



This drawing and its contents are the strict copyright of Architectura Design. No reproduction without permission. Do not scale. Written dimensions to be used where given. All dimensions and details to be checked on site. FOR PLANNING PURPOSES ONLY

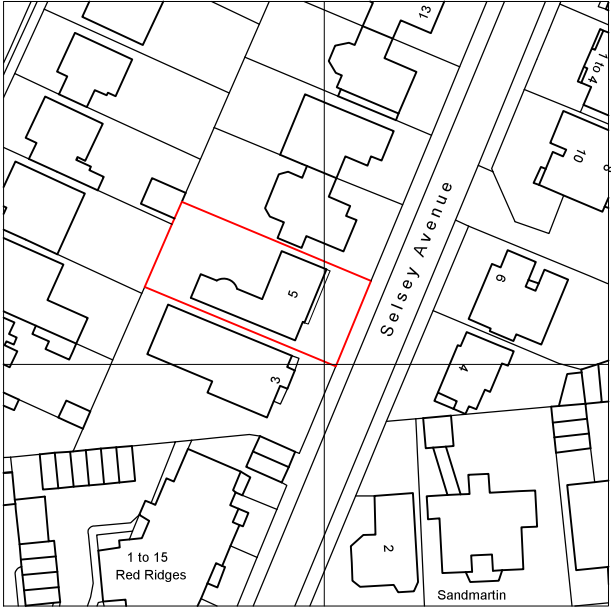


Location Plan
Scale 1 : 1 2 5 0

Serial Number 151695
©Crown Copyright and database right 2018
Ordnance Survey License: 100048957
Reproduction in whole or part is prohibited
without the prior permission of Ordnance Survey

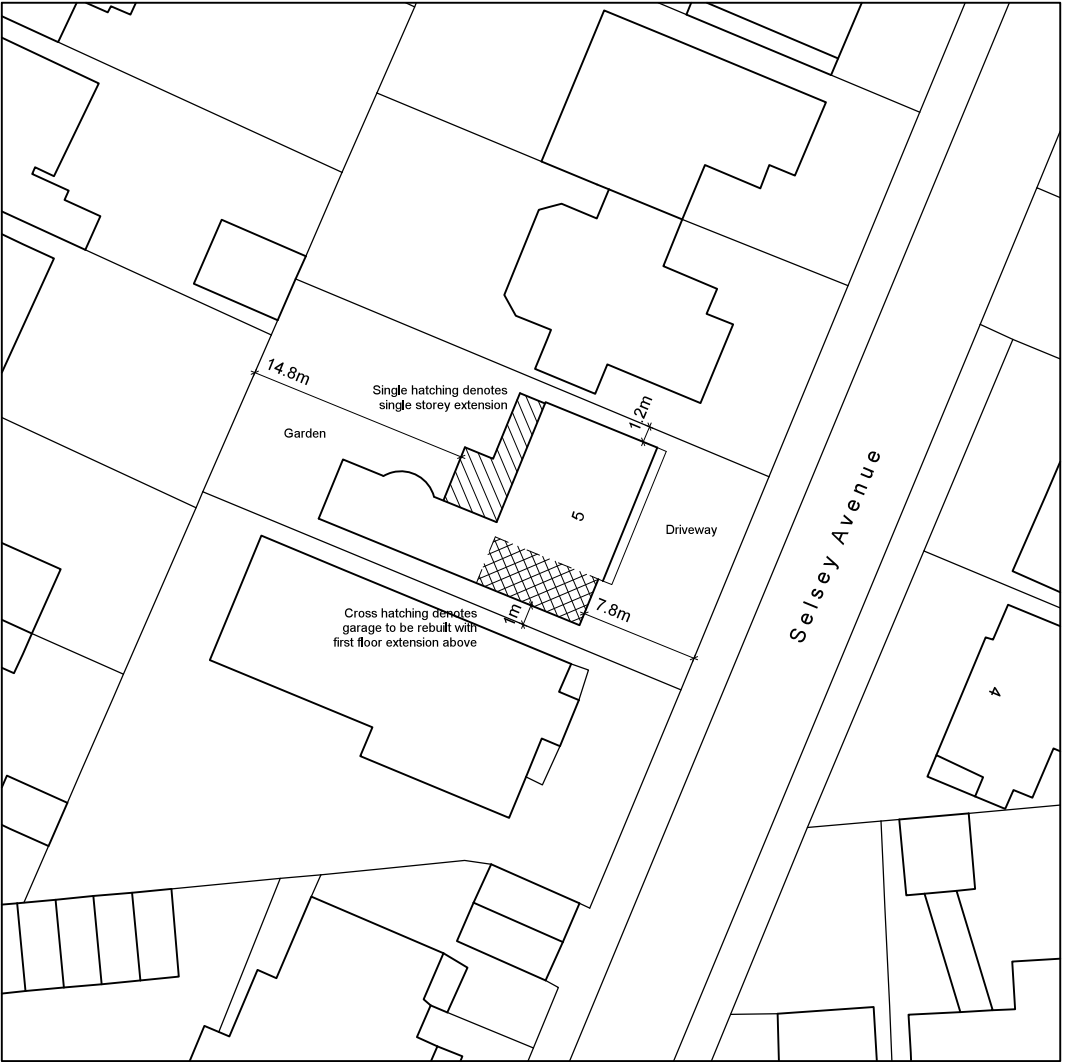

Block Plan
Scale 1 : 5 0 0

0 5 10 metres

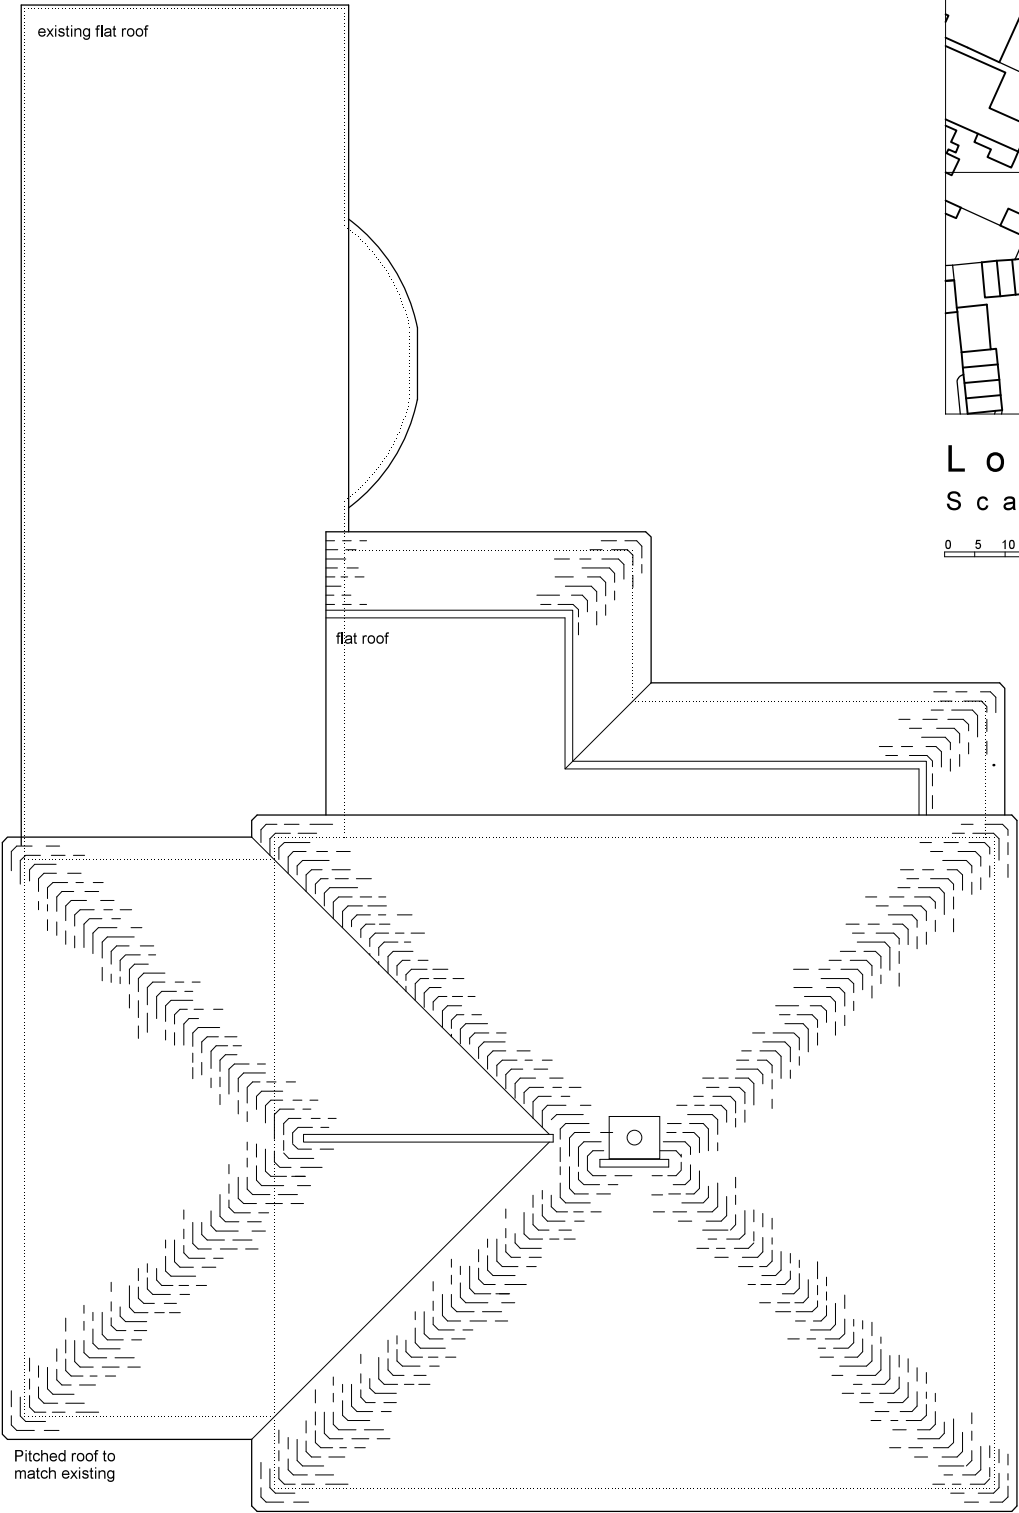

Roof Plan

Architectura
Architectural Design & Drawing Service

Proposed Extension and Alterations
at 5 Selsey Avenue, Aldwick
for Mr and Mrs C Simmonds

Drawing P03 November 2018 Scale 1:100 / 1:500 / 1:1250 @ A3
Planning Drawing - Roof Plan, Block Plan & Location Plan

0 1 2 3 4 metres