


This drawing and its contents are the strict copyright of Architectura Design. No reproduction without permission. Do not scale. Written dimensions to be used where given. All dimensions and details to be checked on site. FOR PLANNING PURPOSES ONLY

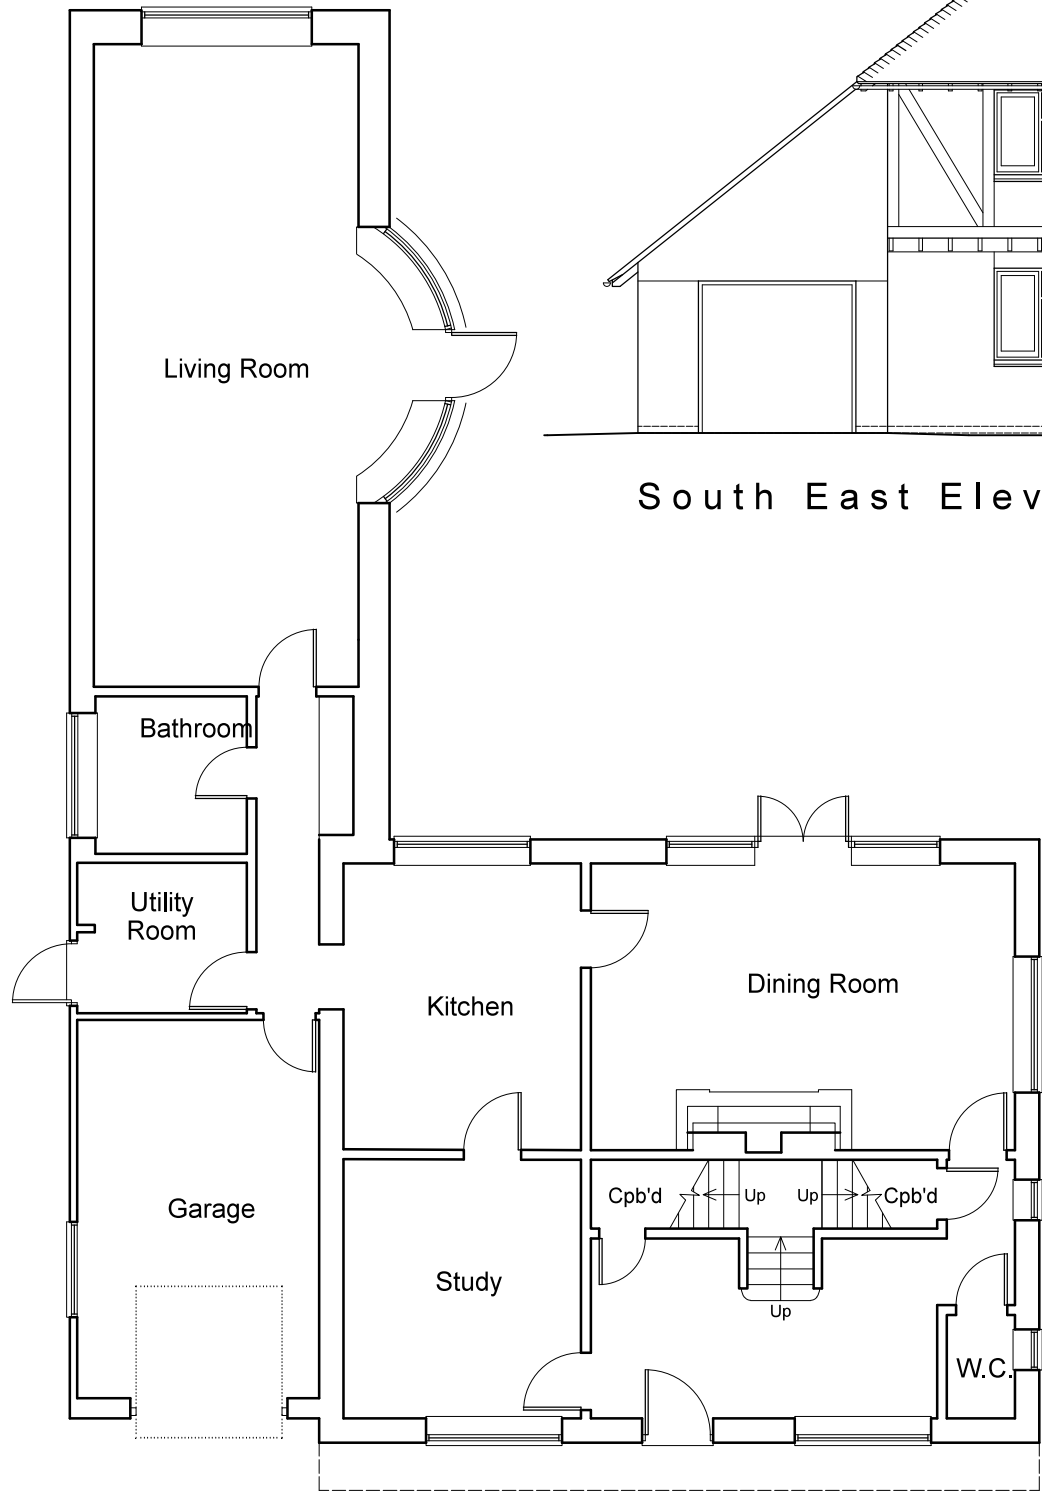


Ground Floor Plan



South East Elevation



North West Elevation

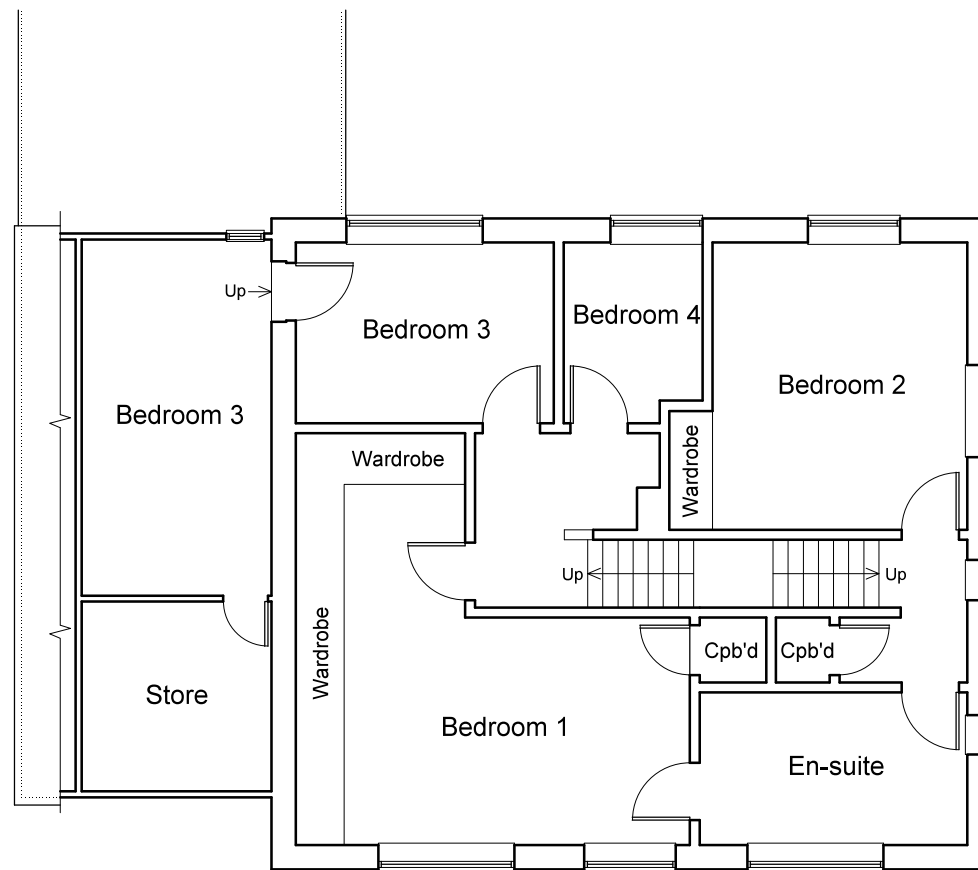

First Floor Plan

0 1 2 3 4 metres

Architectura
Architectural Design & Drawing Service

Proposed Extension and Alterations
at 5 Selsey Avenue, Aldwick
for Mr and Mrs C Simmonds

Drawing S01 July 2018 Scale 1:100 @ A3
Survey Drawing - Floor Plans & Elevations