


This drawing and its contents are the strict copyright of Architectura Design. No reproduction without permission. Do not scale. Written dimensions to be used where given. All dimensions and details to be checked on site. FOR PLANNING PURPOSES ONLY

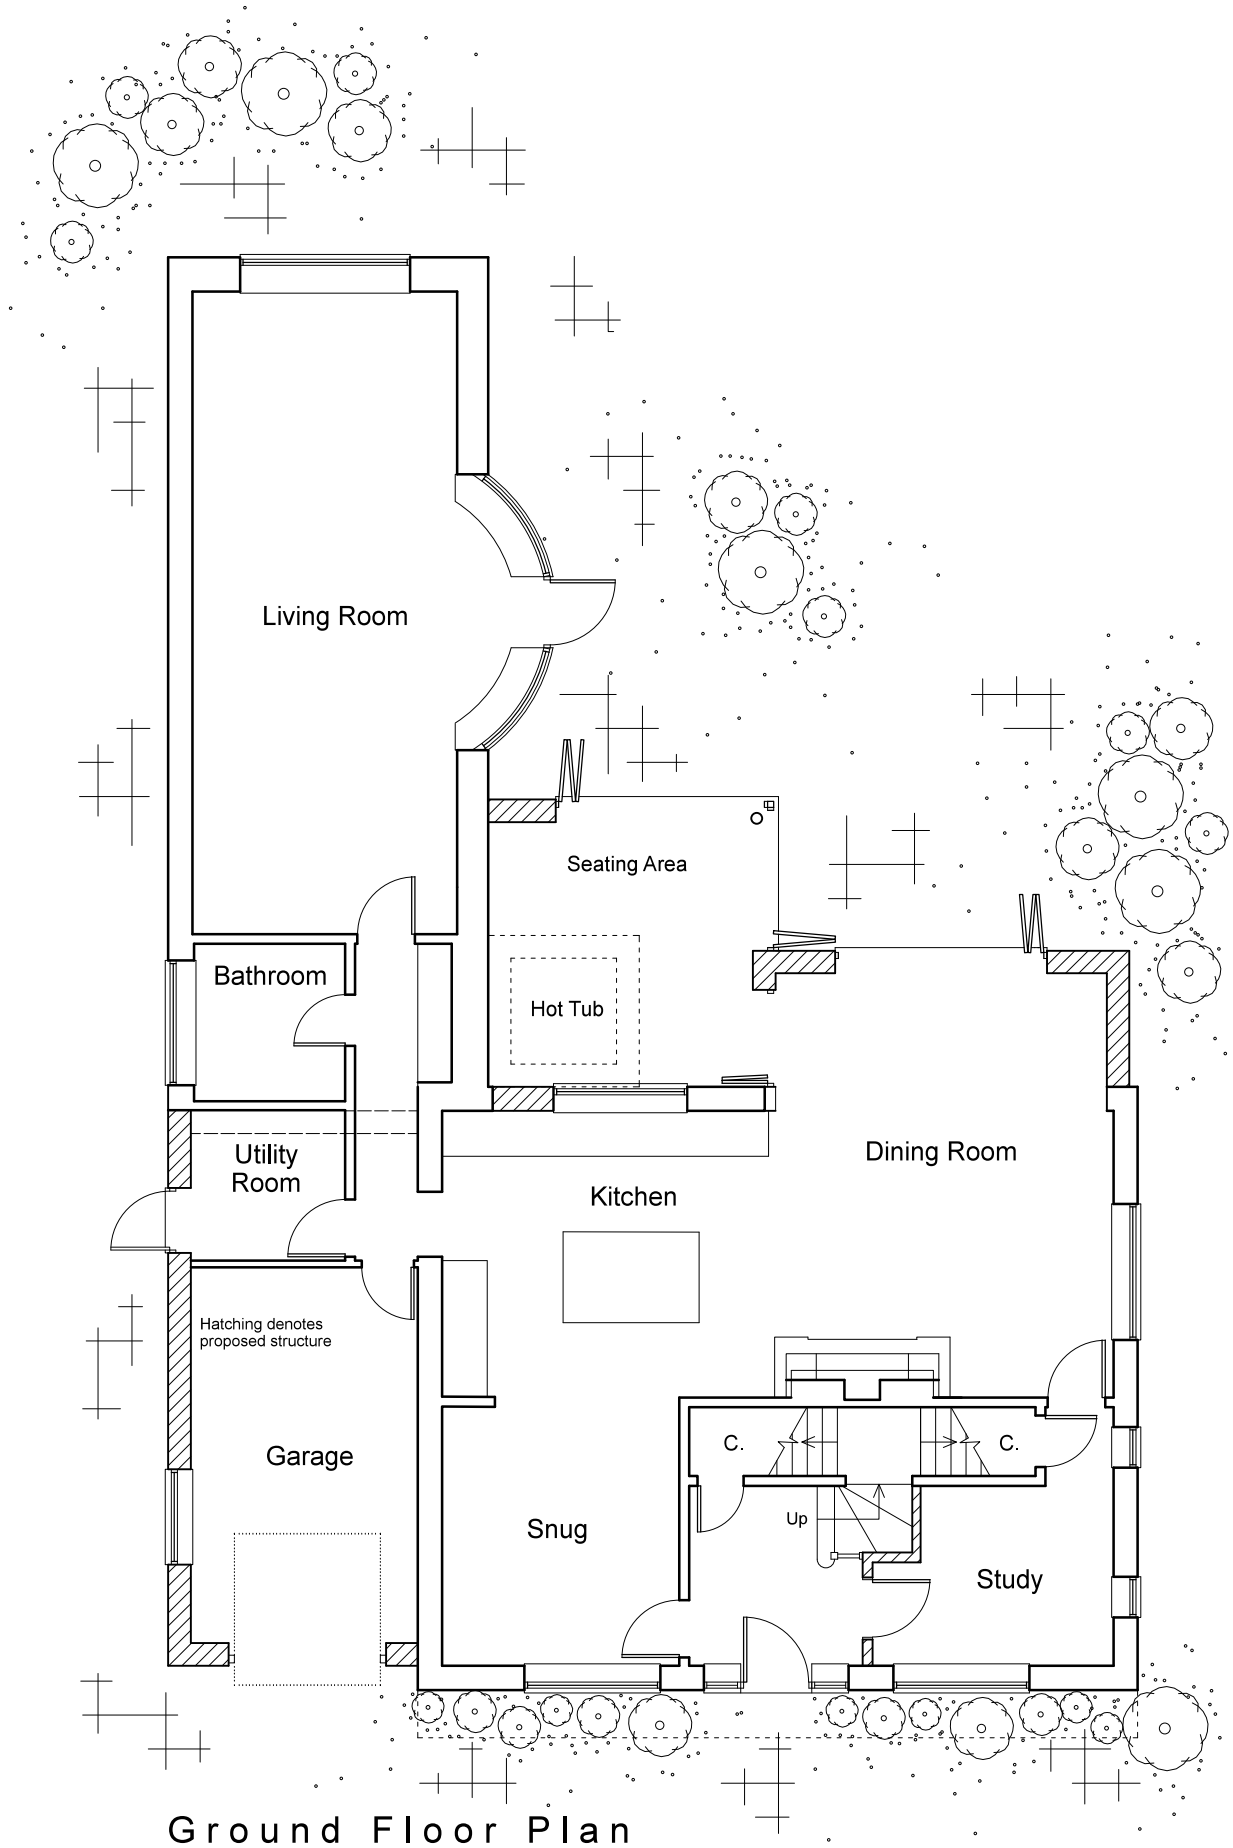

South East Elevation



North West Elevation

Architectura
Architectural Design & Drawing Service

Proposed Extension and Alterations
at 5 Selsey Avenue, Aldwick
for Mr and Mrs C Simmonds

Drawing P01 November 2018 Scale 1:100 @ A3
Planning Drawing - Ground Floor Plan & Elevations

