


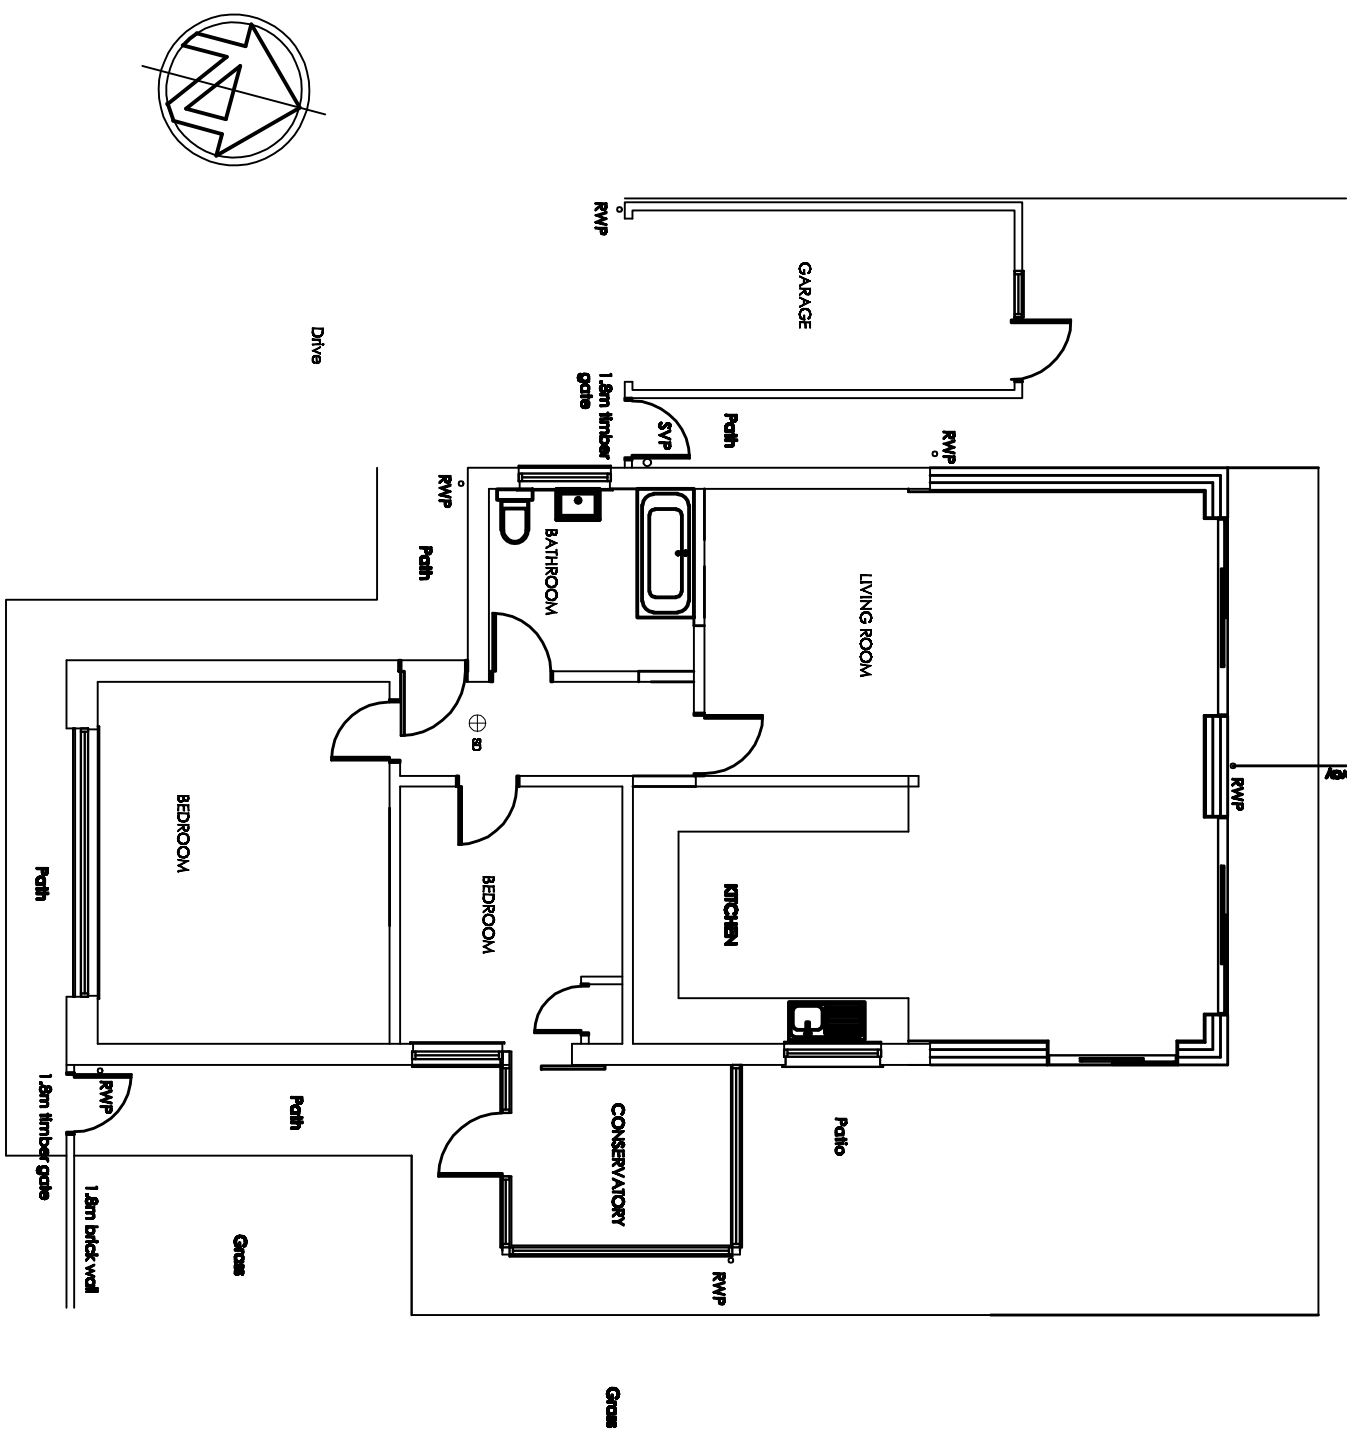


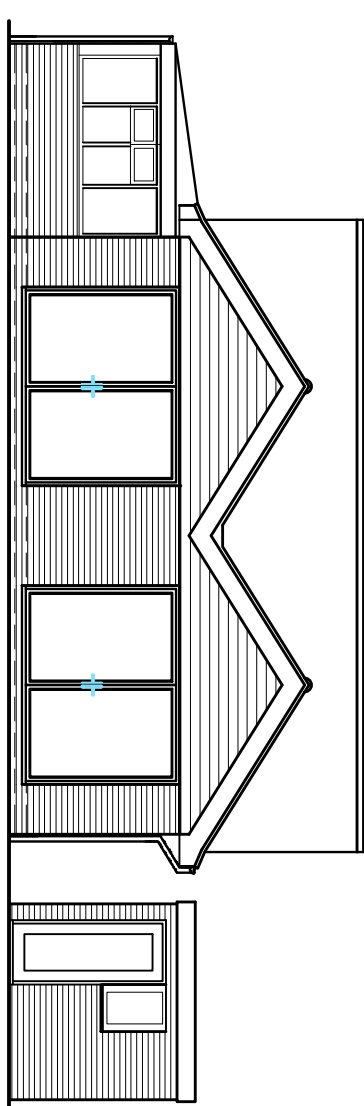



EXISTING SIDE ELEVATION
SOUTH WEST SCALE 1:100

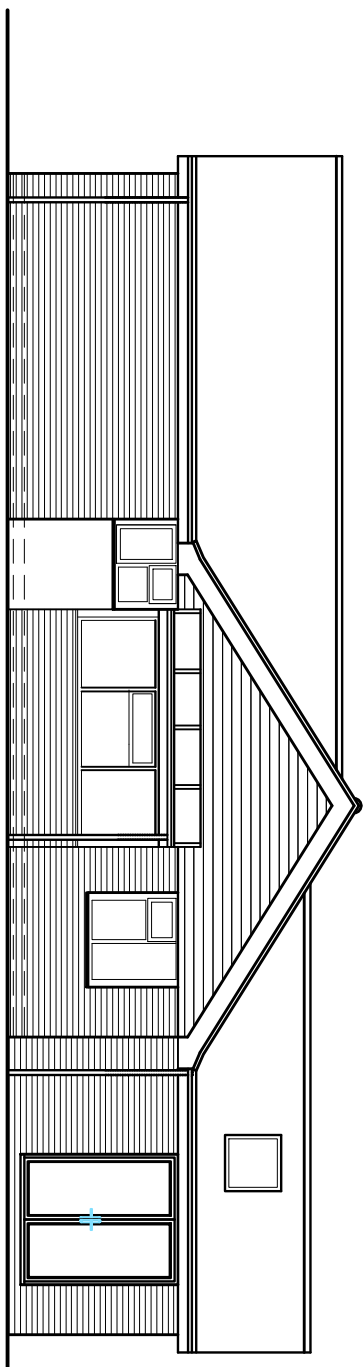


EXISTING SIDE ELEVATION
NORTH EAST SCALE 1:100

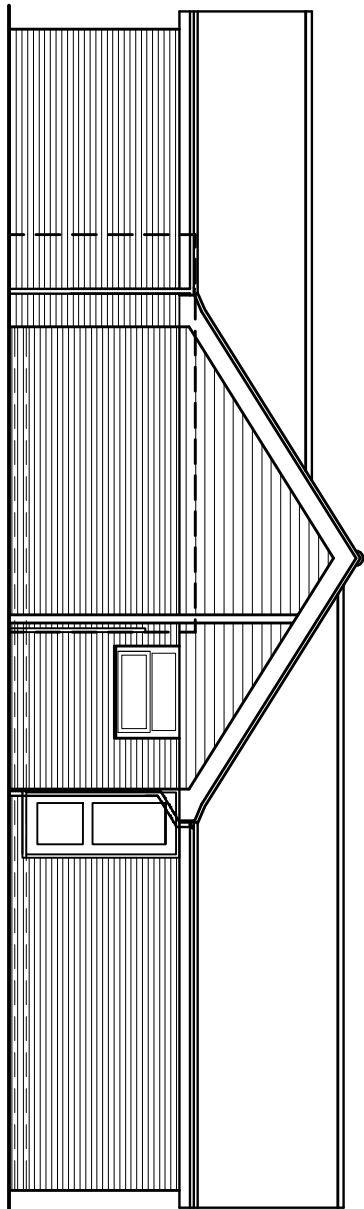


EXISTING REAR ELEVATION
SOUTH EAST SCALE 1:100

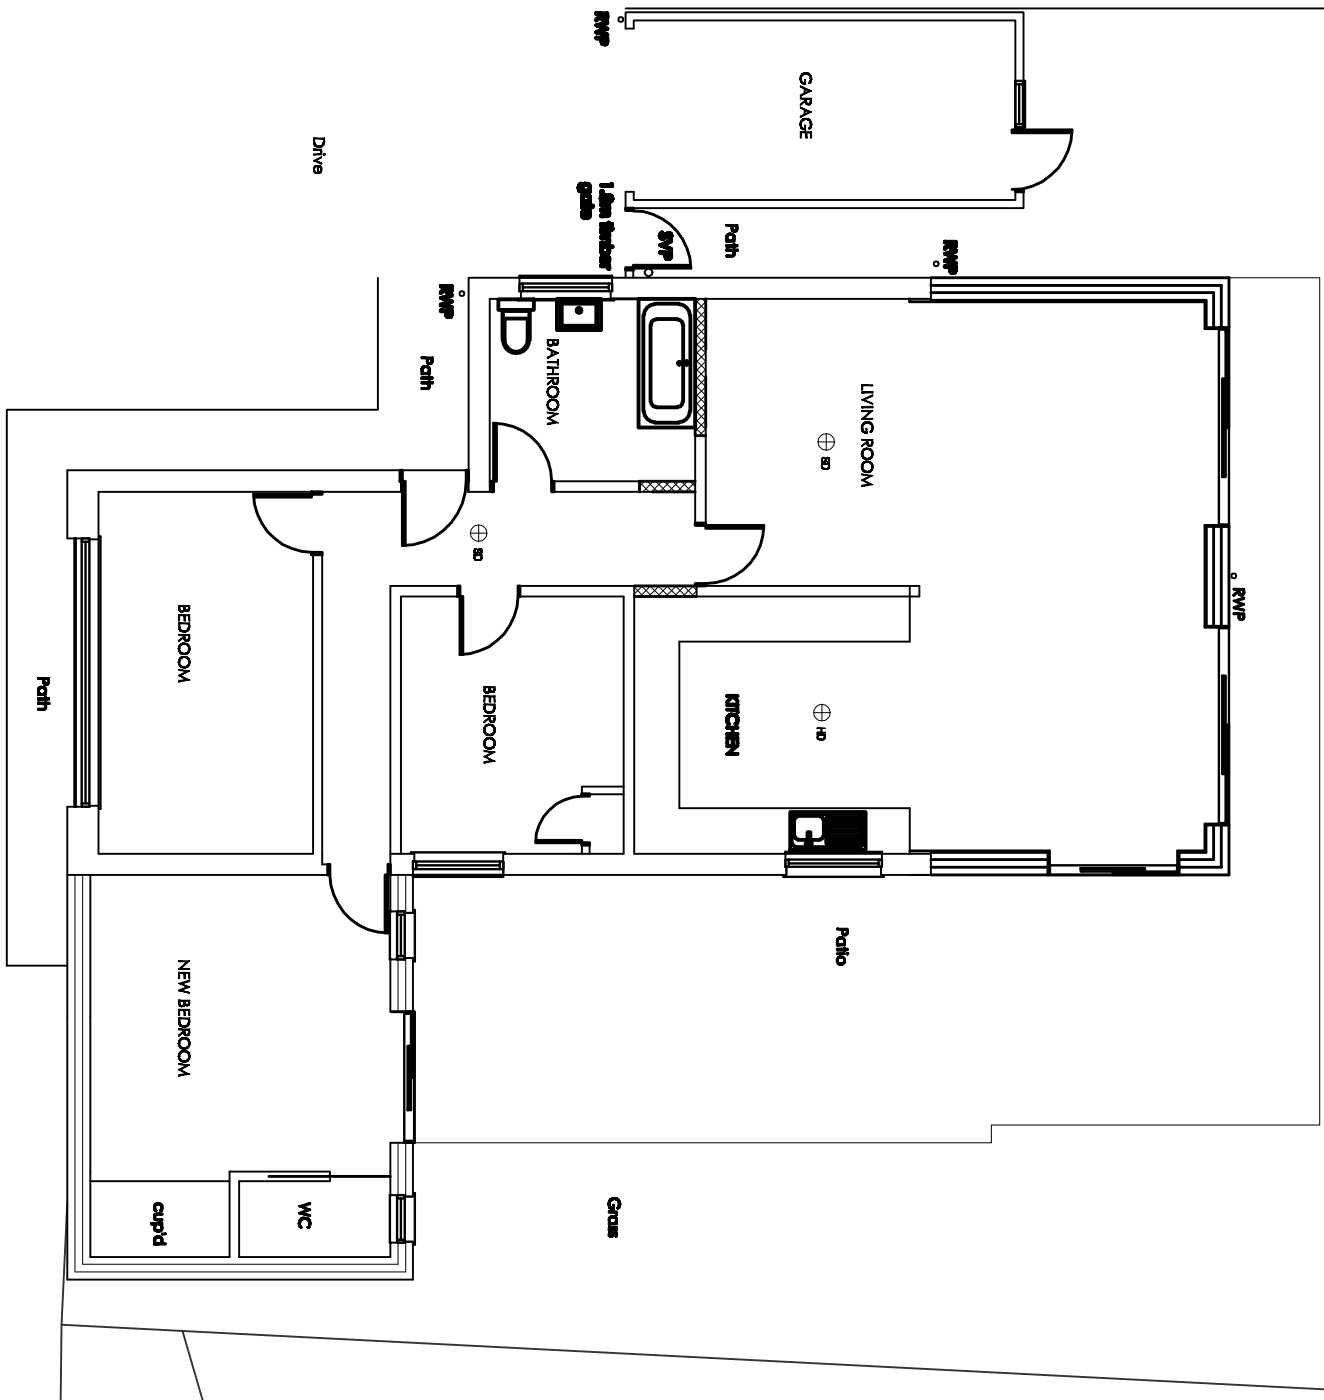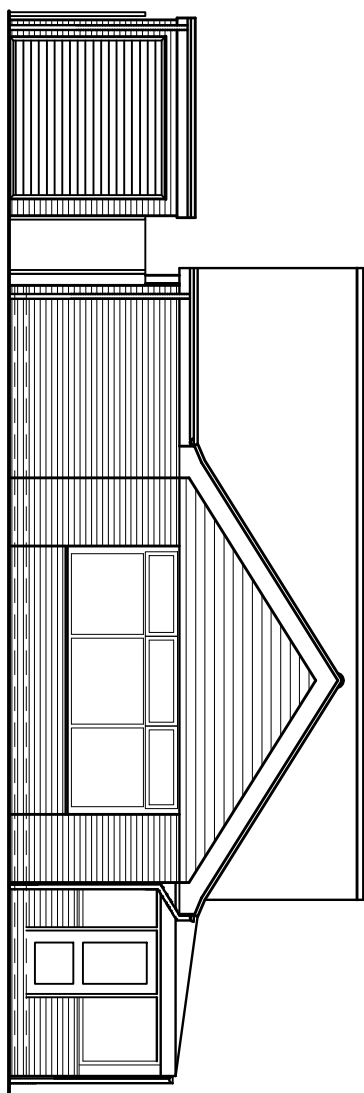


PROPOSED GROUND FLOOR PLAN
SCALE 1:100

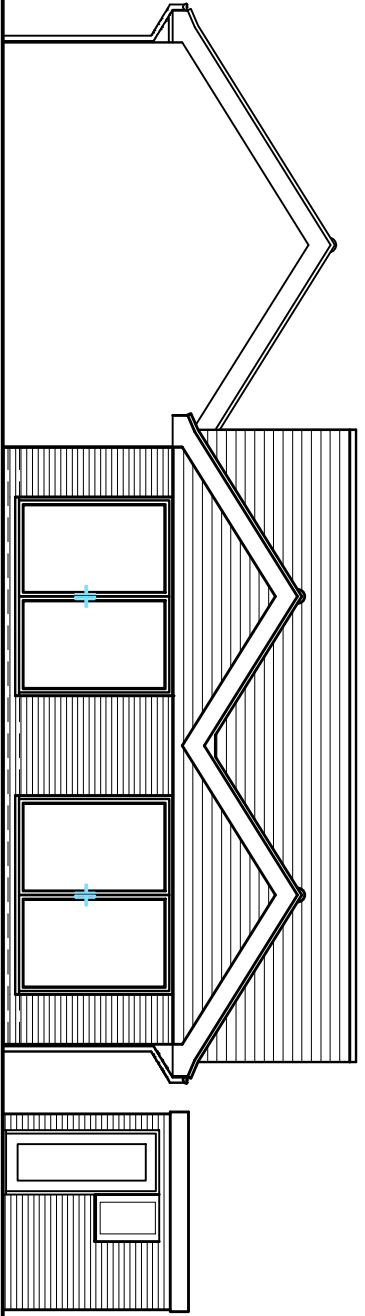


PROPOSED REAR ELEVATION
SOUTH EAST SCALE 1:100

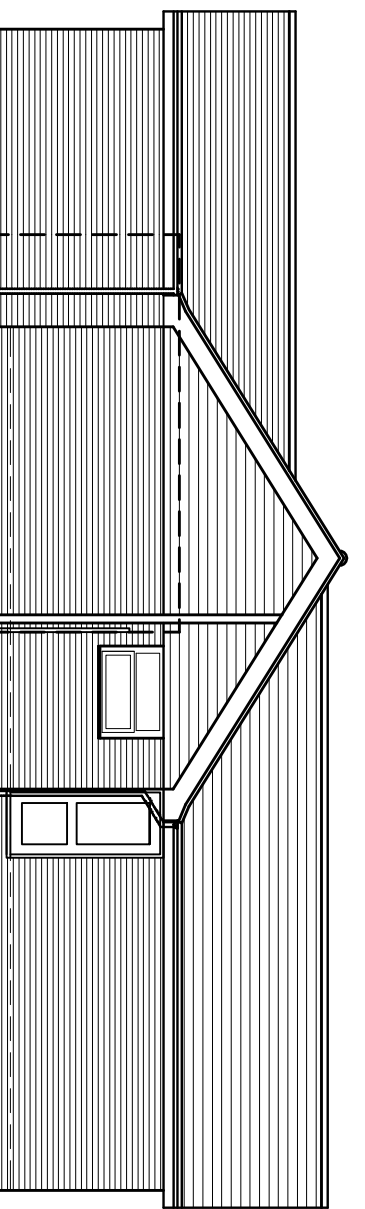


PROPOSED SIDE ELEVATION
NORTH EAST SCALE 1:100

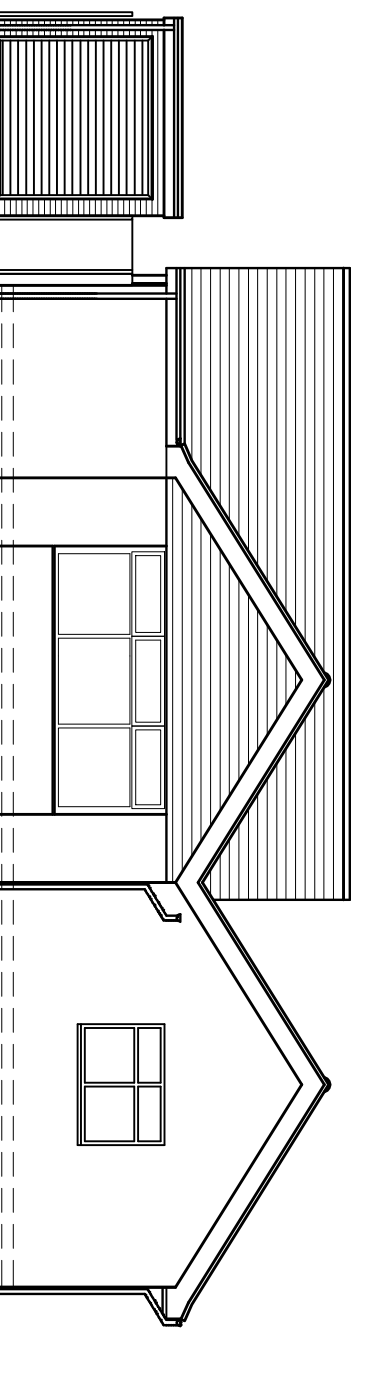

PROPOSED FRONT ELEVATION
NORTH WEST SCALE 1:100

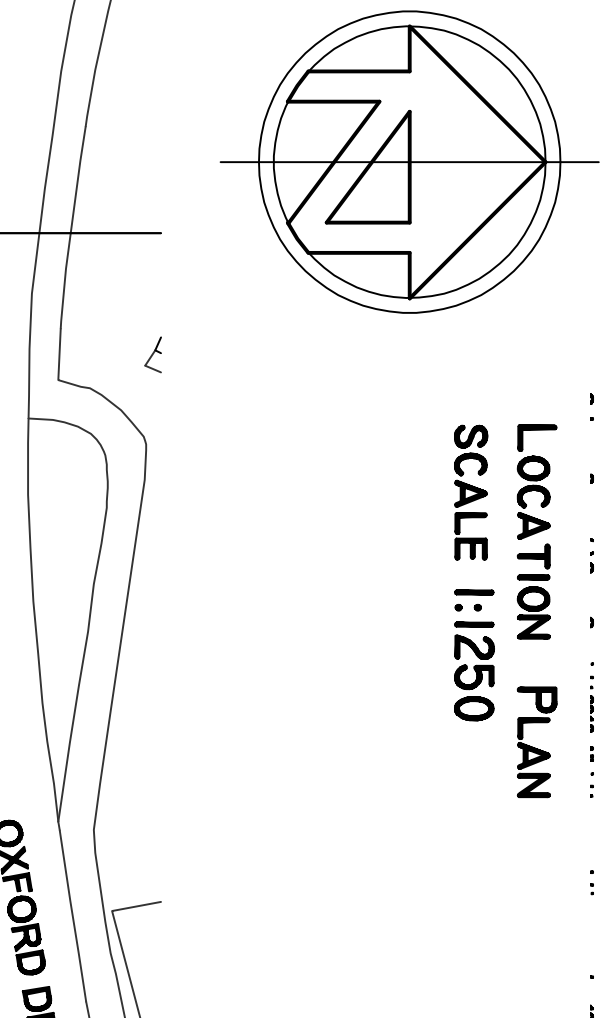

LOCATION PLAN
SCALE 1:1250

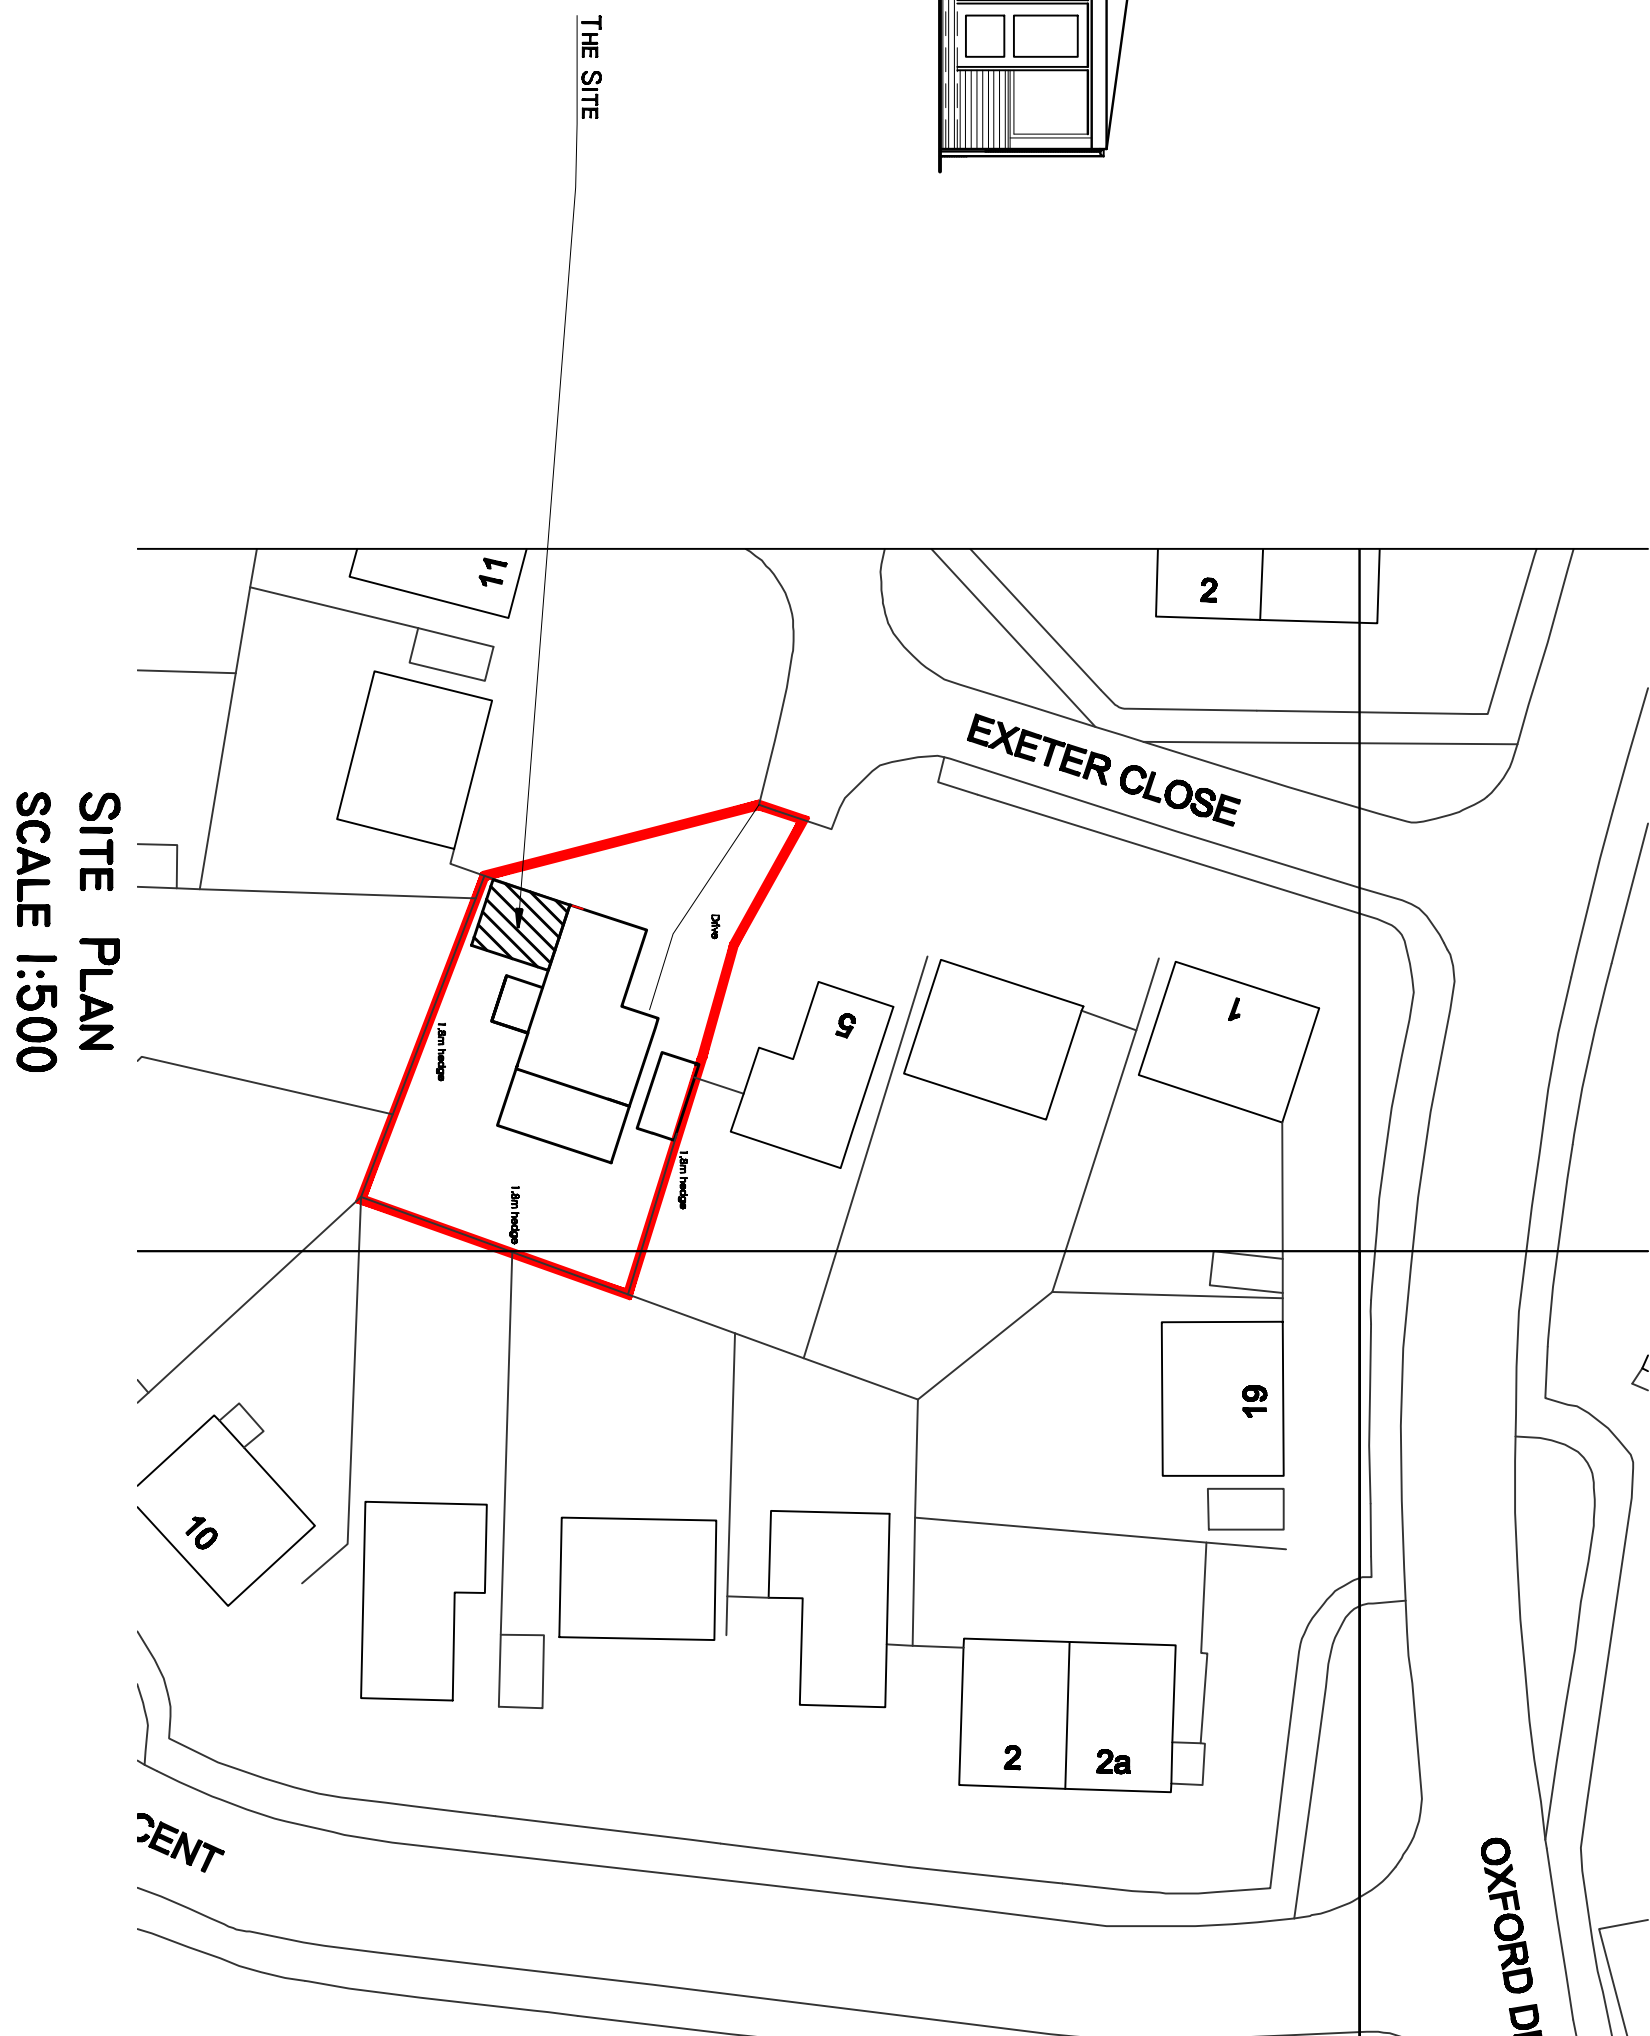

SITE PLAN
SCALE 1:500



Pope Stevens Architecture Ltd.
Crossways | 2 Beach Avenue
Chichester | West Sussex | PO19 3DR
Telephone: 01243 782 796
Email: pope.stevens@btinternet.com



Chartered Practice

Project
7 Exeter Close
Bognor Regis
West Sussex

Drawing
Planning Application
Location, Site, Floor Plans
and elevations

Date	Drawn by	Scale	Revision
Jan 2018	CDP	as shown	00

Drawing No.
DP-A01