



PROPOSED WEST ELEVATION 1:100



PROPOSED SOUTH ELEVATION 1:100





PROPOSED NORTH ELEVATION 1:100

MATERIALS

WALLS – painted blockwork render
facing brickwork plinth

ROOF – GRP flat roofing system.
plain clay tiles

WINDOWS – white upvc
DOORS – white upvc

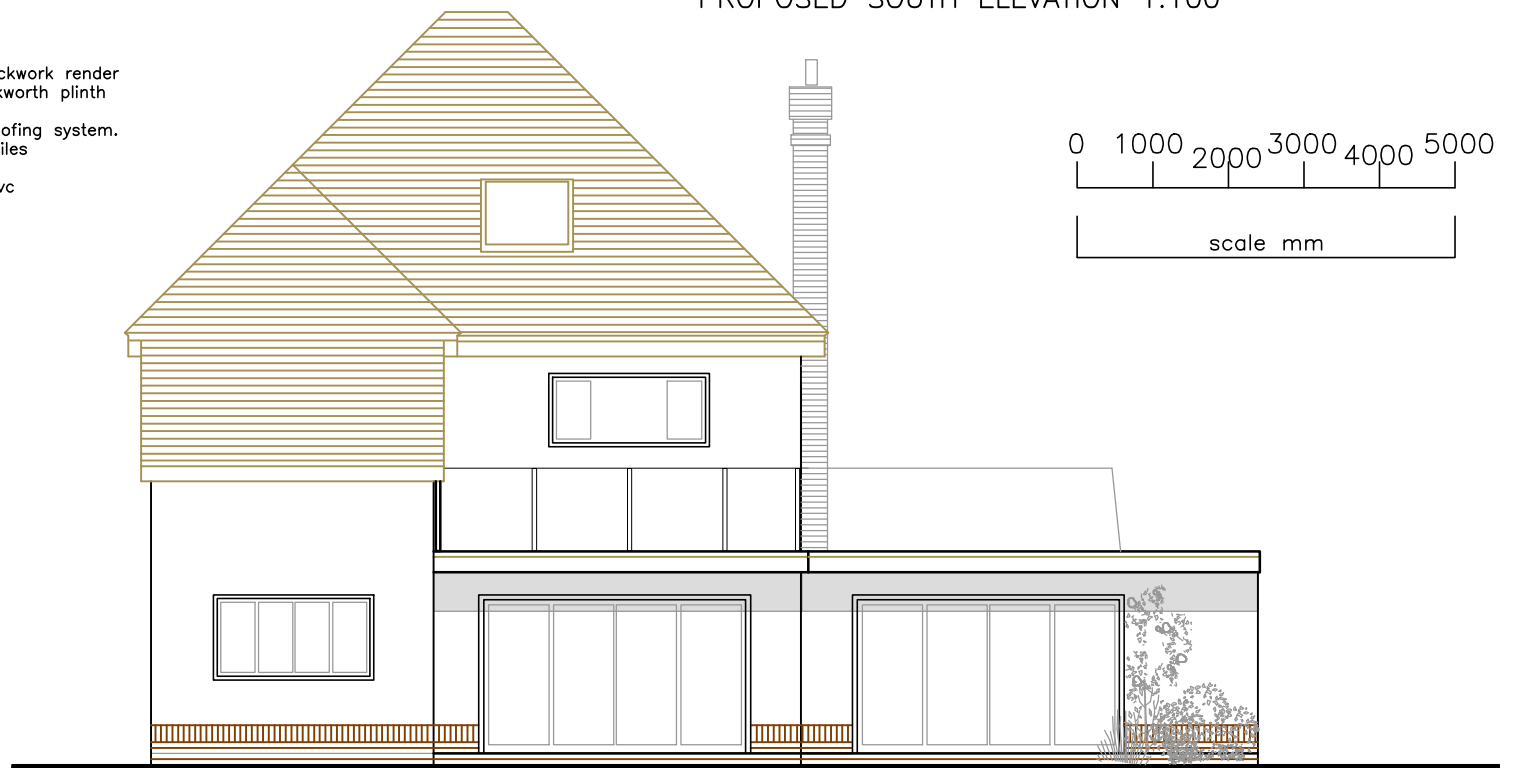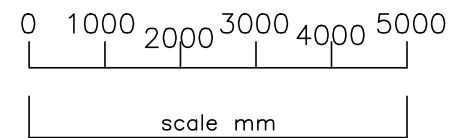

PROPOSED EAST ELEVATION 1:100

AMdesign

ARCHITECTURE DESIGN DEVELOPMENT
Leeza Aldis-Hobbs ARB RIBA SPAB

Mob: 07756 329400
e-mail: leeza@amdesignltd.co.uk

PROJECT

**MERTON DOWN
WESSEX AVENUE
BOGNOR REGIS
PO21 2QW**

PROJECT STAGE

PLANNING

DRAWING

**PROPOSED
ELEVATIONS**

DRAWING No
372/06

SCALE 1:100
DATE OCT 2021

REVISION
DRAWN LA
CHECKED

	paper size A3	
LETTER	REVISION	DATE
This scheme is subject to town planning and all other necessary consents. All dimensions and levels to be checked on site. This drawing is to be read in conjunction with other relevant drawings and documents. Report all discrepancies to the Architect before work commences. AM Design is the trading name of AM Design Ltd © AM Design Ltd. All rights reserved.		