

Merton Down, Wessex Avenue, Aldwick, West Sussex, PO21 2QW





Site Plan shows area bounded by: 492465.38, 98699.85 492606.8, 98841.27 (at a scale of 1:1250). OSGridRef: SZ2539877. The representation of a road, track or path is no evidence of a right of way. The representation of features as lines is no evidence of a property boundary.

Produced on 18th Oct 2021 from the Ordnance Survey National Geographic Database and incorporating surveyed revision available at this date. Reproduction in whole or part is prohibited without the prior permission of Ordnance Survey. © Crown copyright 2021. Supplied by www.buyaplan.co.uk a licensed Ordnance Survey partner (100053143). Unique plan reference: #00676814-8DD501

Ordnance Survey and the OS Symbol are registered trademarks of Ordnance Survey, the national mapping agency of Great Britain. Buy A Plan logo, pdf design and the www.buyaplan.co.uk website are Copyright © Pass Inc Ltd 2021

LOCATION PLAN 1:1250

 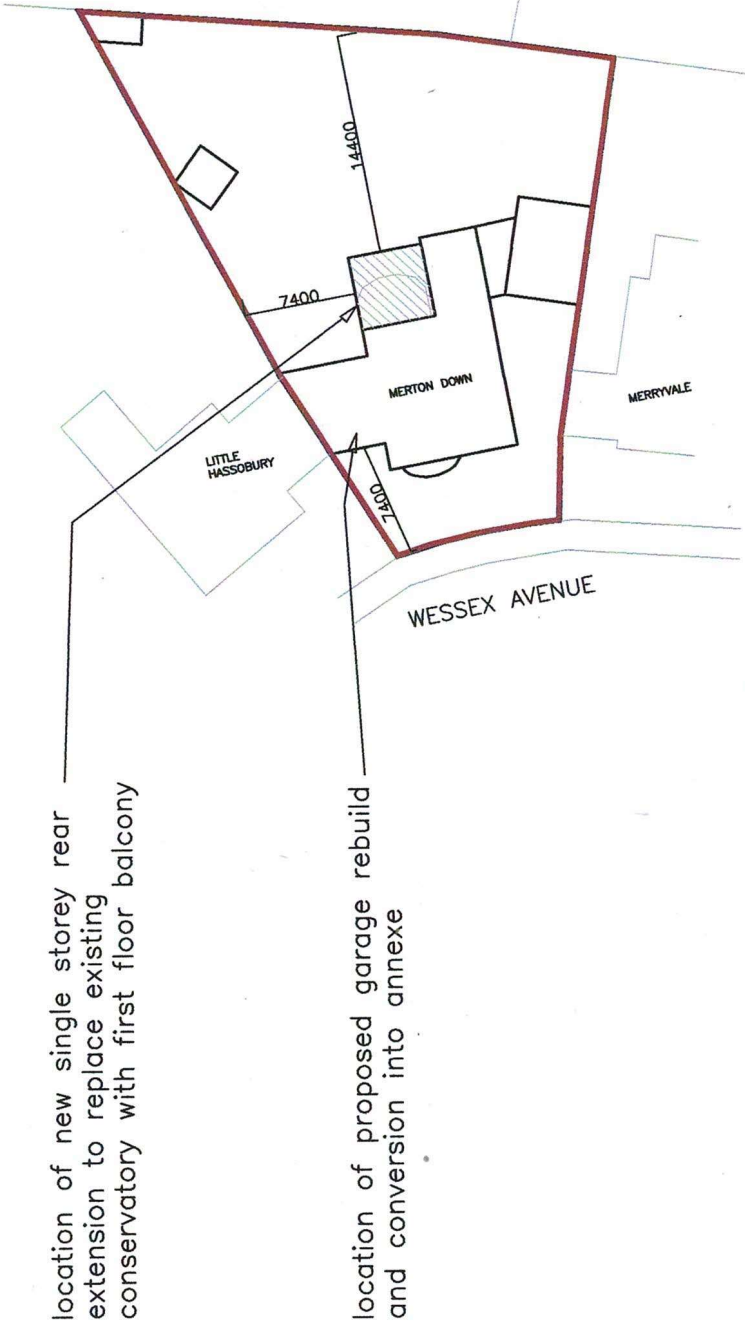

SITE PLAN 1:500

Amdesign ARCHITECTURE DESIGN DEVELOPMENT Leeza Aldis-Hobbs ARB RIBA SPAB Mob: 07756 329400 e-mail: leeza@amdesignltd.co.uk		PROJECT MERTON DOWN WESSEX AVENUE BOGNOR REGIS PO21 2QW PROJECT STAGE PLANNING	
DRAWING LOCATION PLAN SITE BLOCK PLAN DRAWING No 372/01		DRAWN LA CHECKED SCALE 1:1250 1:500 DATE OCT 2021	
		This scheme is subject to town planning and all other necessary consents. All dimensions and levels to be checked on site. This drawing is to be read in conjunction with other relevant drawings and documents. Report all discrepancies to the Architect before work commences. AM Design is the trading name of AM Design Ltd © AM Design Ltd. All rights reserved.	
LETTER		REVISION	DATE
paper size A3			

