



Proposed Elevations

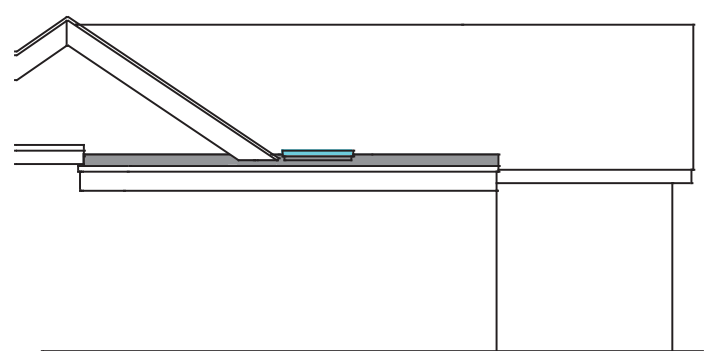


South West Elevation

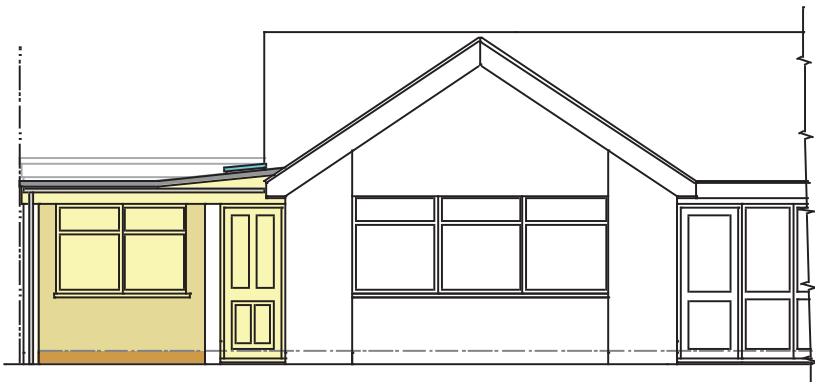


South East Elevation

Existing Elevations

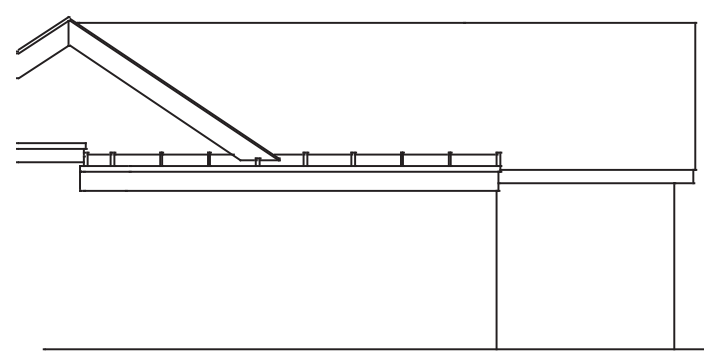

South West Elevation

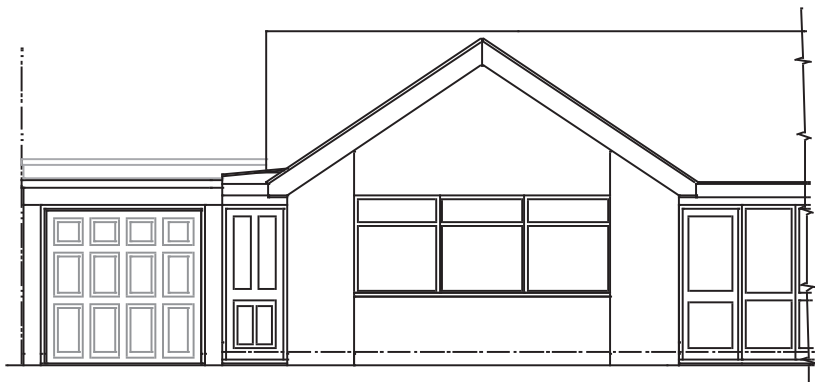


South East Elevation



Scale 1 : 100

Planning Notes
Materials of new structure to match those of existing.

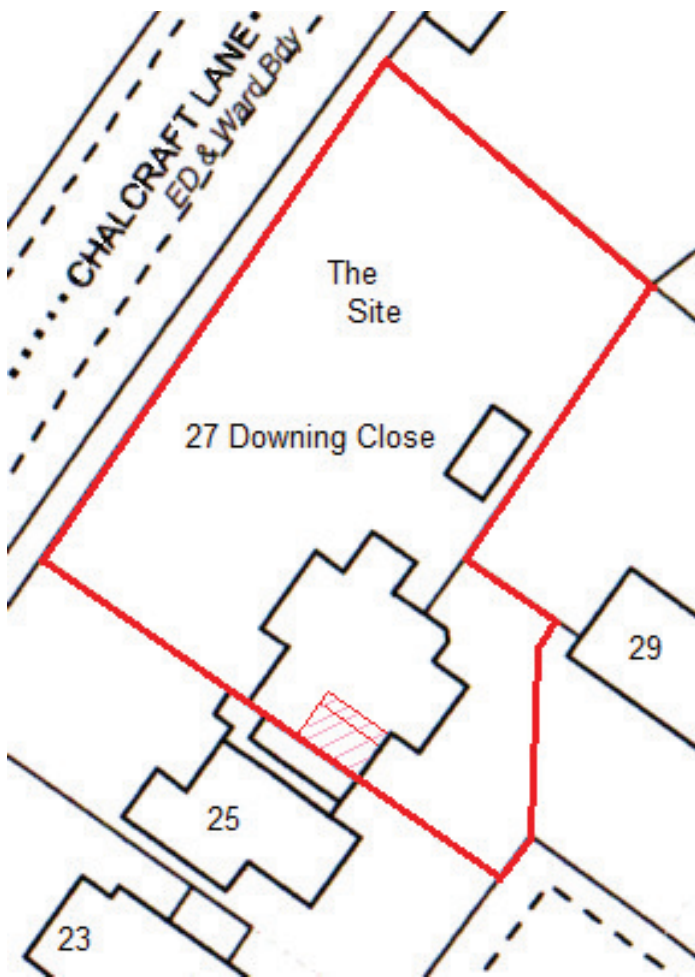

Proposed & Existing
Block Plan 1:500



PROJECT Proposed conversion of garage to living accommodation at 27 Downing Close, Bognor Regis. P021 5QG CLIENT Mr V J Bryant	Scales 1:50, 1:100 1:500, 1:1250	Revisions	
	Date Nov 2019		
	Drawn srb	Drawing No 15/19/21	1