


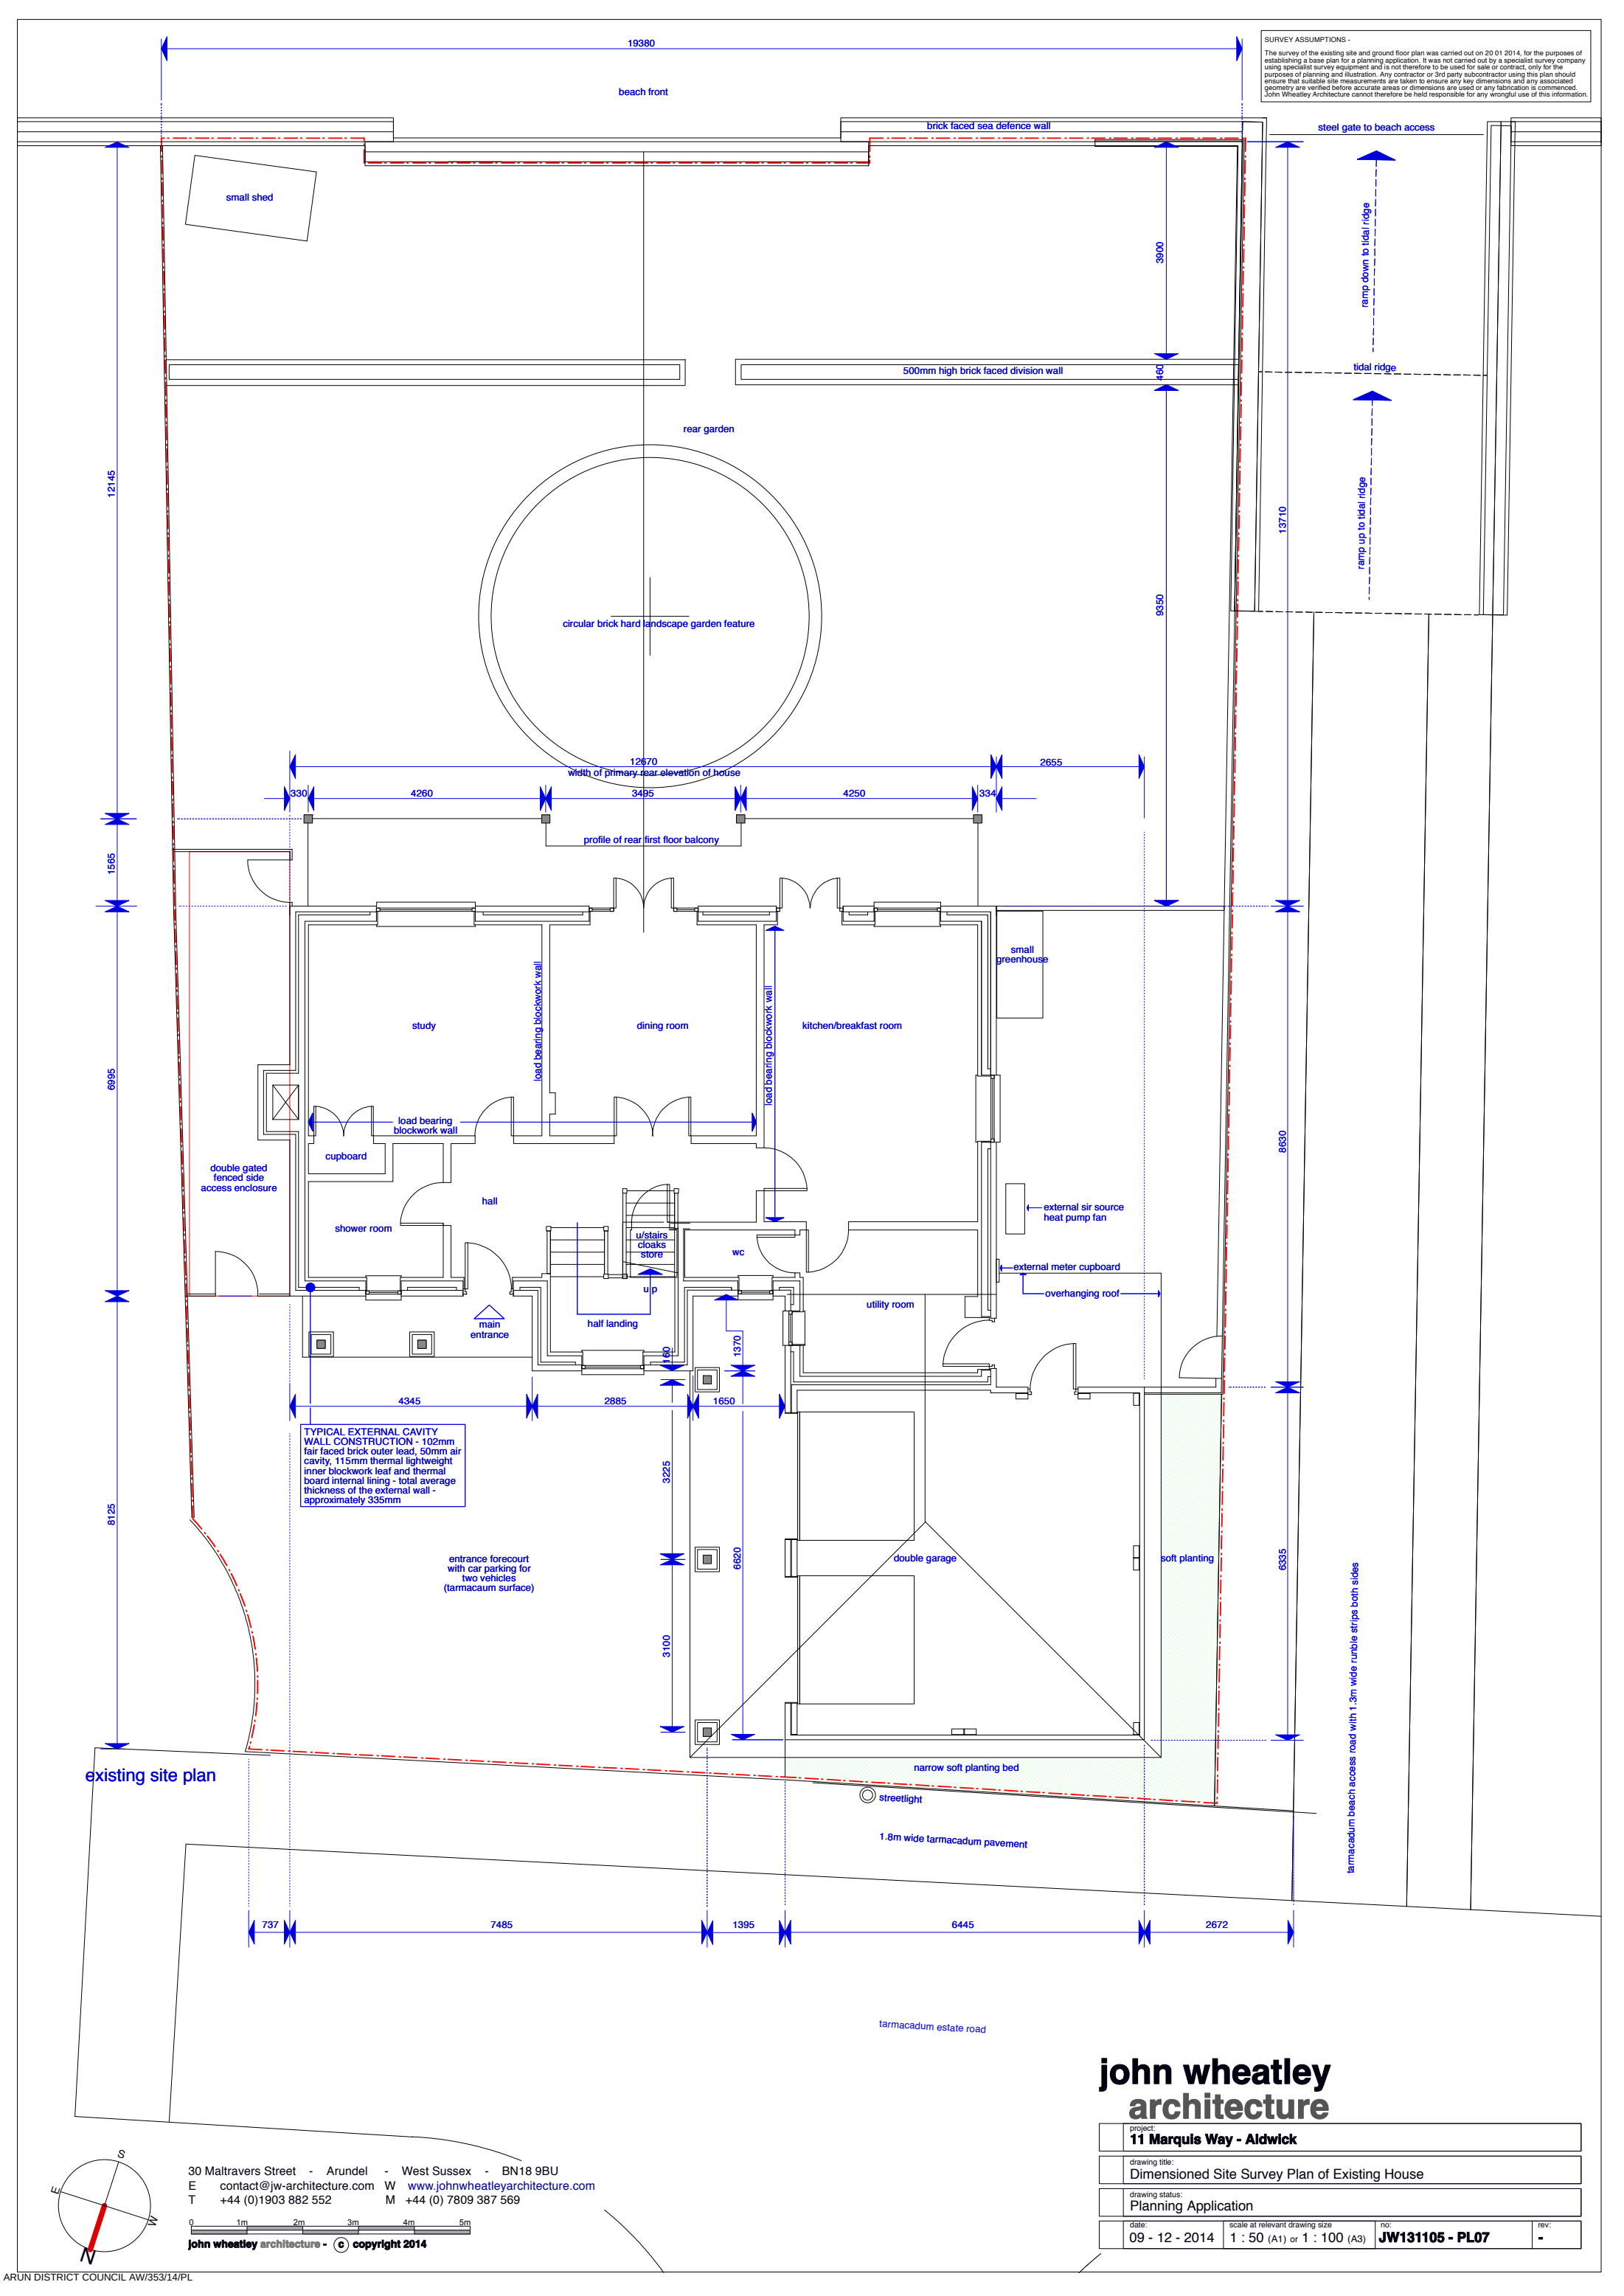

SURVEY ASSUMPTIONS -
The survey of the existing site and ground floor plan was carried out on 20.01.2014, for the purposes of establishing a base plan for a planning application. It was not carried out by a specialist survey company using specialist survey equipment and is not therefore to be used for sale or contract, only for the purposes of planning and illustration. Any contractor or 3rd party subcontractor using this plan should ensure that suitable site measurements are taken to ensure any key dimensions and any associated geometry are verified before accurate areas or dimensions are used or any fabrication is commenced. John Wheatley Architecture cannot therefore be held responsible for any wrongful use of this information.

30 Maltravers Street - Arundel - West Sussex - BN18 9BU
E contact@jw-architecture.com W www.johnwheatleyarchitecture.com
T +44 (0)1903 882 552 M +44 (0) 7809 387 569

John wheatley architecture - © copyright 2014

**john wheatley
architecture**

project: 11 Marquis Way - Aldwick			
drawing title: Dimensioned Site Survey Plan of Existing House			
drawing status: Planning Application			
date: 09 - 12 - 2014	scale at relevant drawing size 1 : 50 (A1) or 1 : 100 (A3)	no: JW131105 - PL07	rev: -