


BEACH FRONT

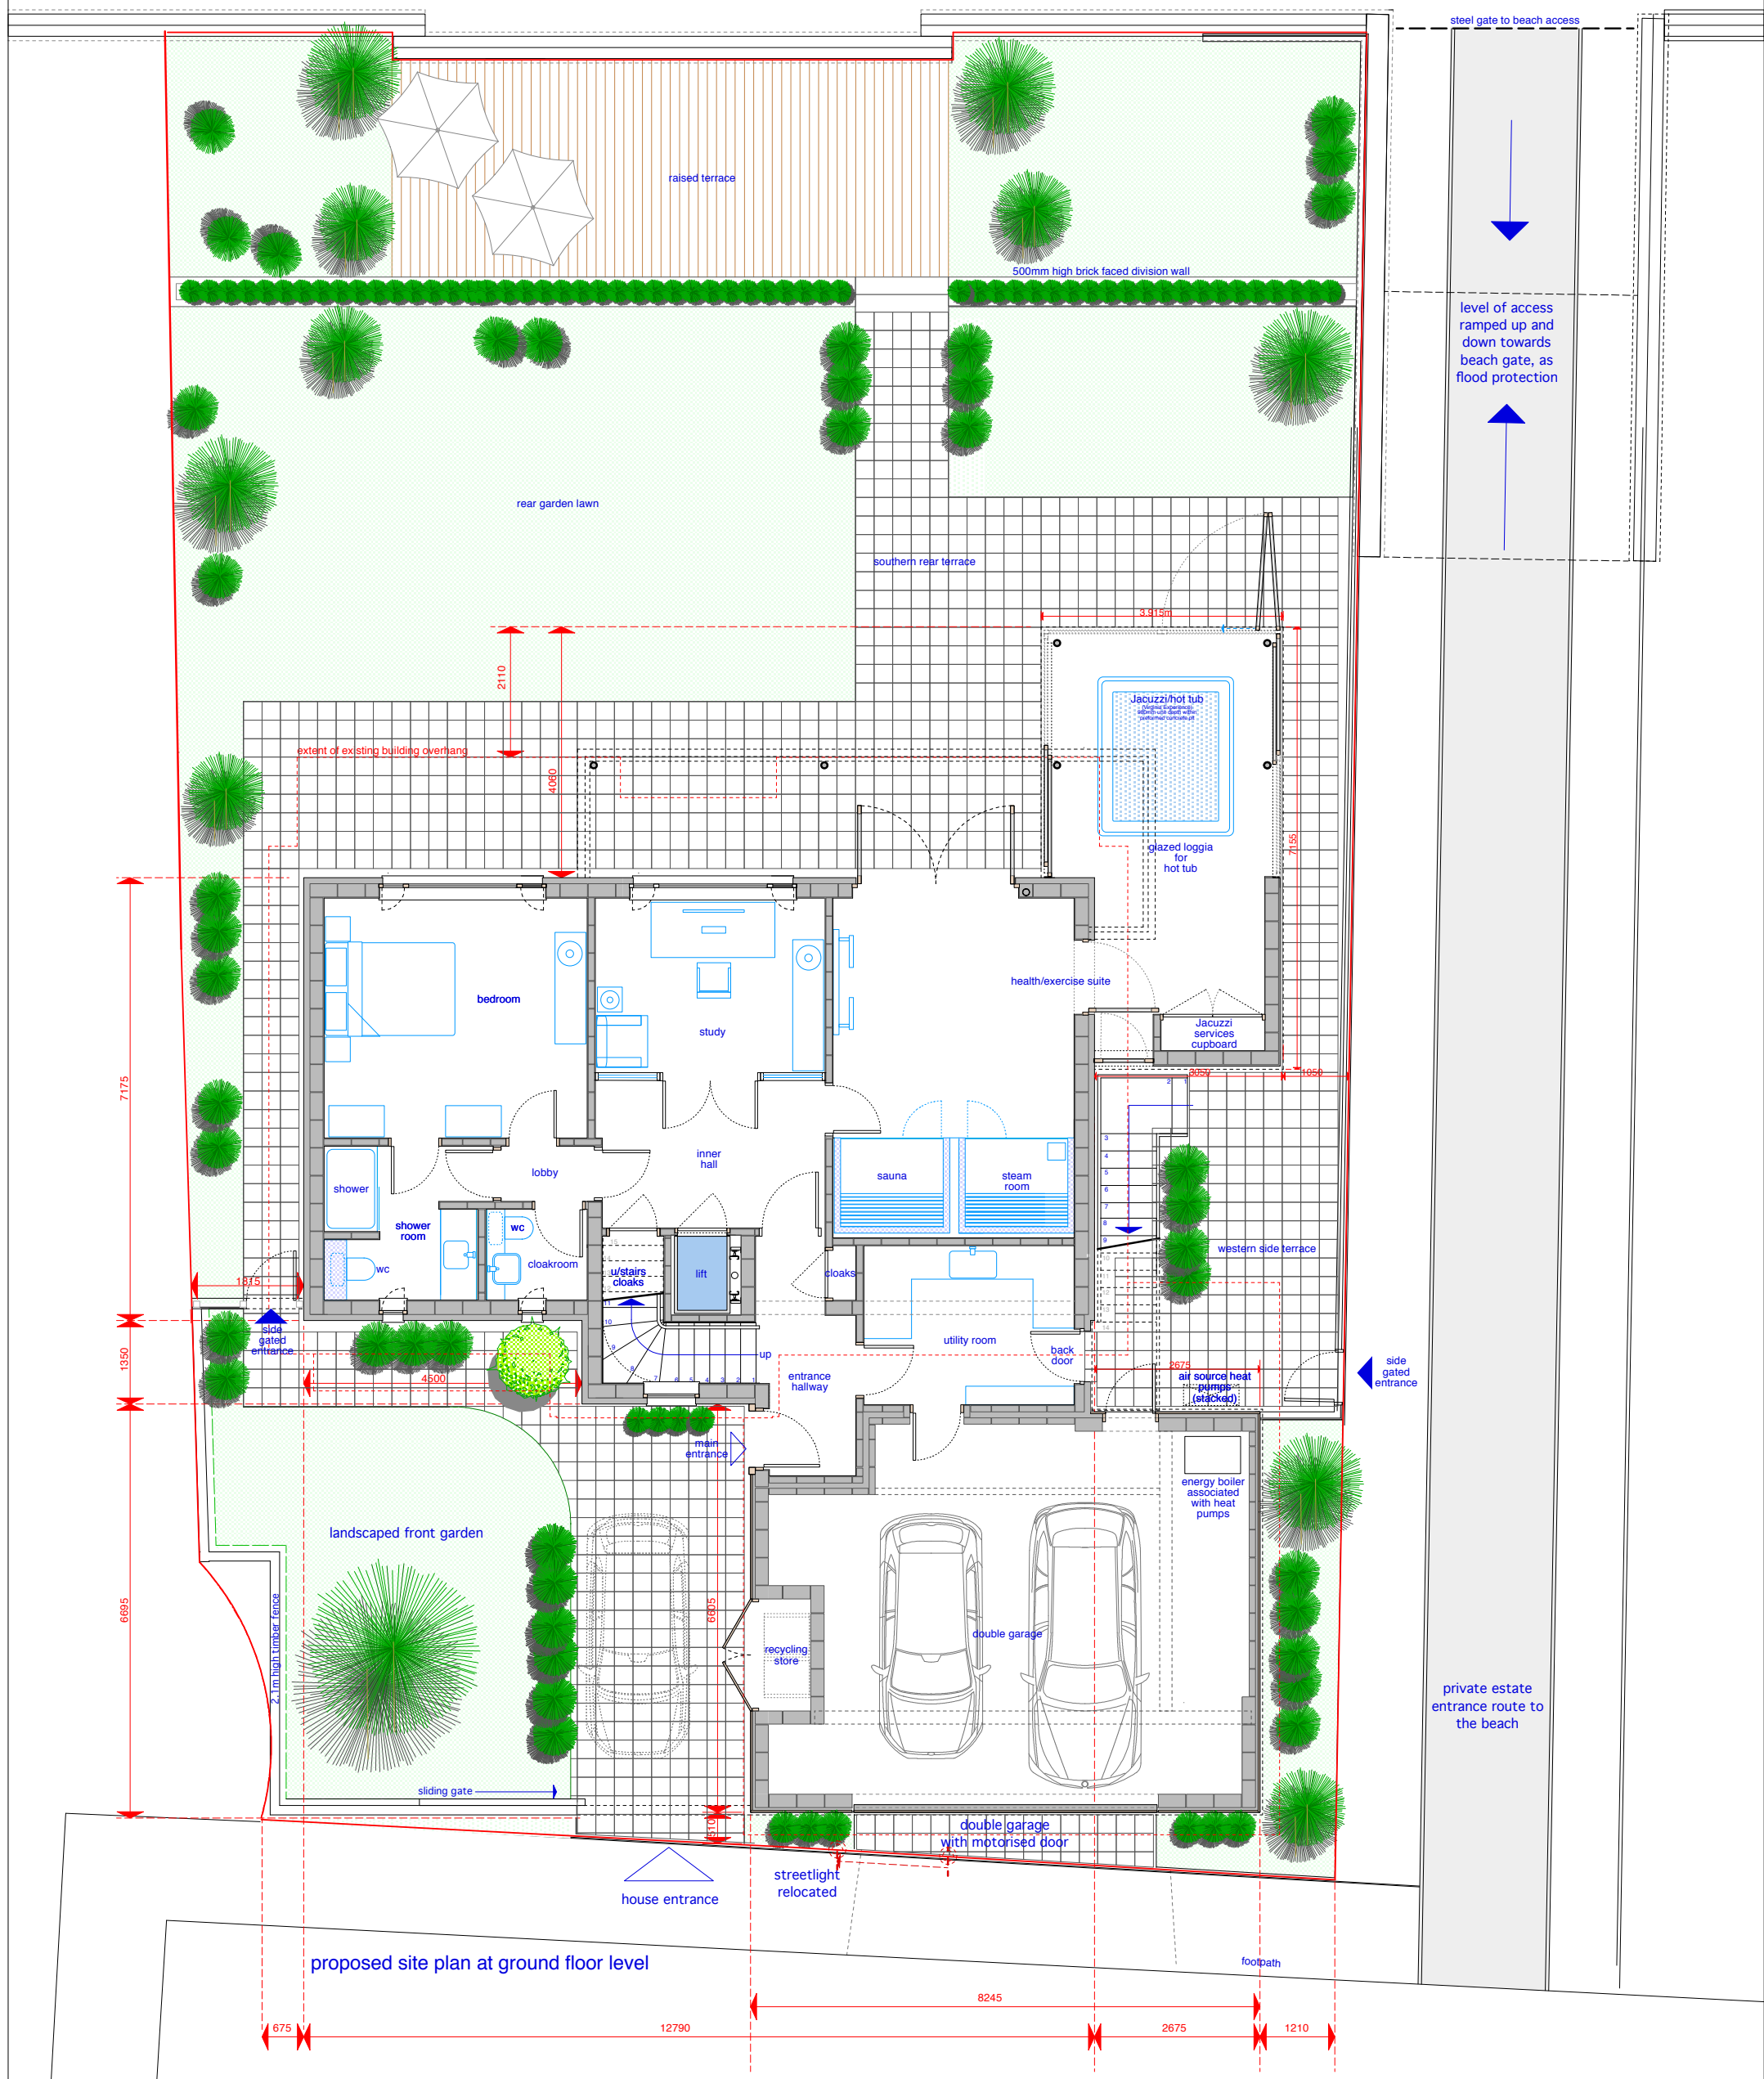

MARQUIS WAY

john wheatley
architecture

project: 11 Marquis Way - Aldwick			
drawing title: Proposed Site Plan			
drawing status: Planning Application			
date: 09 - 12 - 2014	scale at relevant drawing size 1 : 50 (A1) or 1 : 100 (A3)	no: JW131105 - PL10	rev.: -

30 Maltravers Street - Arundel - West Sussex - BN18 9BU
E contact@jw-architecture.com W www.johnwheatleyarchitecture.com
T +44 (0)1903 882 552 M +44 (0) 7809 387 569

John wheatley archtecture - © copyright 2014