





north elevation (from within front garden) and section A - A through first floor front balcony garden onto Marquis Way

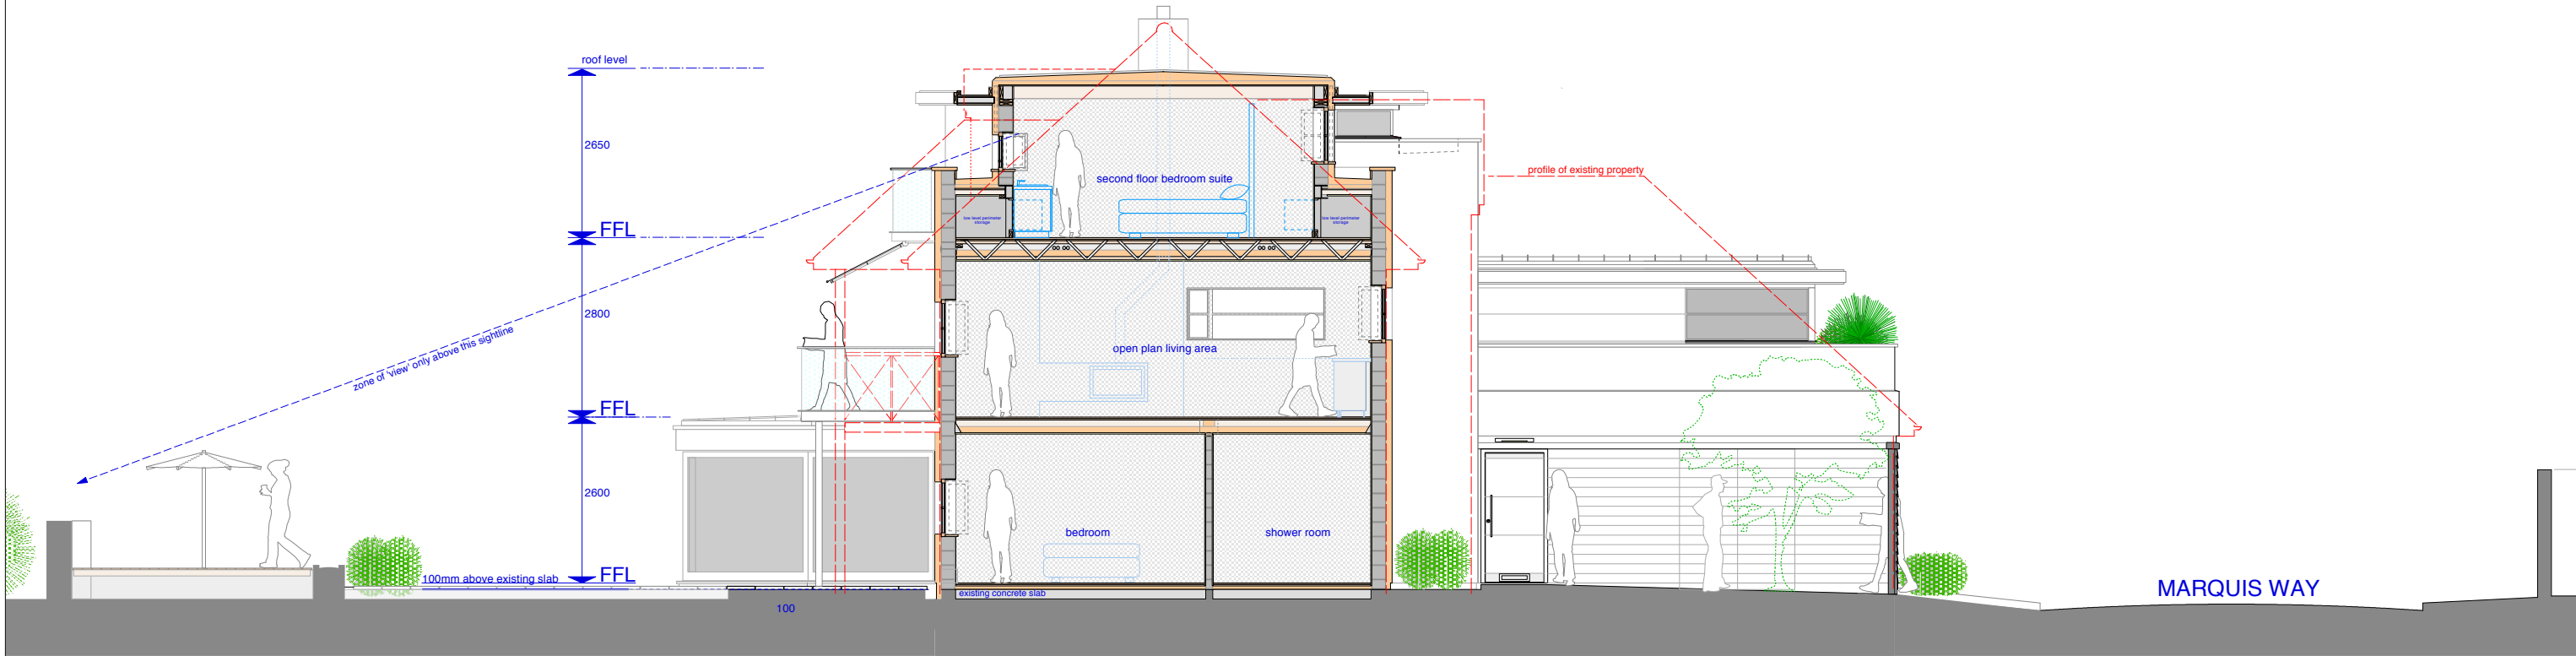

section B - B

**john wheatley
architecture**

project:	11 Marquis Way - Aldwick		
drawing title:	Proposed Sections A and B		
drawing status:	Planning Application		
date:	scale at relevant drawing size	no:	rev:
09 - 12 - 2014	1 : 50 (A1) or 1 : 100 (A3)	JW131105 - PL19	-

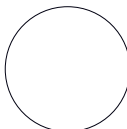

30 Maltravers Street - Arundel - West Sussex - BN18 9BU
 E contact@jw-architecture.com W www.johnwheatleyarchitecture.com
 T +44 (0)1903 882 552 M +44 (0) 7809 387 569
 john wheatley architecture - © copyright 2014

