




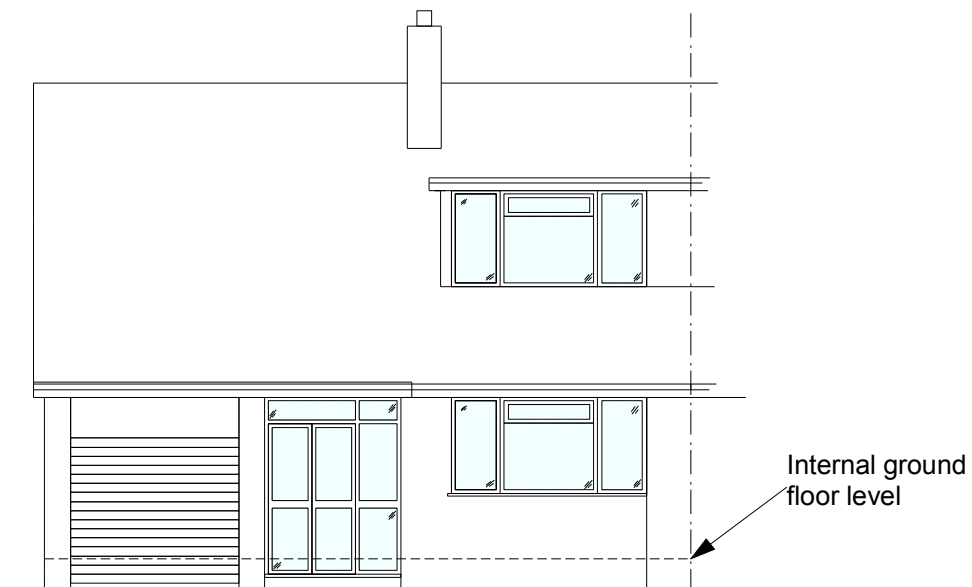


Front Elevation Proposed (East)
Remains as Existing
Scale 1:100

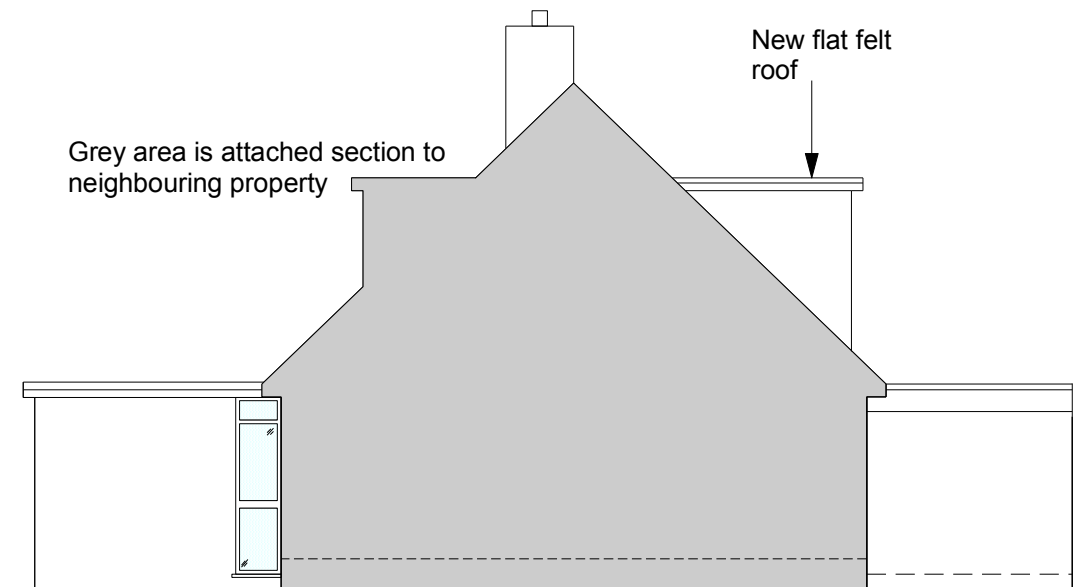

Side Elevation Proposed (North)
Scale 1:100

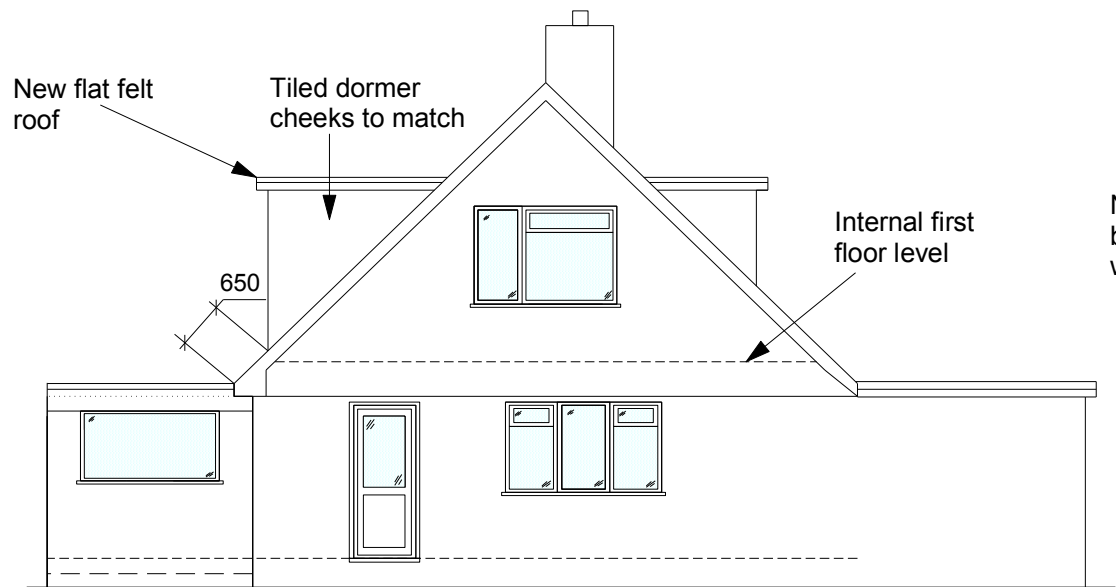

Side Elevation Proposed (South)
Scale 1:100

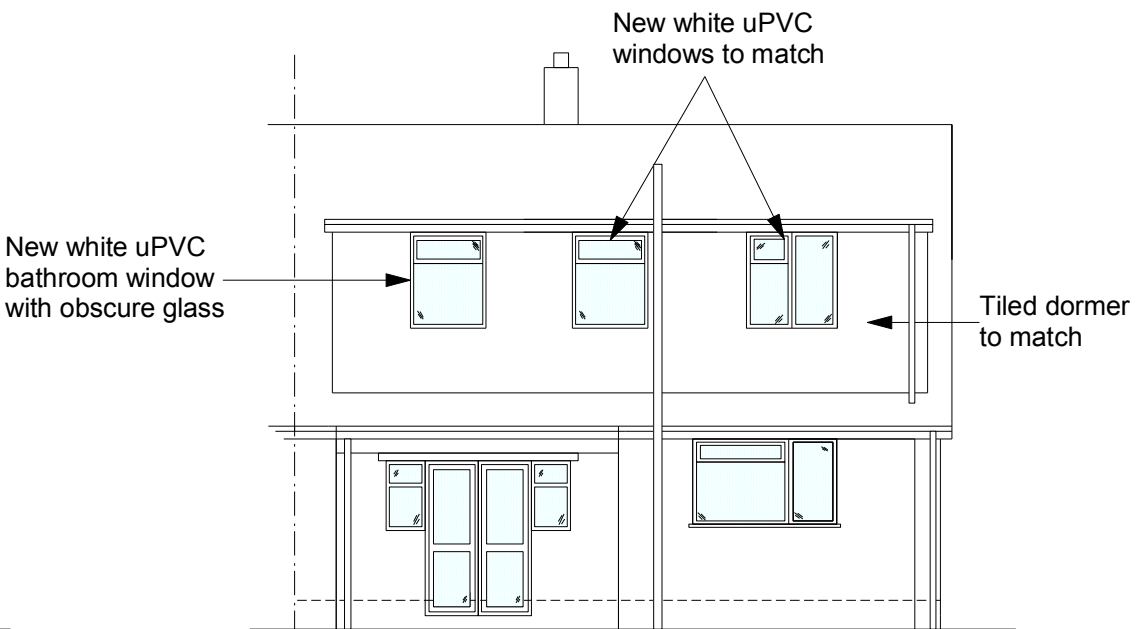

Rear Elevation Proposed (West)
Scale 1:100

- Notes:
- Volume of new roof space created is 19.71 cubic meters.
 - Distance from existing eaves to enlarged rear dormer is 650mm.
 - No alterations or changes to the existing ridge line.
 - Dormer to be tile hung to match existing.
 - No part of the enlarged dormer extends beyond the original house.

All dims and details to be checked on site prior to any commencement of work. This plan is not a full specification or schedule of work and has been produced solely for the purpose of obtaining the necessary local authority consents/approvals For Party Wall etc. Act 1996 see Government booklet or website.	Status:		Client: Mr A Pink 10 Gunwin Court Bognor Regis West Sussex PO21 4RB	Revision: C	Project: Alterations
	Preliminary	☐ Tender ☐		Scale: 1:50 & 100 @A3	Content: Proposed elevations
	Planning	☒ Construction ☐		Date: Dec 17	
	Building Regulations	☐ As Built ☐		Dwg No: AP003	