



SCALE 1:50

Existing

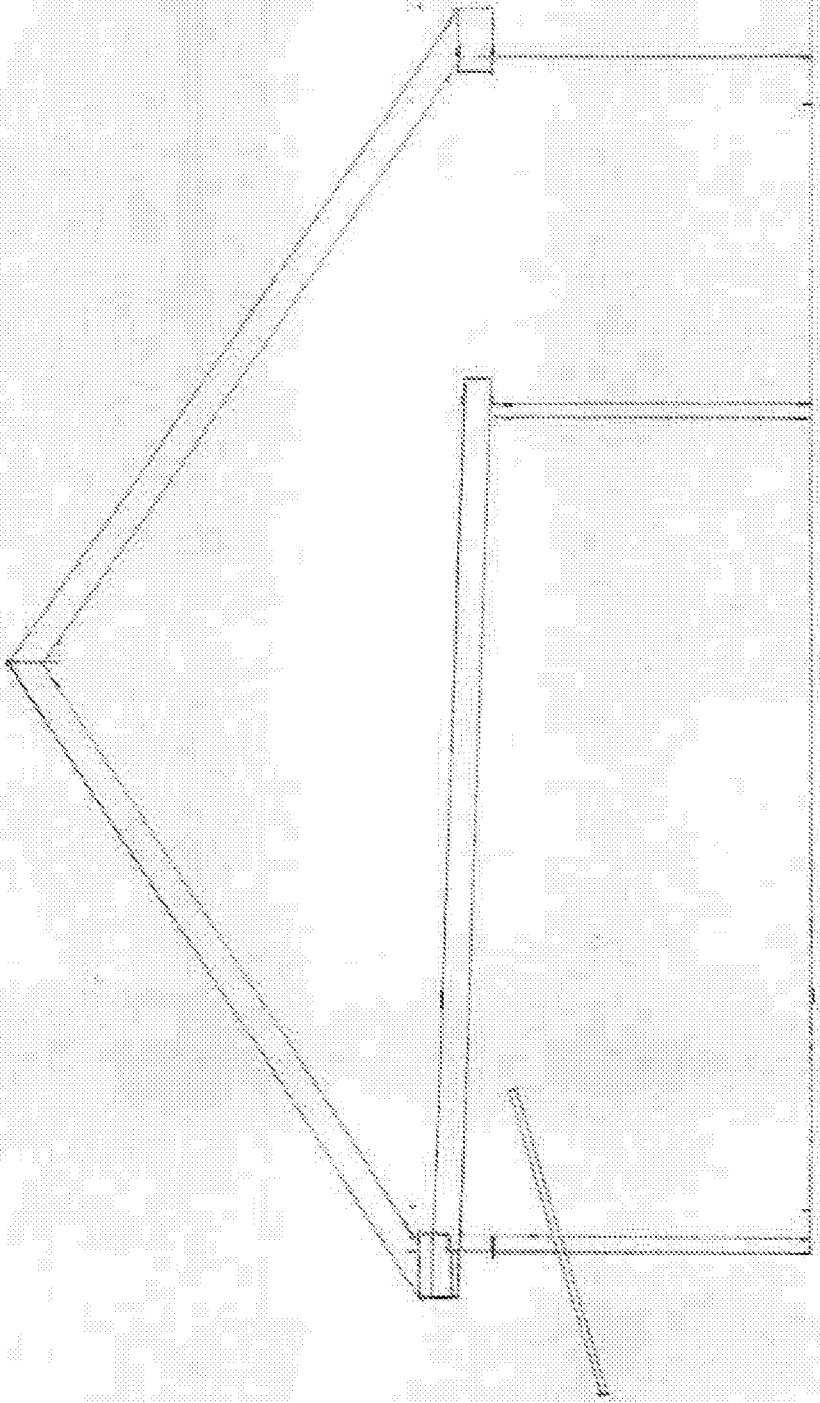


EAST ELEVATION

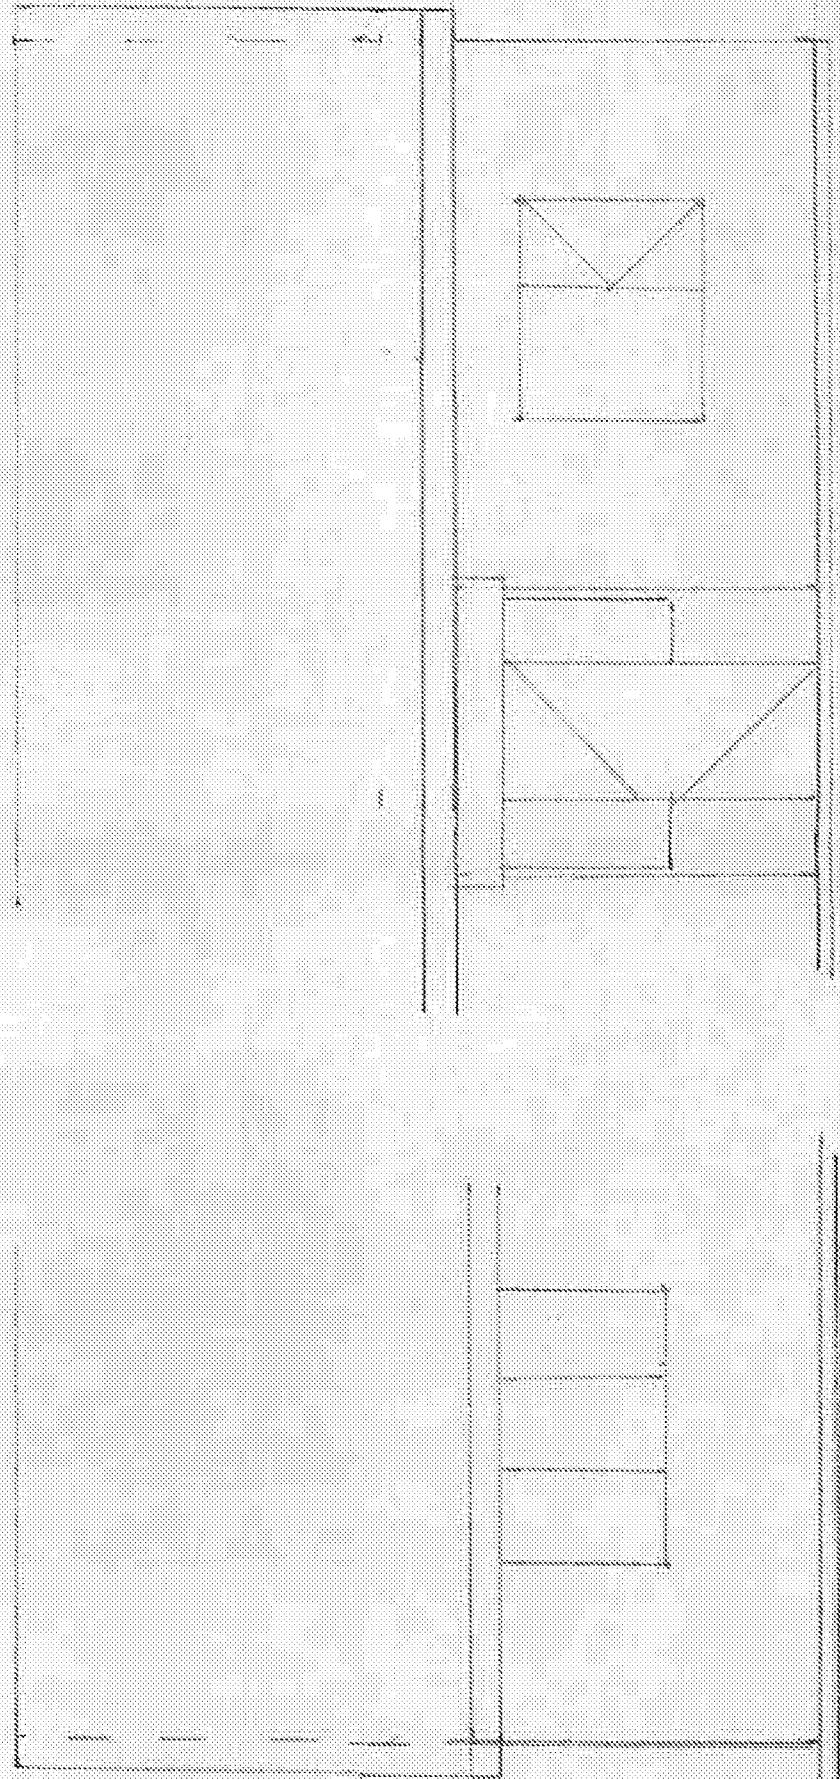


SOUTH ELEVATION

Fence Line

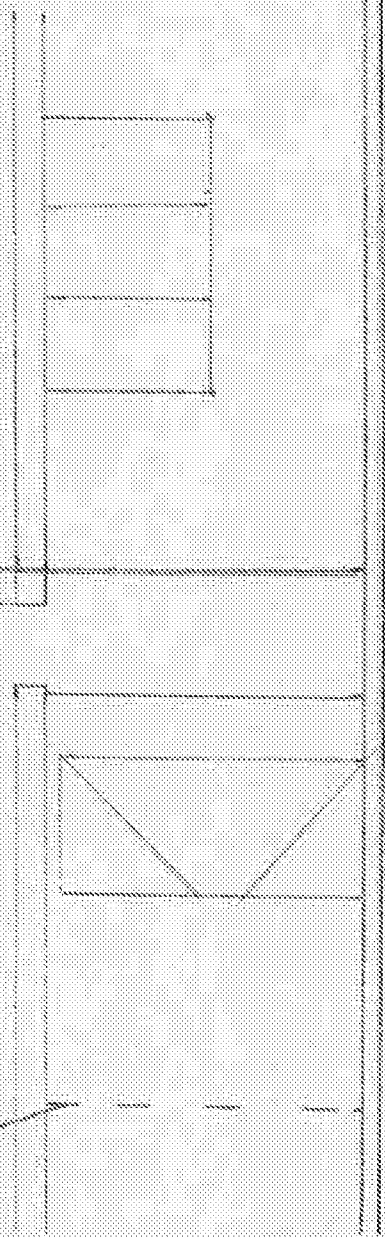

NORTH ELEVATION

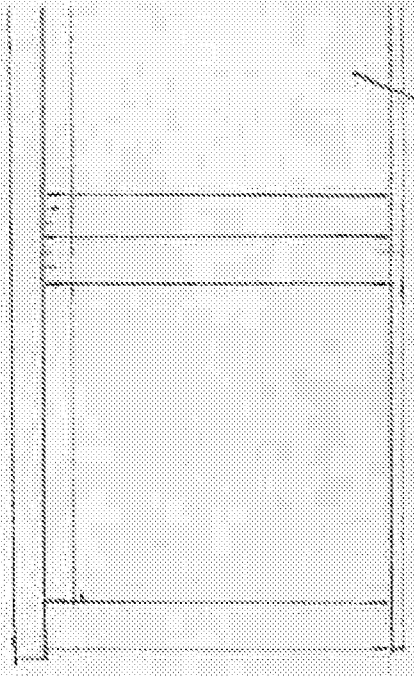

NEIGHBOUR'S
GARAGE