


SCALE 1:50

PROPOSED


Extension

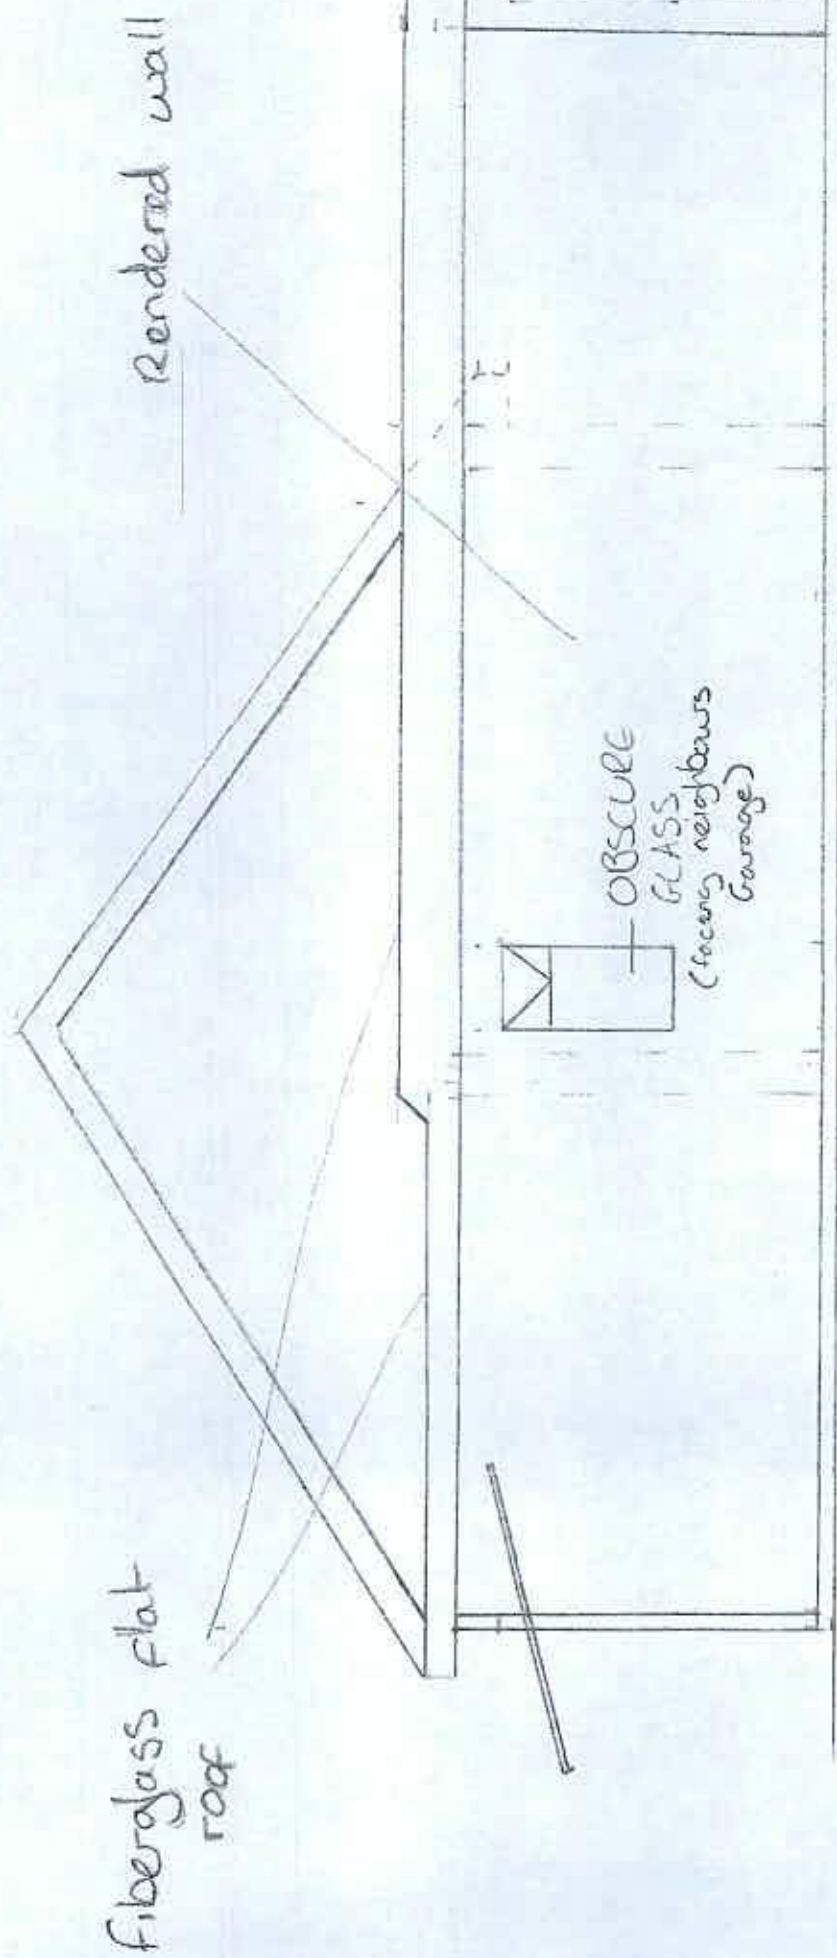

EAST ELEVATION


Cedra Cladding to extension to match existing

Cedra Clad to garage face to match existing

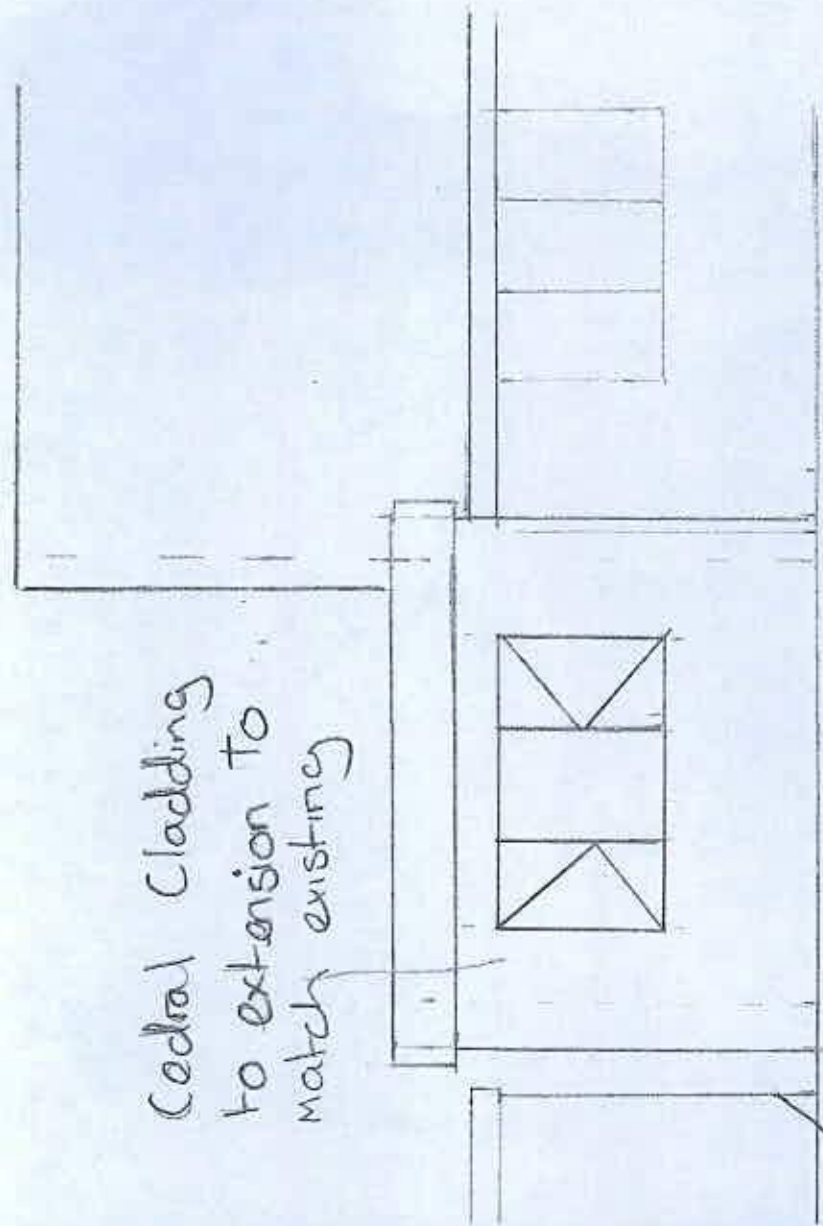

NORTH ELEVATION

Face Line

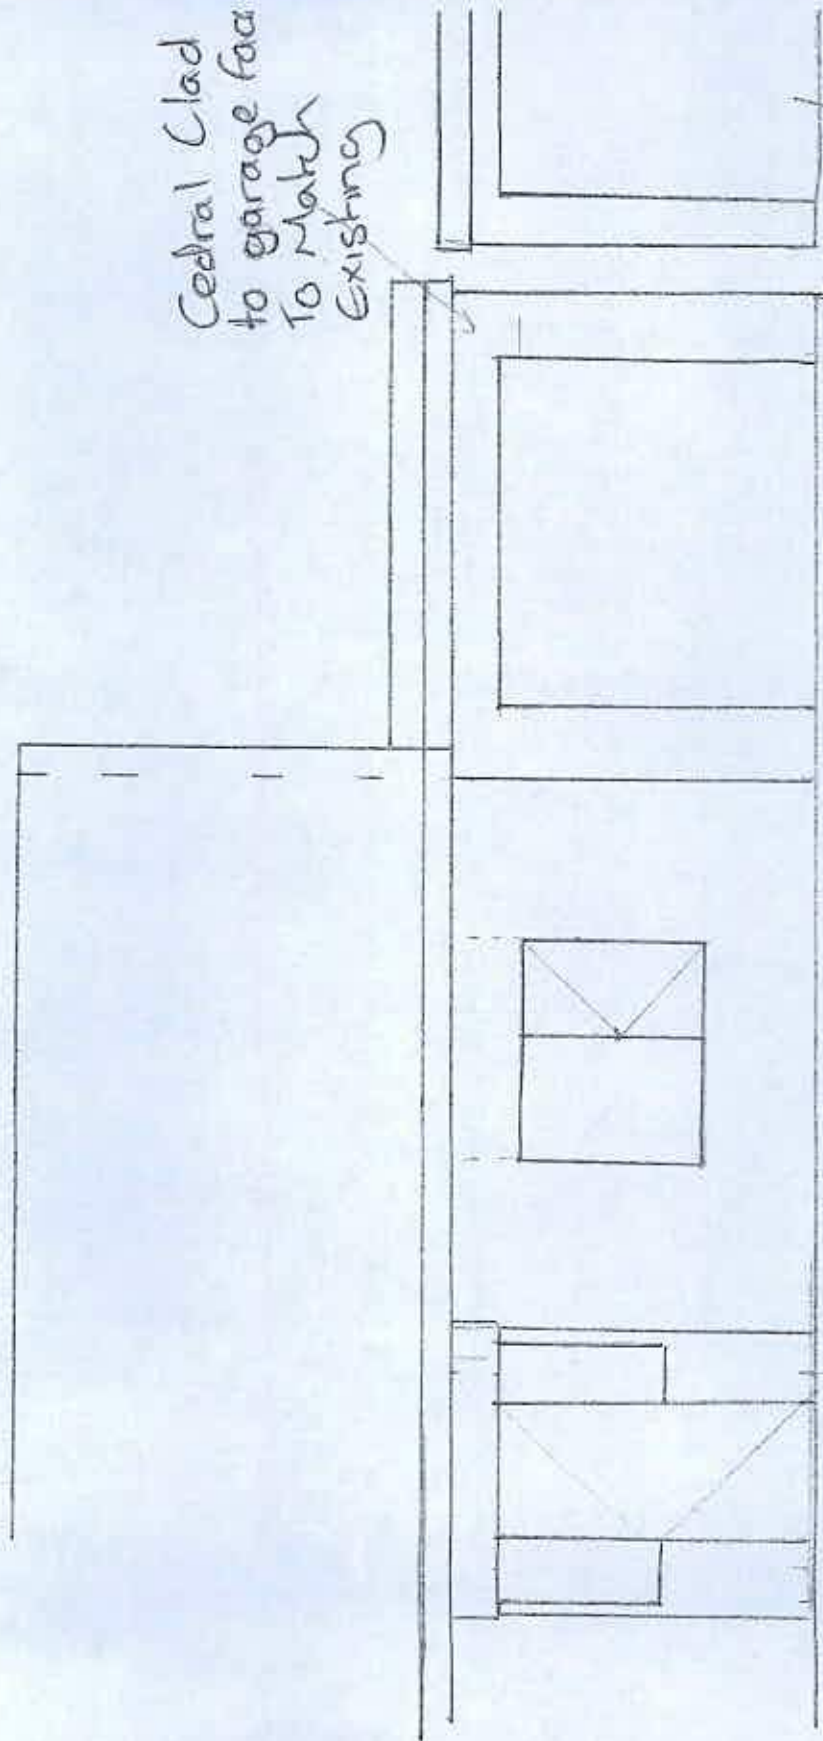

SOUTH ELEVATION

NEIGHBOUR GARAGE