



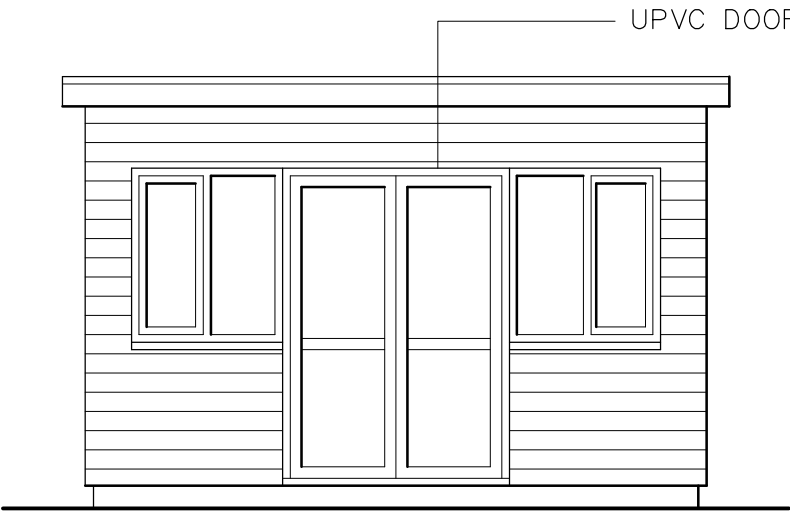


FRONT ELEVATION




SIDE ELEVATION

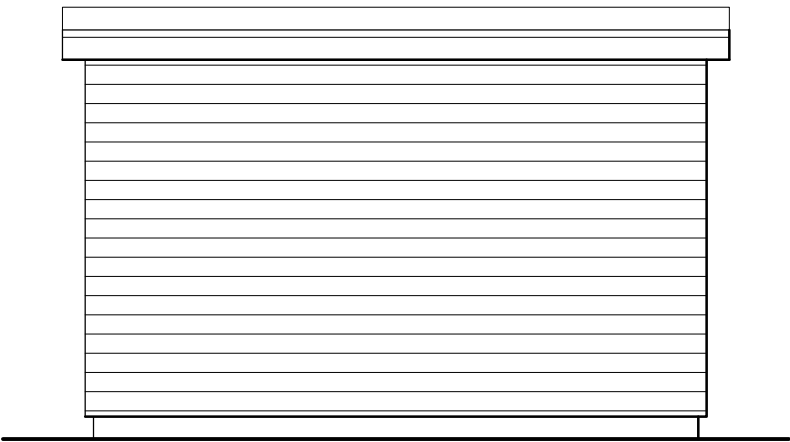


REAR ELEVATION

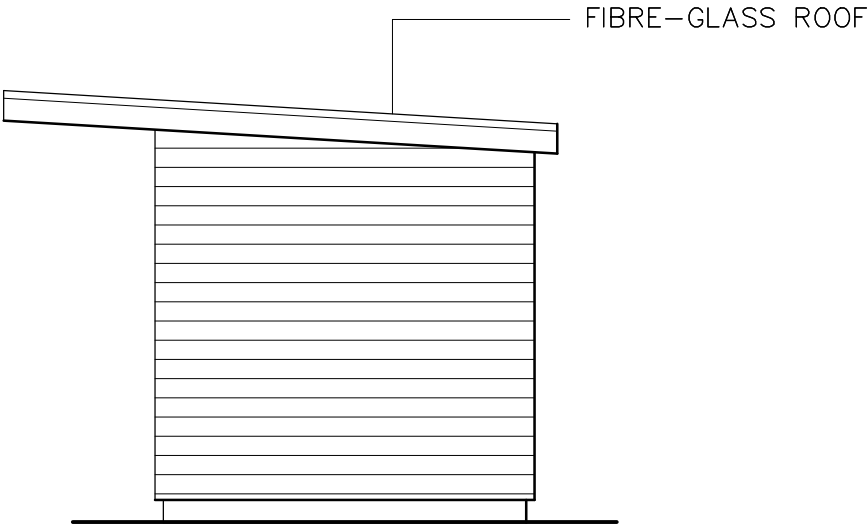

SIDE ELEVATION

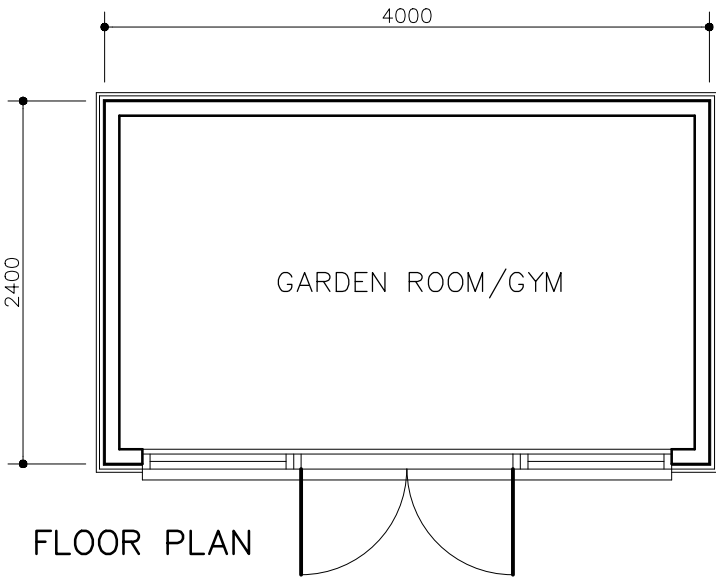

FLOOR PLAN

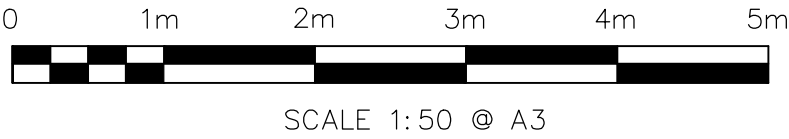

REV.A – MODS 17/12/2020		
FOR MR & MRS HARTLEY		
SITE 10 WHYCHWOOD CLOSE, ALDWICK, WRST SUSSEX.		
TITLE PROPOSED GARDEN ROOM PLAN & ELEVATIONS		
SCALE 1: 50	DRAWN AH 12/20	DRAWING NO. 02 REV A