


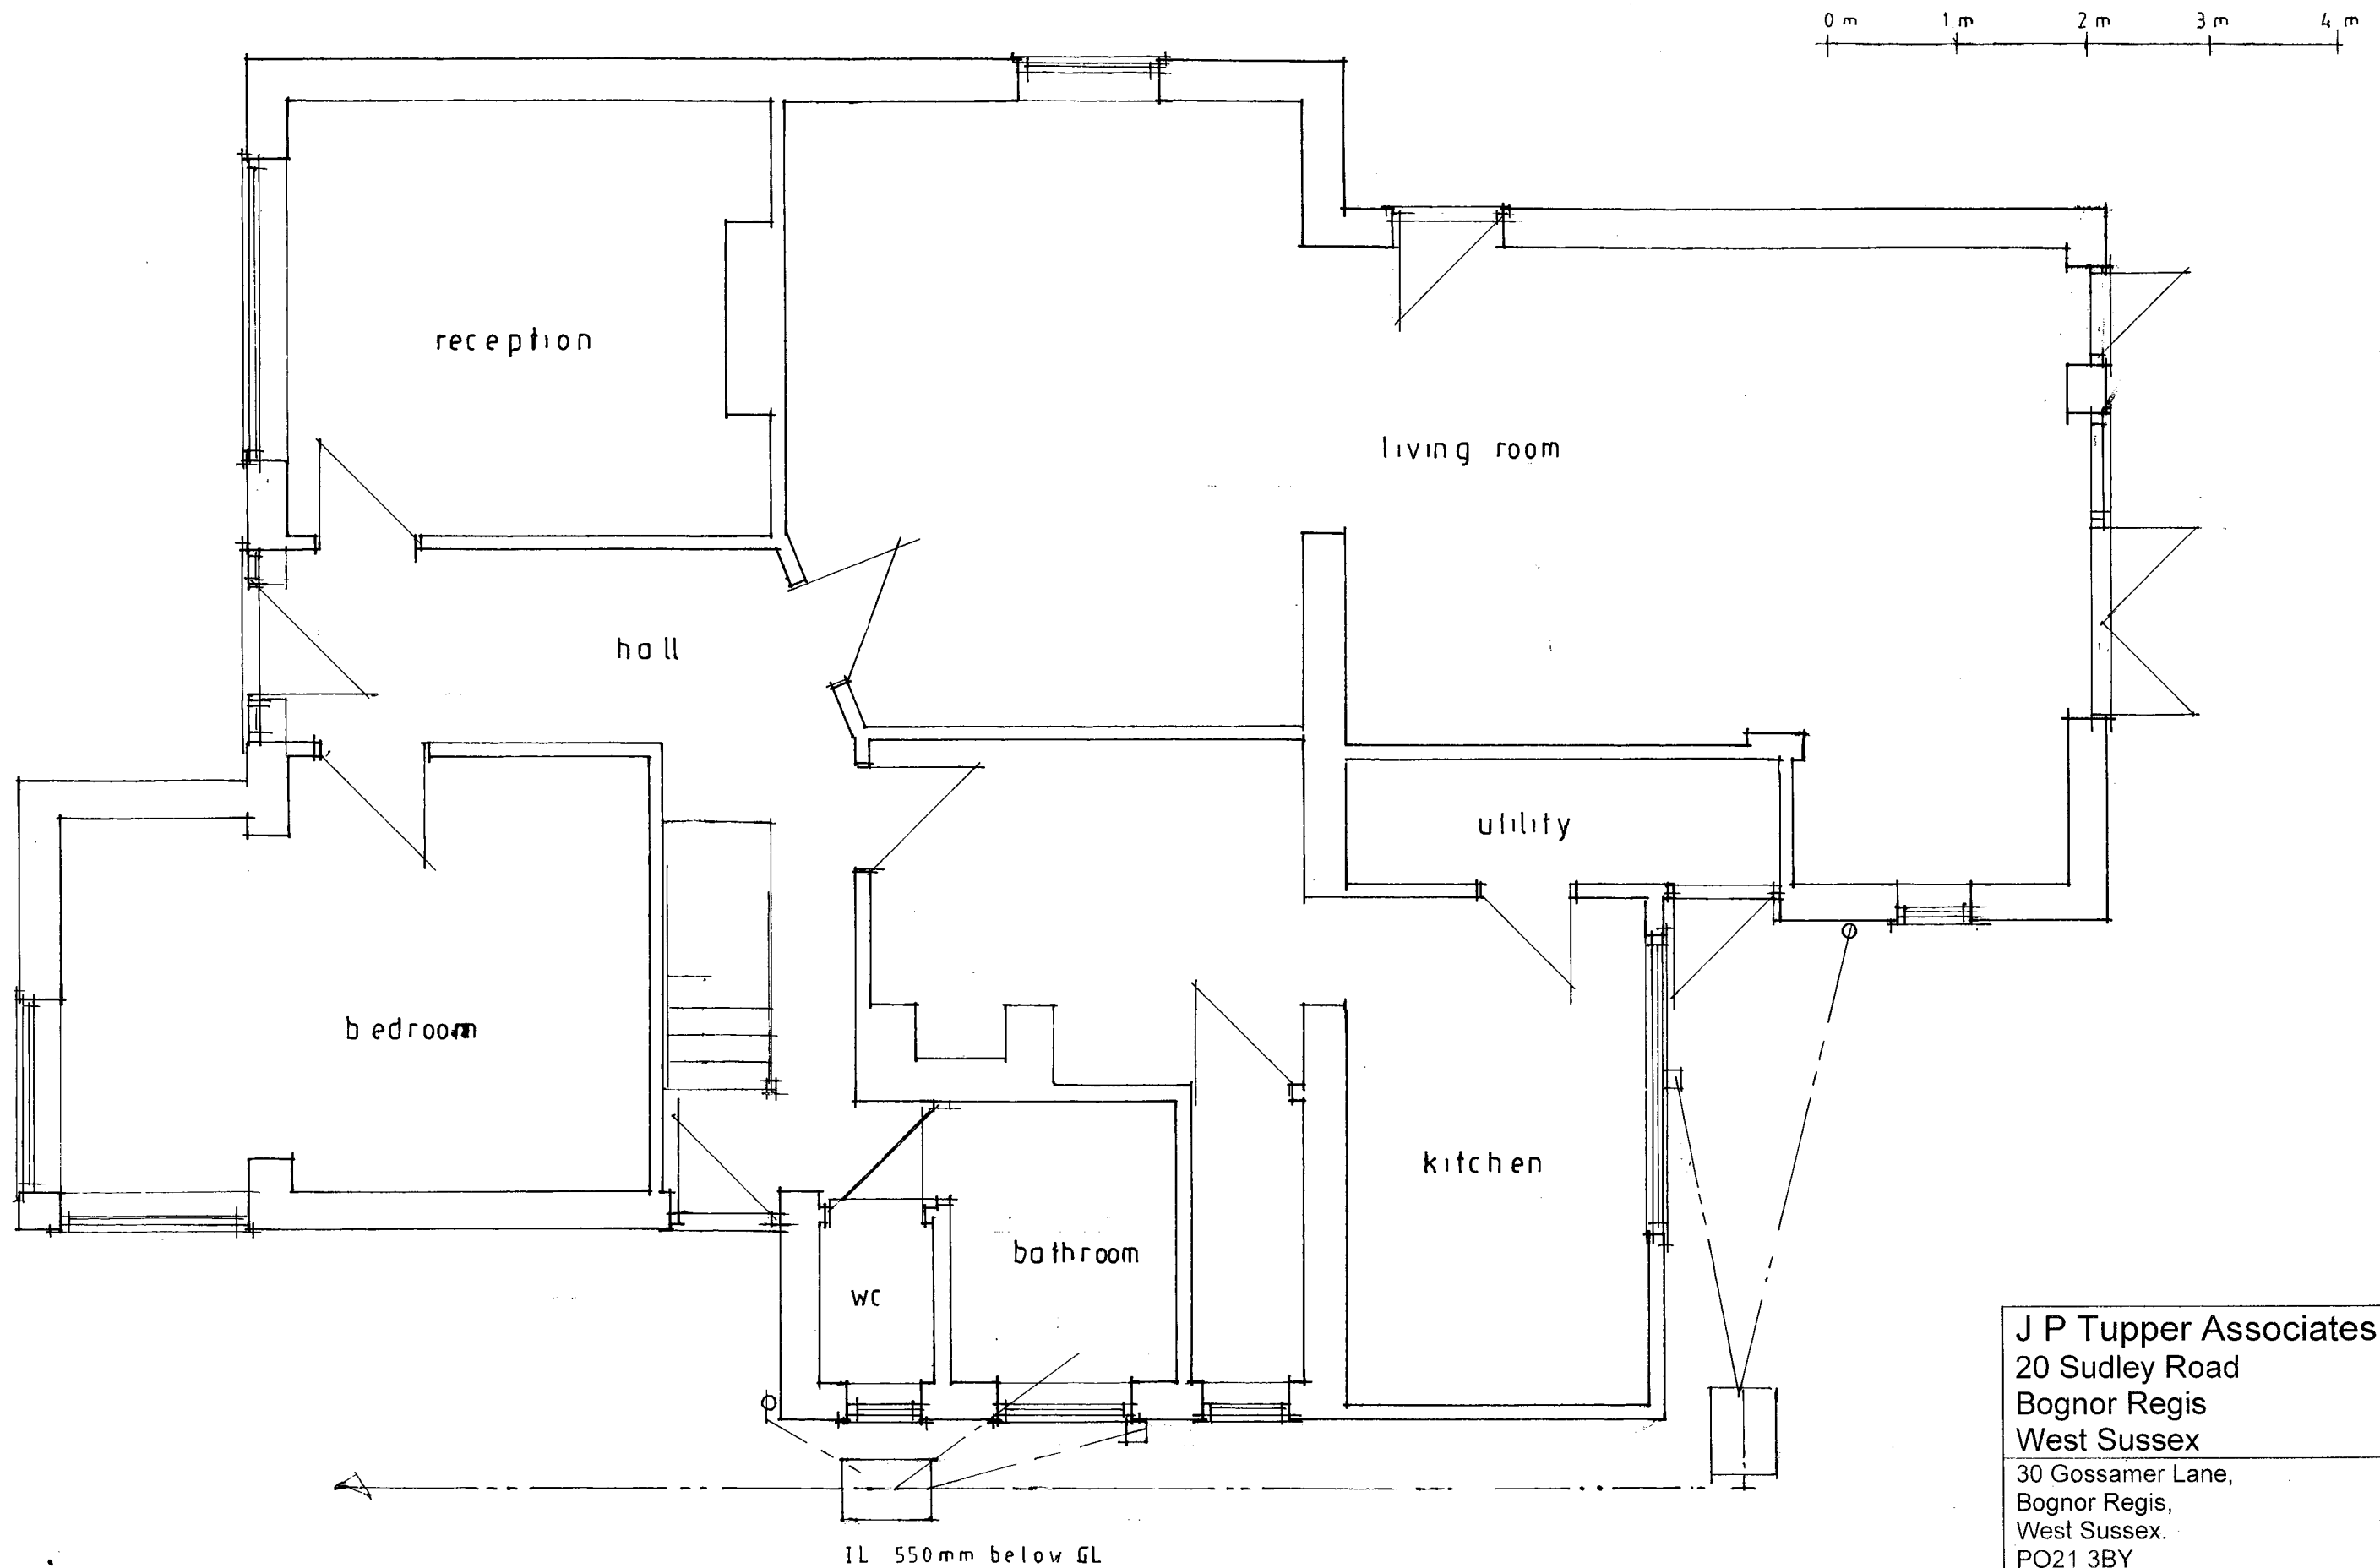

Existing Ground Floor Plan

J P Tupper Associates
 20 Sudley Road
 Bognor Regis
 West Sussex

30 Gossamer Lane,
 Bognor Regis,
 West Sussex.
 PO21 3BY

Proposed Alterations.

Existing Ground Floor Plan

Scale: 1:50

Paper: A3

Drg No.: 7612/01

Date: October 2018

All dimensions to be checked on site.
 Do not scale except for planning purposes