


0m 1m 2m 3m 4m

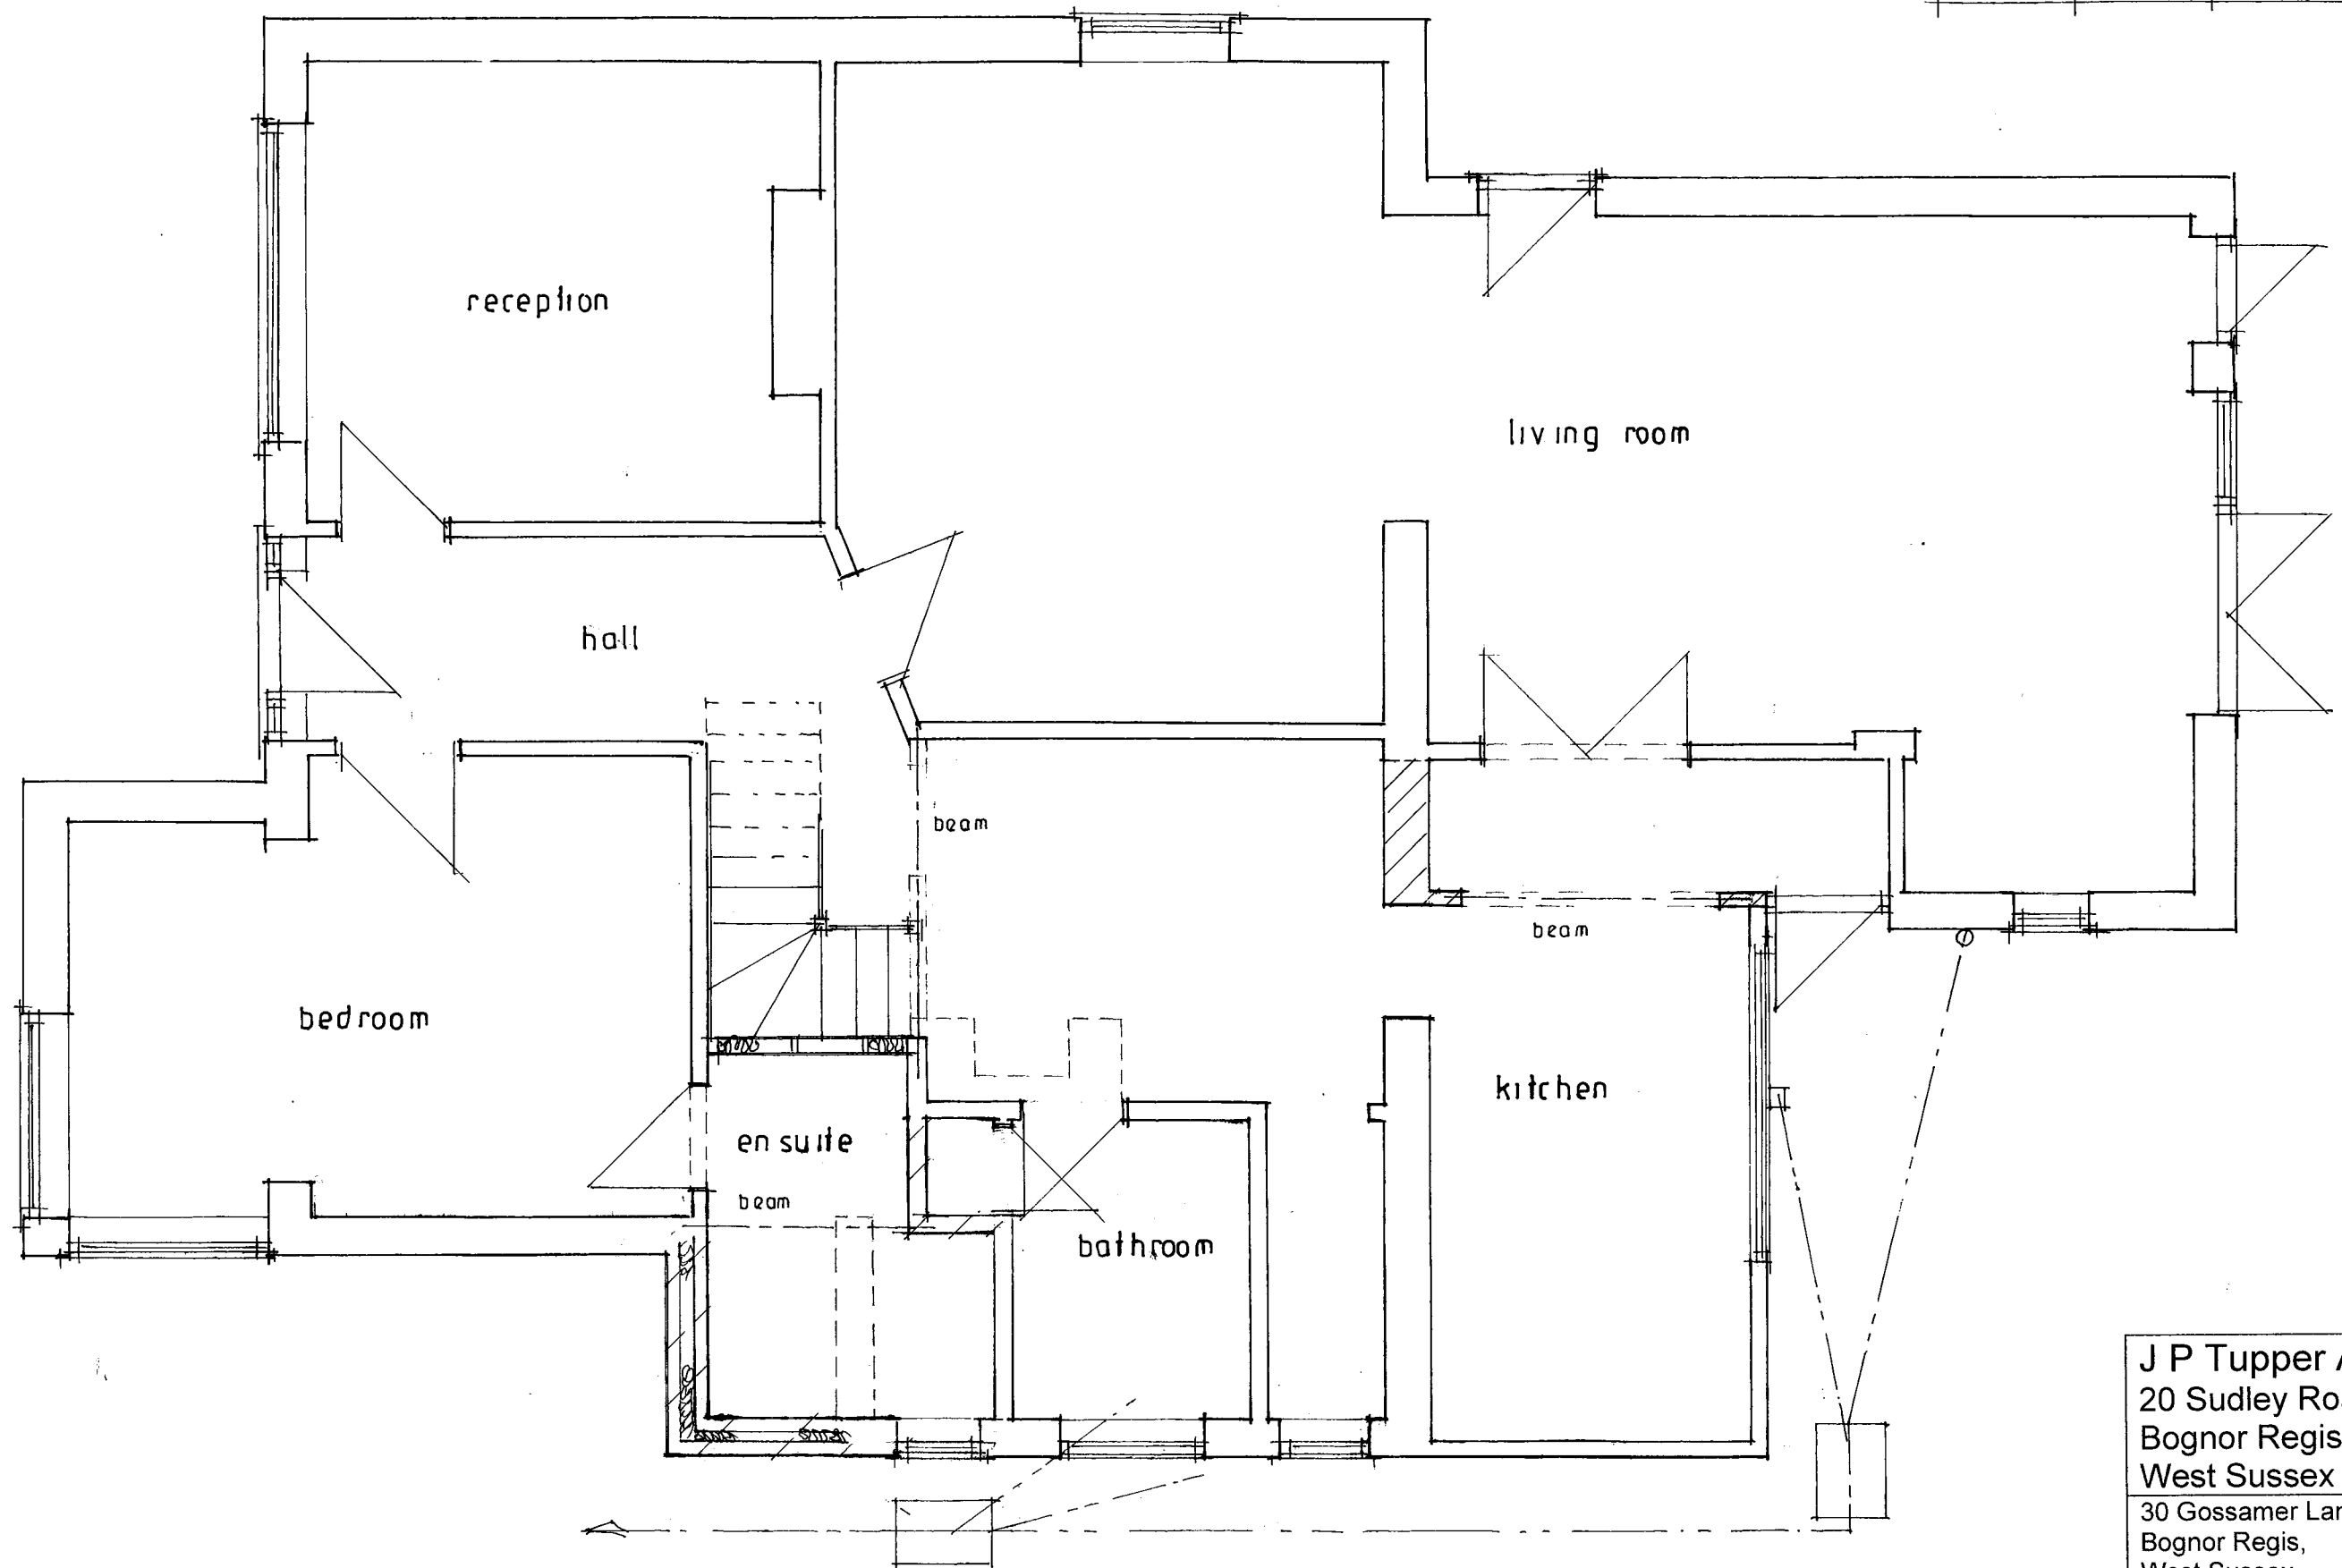

Proposed Ground Floor Plan

J P Tupper Associates
20 Sudley Road
Bognor Regis
West Sussex

30 Gossamer Lane,
Bognor Regis,
West Sussex.
PO21 3BY

Proposed Alterations.

Proposed Ground Floor Plan

Scale: 1:50. Paper: A3

Drg No.: 7612/03B

Date: October 2018

All dimensions to be checked on site.
Do not scale except for planning purposes