



0m 1m 2m 3m 4m 5m 6m 7m 8m

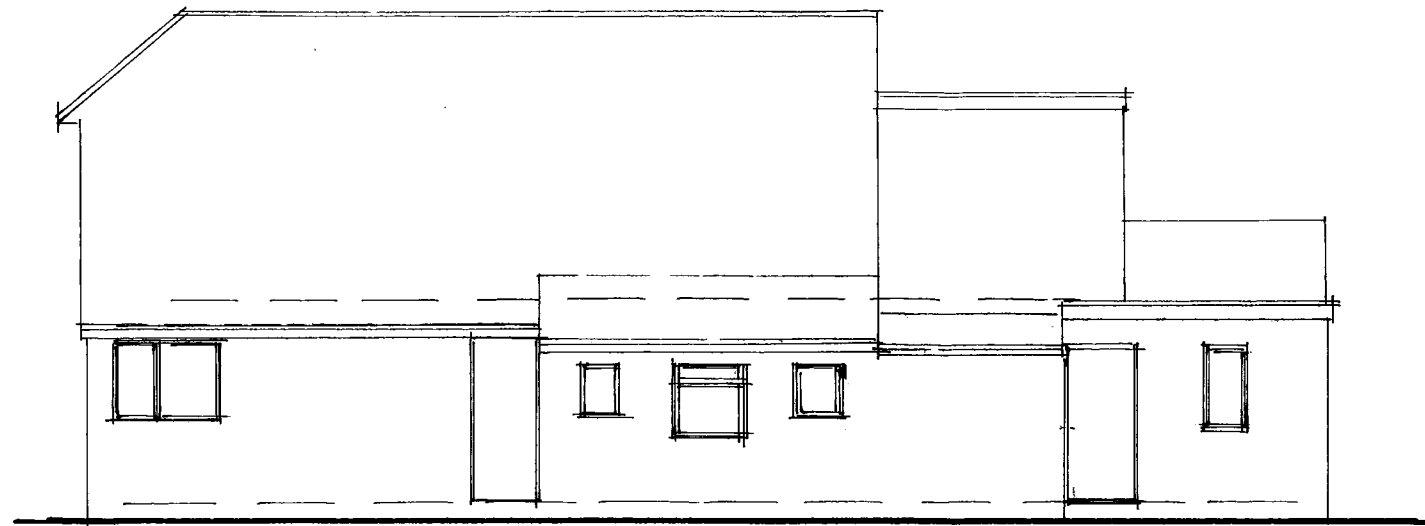

Existing East Elevation



Existing and Proposed South Elevation

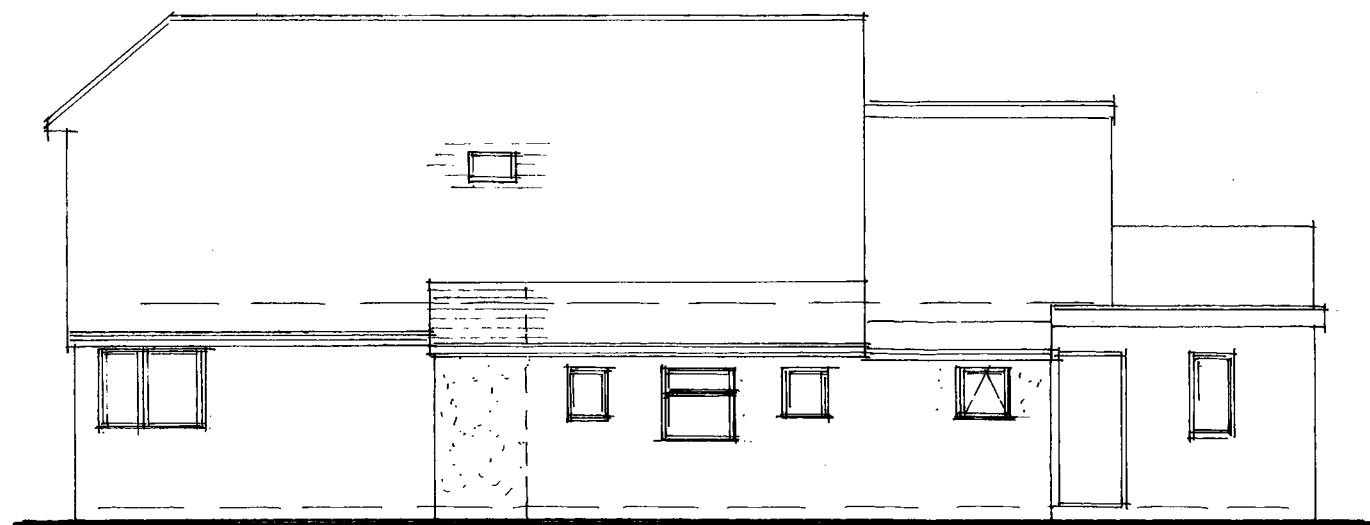

Proposed East Elevation

J P Tupper Associates
20 Sudley Road
Bognor Regis
West Sussex

30 Gossamer Lane,
Bognor Regis,
West Sussex.
PO21 3BY

**Proposed Extension &
Alterations.**

Existing & Proposed Elevations.

Scale: 1:100. Paper: A3

Drg No.: 7612/05B

Date: December 2018

All dimensions to be checked on site.
Do not scale except for planning purposes