



0m 1m 2m 3m 4m

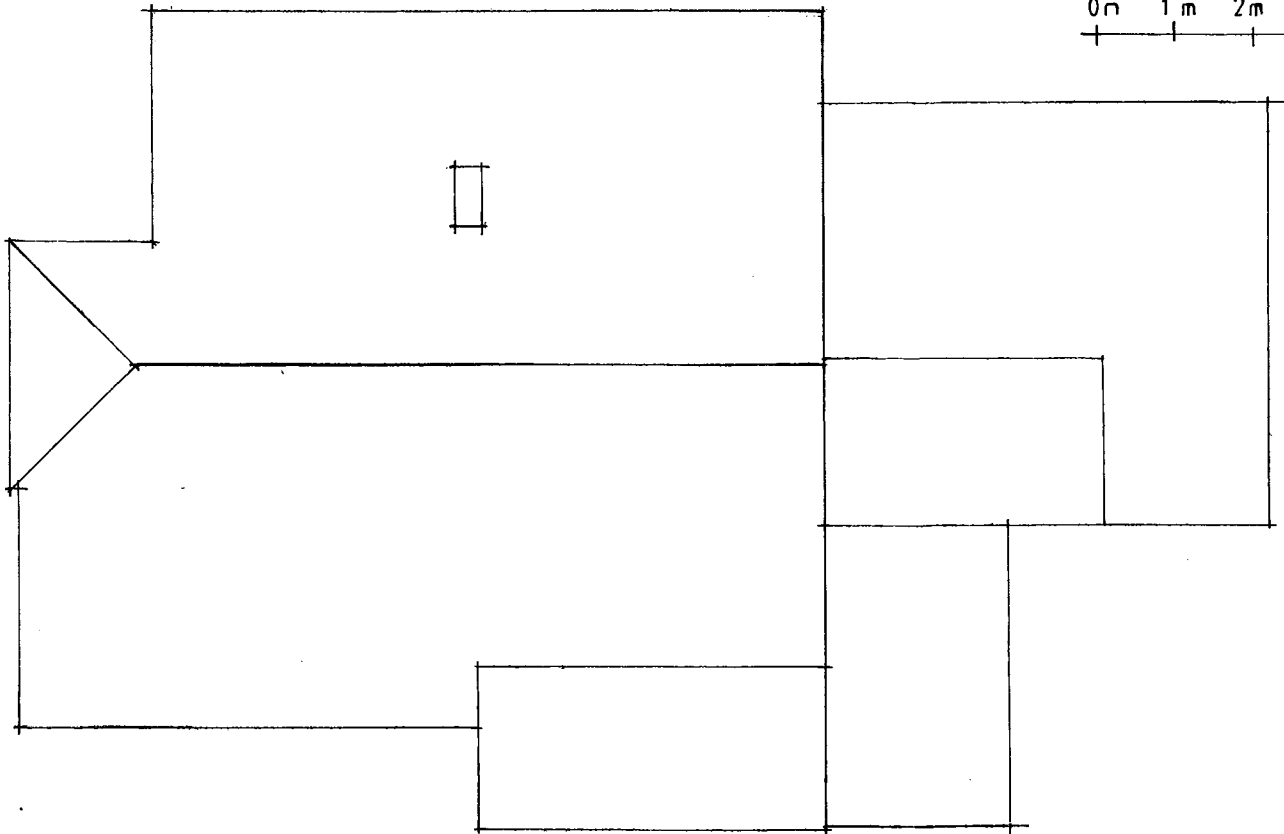

Existing Roof Plan

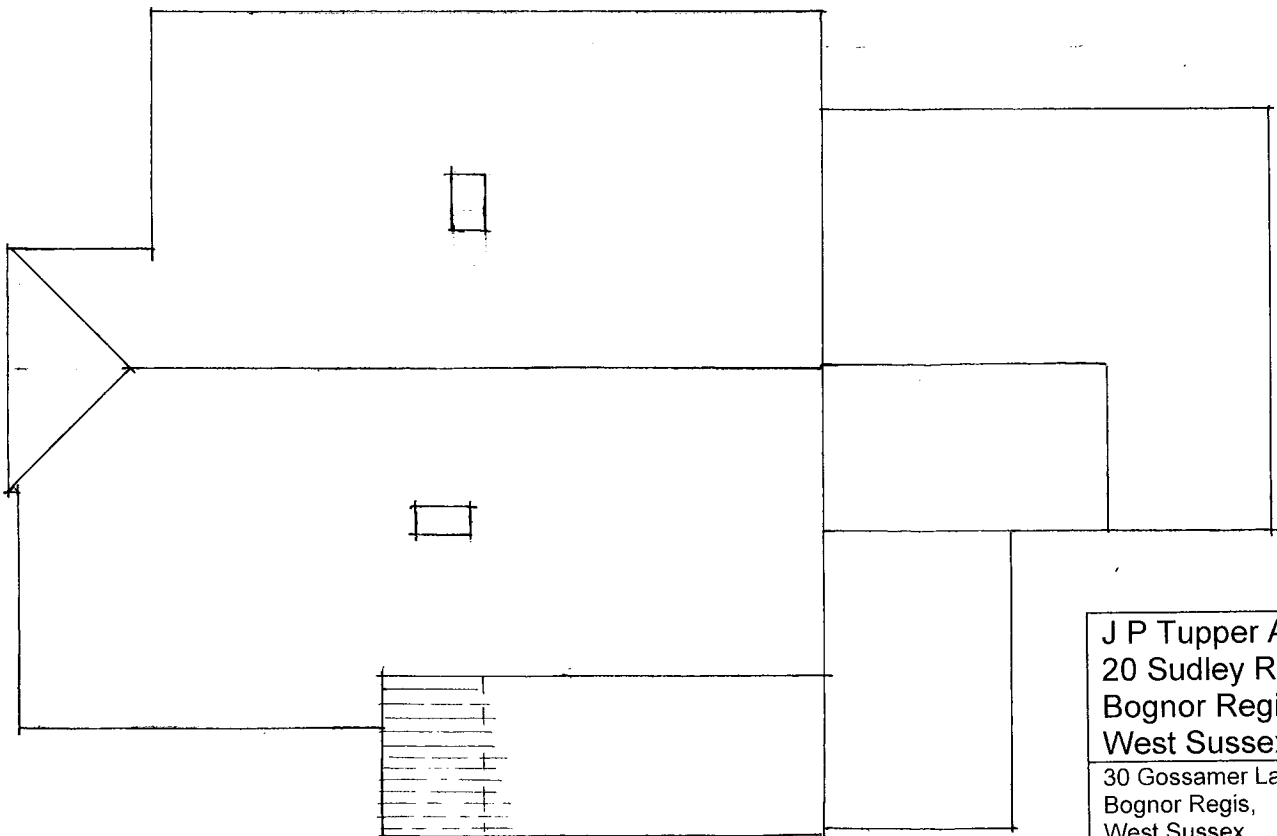

Proposed Roof Plan

J P Tupper Associates
20 Sudley Road
Bognor Regis
West Sussex

30 Gossamer Lane,
Bognor Regis,
West Sussex.
PO21 3BY

**Proposed Extension &
Alterations.**

Existing & Proposed Roof Plan

Scale: 1:100.

Paper: A4

Dwg No.: 7612/07

Date: December 2018

All dimensions to be checked on site.
Do not scale except for planning purposes