


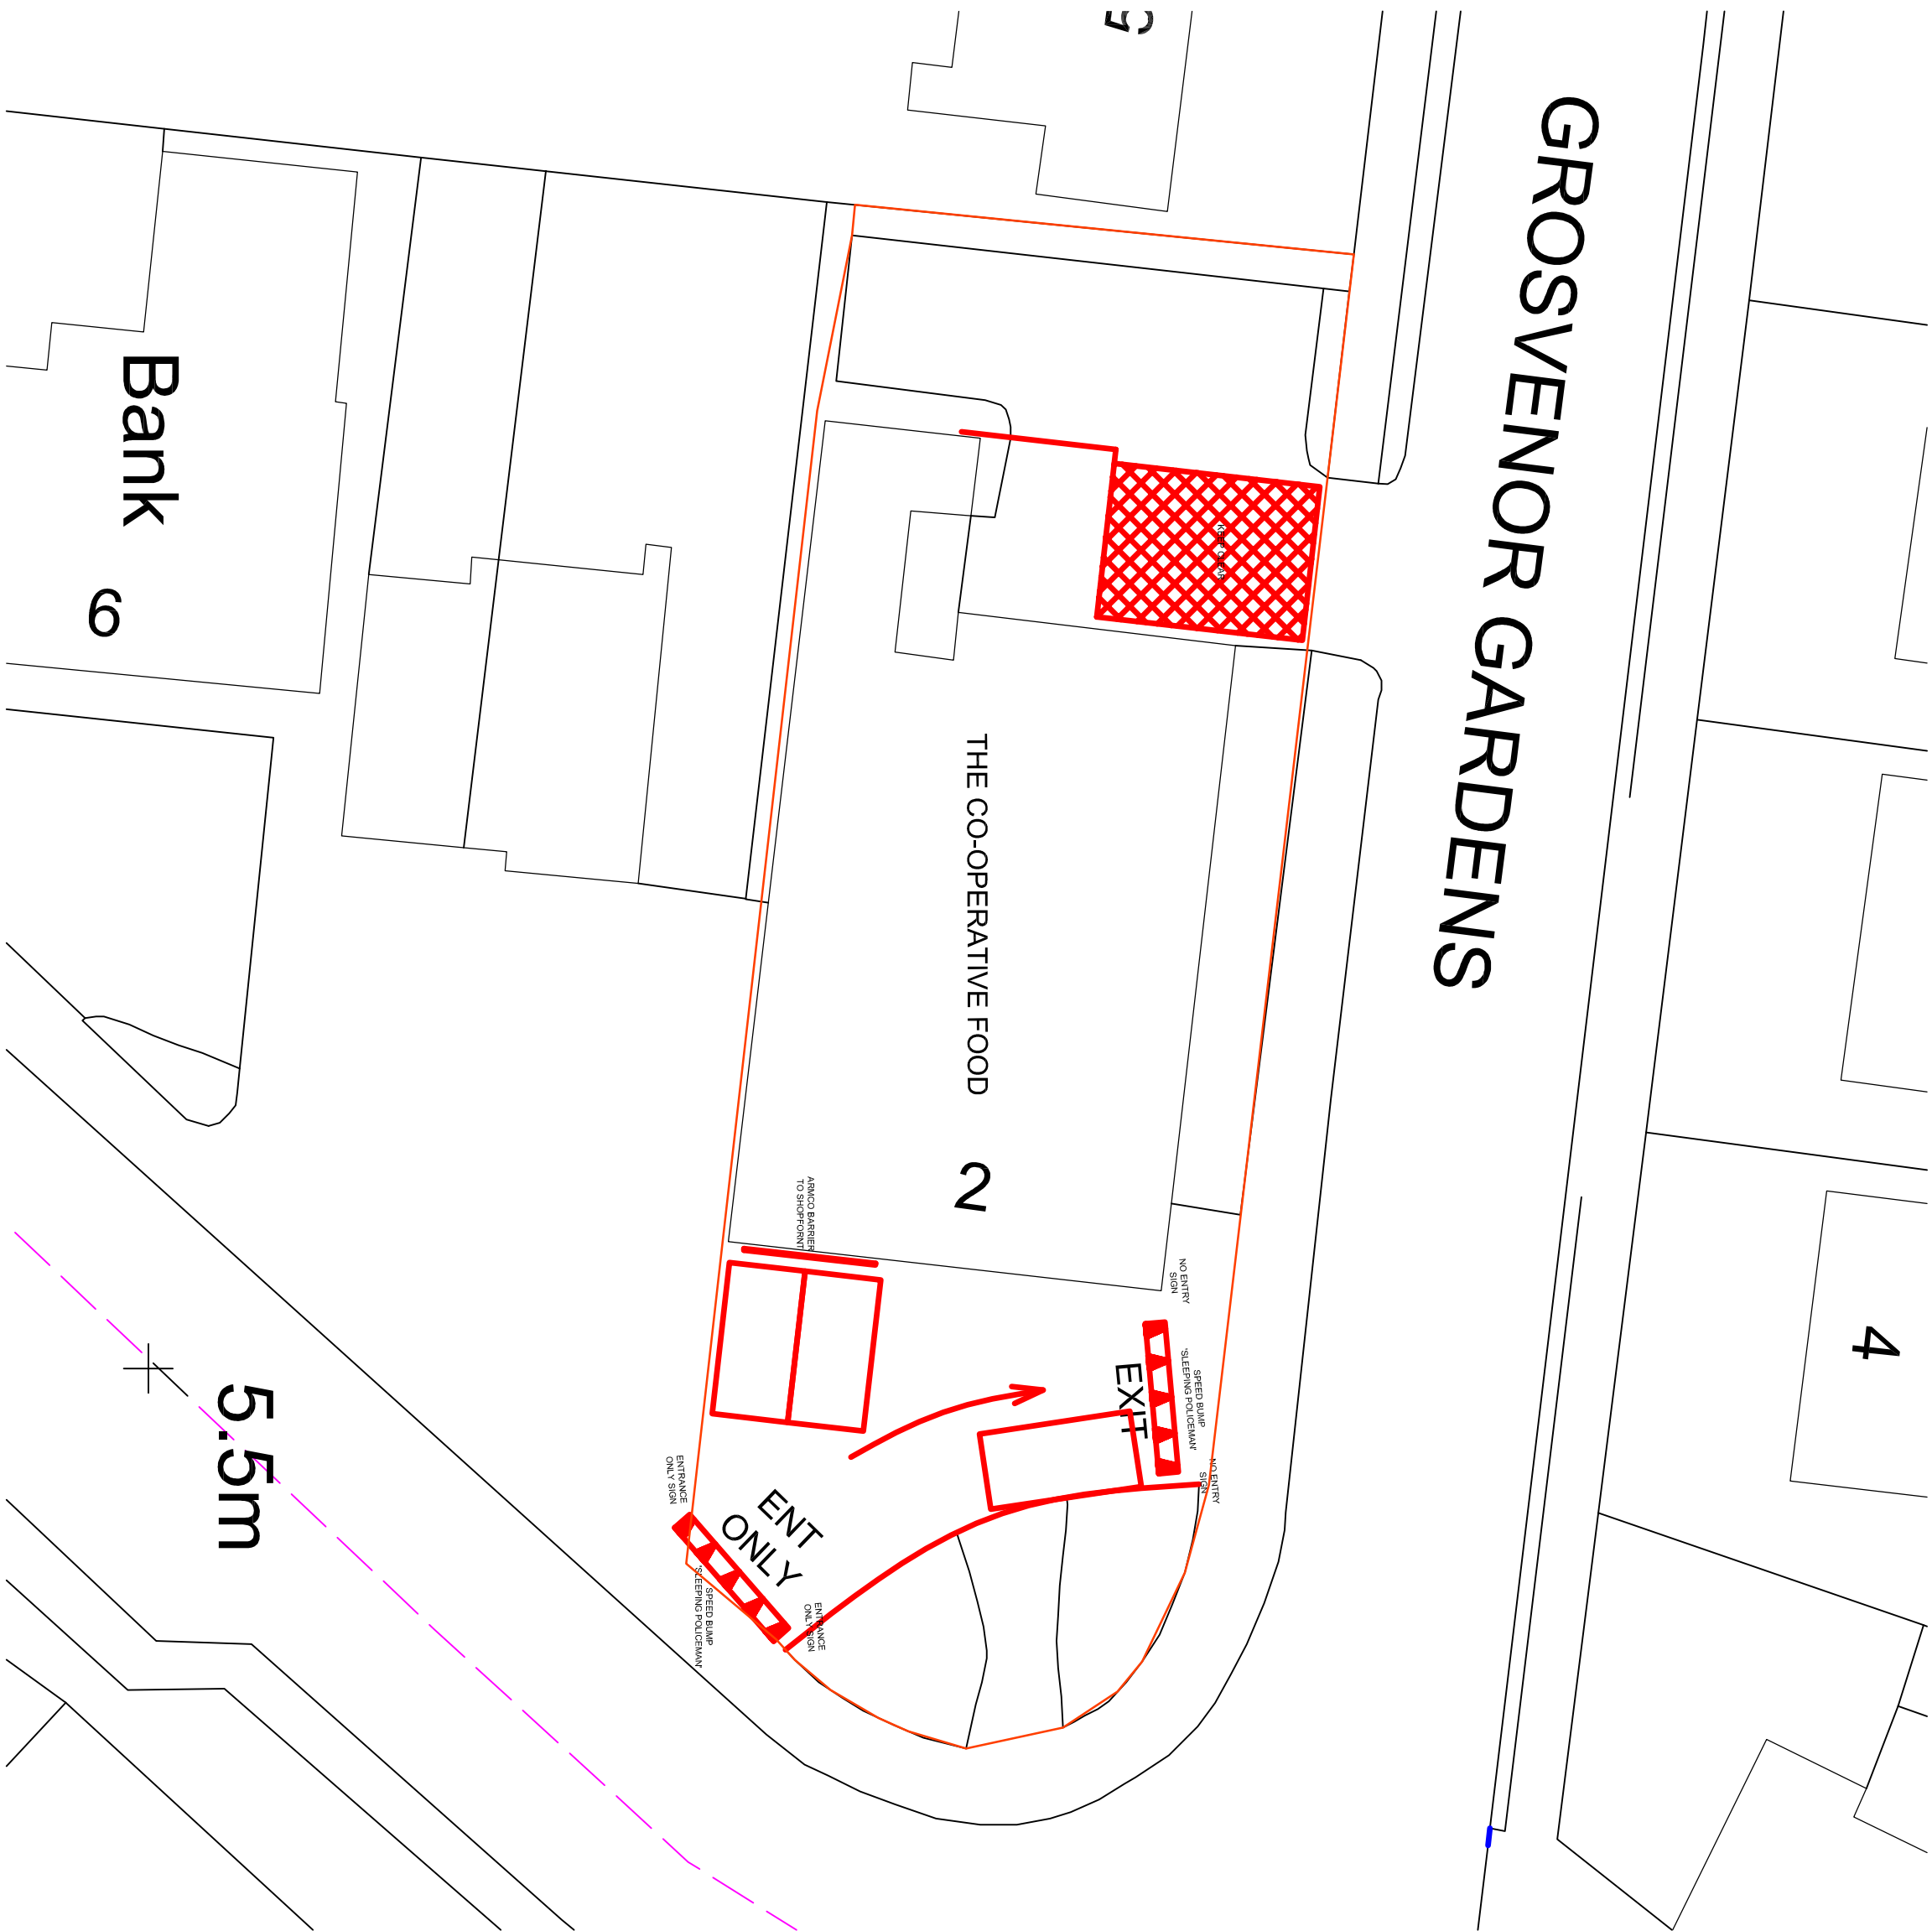
 


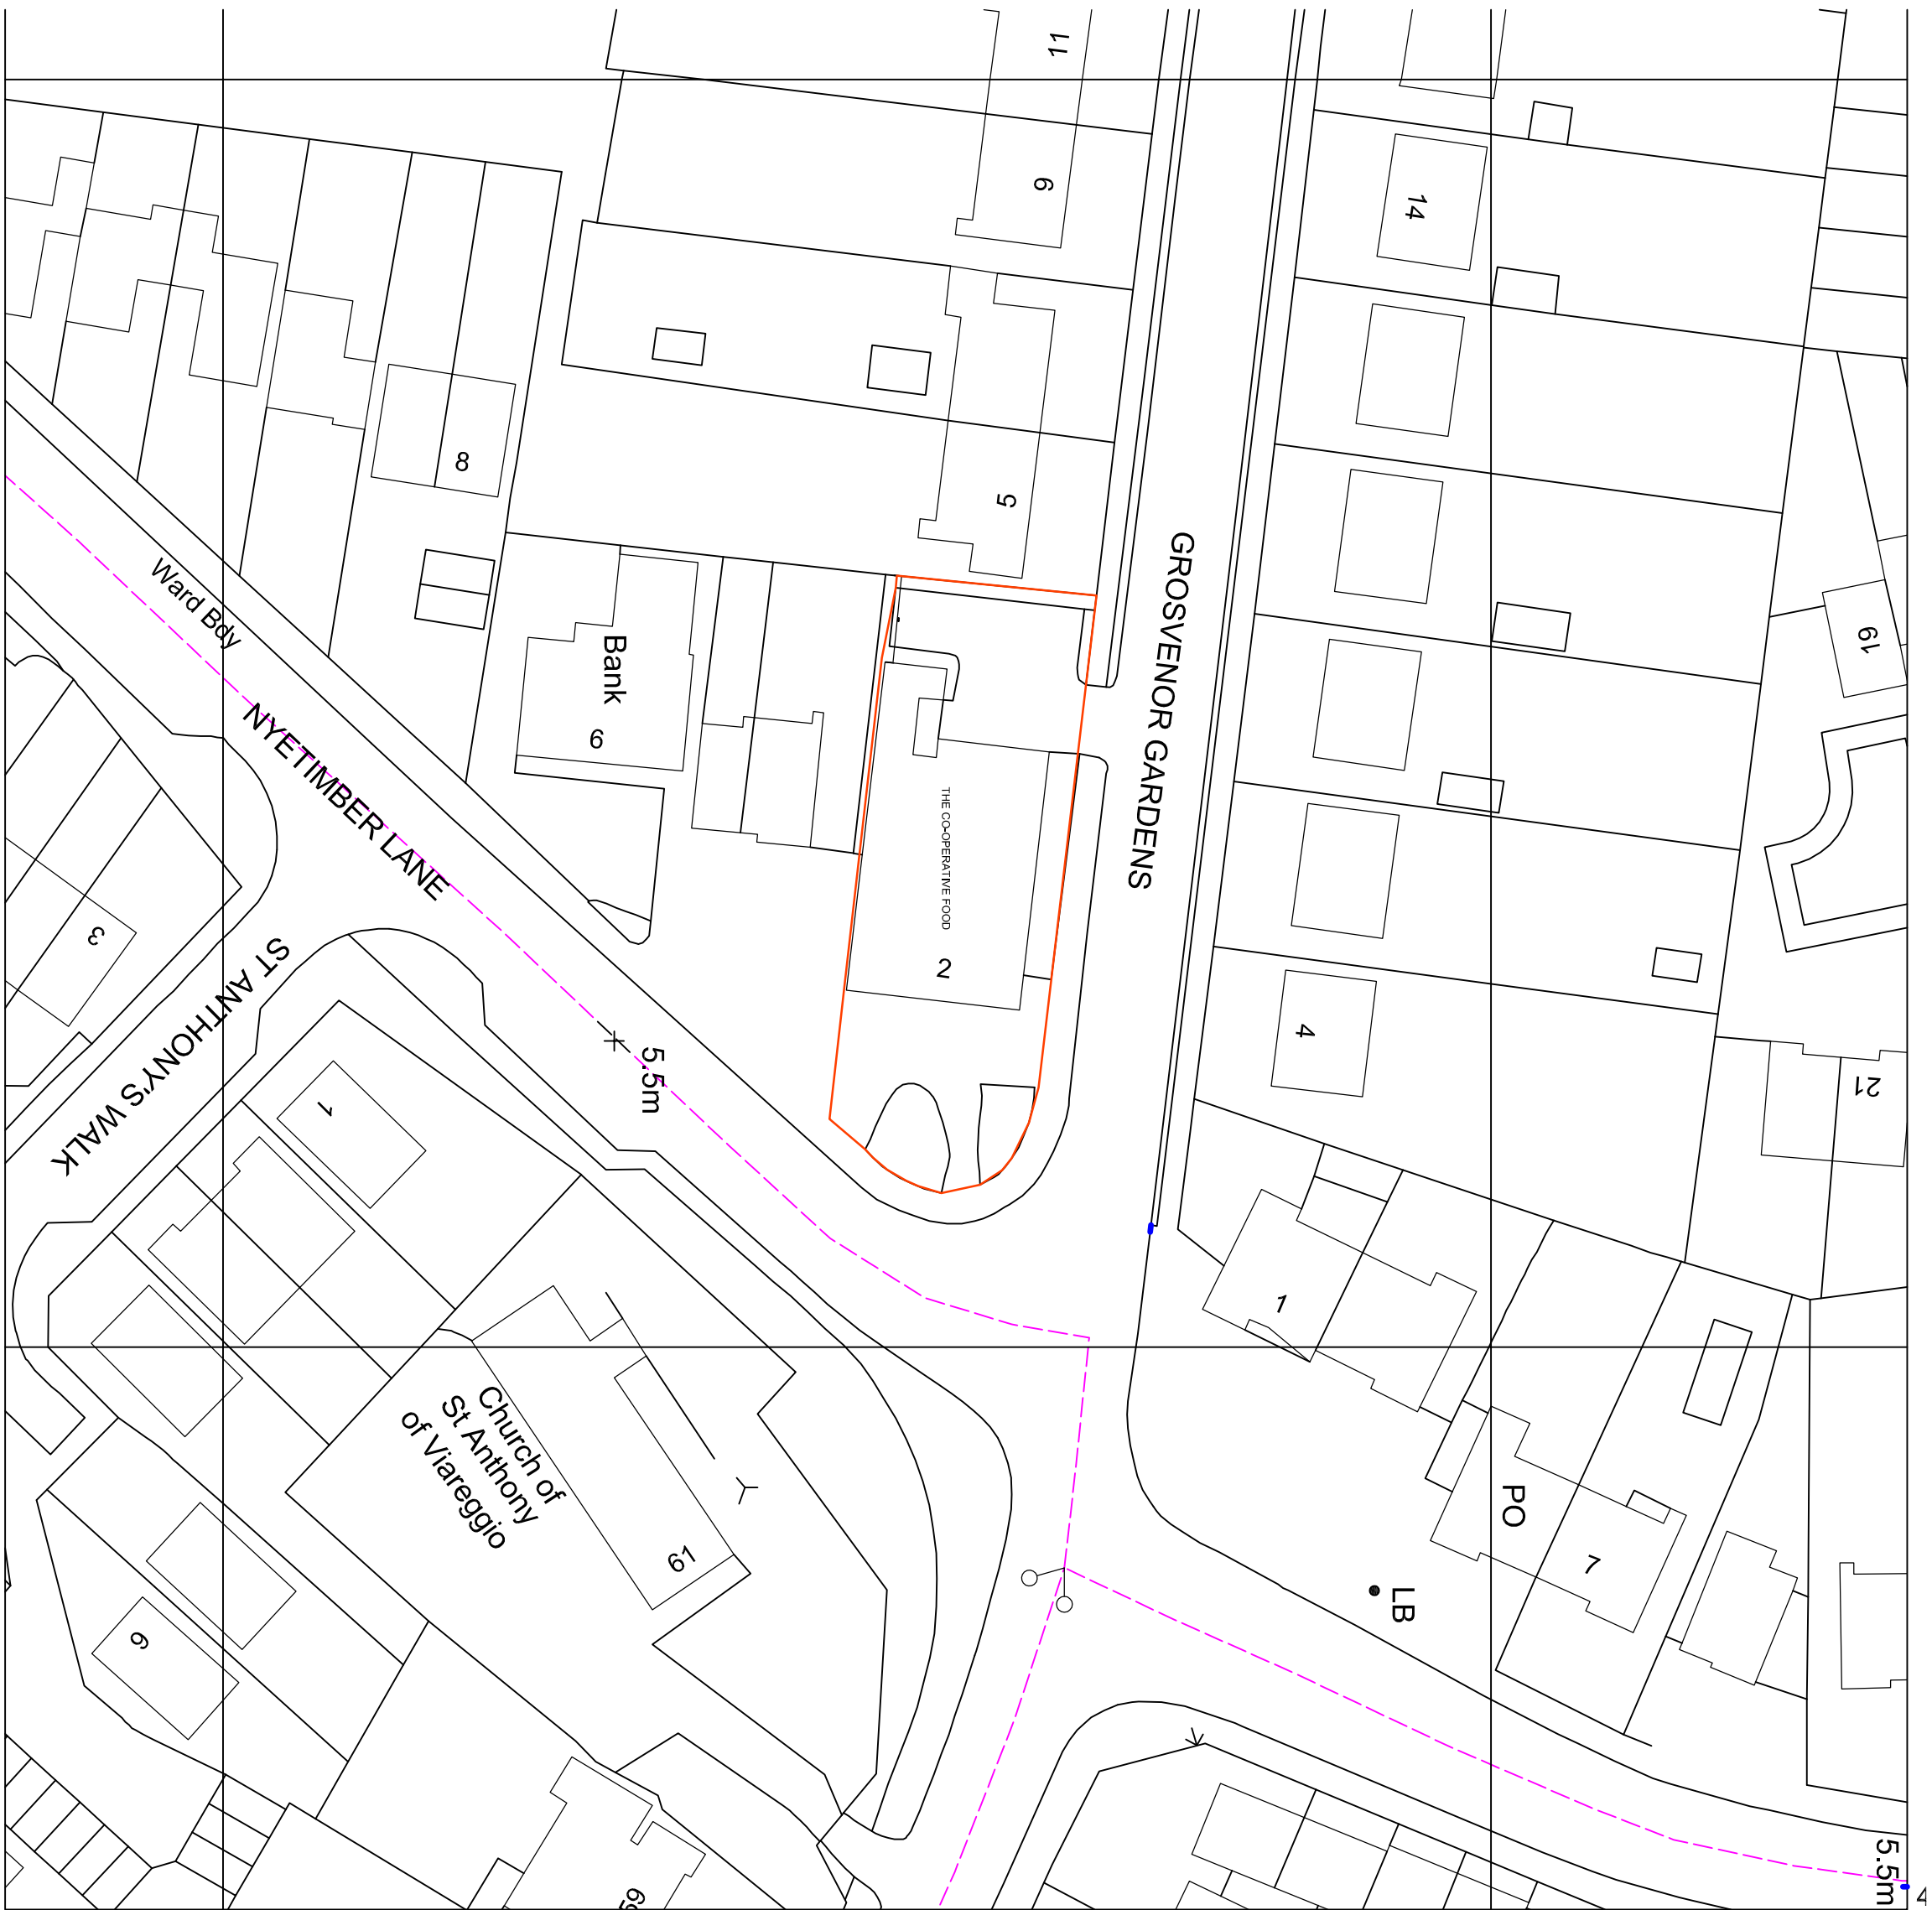

PROPOSED SITE PLAN 1:200

 

LOCATION PLAN 1:500

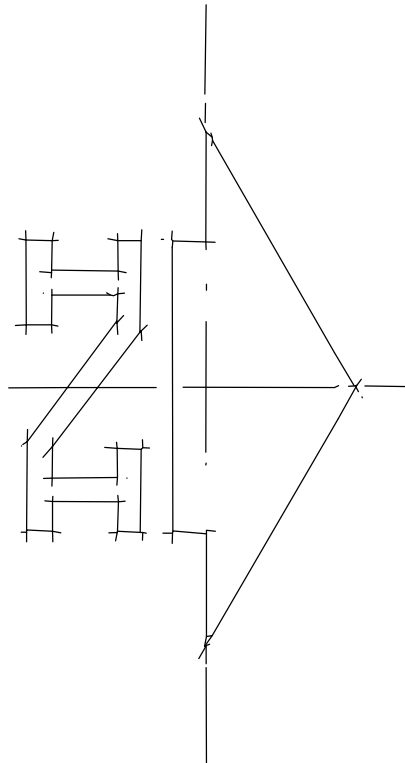

project			
CO-OP SUPERMARKET			
2 NYETIMBER LANE,			
ALDWICK			
BOGNOR REGIS			
PO21 3HG			
SITE PLAN			
date		drawn	C.J.J.
DEC 20			
scale	1:200,500,1250 @A1	drg no.	3582.12

© THE CONTENTS OF THIS DRAWING REMAIN THE SOLE PROPERTY OF WELLSFIELD ASSOCIATES AND MUST NOT BE COPIED OR REPRODUCED WITHOUT PRIOR PERMISSION.

FULL SURVEY NOT CARRIED OUT. DRAWING PRODUCED USING INFORMATION SUPPLIED BY THE CLIENT

Wellsfield Associates

66 High Road,
Beckley
Essex
SS5 4TA
Mob No 07766 221958
chris@wellsfieldassociates.co.uk

BLOCK PLAN 1:1250

