



REVISION


A. TRAFFIC CALMING RESTRICTIONS REMOVED AS REQUESTED BY HIGHWAYS DEPT. 15.03.2021

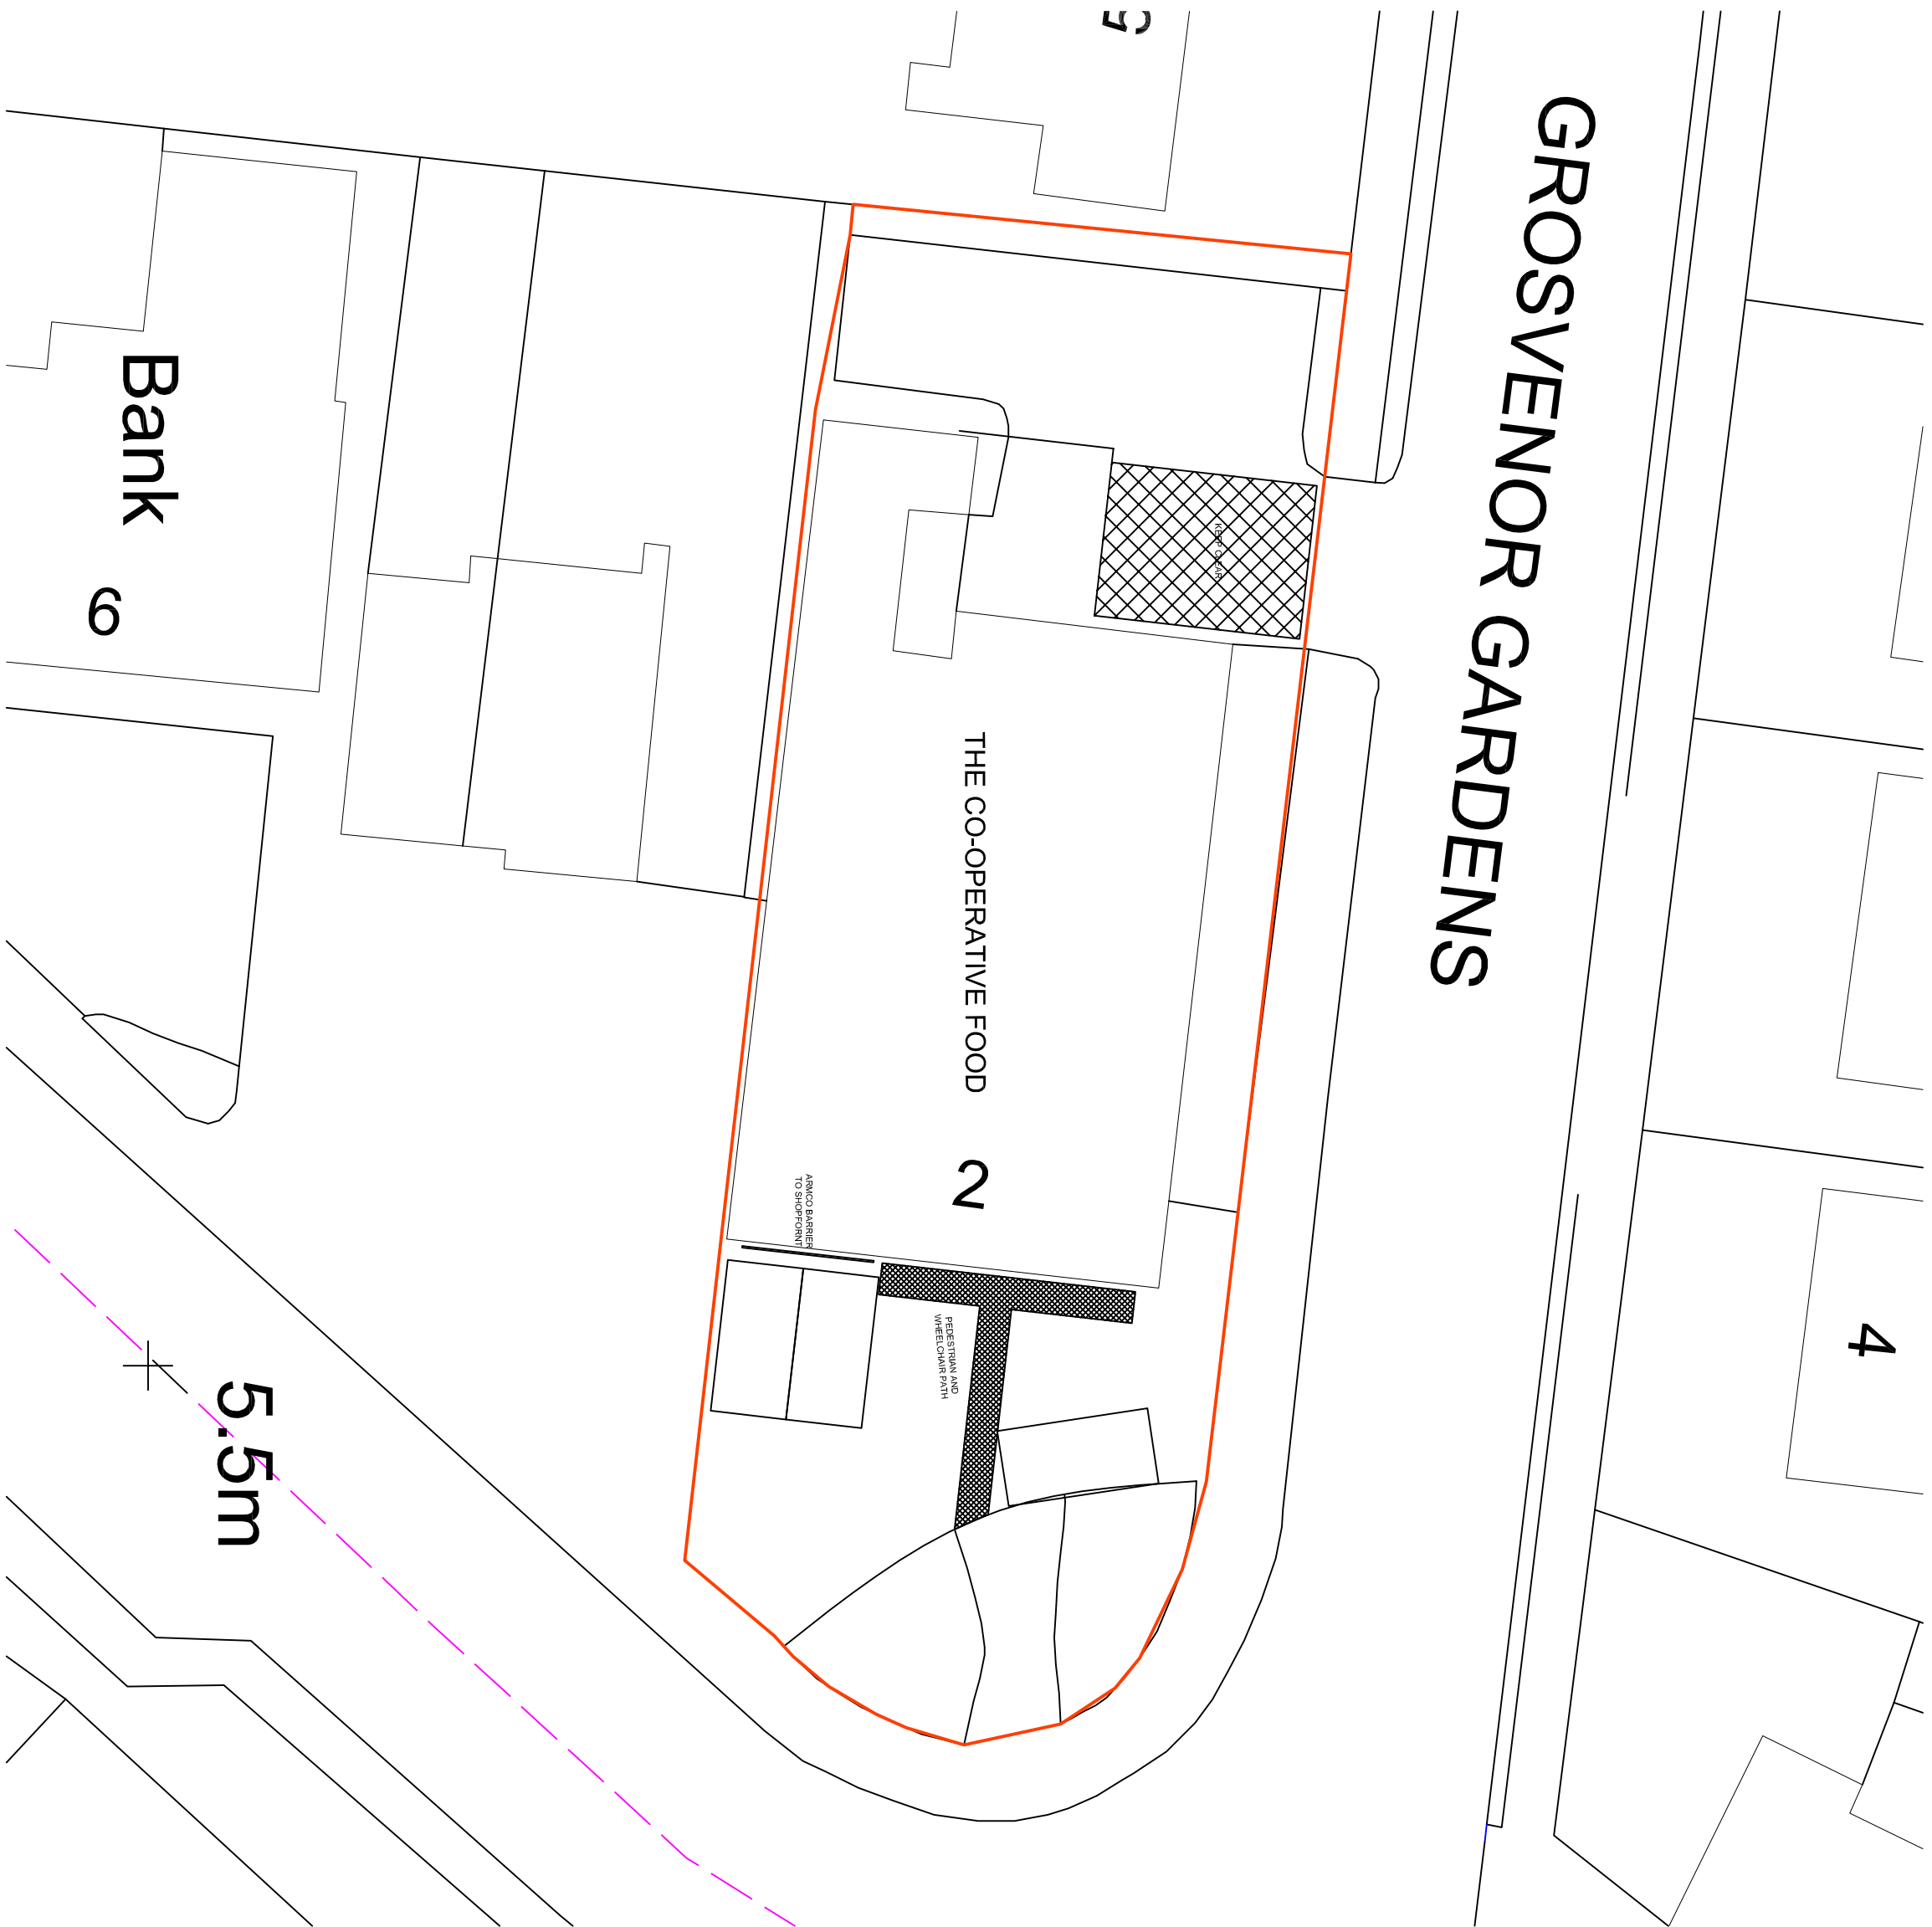

PROPOSED SITE PLAN 1:200

 

EXISTING SITE PLAN 1:200

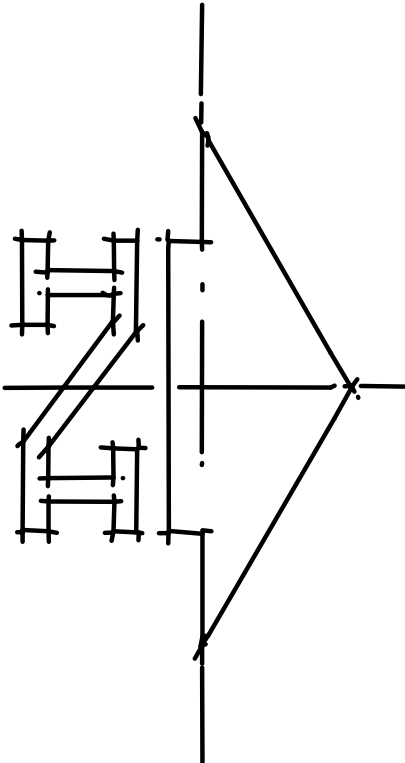

© THE CONTENTS OF THIS DRAWING REMAIN THE SOLE PROPERTY OF WELLSFIELD ASSOCIATES AND MUST NOT BE COPIED OR REPRODUCED WITHOUT PRIOR PERMISSION.			
FULL SURVEY NOT CARRIED OUT. DRAWING PRODUCED USING INFORMATION SUPPLIED BY THE CLIENT			
Wellsfield Associates			
66, High Road, Beckley Essex SS5 4TA Mob No 07766 221958 chris@wellsfieldassociates.co.uk			
project			
CO-OP SUPERMARKET 2 NYETIMBER LANE, ALDWICK BOGNOR REGIS PO21 3HG			
EXG & POP PARKING PLAN			
date	drawn	C.J.J.	
FEB 21			
scale	1:200 @A1	drg no.	3582.13a