



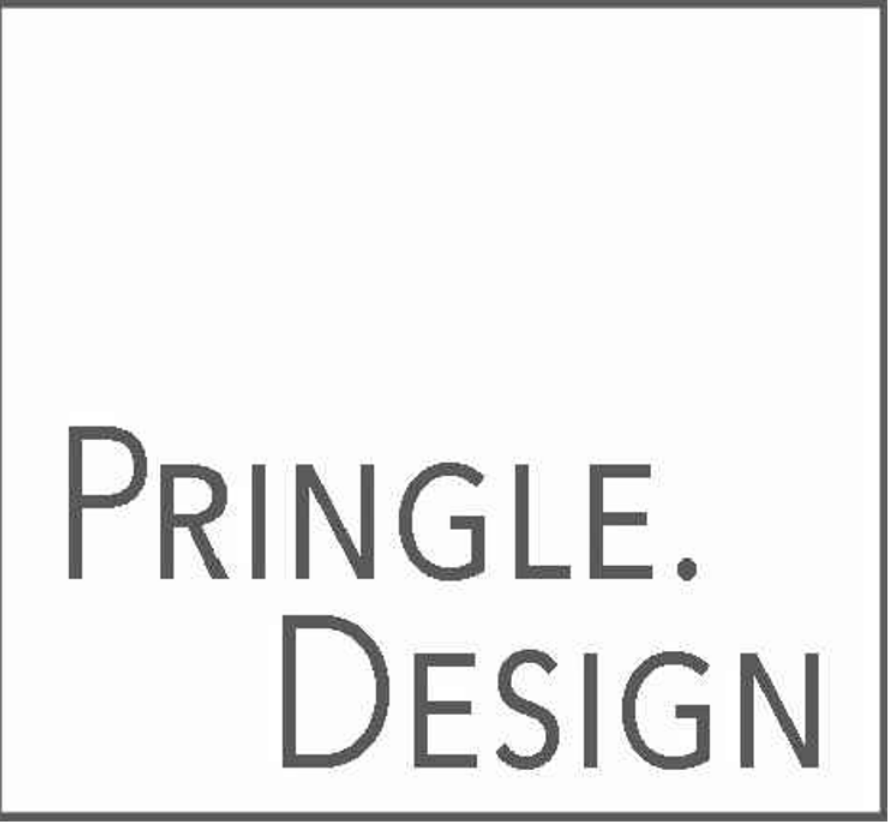



We Create Space

PROJECT NAME
PROJECT NO.



Notes:			
1. THE COPYRIGHT OF THIS DRAWING IS VESTED IN MACDONALD DESIGN AND IT MAY NOT BE REPRODUCED IN WHOLE OR PART OR USED FOR THE MANUFACTURE OF ANY ARTICLE WITHOUT THE EXPRESS PERMISSION OF THE COPYRIGHT HOLDERS.			
2. DO NOT SCALE FROM THIS DRAWING.			
3. THIS DRAWING IS TO BE READ IN CONJUNCTION WITH ALL RELEVANT ARCHITECTS, SERVICE ENGINEER'S AND SPECIFICATIONS.			
4. DIMENSIONS TO BE CHECKED ON SITE AND ANY DISCREPANCIES SENT TO THE PROJECT DESIGNER			
B	Block plan dimensions	cp	02.11
A	SUBMISSION	cp	25.10
REV:	DESCRIPTION:	BY:	DATE:
STATUS:			
P L A N N I N G A P P L I C A T I O N			

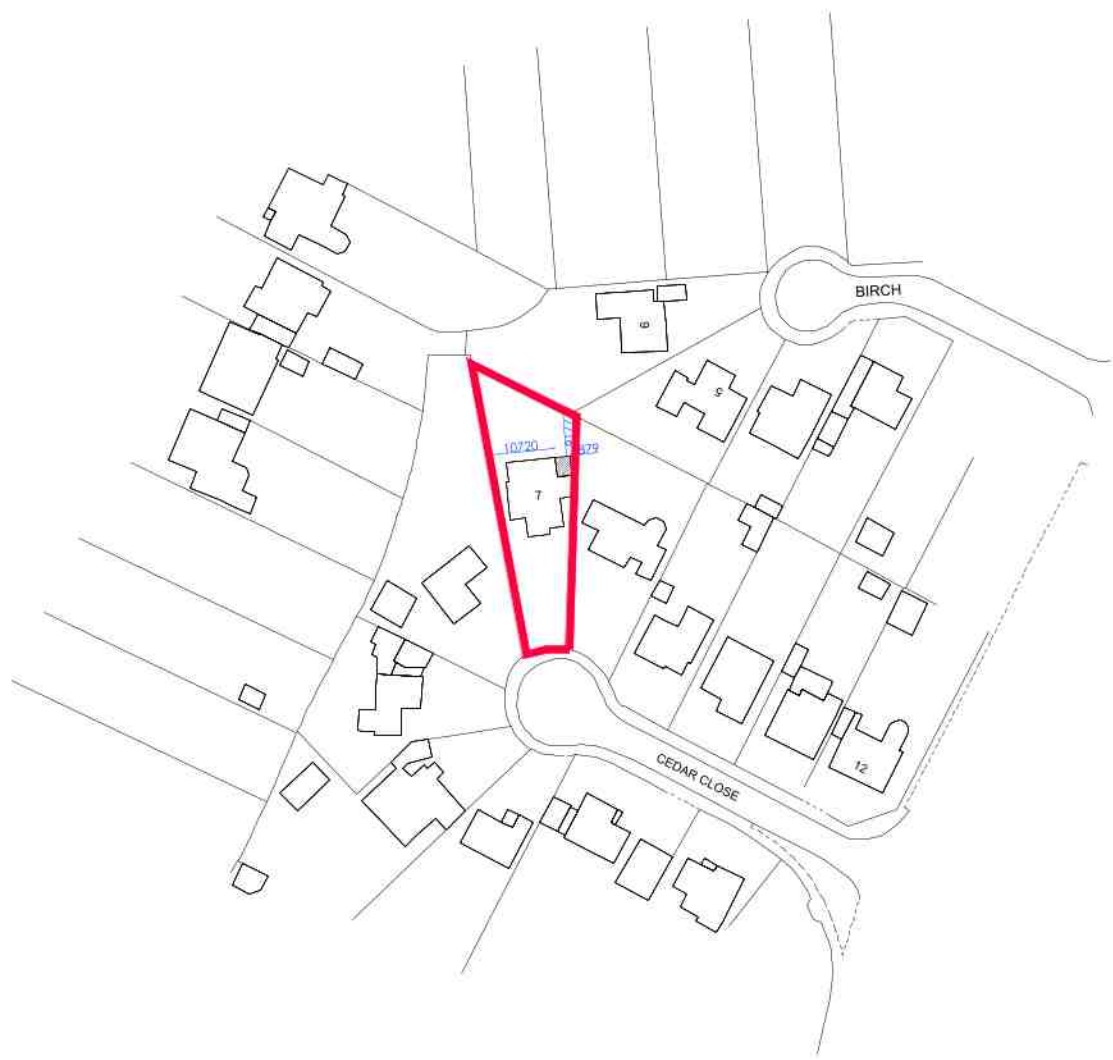


LOCATION PLAN
SCALE 1:1250

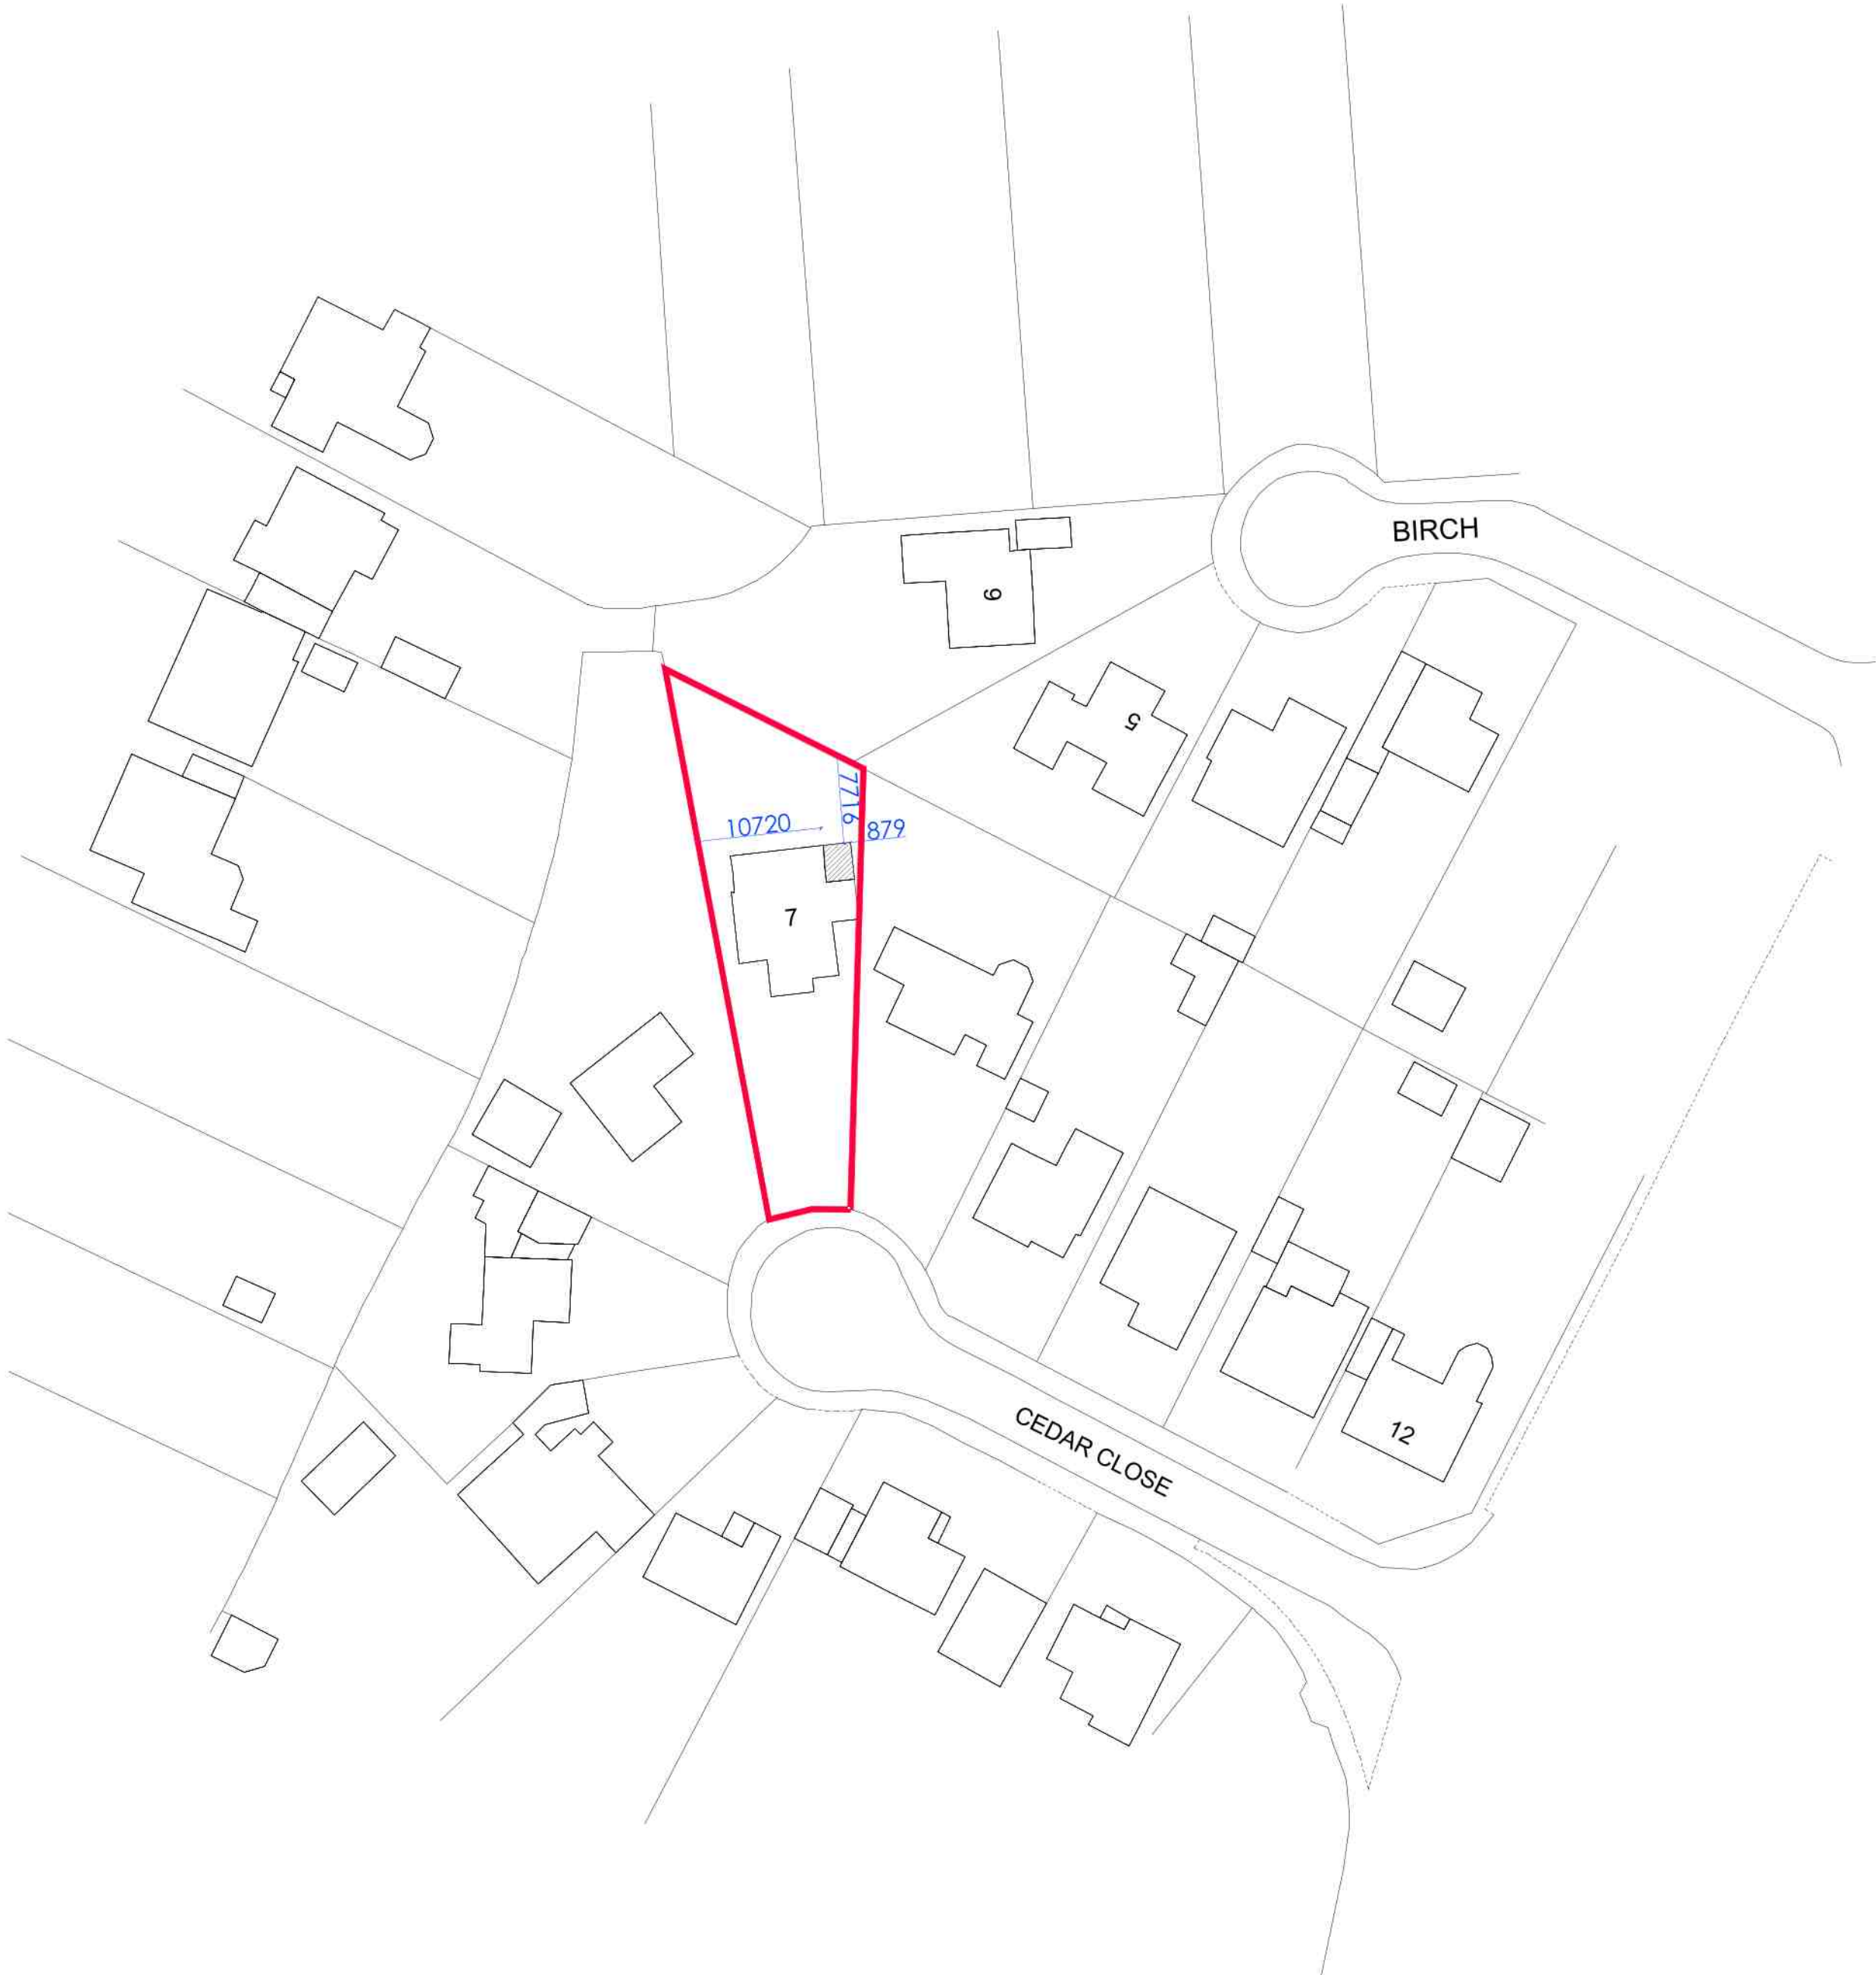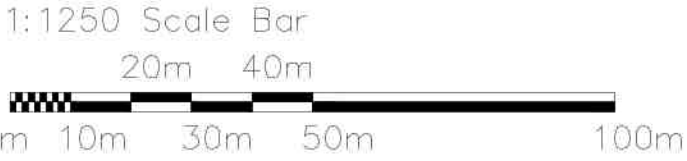

BLOCK PLAN
SCALE 1:500

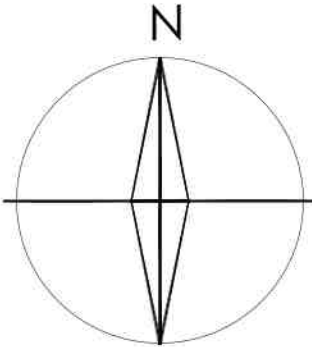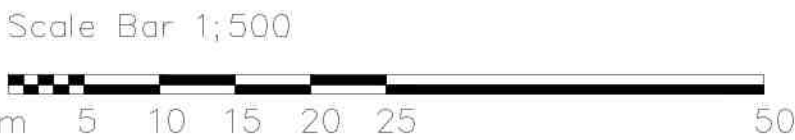

North Arrow

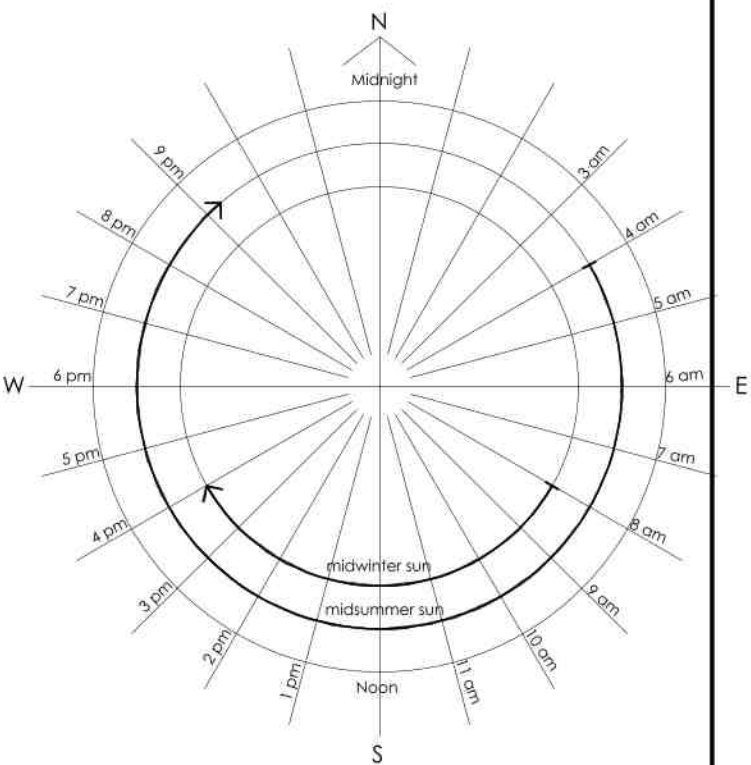


Sun Path 51° N (London)

MACDONALD DESIGN
182 Brighton Road, CR5 2NH
Email: Steve@sportsclubhouses.com
Tel: 03300970523

CLIENT:	7 Cedar Close, Bognor Regis PO21 3BE
Project description:	Ground floor extension


SITE:	7 Cedar Close, Bognor Regis PO21 3BE		
TITLE:	LOCATION AND BLOCK PLANS		
SCALE AT A1: AS NOTED	DATE: 25/08/2021	DRAWN: CP	CHECKED: CP
PROJECT NO: MD.07CC	DRAWING NO: A1/00		REVISION: A

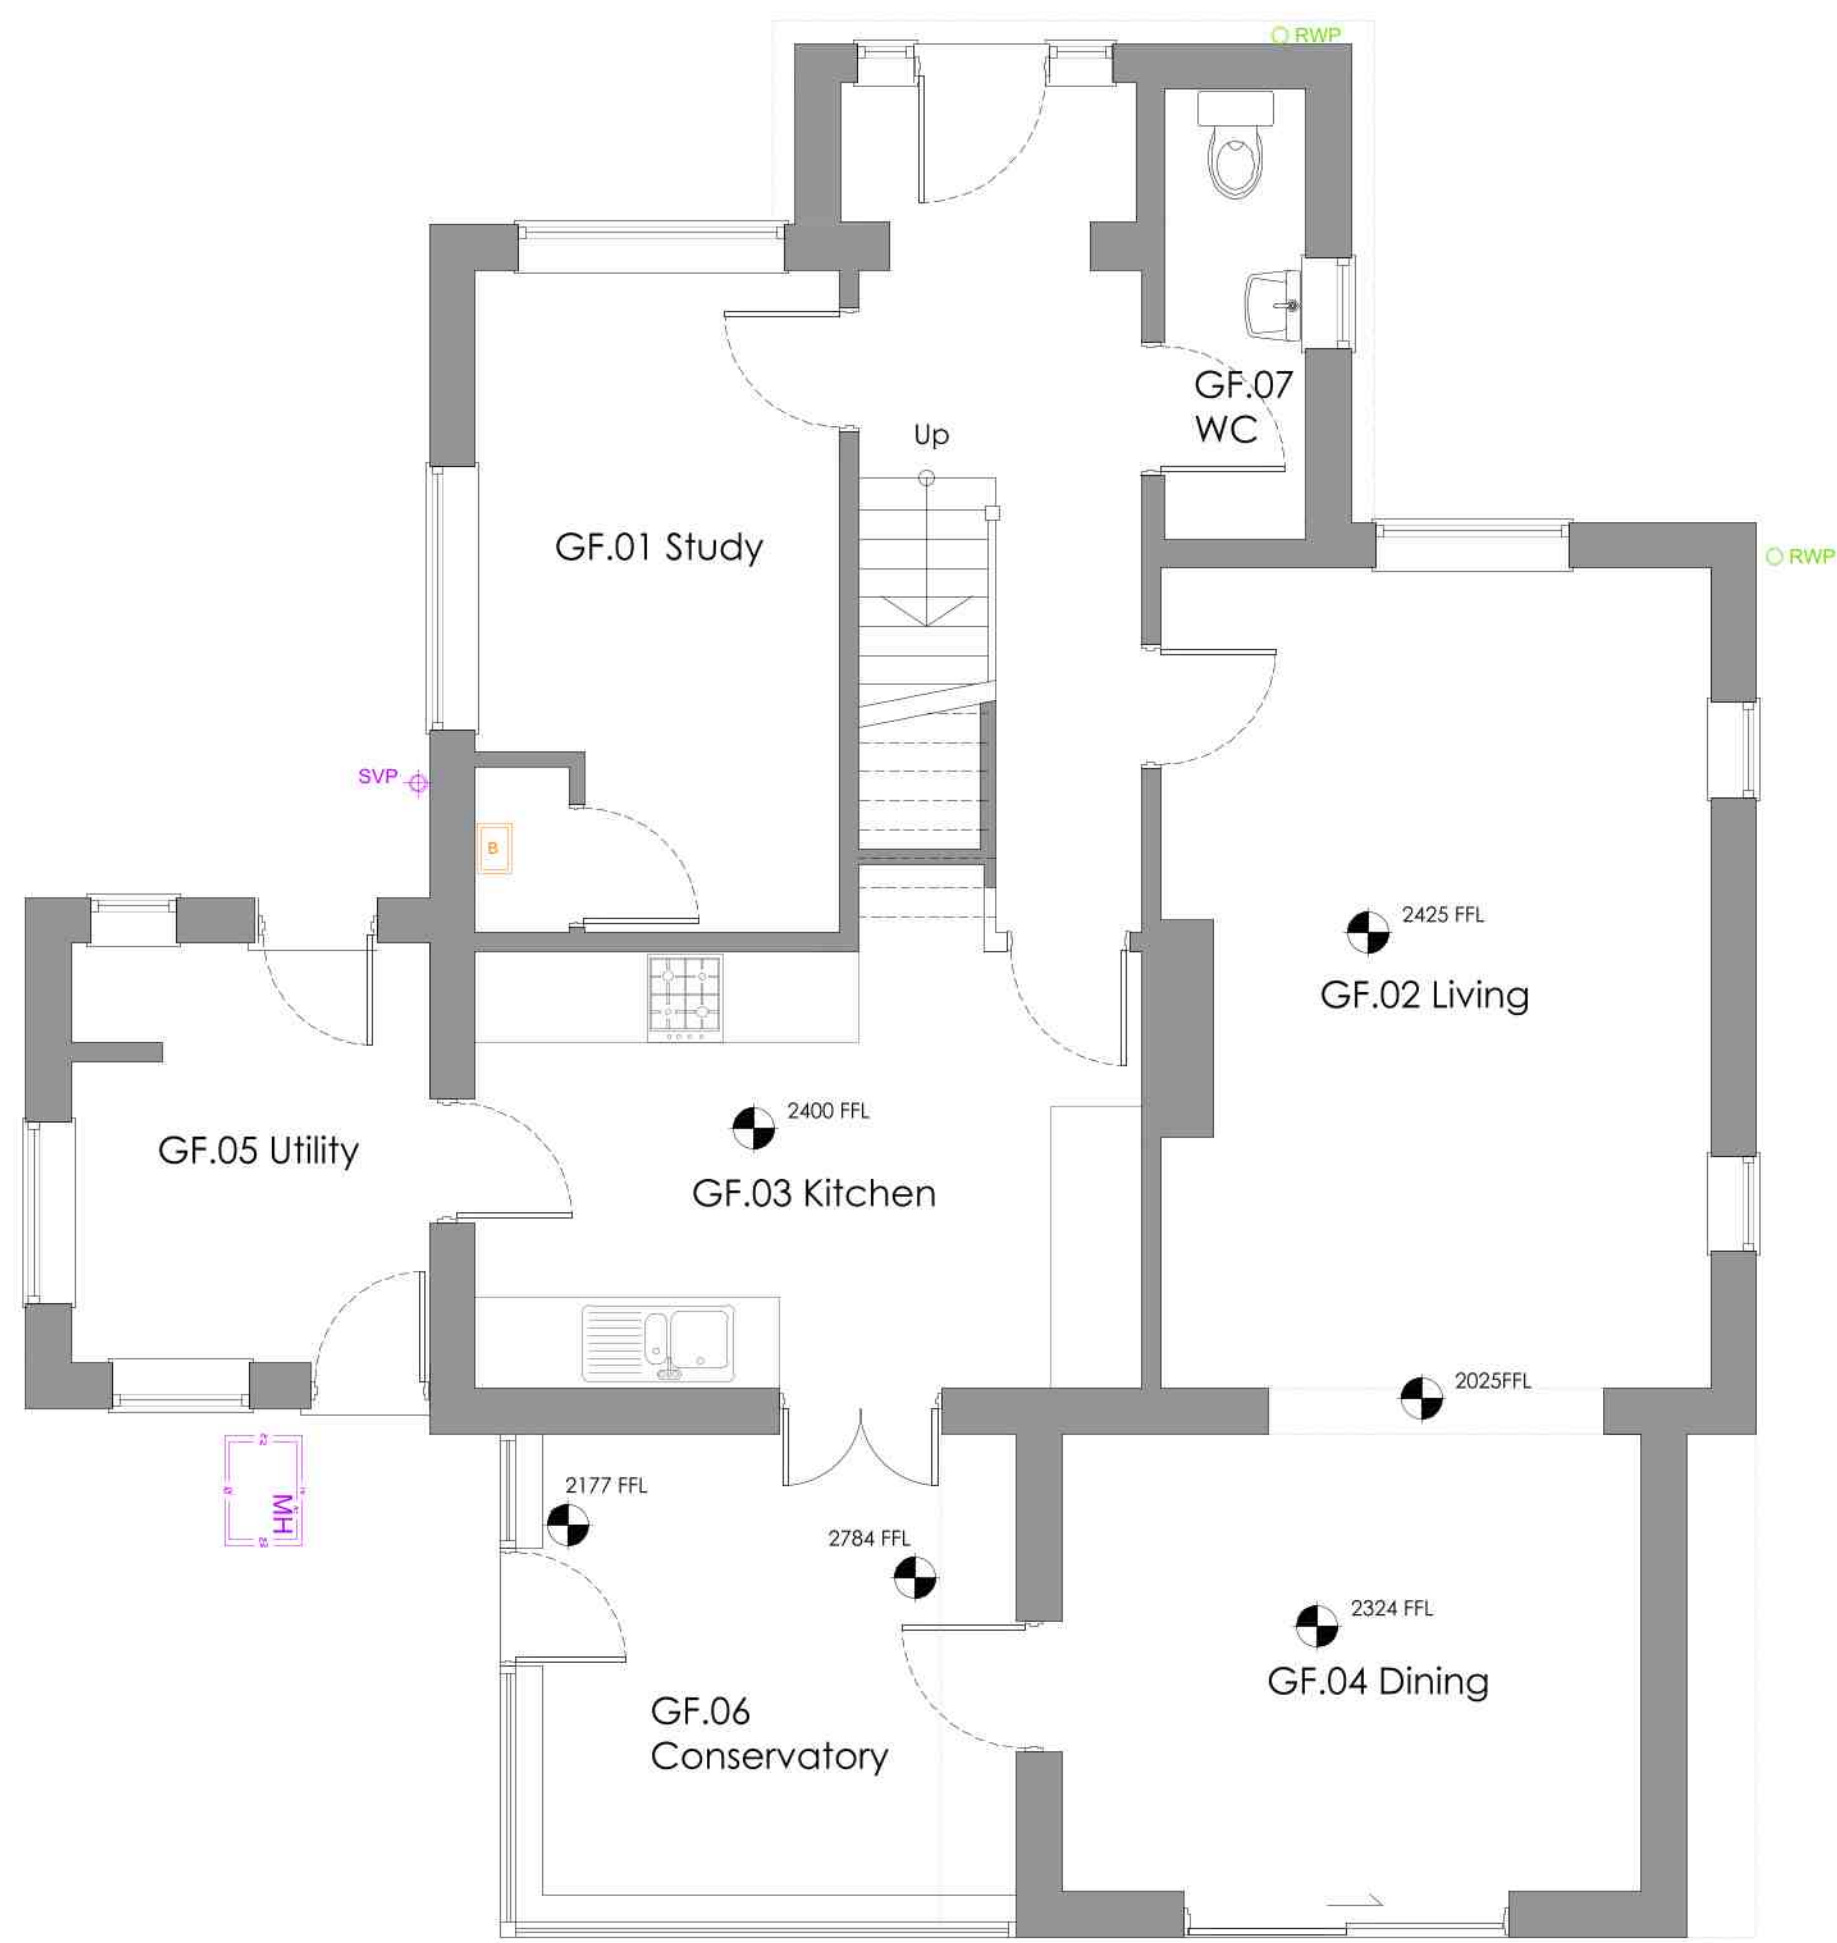

GROUND FLOOR PLAN
SCALE 1:50



FIRST FLOOR PLAN
SCALE 1:50

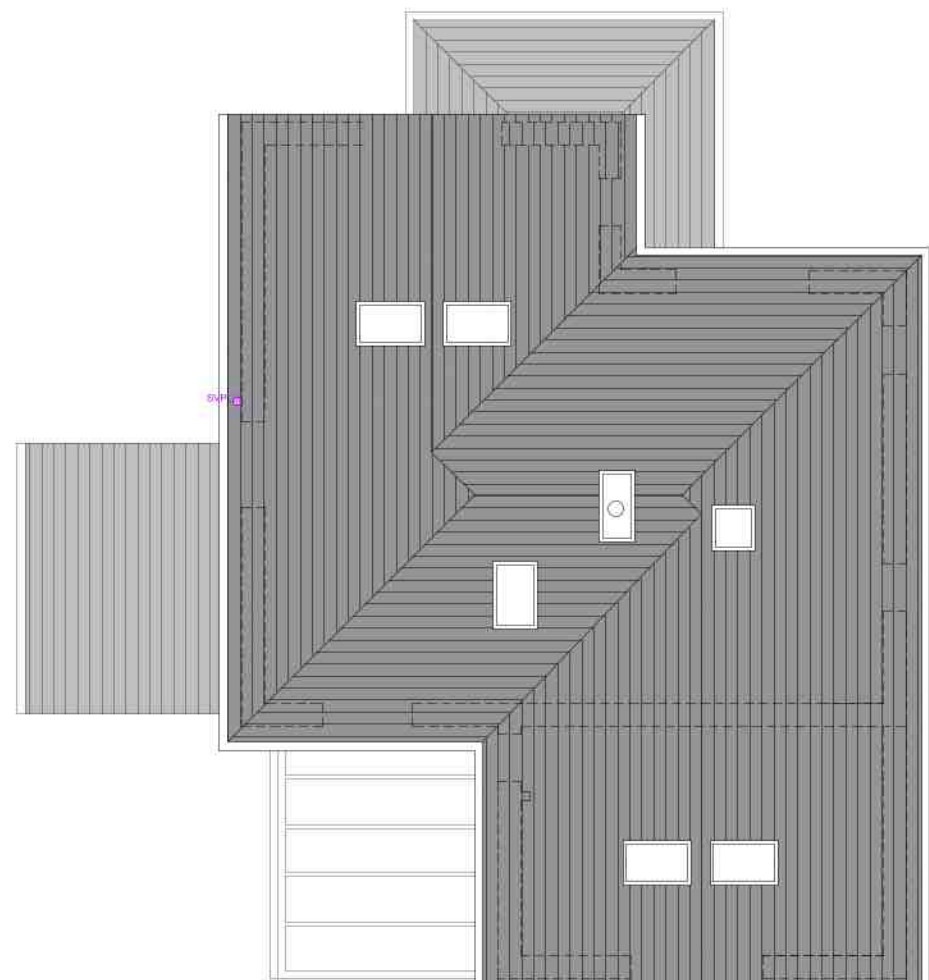

ROOF PLAN
SCALE 1:100



FRONT ELEVATION
SCALE 1:100




REAR ELEVATION
SCALE 1:100



SIDE ELEVATION (CONSERVATORY)
SCALE 1:100





SECOND FLOOR PLAN
SCALE 1:50

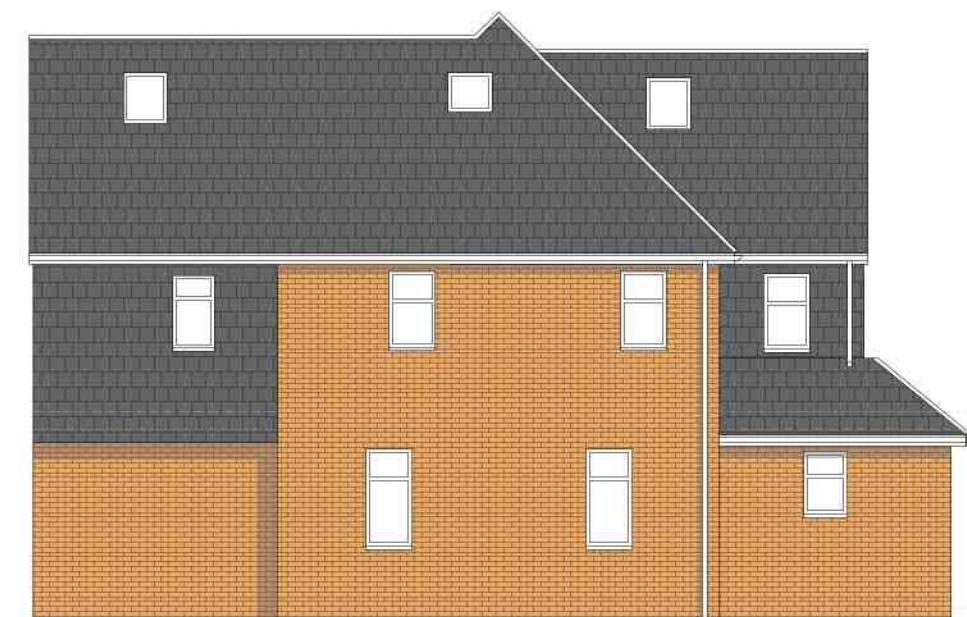


SIDE ELEVATION
SCALE 1:100



Notes:			
1. THE COPYRIGHT OF THIS DRAWING IS VESTED IN MACDONALD DESIGN AND IT MAY NOT BE REPRODUCED IN WHOLE OR PART OR USED FOR THE MANUFACTURE OF ANY ARTICLE WITHOUT THE EXPRESS PERMISSION OF THE COPYRIGHT HOLDERS.			
2. DO NOT SCALE FROM THIS DRAWING.			
3. THIS DRAWING IS TO BE READ IN CONJUNCTION WITH ALL RELEVANT ARCHITECTS' SERVICE ENGINEERS AND SPECIFICATIONS.			
4. DIMENSIONS TO BE CHECKED ON SITE AND ANY DISCREPANCIES SENT TO THE PROJECT DESIGNER			
B	Block plan dimensions	ep	02.11
A	SUBMISSION	ep	25.10
REV:	DESCRIPTION:	BY:	DATE:
STATUS:			
P L A N N I N G A P P L I C A T I O N			

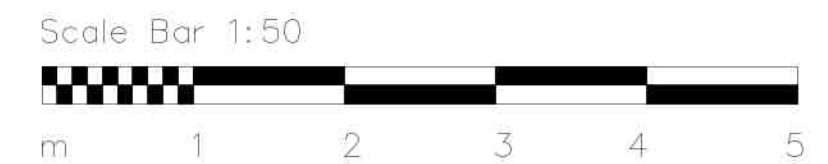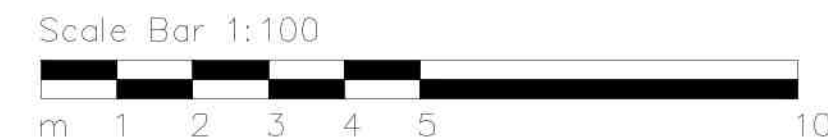

MACDONALD DESIGN 182 Brighton Road, GR5 2NH Email: Steve@portsclubhouses.com Tel: 03300970523			
CLIENT: 7 Cedar Close, Bognor Regis PO21 3BE			
Project description: Ground floor extension			
SITE: 7 Cedar Close, Bognor Regis PO21 3BE			
TITLE: EXISTING PLANS AND ELEVATIONS			
SCALE AT A1: AS NOTED	DATE: 25/08/2021	DRAWN: CP	CHECKED: CP
PROJECT NO: MD.07CC	DRAWING NO: A1/01	REVISION: A	

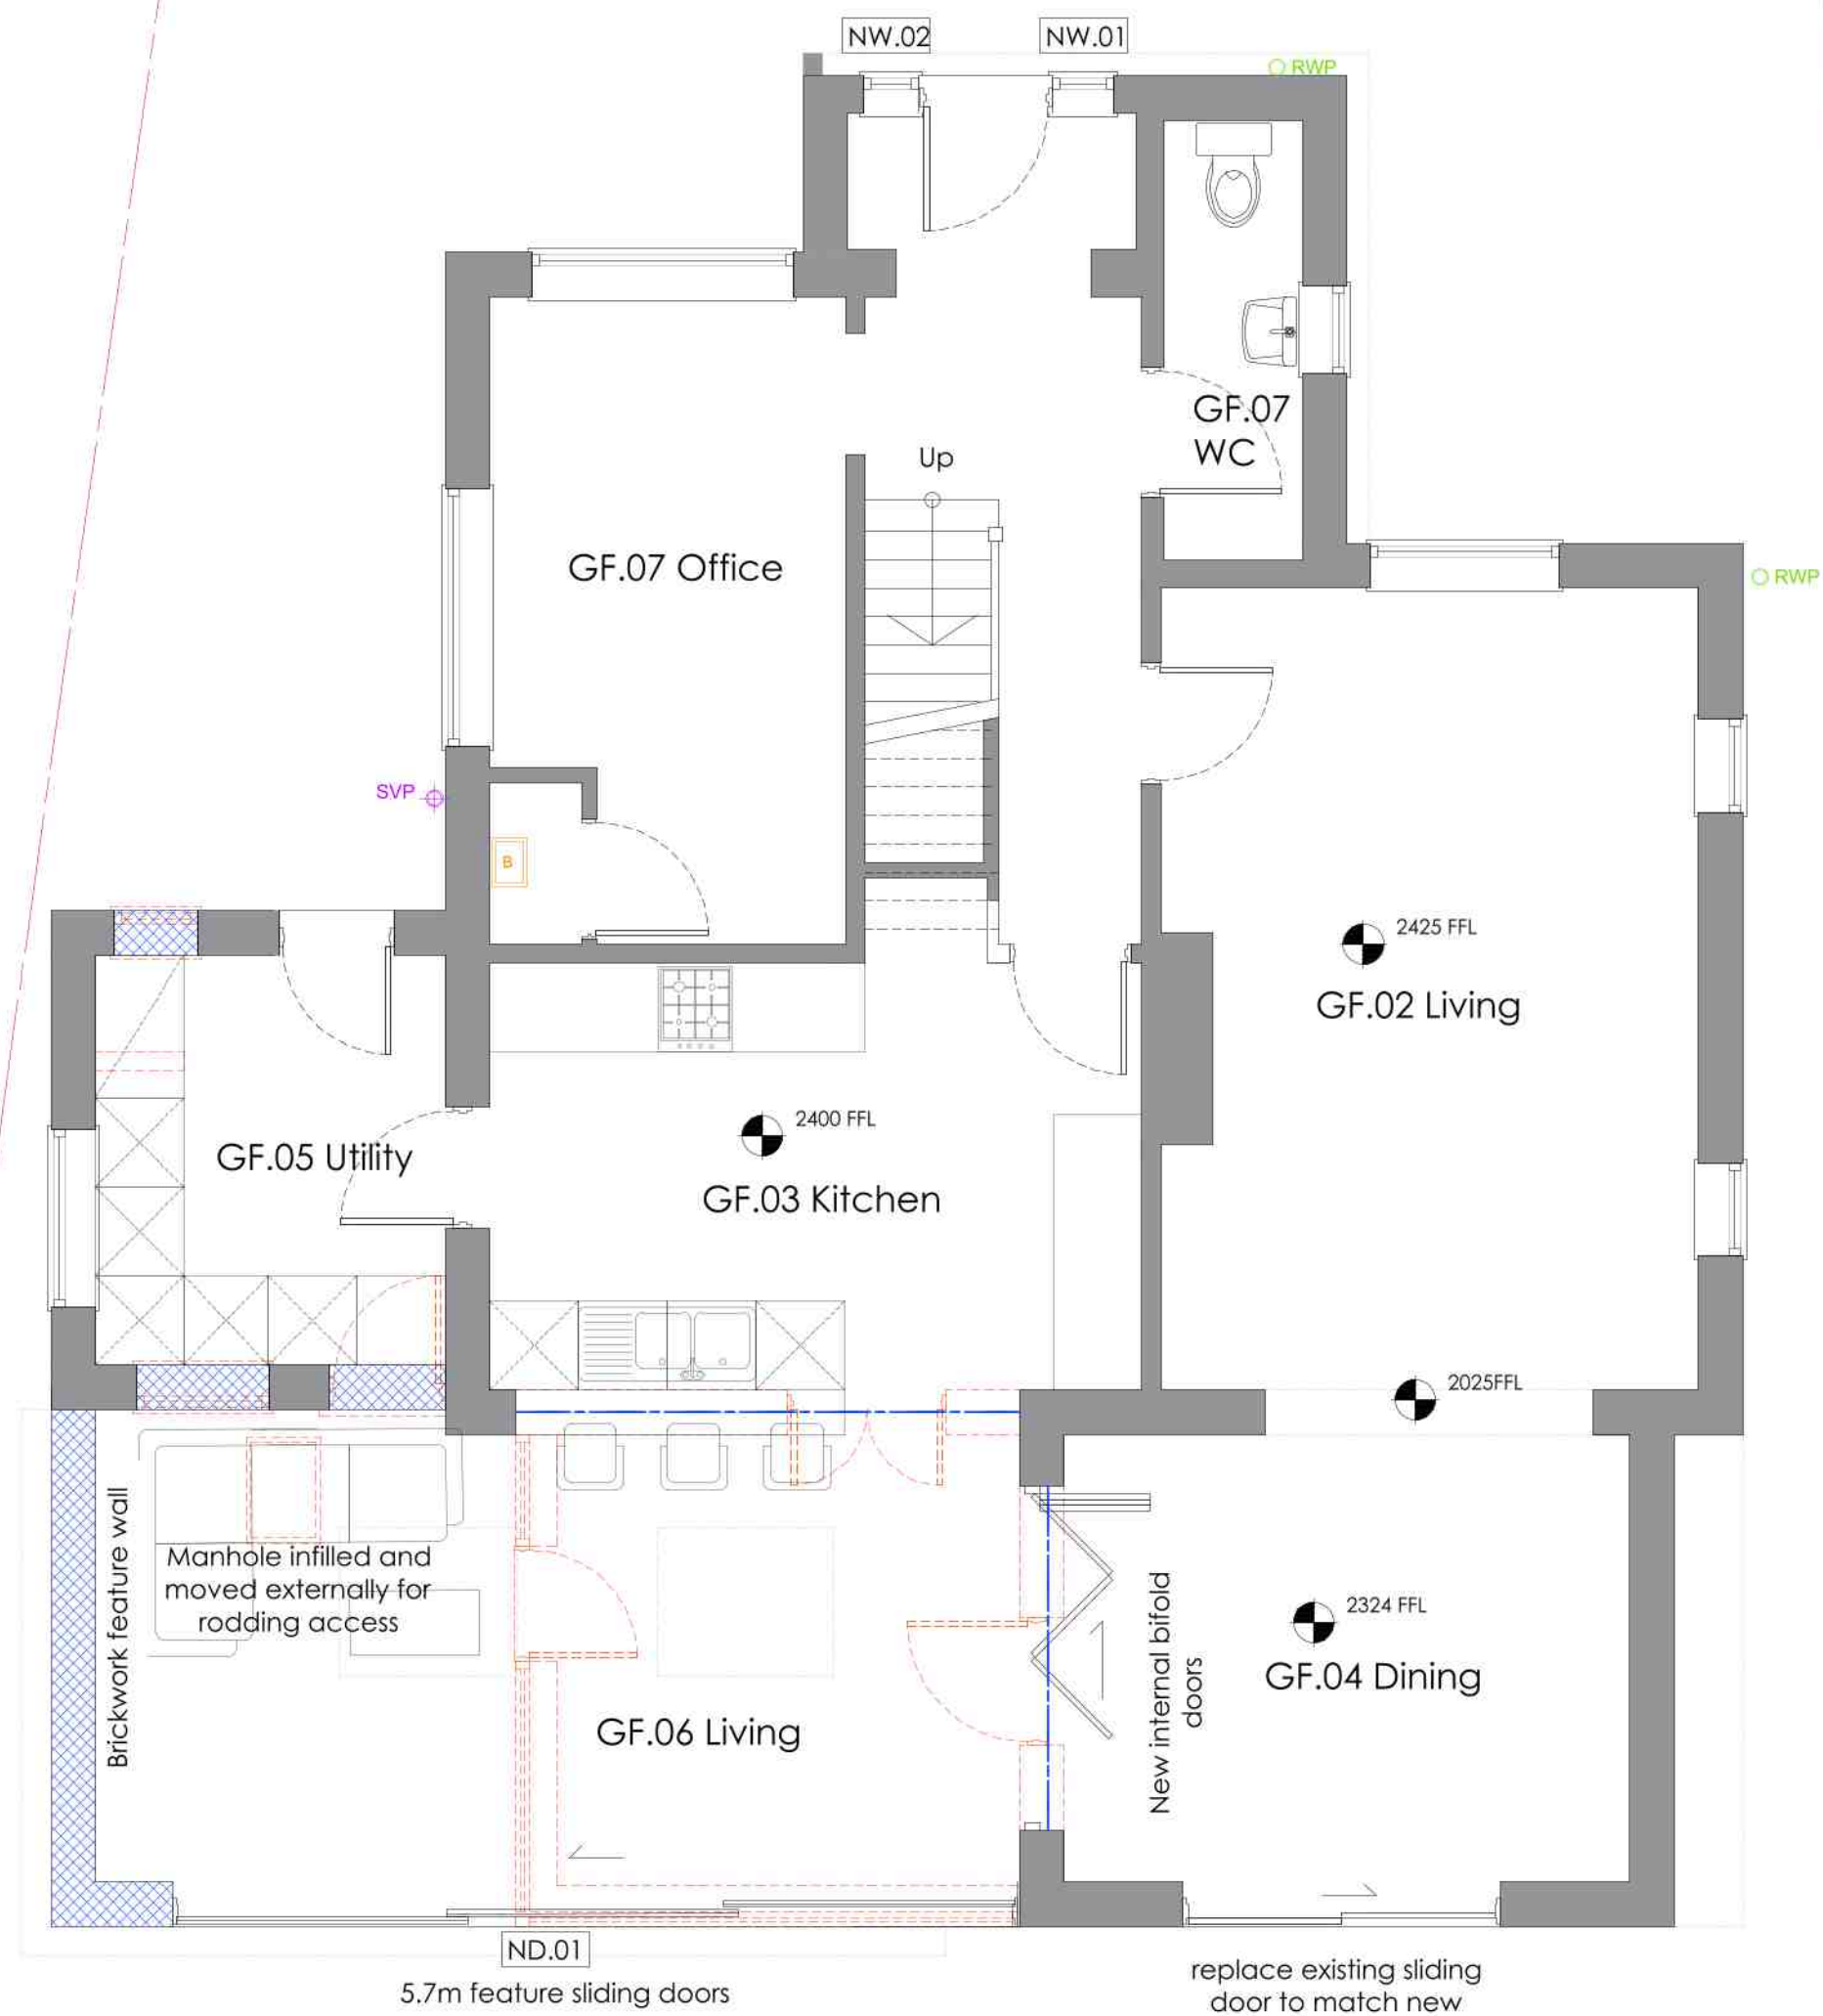


GROUND FLOOR PLAN
SCALE 1:50

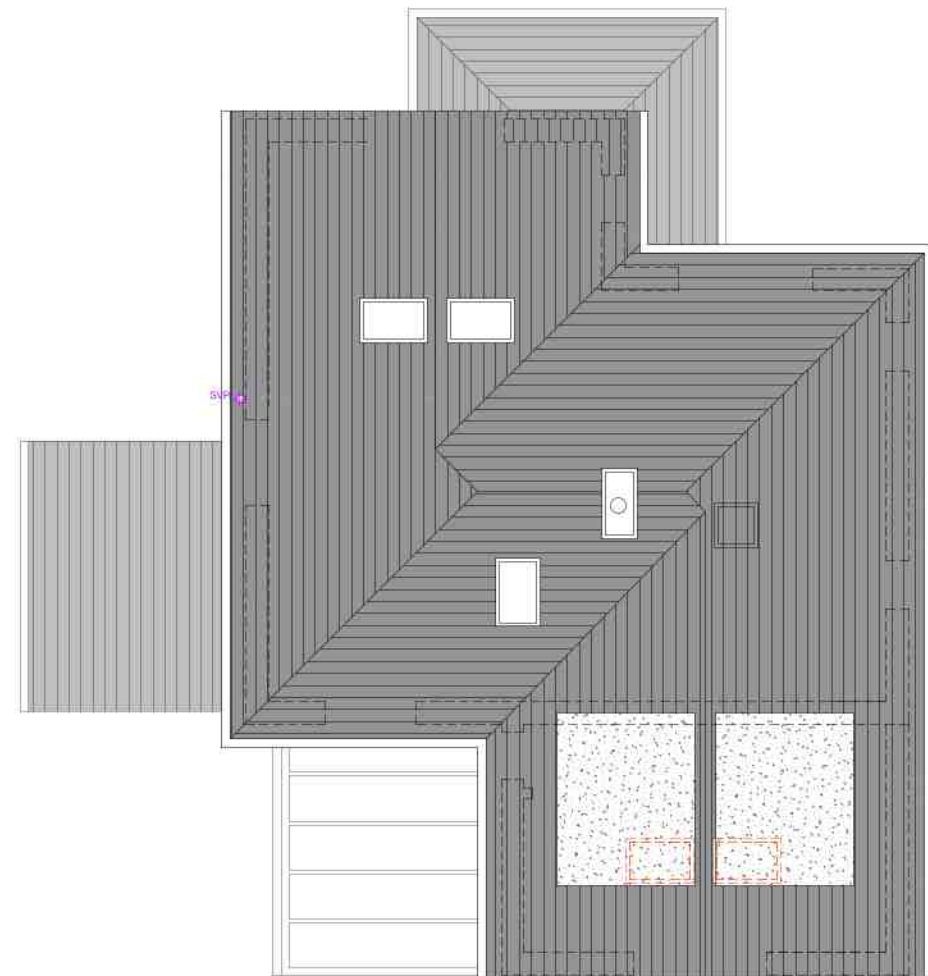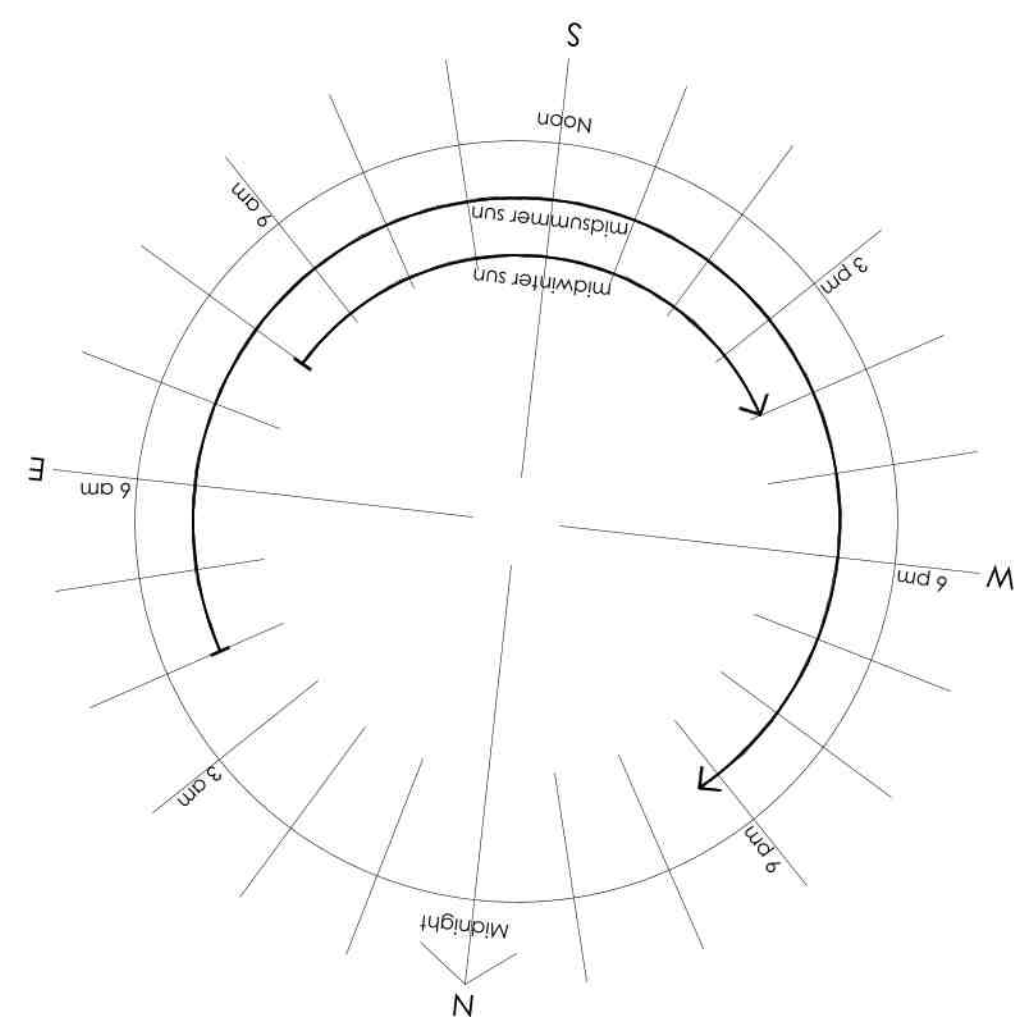

ROOF PLAN
SCALE 1:100





FIRST FLOOR PLAN
SCALE 1:50

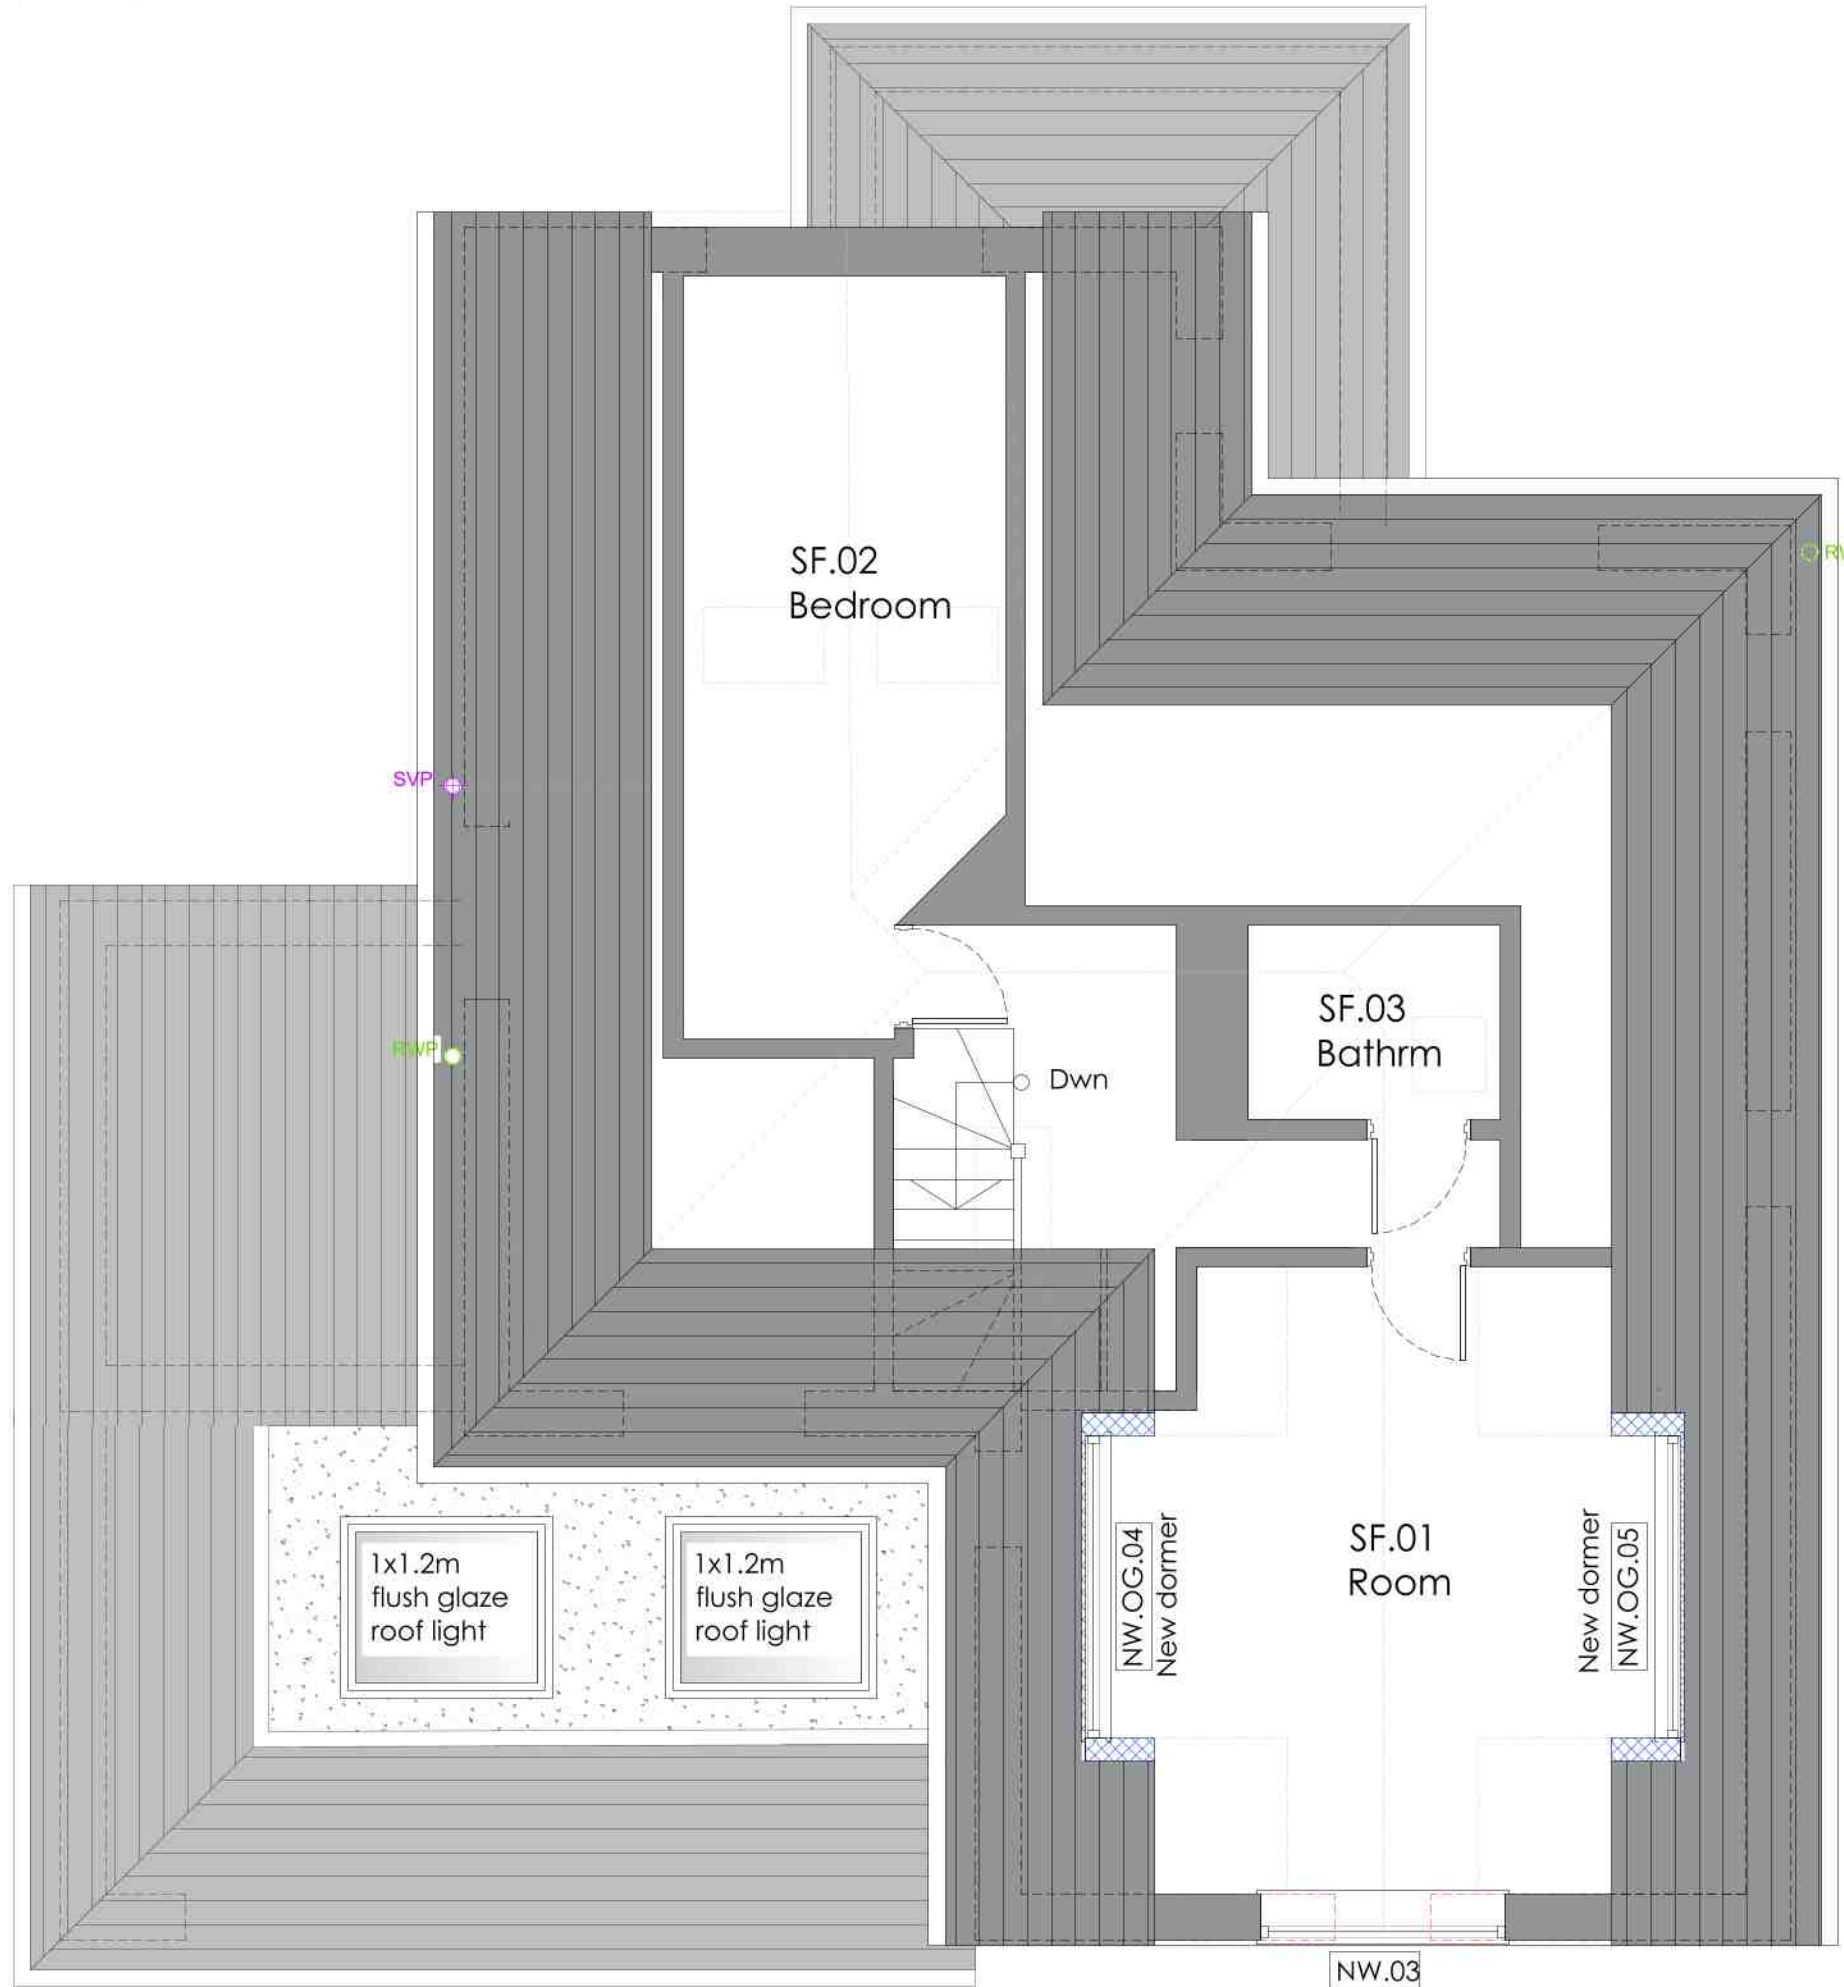

SECOND FLOOR PLAN
SCALE 1:50

Notes:			
1. THE COPYRIGHT OF THIS DRAWING IS VESTED IN MACDONALD DESIGN AND IT MAY NOT BE REPRODUCED IN WHOLE OR PART OR USED FOR THE MANUFACTURE OF ANY ARTICLE WITHOUT THE EXPRESS PERMISSION OF THE COPYRIGHT HOLDERS.			
2. DO NOT SCALE FROM THIS DRAWING.			
3. THIS DRAWING IS TO BE READ IN CONJUNCTION WITH ALL RELEVANT ARCHITECTS, SERVICE ENGINEERS AND SPECIFICATIONS.			
4. DIMENSIONS TO BE CHECKED ON SITE AND ANY DISCREPANCIES SENT TO THE PROJECT DESIGNER			
B	Block plan dimensions	ep	02.11
A	SUBMISSION	ep	25.10
REV:	DESCRIPTION:	BY:	DATE:
STATUS:			
P L A N N I N G A P P L I C A T I O N			

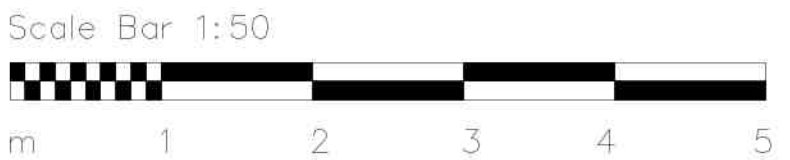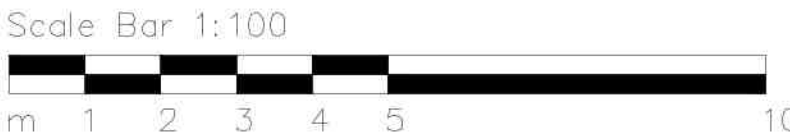

KEY	
	EXISTING WALLS
	EXISTING WALL / STRUCTURE DEMOLISHED
	NEW WALLS
	CEILING HEIGHT
	FLOOR LEVELS
	NEW DOOR
	NEW WINDOW
	NEW OBSCURE GLASS WINDOW
	NEW STEELS ABOVE
	BOILER
	HOT WATER CYLINDER
	FOUL WATER RUNS
	SURFACE WATER
	MANHOLE
	INSPECTION CHAMBER
	NEW SOIL VENT PIPE
	AIR ADMITTANCE VALVE
	NEW/ EXISTING RAINWATER PIPE

MACDONALD DESIGN
182 Brighton Road, CR5 2NH
Email: Steve@portsclubhouses.com
Tel: 03300970523

CLIENT:
**7 Cedar Close, Bognor Regis
PO21 3BE**

Project description:
Ground floor extension


SITE:
**7 Cedar Close, Bognor Regis
PO21 3BE**

TITLE:
PROPOSED PLANS

SCALE AT A1: AS NOTED	DATE: 25/08/2021	DRAWN: CP	CHECKED: CP
PROJECT NO: MD.07CC	DRAWING NO: A1/02	REVISION:	A

Notes:
1. THE COPYRIGHT OF THIS DRAWING IS VESTED IN MACDONALD DESIGN AND IT MAY NOT BE REPRODUCED IN WHOLE OR PART OR USED FOR THE MANUFACTURE OF ANY ARTICLE WITHOUT THE EXPRESS PERMISSION OF THE COPYRIGHT HOLDERS.
2. DO NOT SCALE FROM THIS DRAWING.
3. THIS DRAWING IS TO BE READ IN CONJUNCTION WITH ALL RELEVANT ARCHITECTS, SERVICE ENGINEER'S AND SPECIFICATIONS.
4. DIMENSIONS TO BE CHECKED ON SITE AND ANY DISCREPANCIES SENT TO THE PROJECT DESIGNER


B	Block plan dimensions	ep	02.11
A	SUBMISSION	ep	25.10
REV:	DESCRIPTION:	BY:	DATE:
STATUS:			
P L A N N I N G A P P L I C A T I O N			

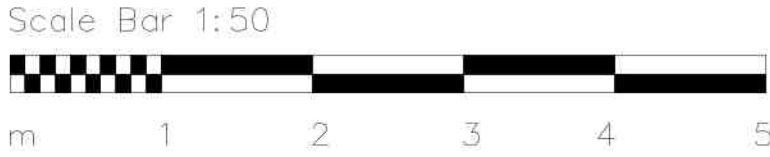

SIDE ELEVATION
SCALE 1:50



REAR ELEVATION
SCALE 1:50

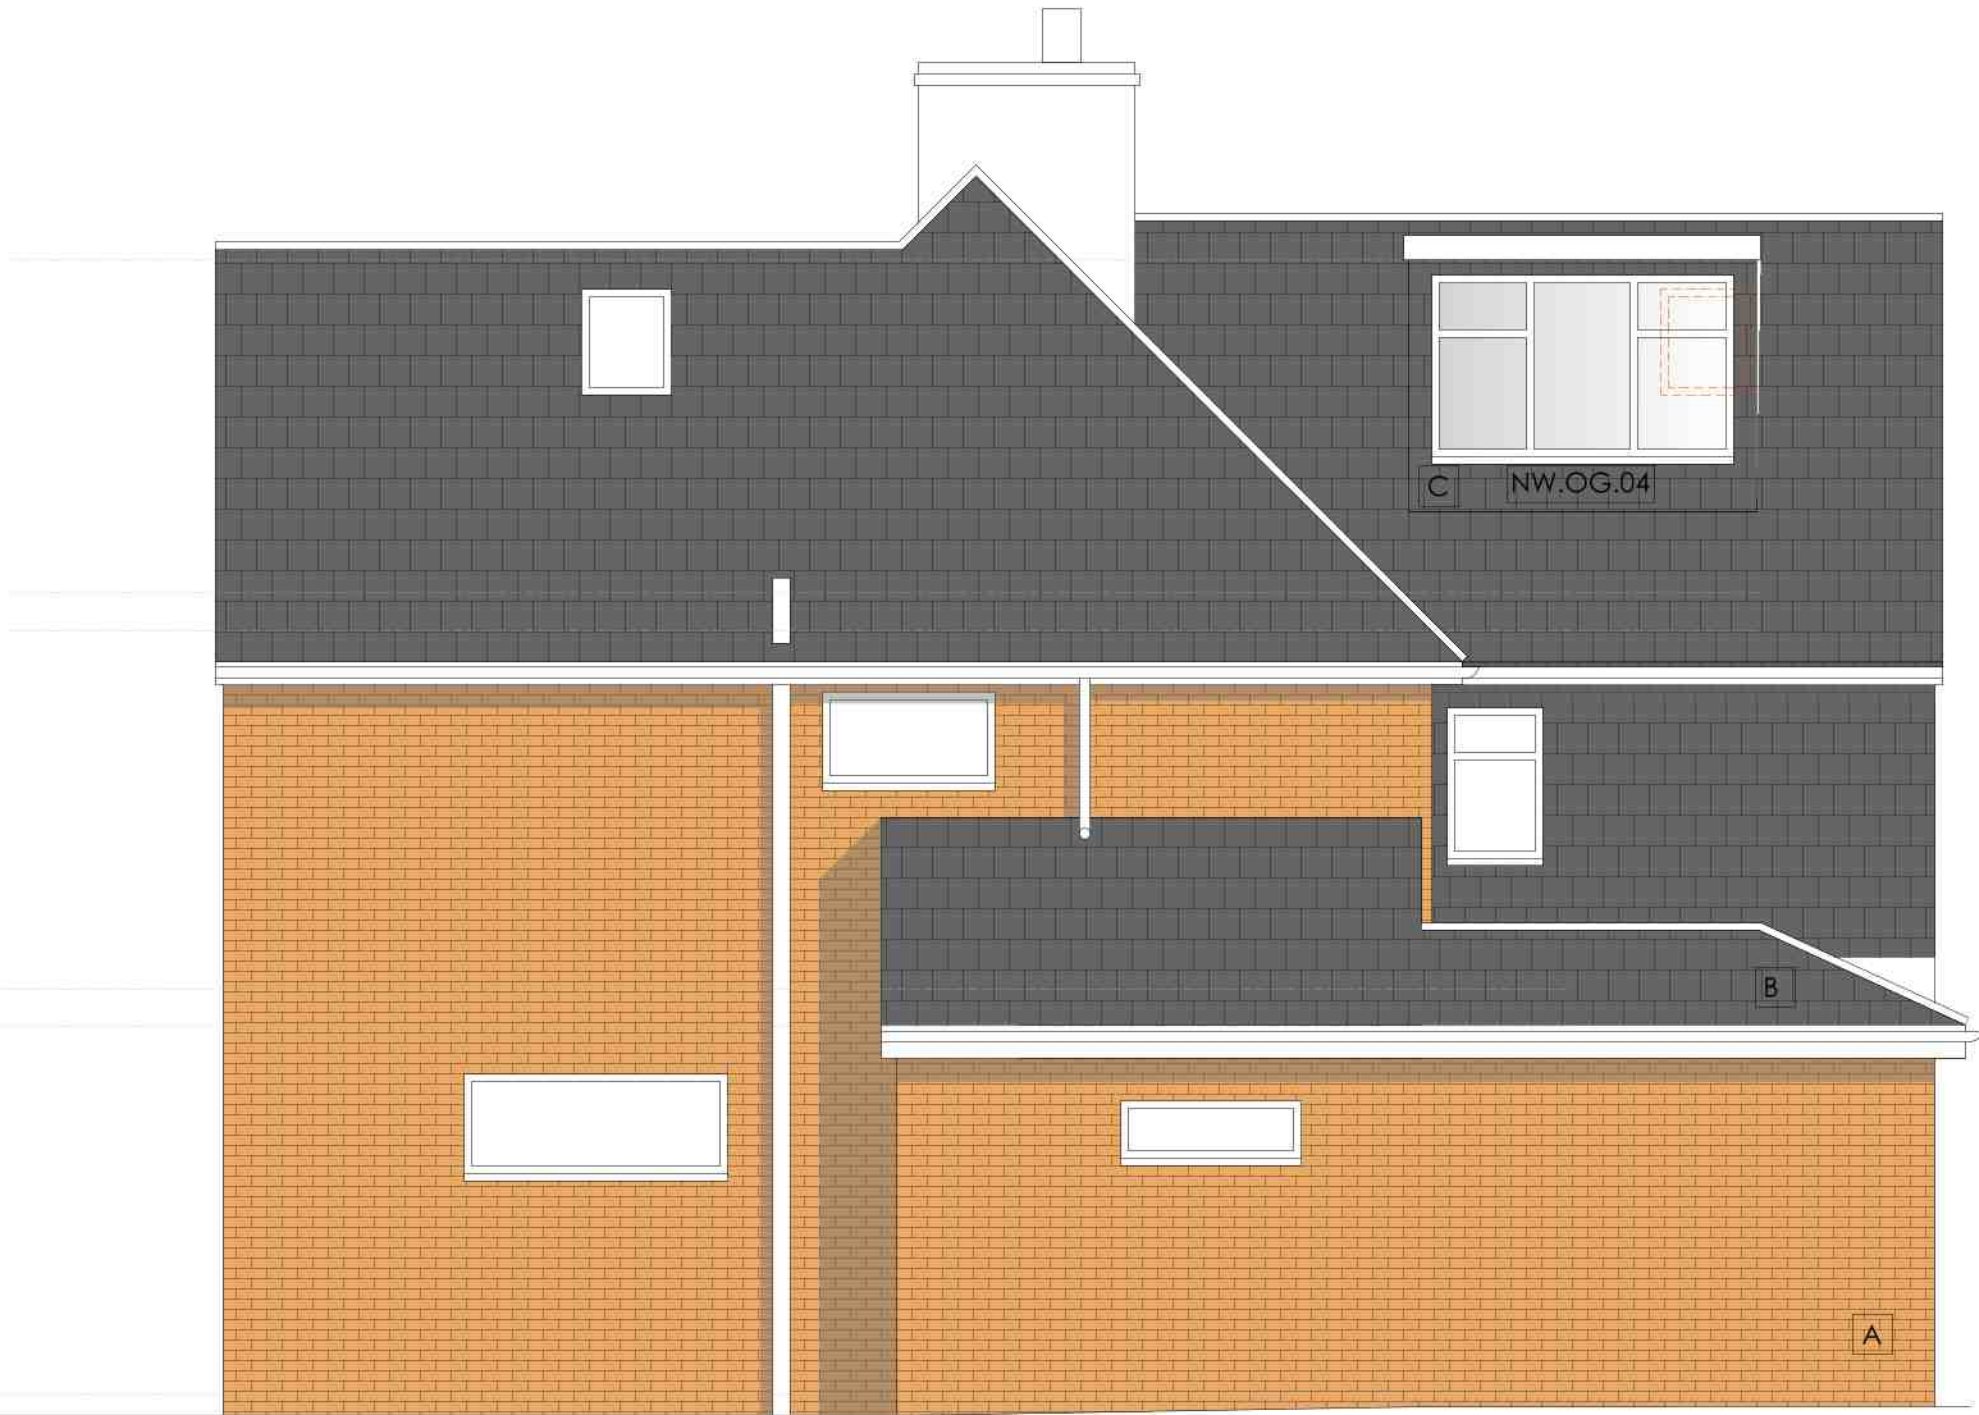

SIDE ELEVATION
SCALE 1:50



FRONT ELEVATION
SCALE 1:50

MATERIALS KEY

A	NEW BRICK WALLS TO MATCH
B	ROOF TILES TO MATCH EXISTING
C	TILE HANG TO MATCH

MACDONALD DESIGN
182 Brighton Road, CR5 2NH
Email: Steve@sportsclubhouses.com
Tel: 03300970523

CLIENT:
**7 Cedar Close, Bognor Regis
PO21 3BE**

Project description:
Ground floor extension

SITE: 7 Cedar Close, Bognor Regis
PO21 3BE

TITLE: PROPOSED ELEVATIONS

SCALE AT A1: AS NOTED	DATE: 25/08/2021	DRAWN: CP	CHECKED: CP
PROJECT NO: MD.07CC	DRAWING NO: A1/03	REVISION: B	

