


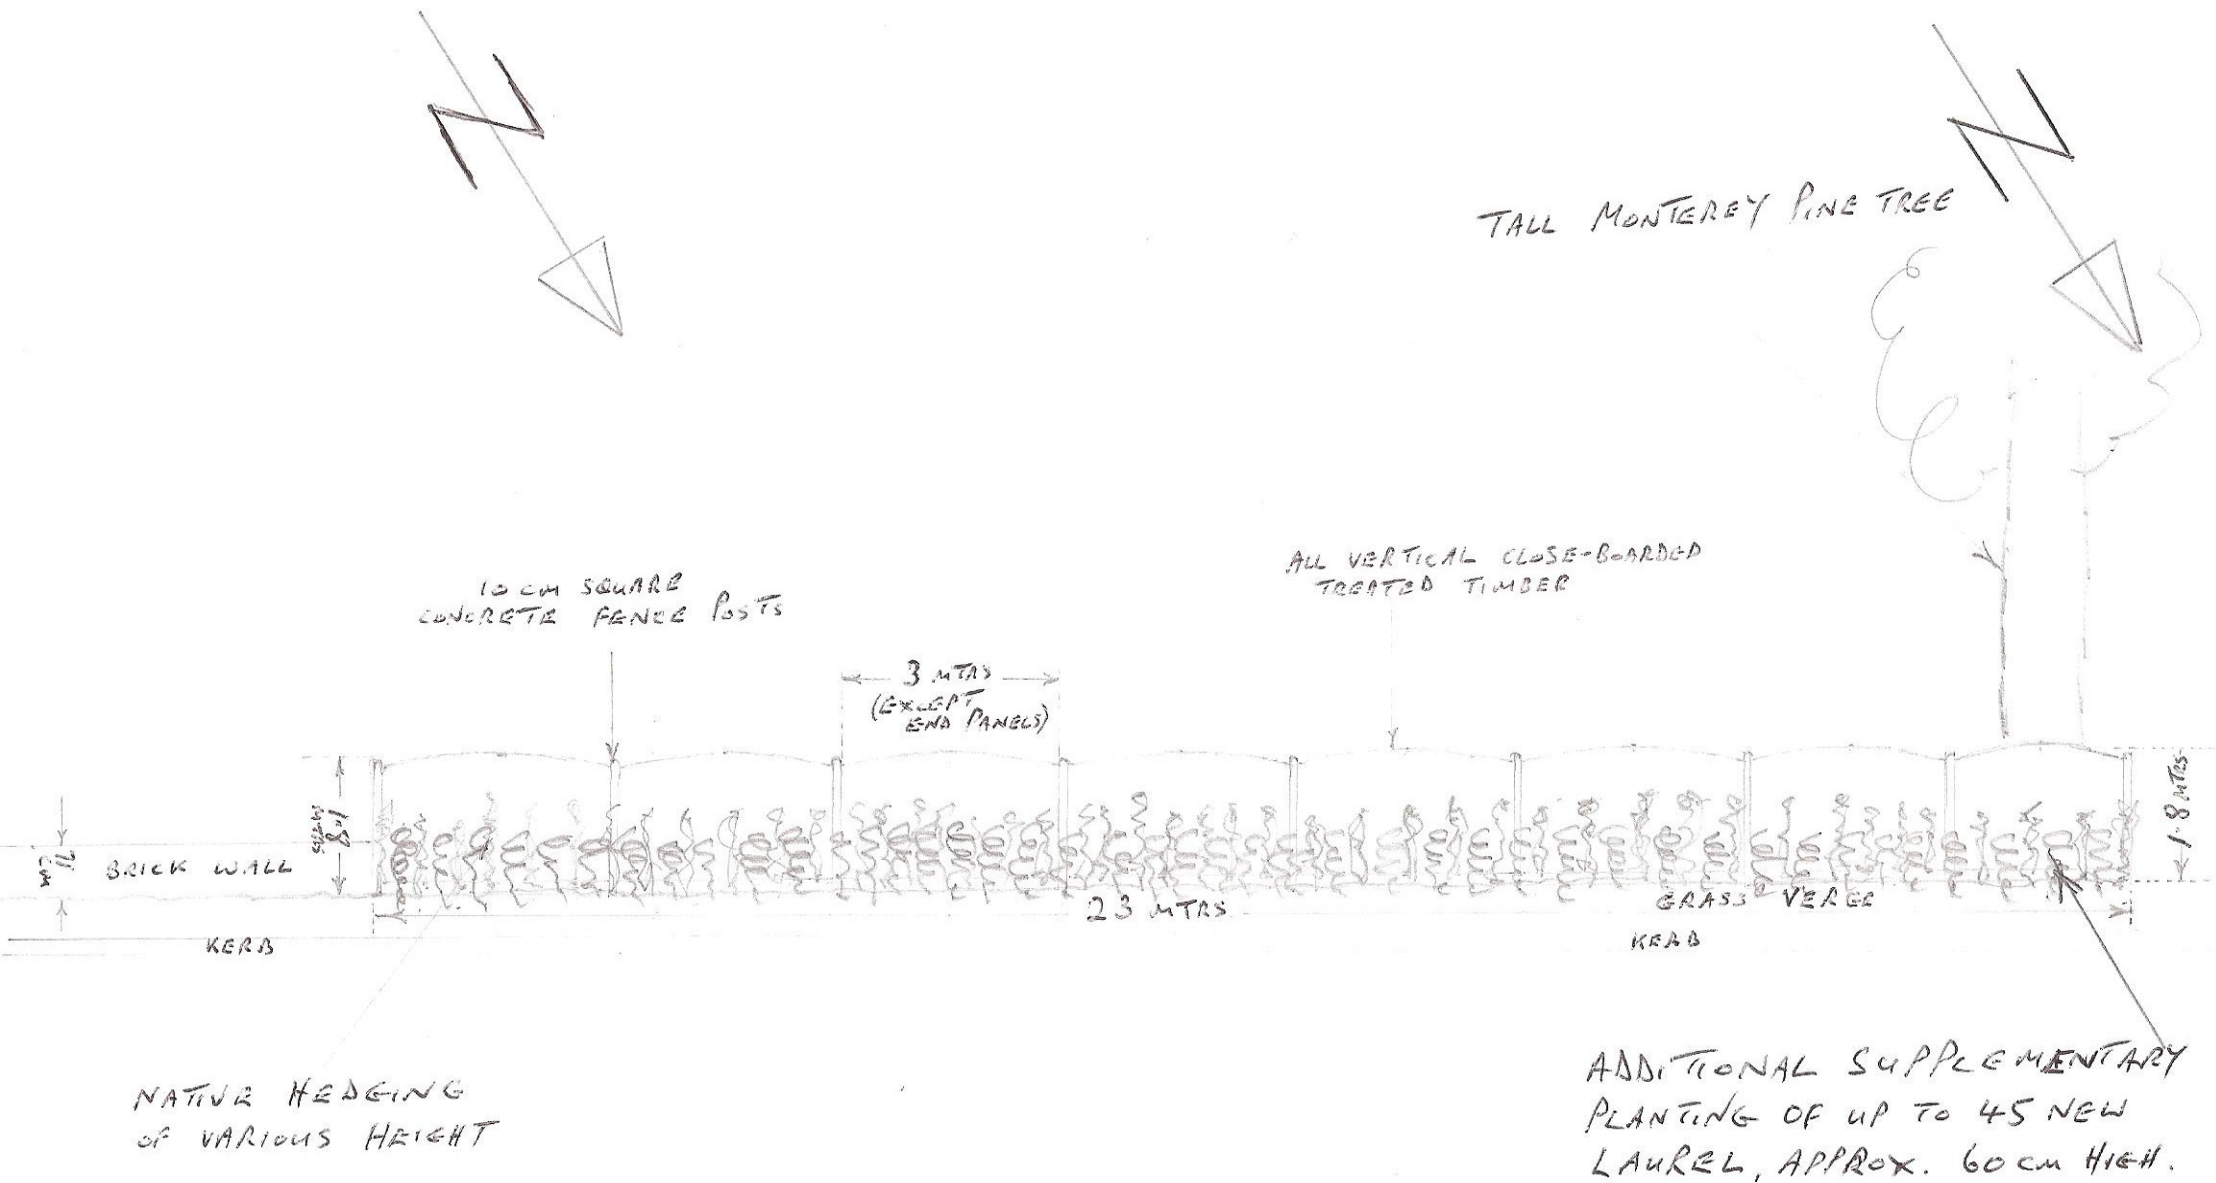

FRONT ELEVATION
(FROM NORTH EAST)
SCALE: 1:100

AW/22/12