


This drawing is the copyright of H.J.CONCEPTS LTD and may not be copied, altered or reproduced in any way without their written authority ©H J Concepts Limited 2021

Do not scale this drawing. Use written dimensions only. All dimensions shall be checked on site prior to commencement of work.

IF IN DOUBT ASK

DO NOT SCALE: This note may be omitted for **PLANNING PURPOSES ONLY**. Original documents only may be relied upon. Inaccuracies may occur due to printing, scanning and other forms of copying.


This drawing has been produced for **Mr & Mrs A Aldridge** for the works at **22 Gossamer Lane Aldwick PO21 3BY** and is submitted as part of a Householder Planning Application and is not intended for use by any other person or for any other purpose

 


Existing Front South West Elevation



Existing Side South East Elevation

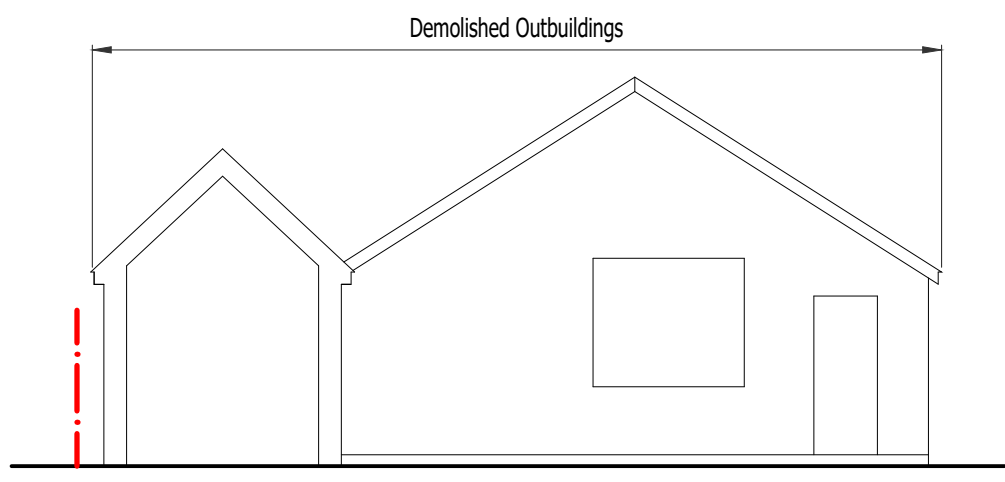


Existing Internal Garden Elevation
South West

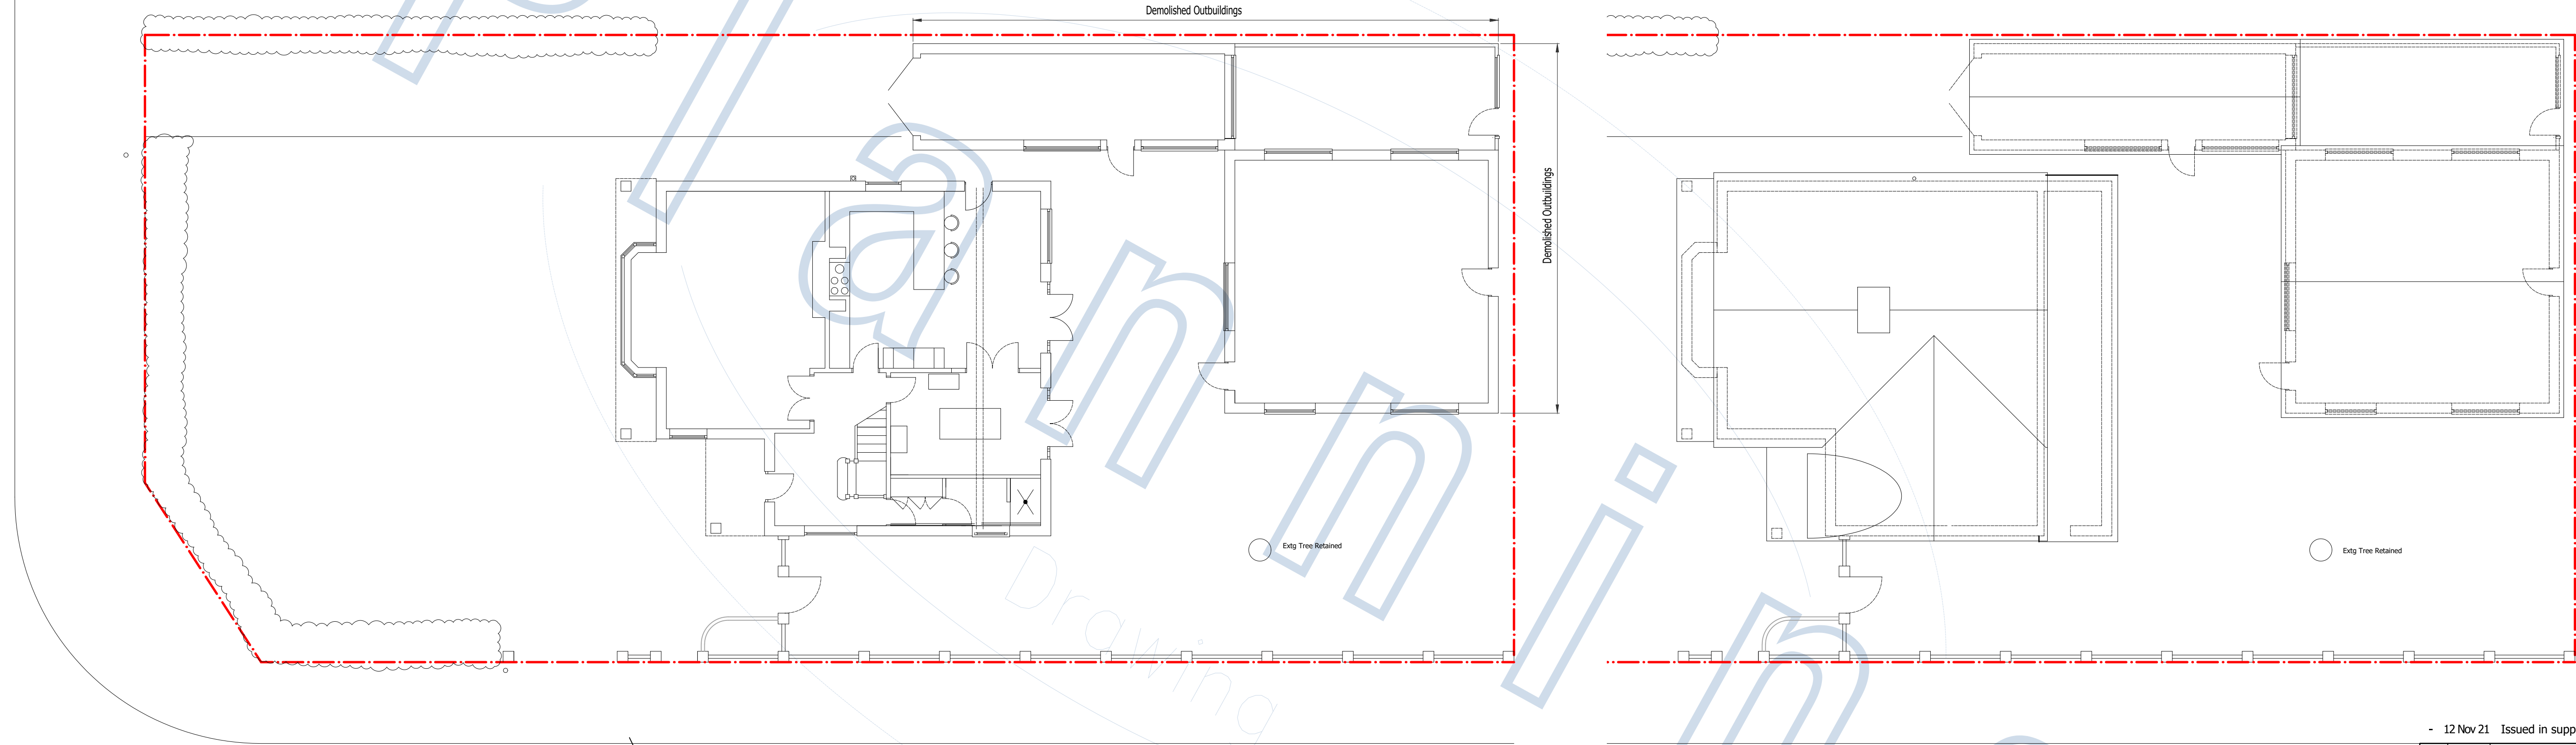


Existing Site & Ground Floor Plan


Existing Site Roof Plan

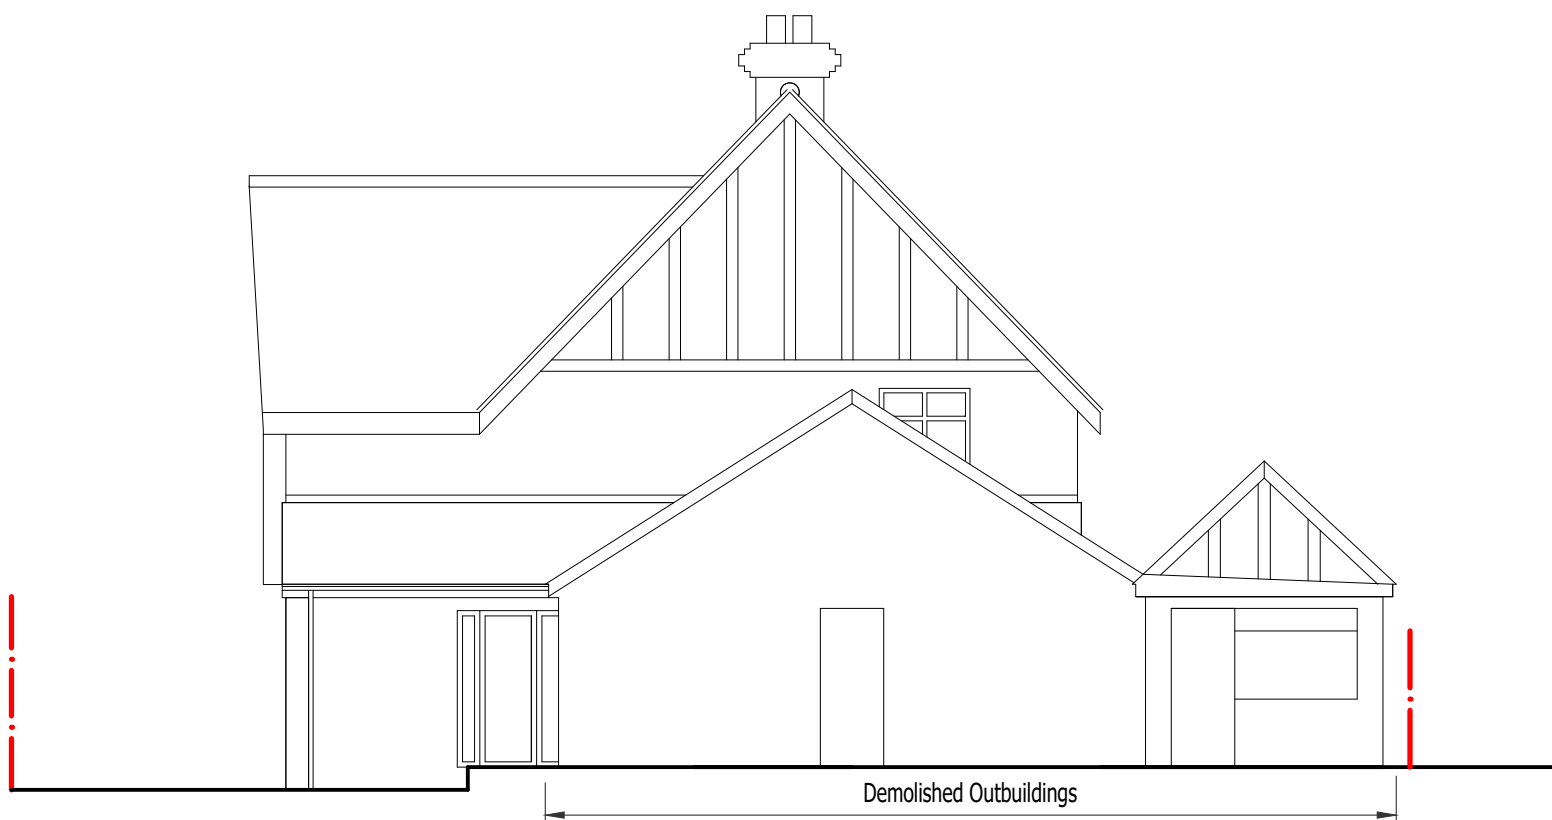

Existing Rear North East Elevation

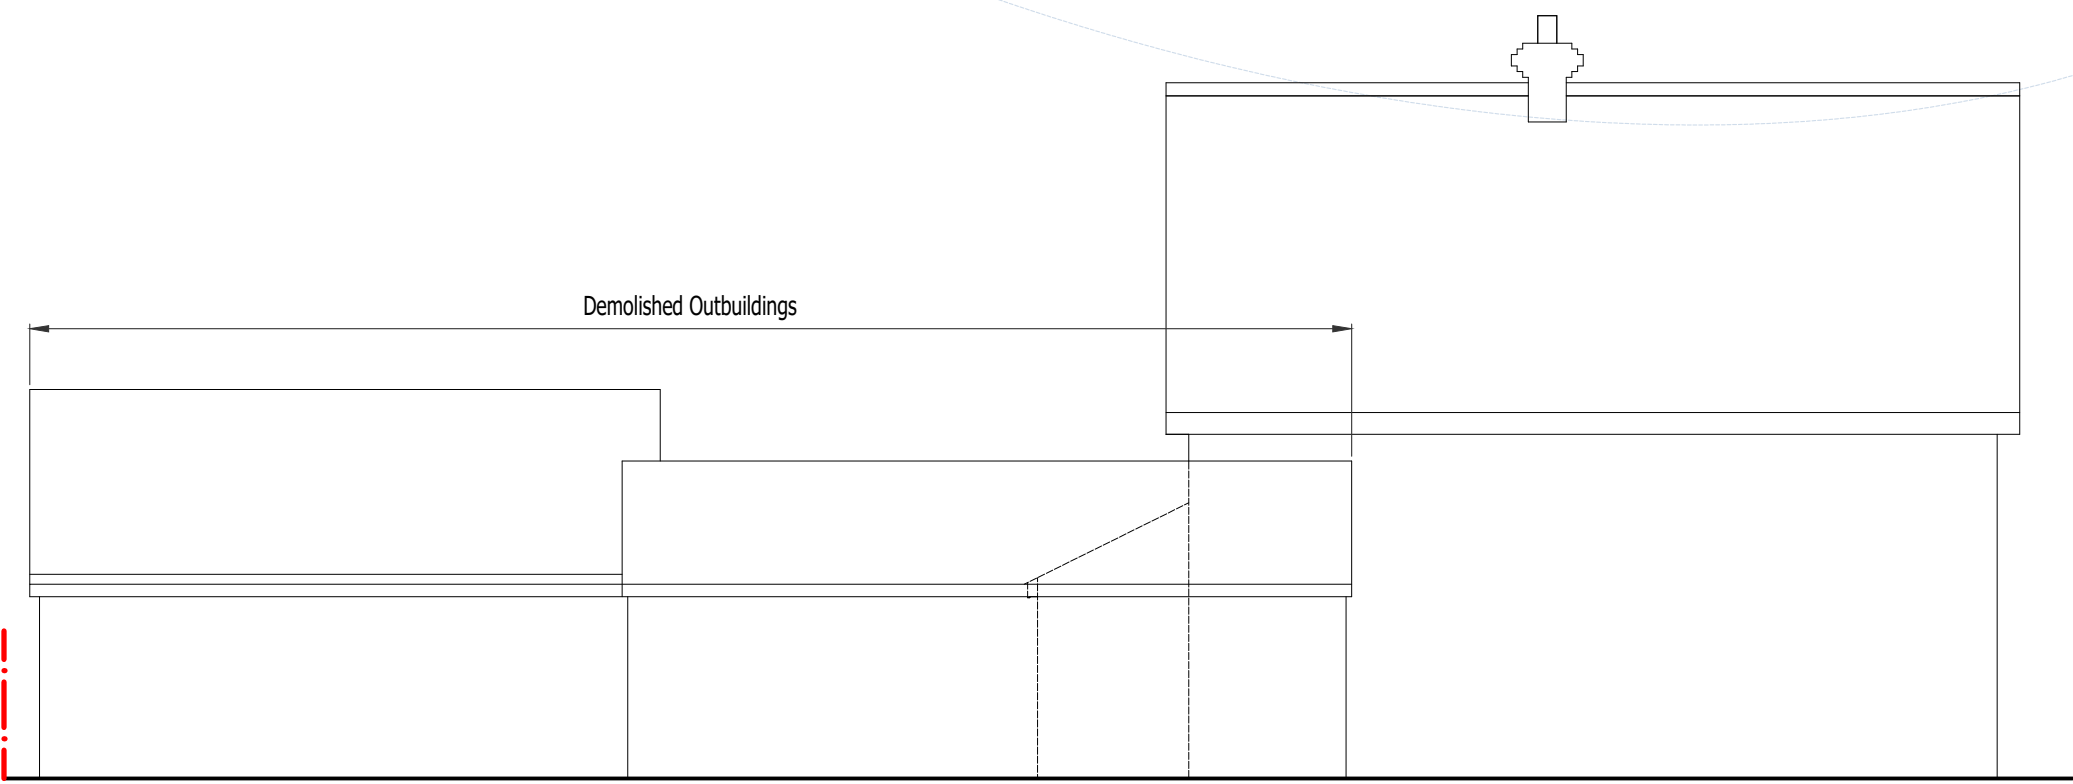

Existing Side North West Elevation

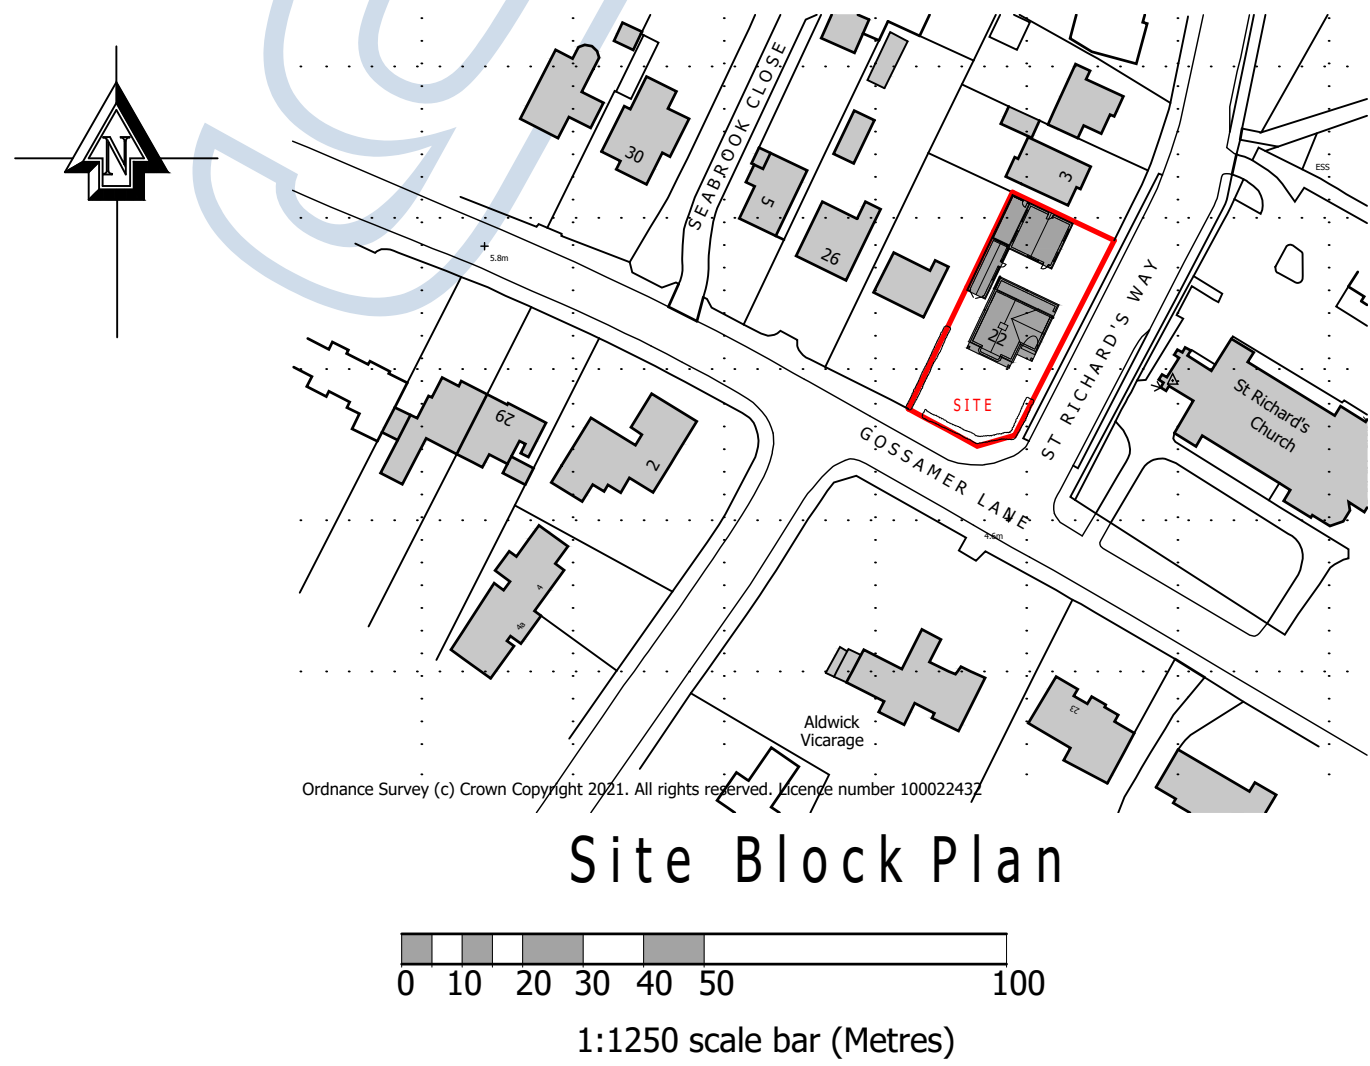

Site Block Plan

- 12 Nov 21 Issued in support of Planning Application

REV	DATE	DESCRIPTION	BY
H J CONCEPTS LTD Suite A Second Floor Trinity Court 2-4 West Street Fareham, Hampshire. PO16 0BH Telephone: 01329 288684, Email: office@hjconcepts.co.uk			
Client/Project Title Mr & Mrs A Aldridge 22 Gossamer Lane Aldwick PO21 3BY			
Drawing Title Existing Details Plans & Elevations			
ENGINEER	PH	CHECKED	
DATE	Nov 21	SCALE	1:100, 1250
Project and Drawing No. 21-1492 — PL01			
REVISIONS			

A1