


This drawing is the copyright of H.J.CONCEPTS LTD and may not be copied, altered or reproduced in any way without their written authority ©H J Concepts Limited 2021

Do not scale this drawing. Use written dimensions only. All dimensions shall be checked on site prior to commencement of work.


IF IN DOUBT ASK

DO NOT SCALE: This note may be omitted for **PLANNING PURPOSES ONLY**. Original documents only may be relied upon. Inaccuracies may occur due to printing, scanning and other forms of copying.


This drawing has been produced for **Mr & Mrs A Aldridge** for the works at **22 Gossamer Lane Aldwick PO21 3BY** and is submitted as part of a Householder Planning Application and is not intended for use by any other person or for any other purpose

 


Proposed Front South West Elevation

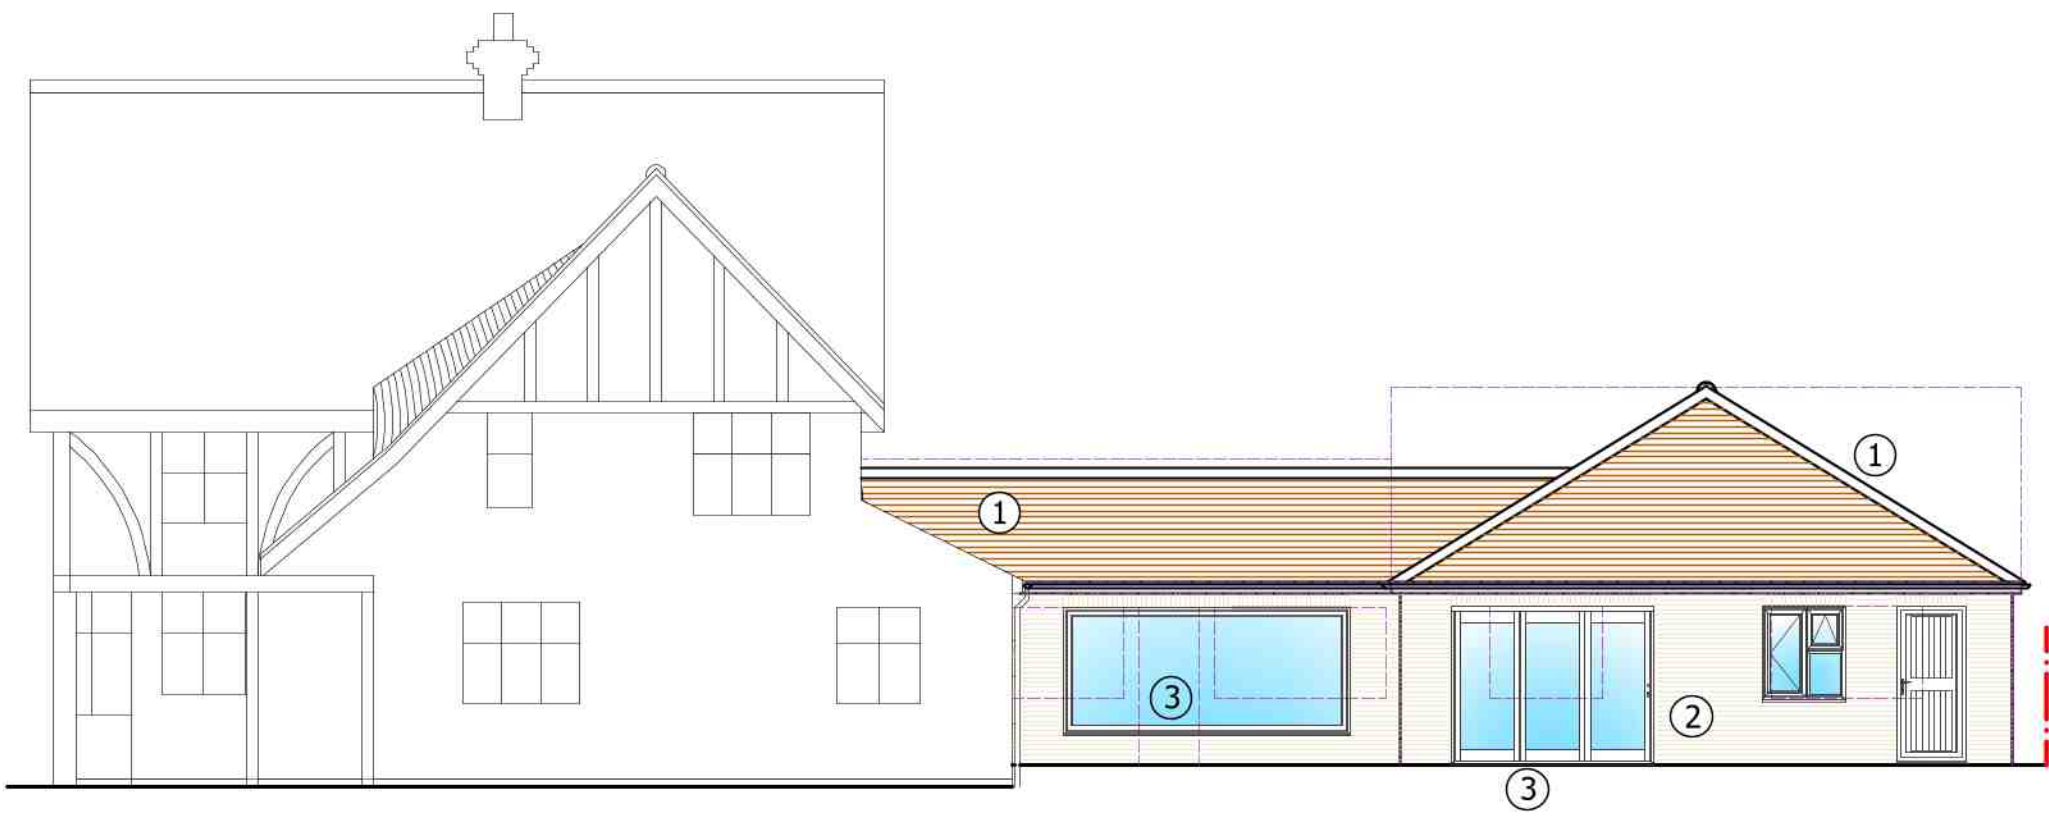


Proposed Side South East Elevation

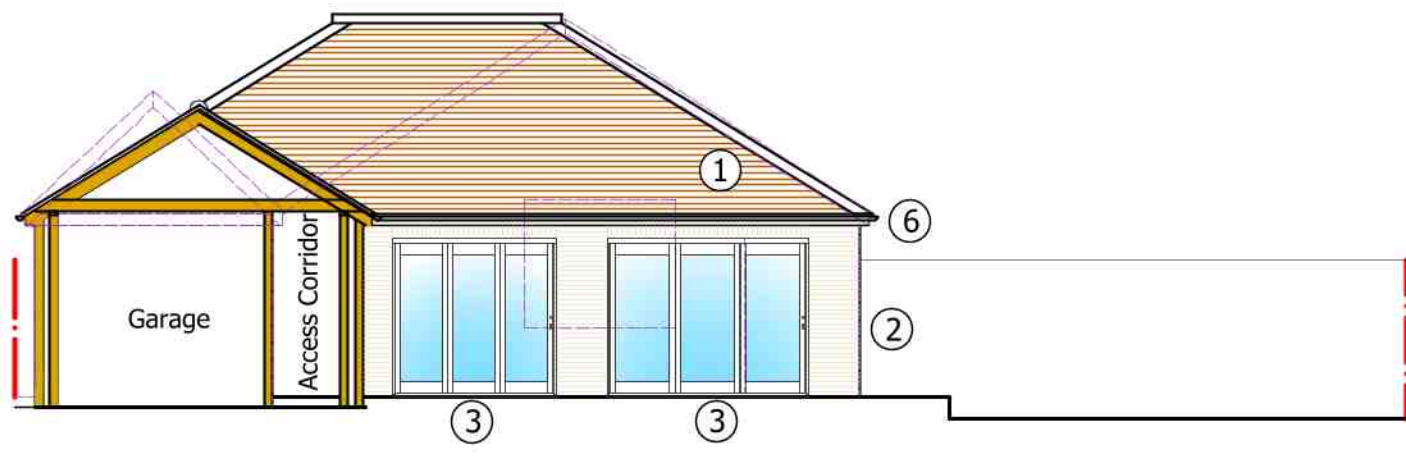

Proposed Internal Garden Elevation
South West

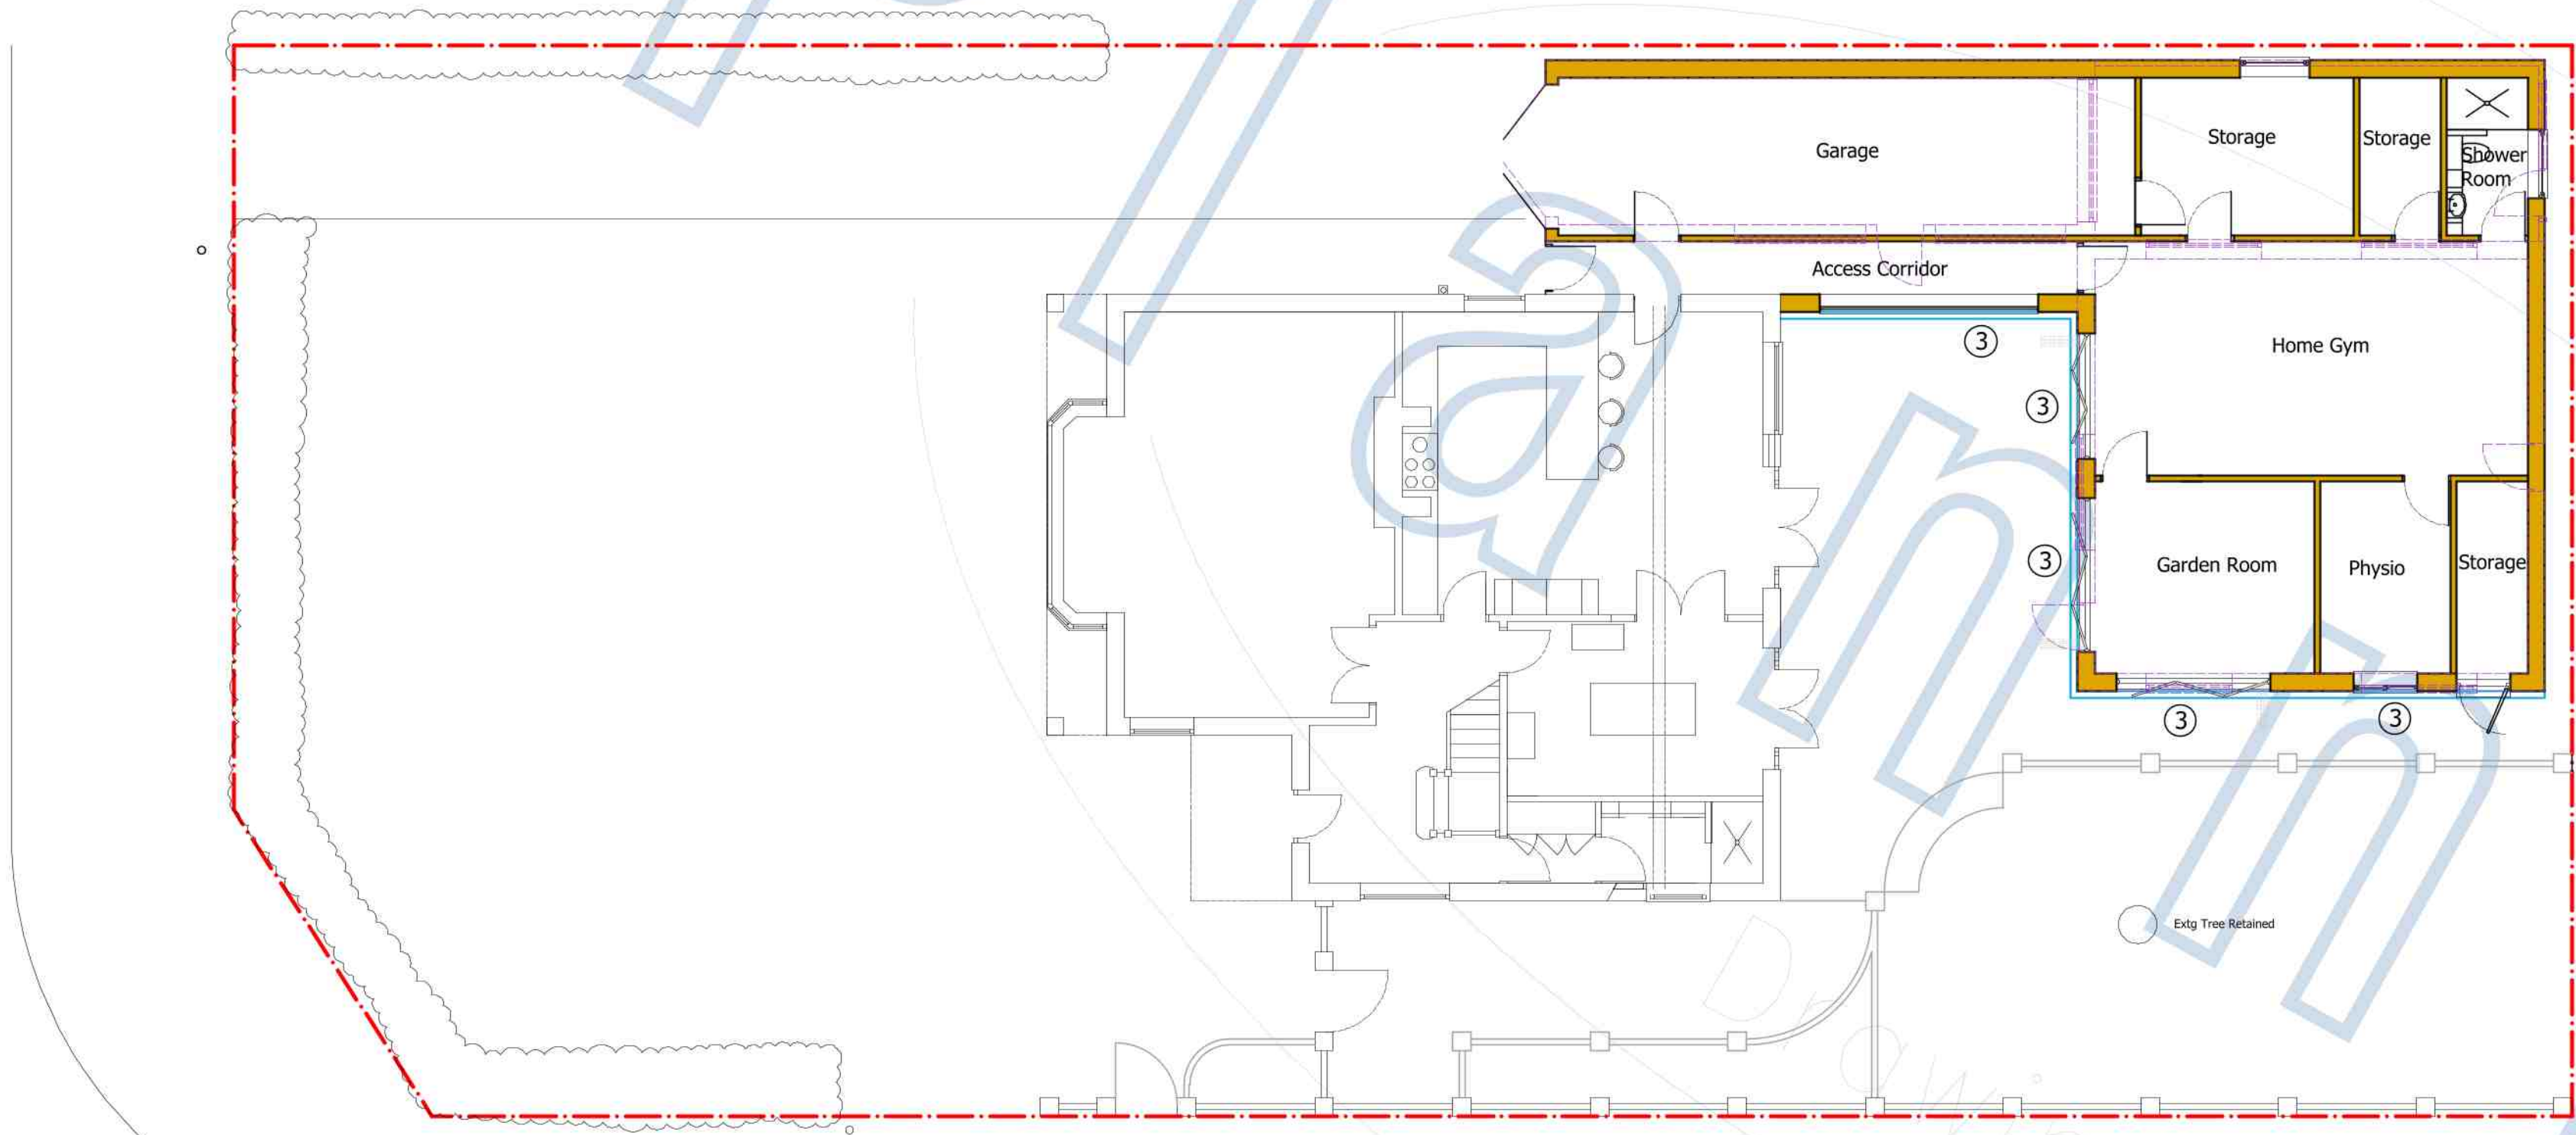

Proposed Site & Ground Floor Plan

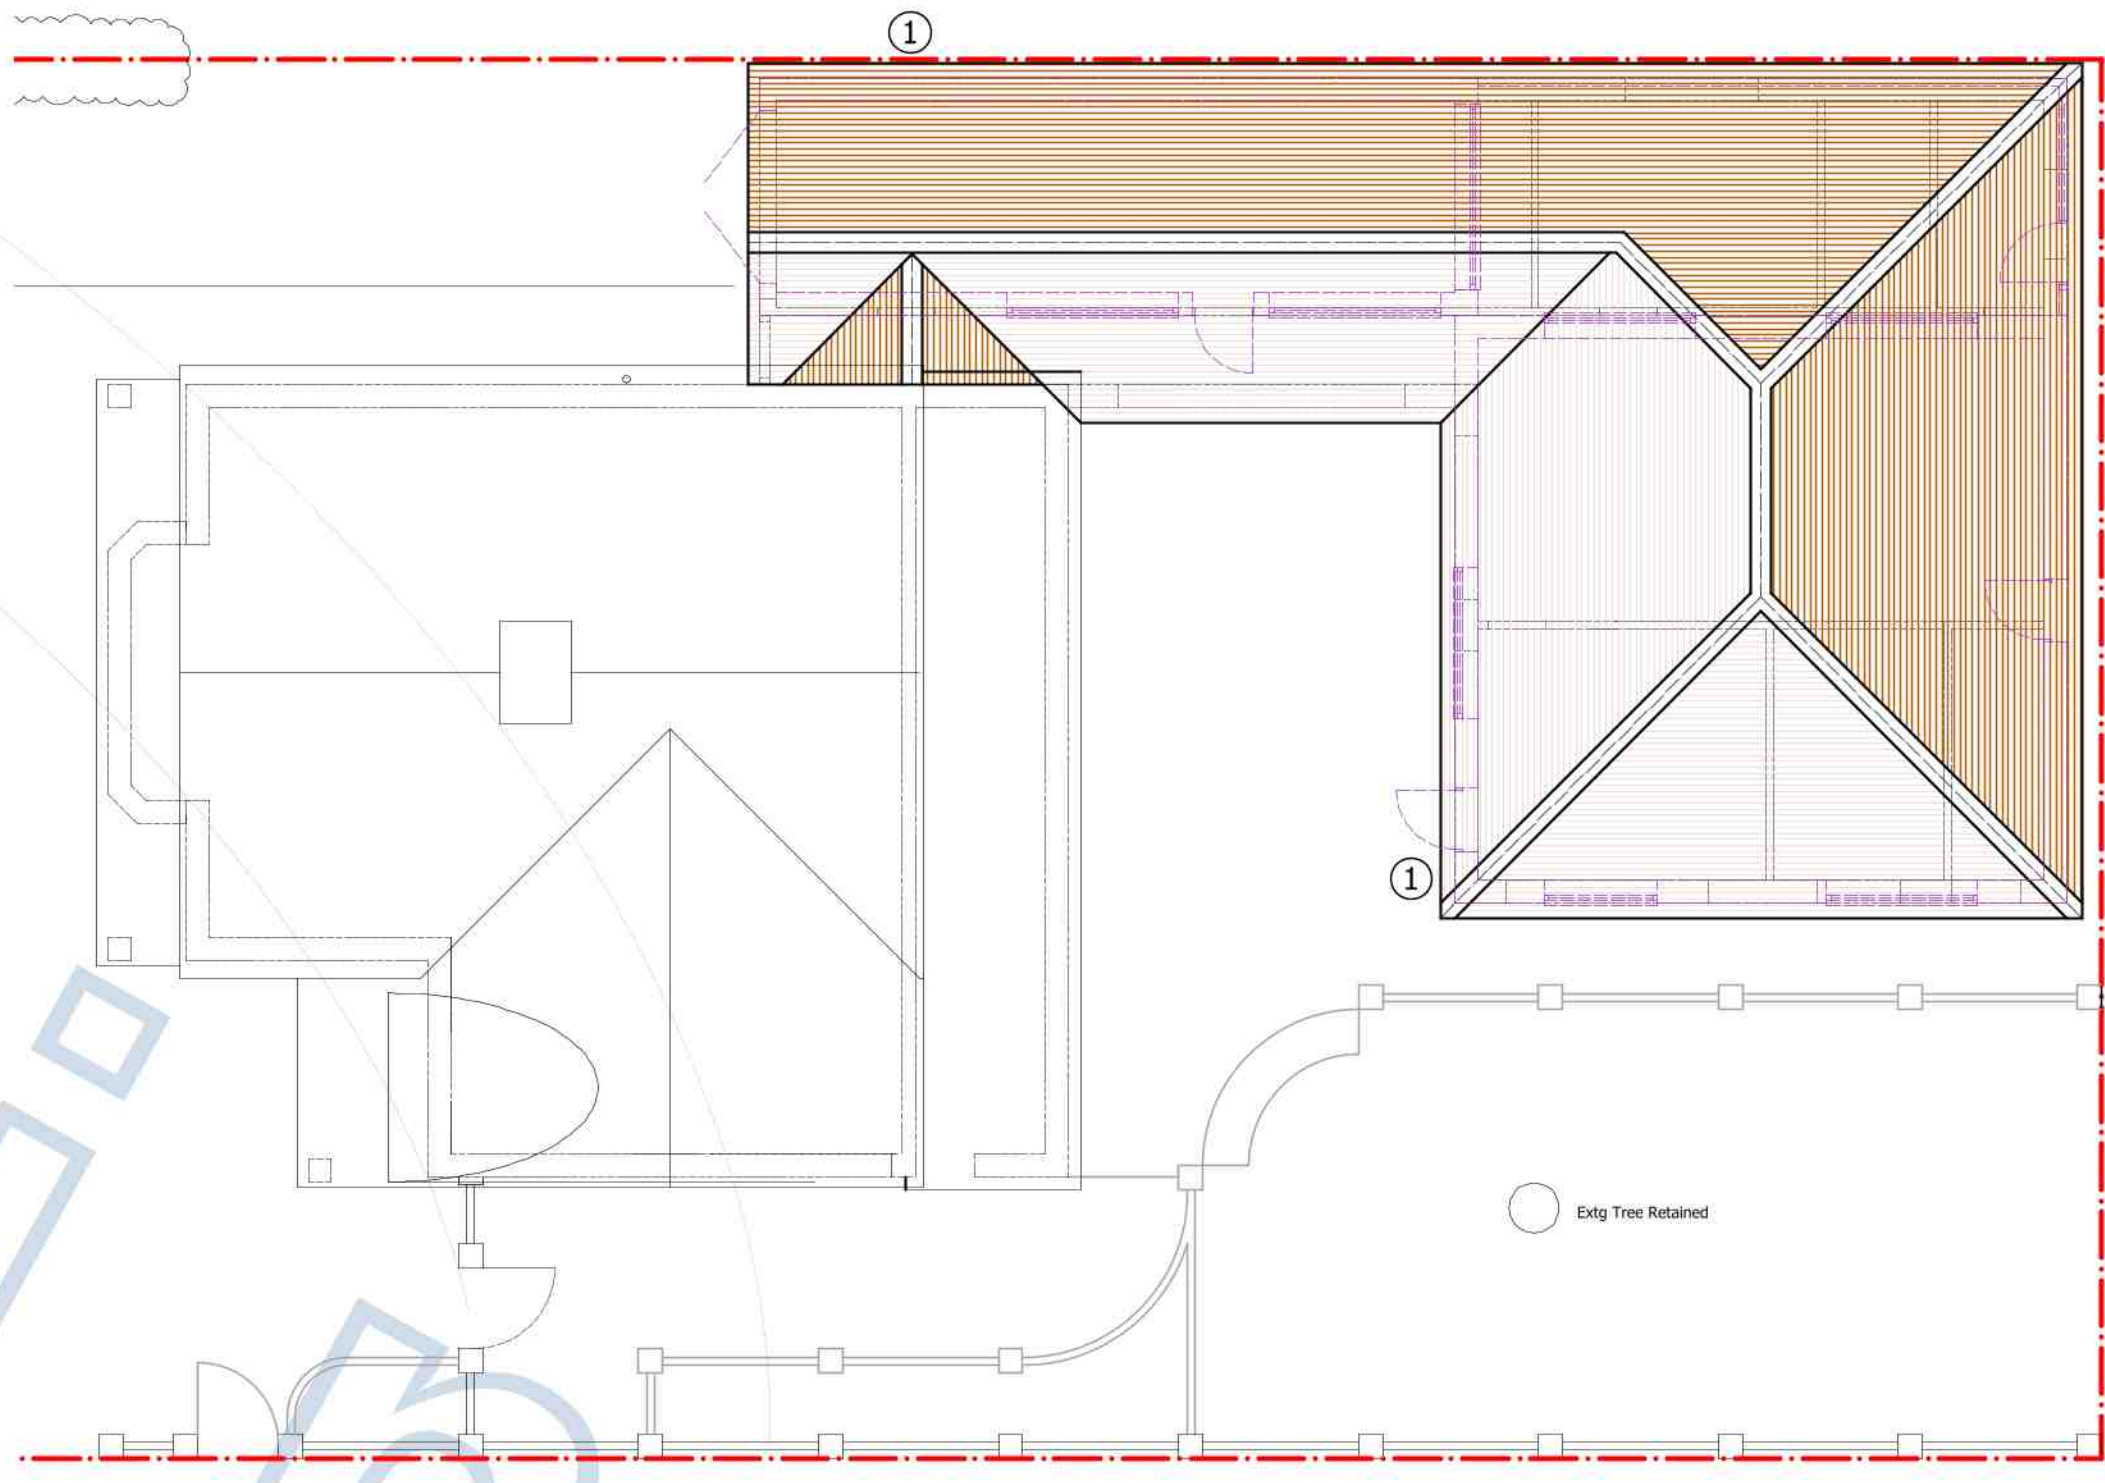


Proposed Site & Roof Plan

- ① Plain clay tiles to match exiting building in colour and texture
- ② Face brickwork to match existing dwelling
- ③ PVCu windows and doors in black with style to match existing
- ④ Timber inlays and smooth render
- ⑤ Timber Garage side hung doors painted
- ⑥ Black round downpipes and half round black gutters and timber painted fascias


- Demolished structure
- Site Boundary
- ⑥ Material Notes
- New Structure
- New Brickwork
- New Roof




Proposed Rear North East Elevation

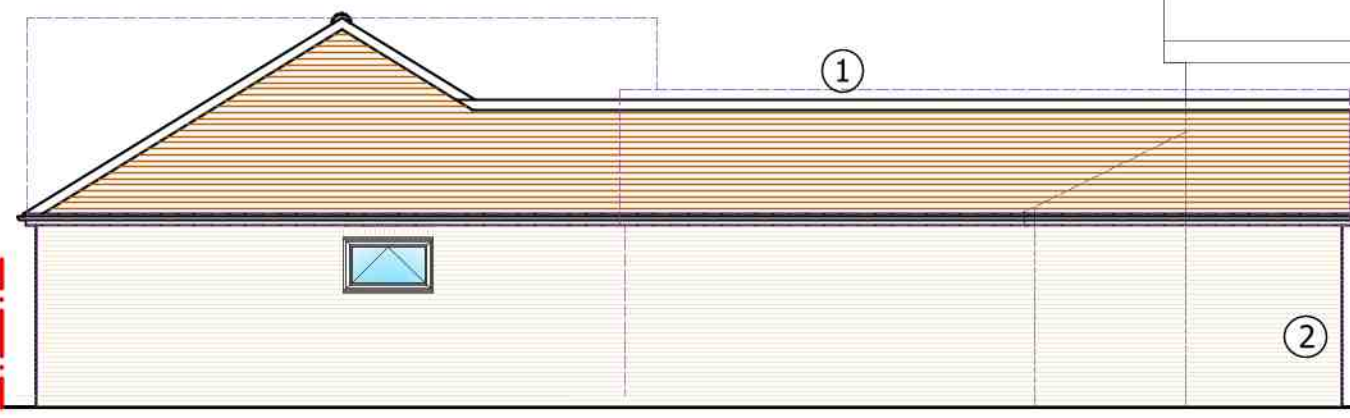

Proposed Side North West Elevation

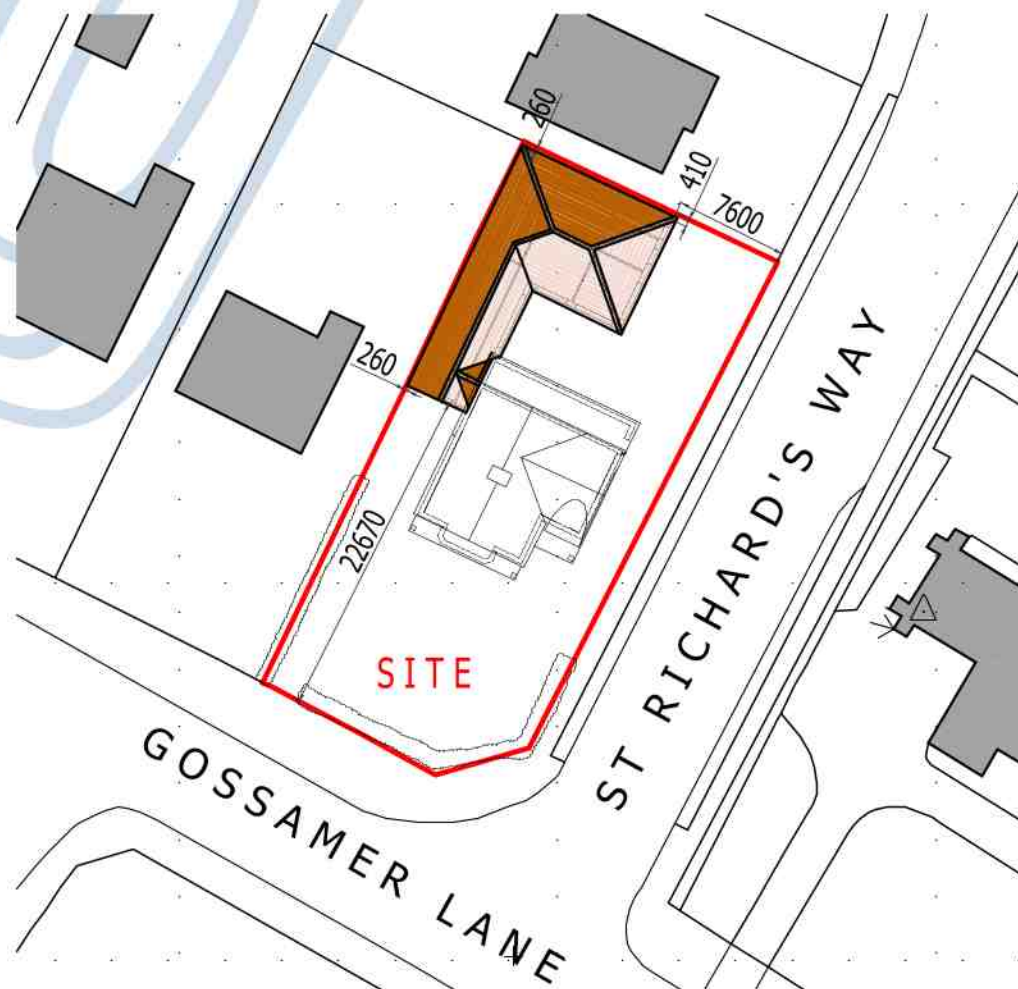

Ordnance Survey (c) Crown Copyright 2021. All rights reserved. Licence number 100022432

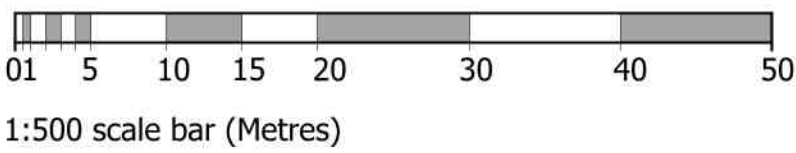

B 22 Nov 21 Dims added to South & East Boundary
A 17 Nov 21 Dims added to Block Plan Boundary
- 12 Nov 21 Issued in support of Planning Application

REV	DATE	DESCRIPTION	BY
-----	------	-------------	----

H J CONCEPTS LTD
Suite A Second Floor
Trinity Court 2-4 West Street
Fareham, Hampshire. PO16 0BH
Telephone: 01329 288684, Email: office@hjconcepts.co.uk

CLIENT/PROJECT TITLE
Mr & Mrs A Aldridge
22 Gossamer Lane
Aldwick PO21 3BY

DRAWING TITLE
Proposed Details
Plans & Elevations

ENGINEER	PH	CHECKED	
DATE	Nov 21	SCALE	1:100, 500

PROJECT and DRAWING No.
21-1492 — PL02

A1	REVISIONS	A	B				
----	-----------	---	---	--	--	--	--