


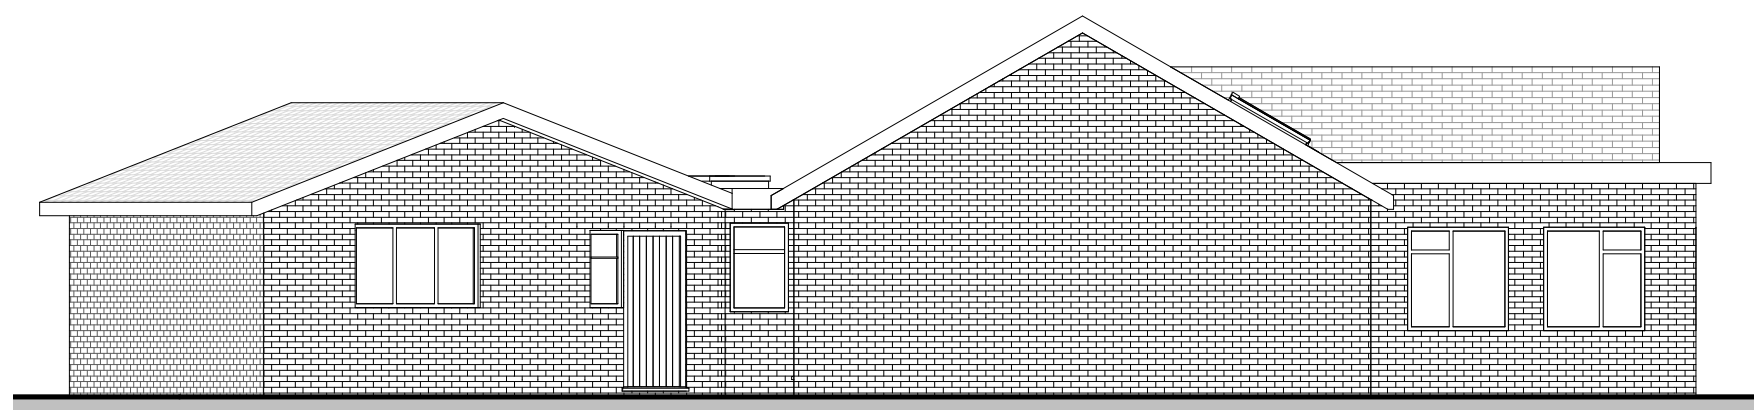

Existing SE Elevation
1 : 100




Existing SW Elevation
1 : 100



Existing NW Elevation
1 : 100




Existing NE Elevation
1 : 100

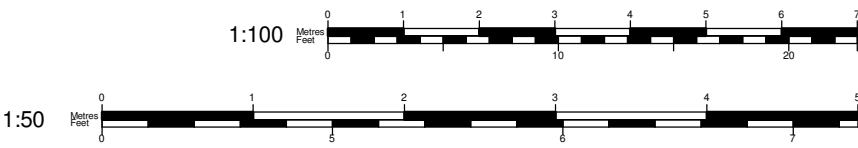



Proposed SE Elevation
1 : 100

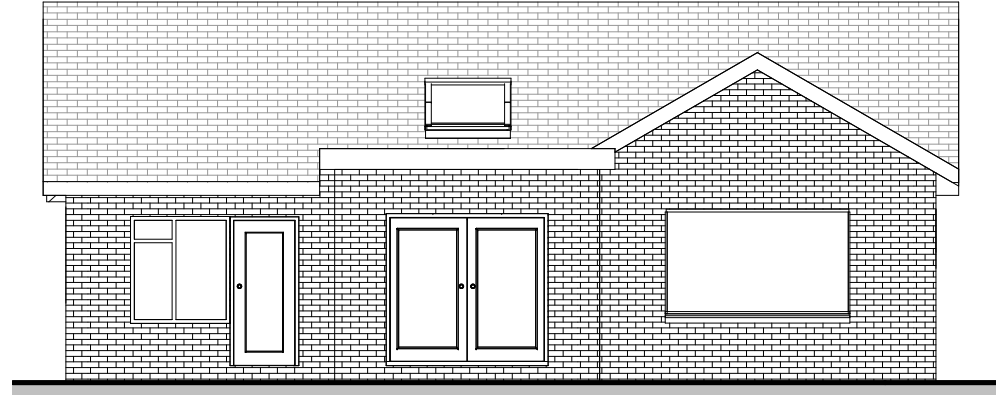


Proposed SW Elevation
1 : 100




Proposed NW Elevation
1 : 100




Proposed NE Elevation
1 : 100

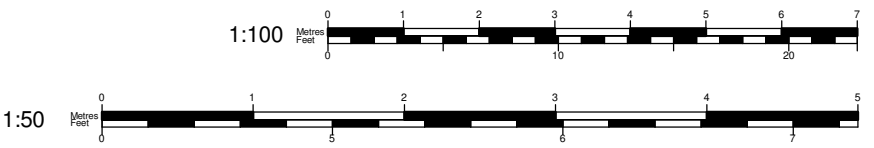


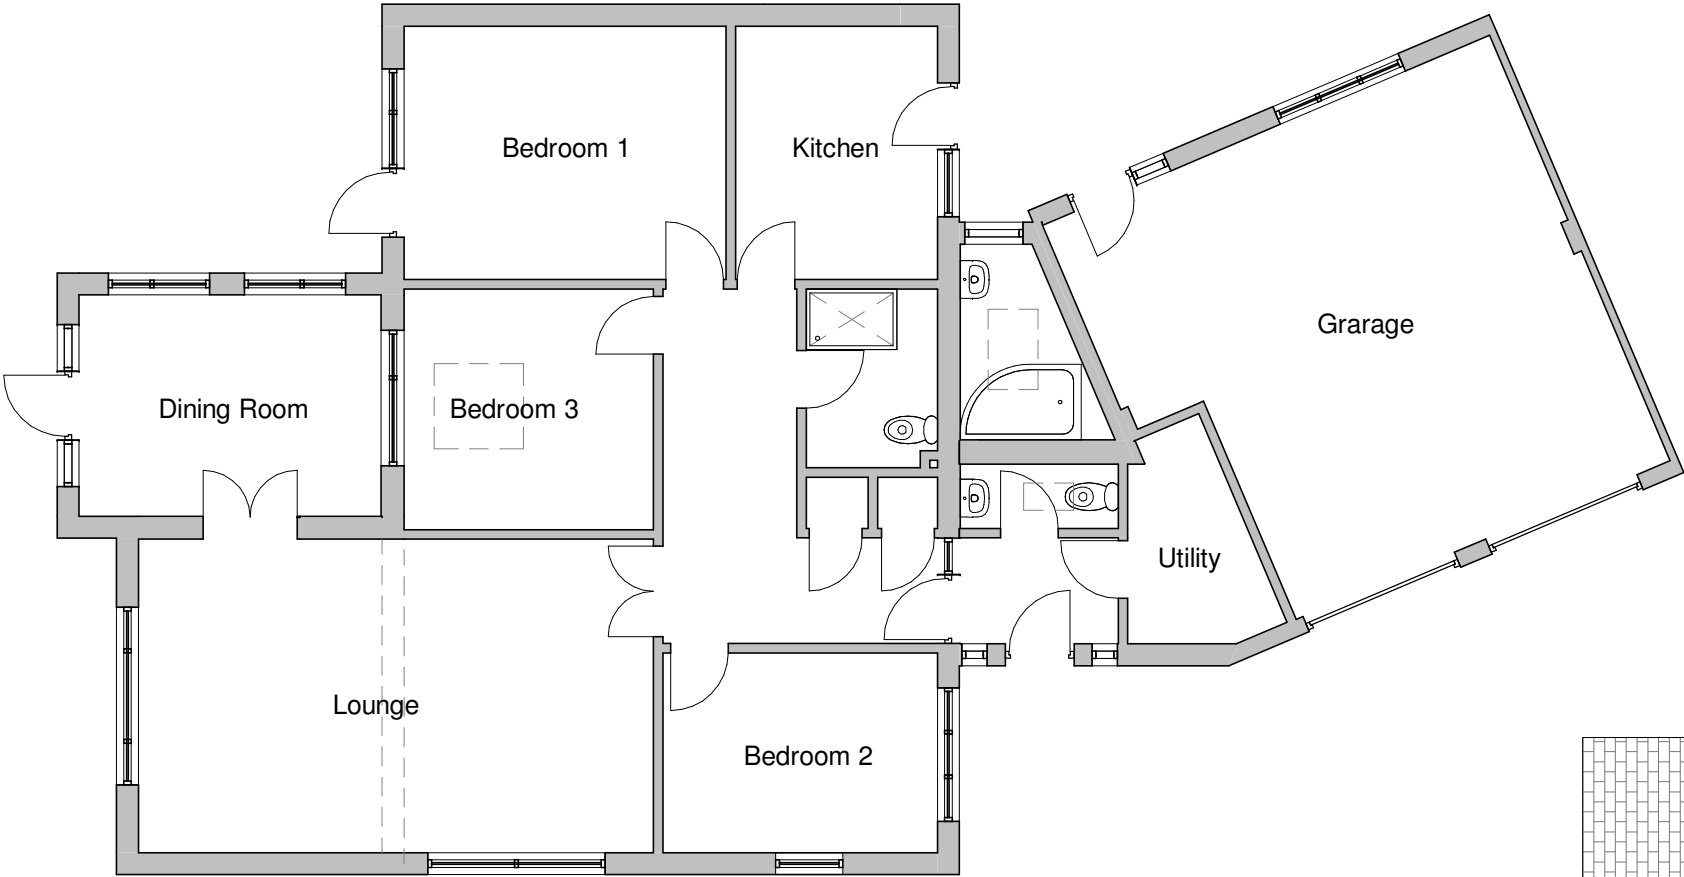


Existing Ground Floor
1 : 100

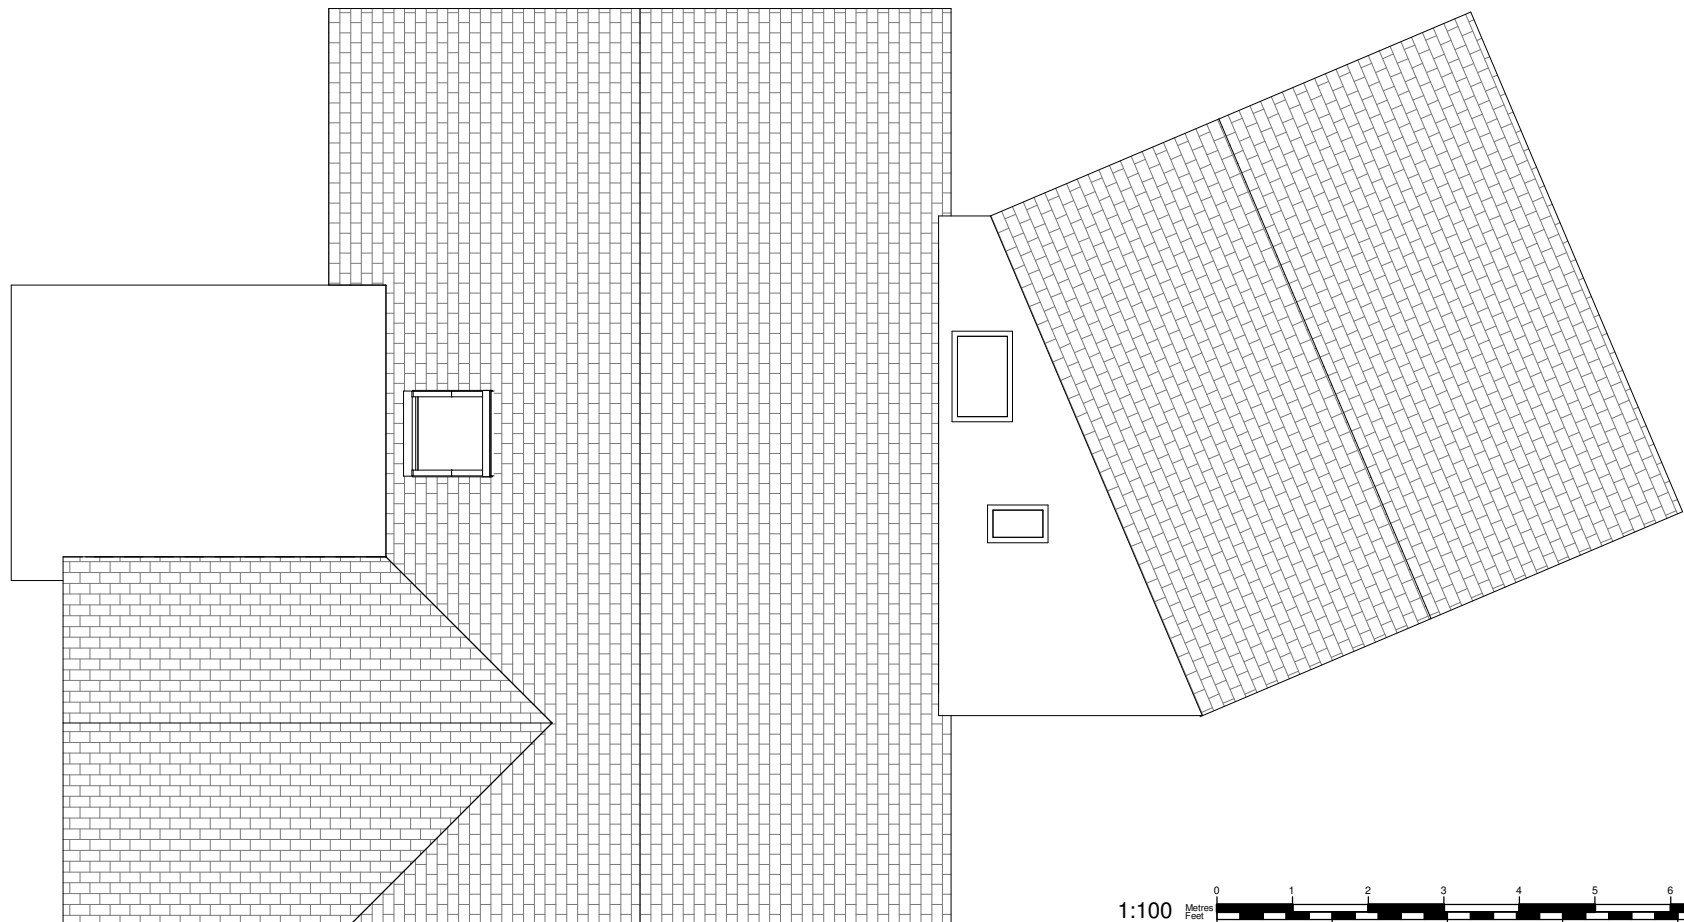


Existing Roof Plan
1 : 100

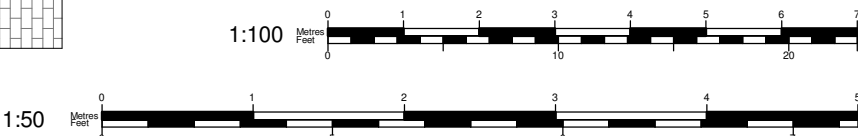


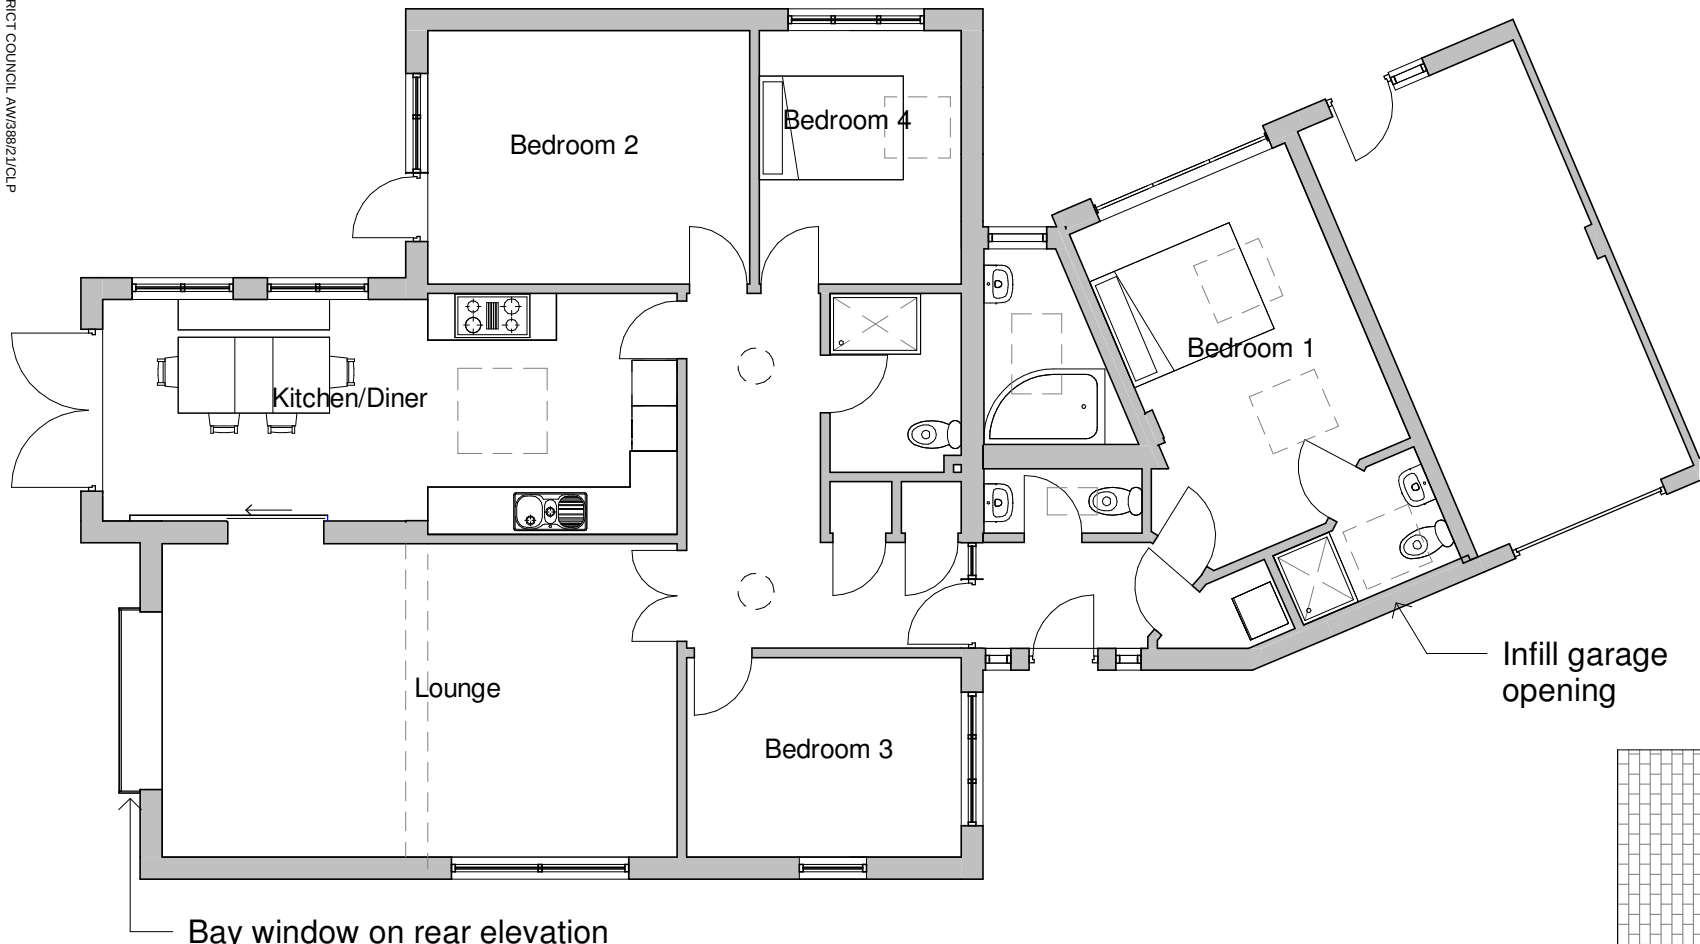

Proposed Ground Floor
1 : 100

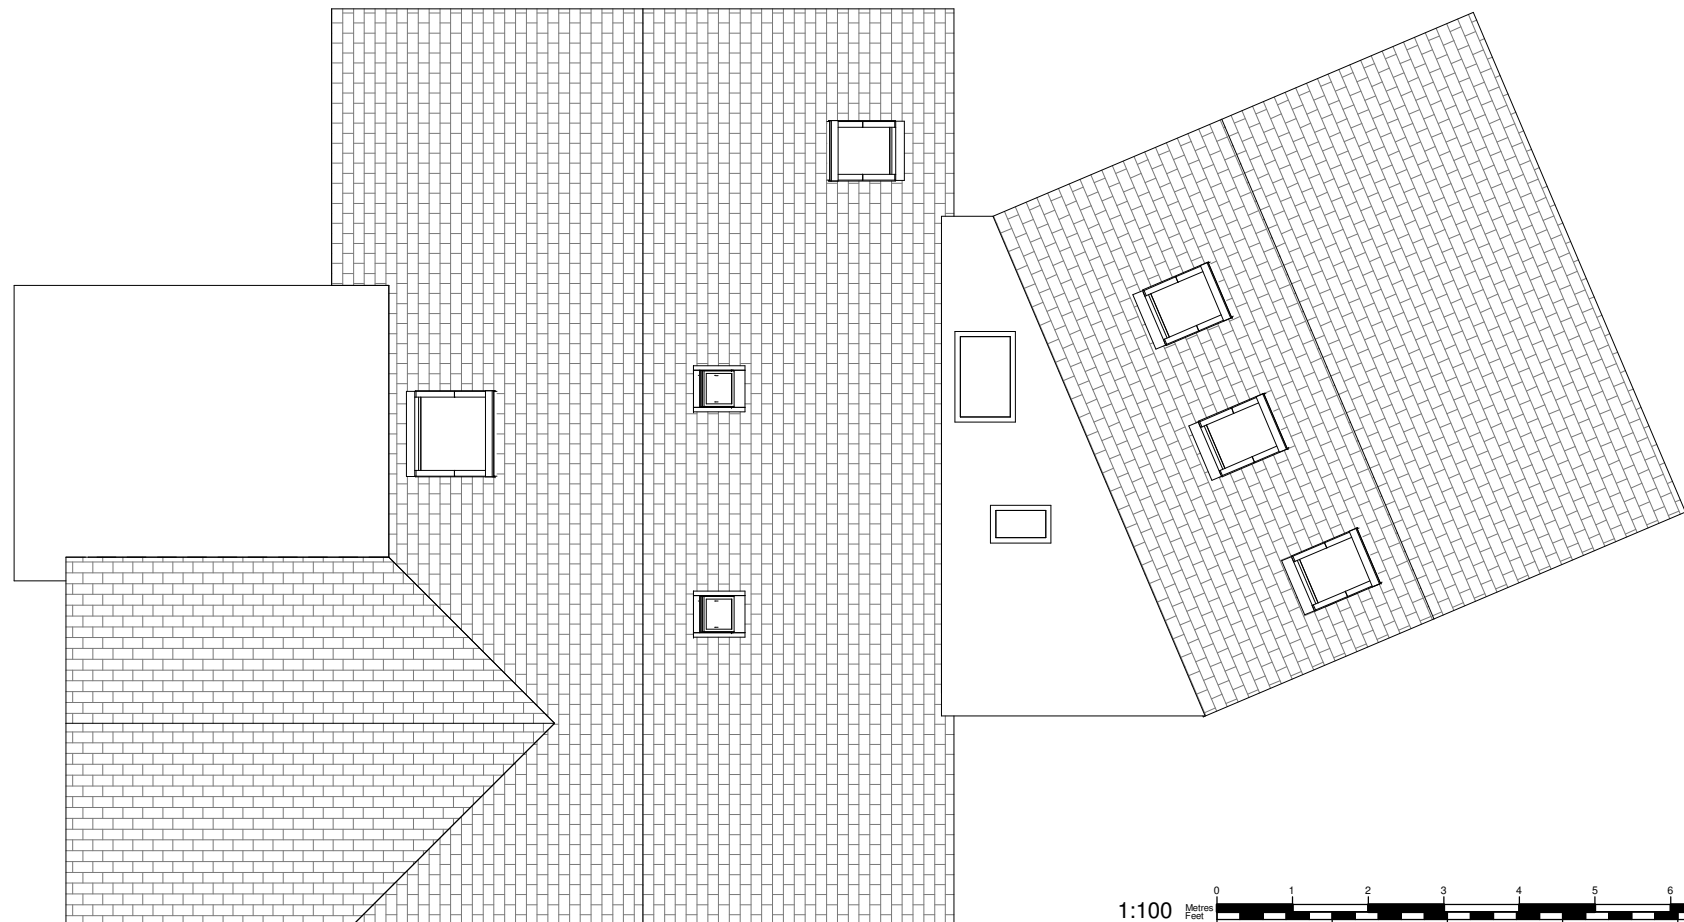

Proposed Roof Plan
1 : 100

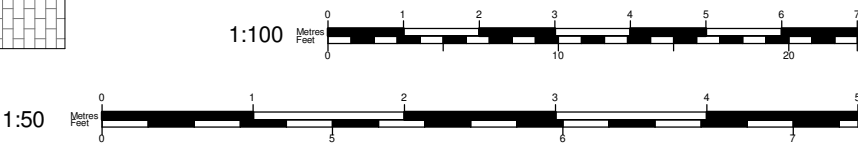

Project number	46CRA-21	A104
Date	15th November 2021	
Drawn by	JG	
Checked by	Checker	Scale
		1 : 100