


Revision	Description	Date
A	Layout revised to clients comments:	29-01-21
B	Dining room & study adjusted; Cpd. added to landing;	01-02-21
C	Issued for PLANNING;	02-02-21

East Elevation as proposed
1 : 100


North Elevation as proposed
1 : 100

West Elevation as proposed
1 : 100

South Elevation as proposed
1 : 100

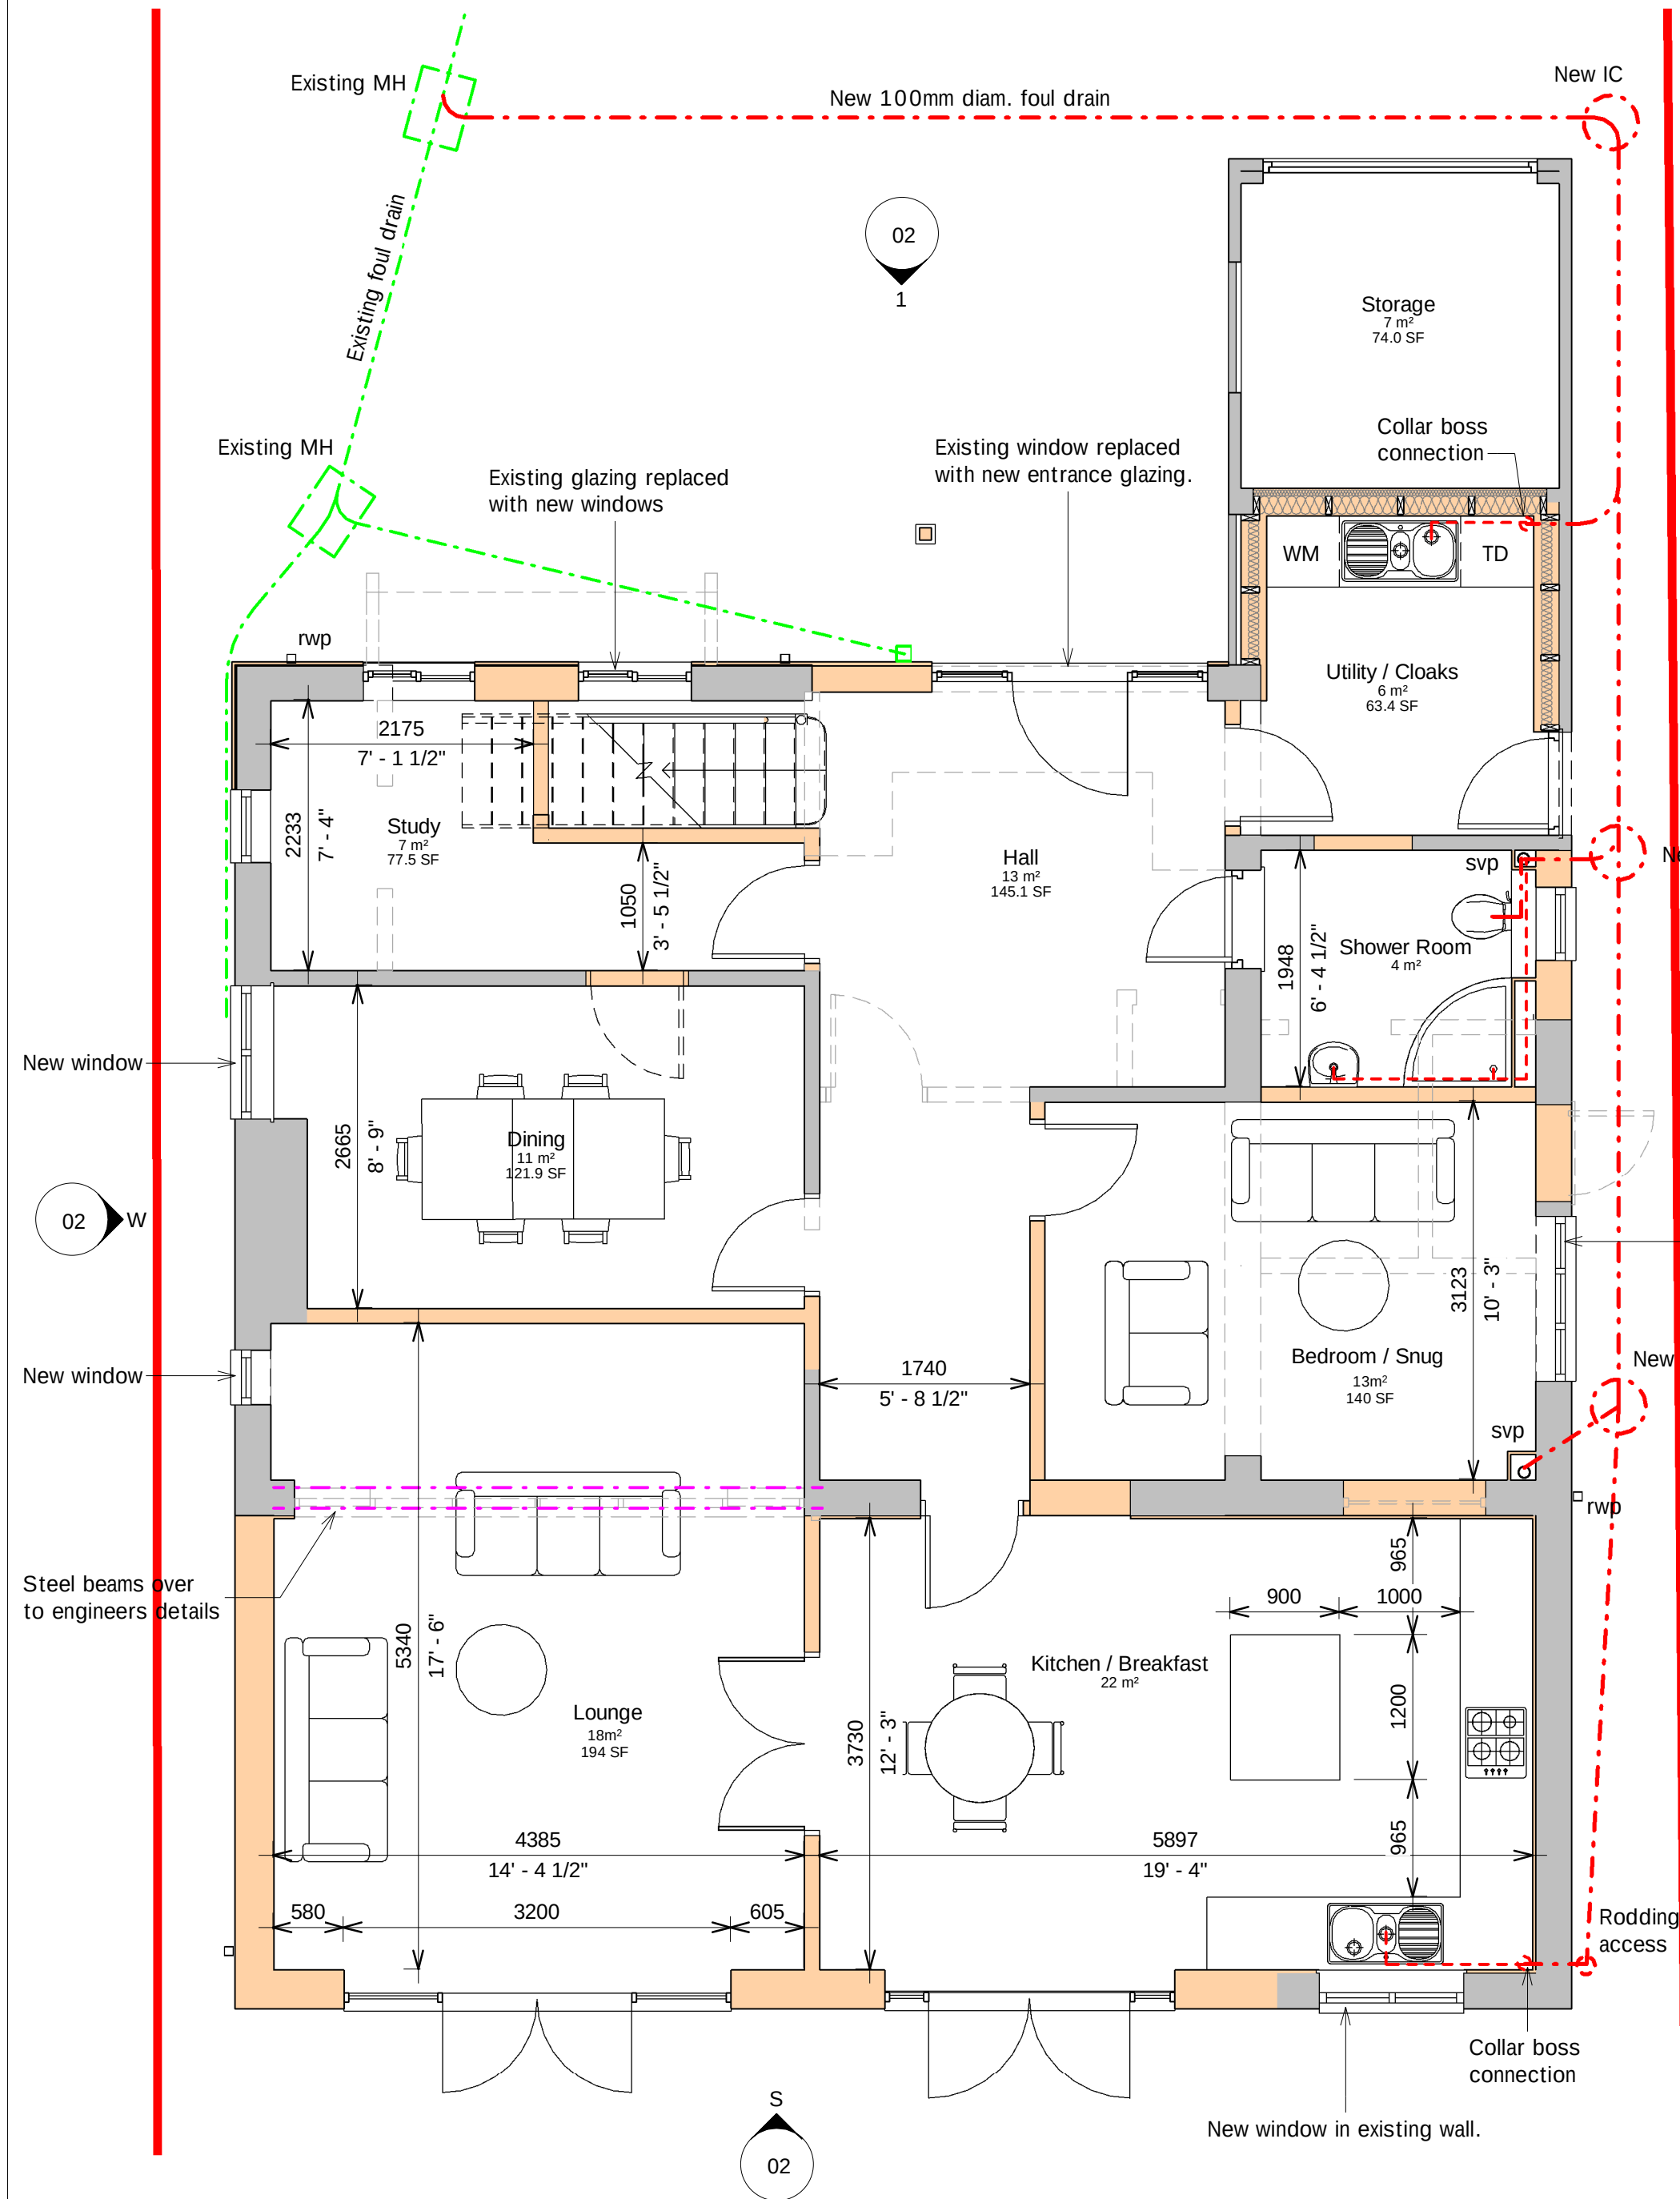

Ground Floor Plan as proposed
1 : 50

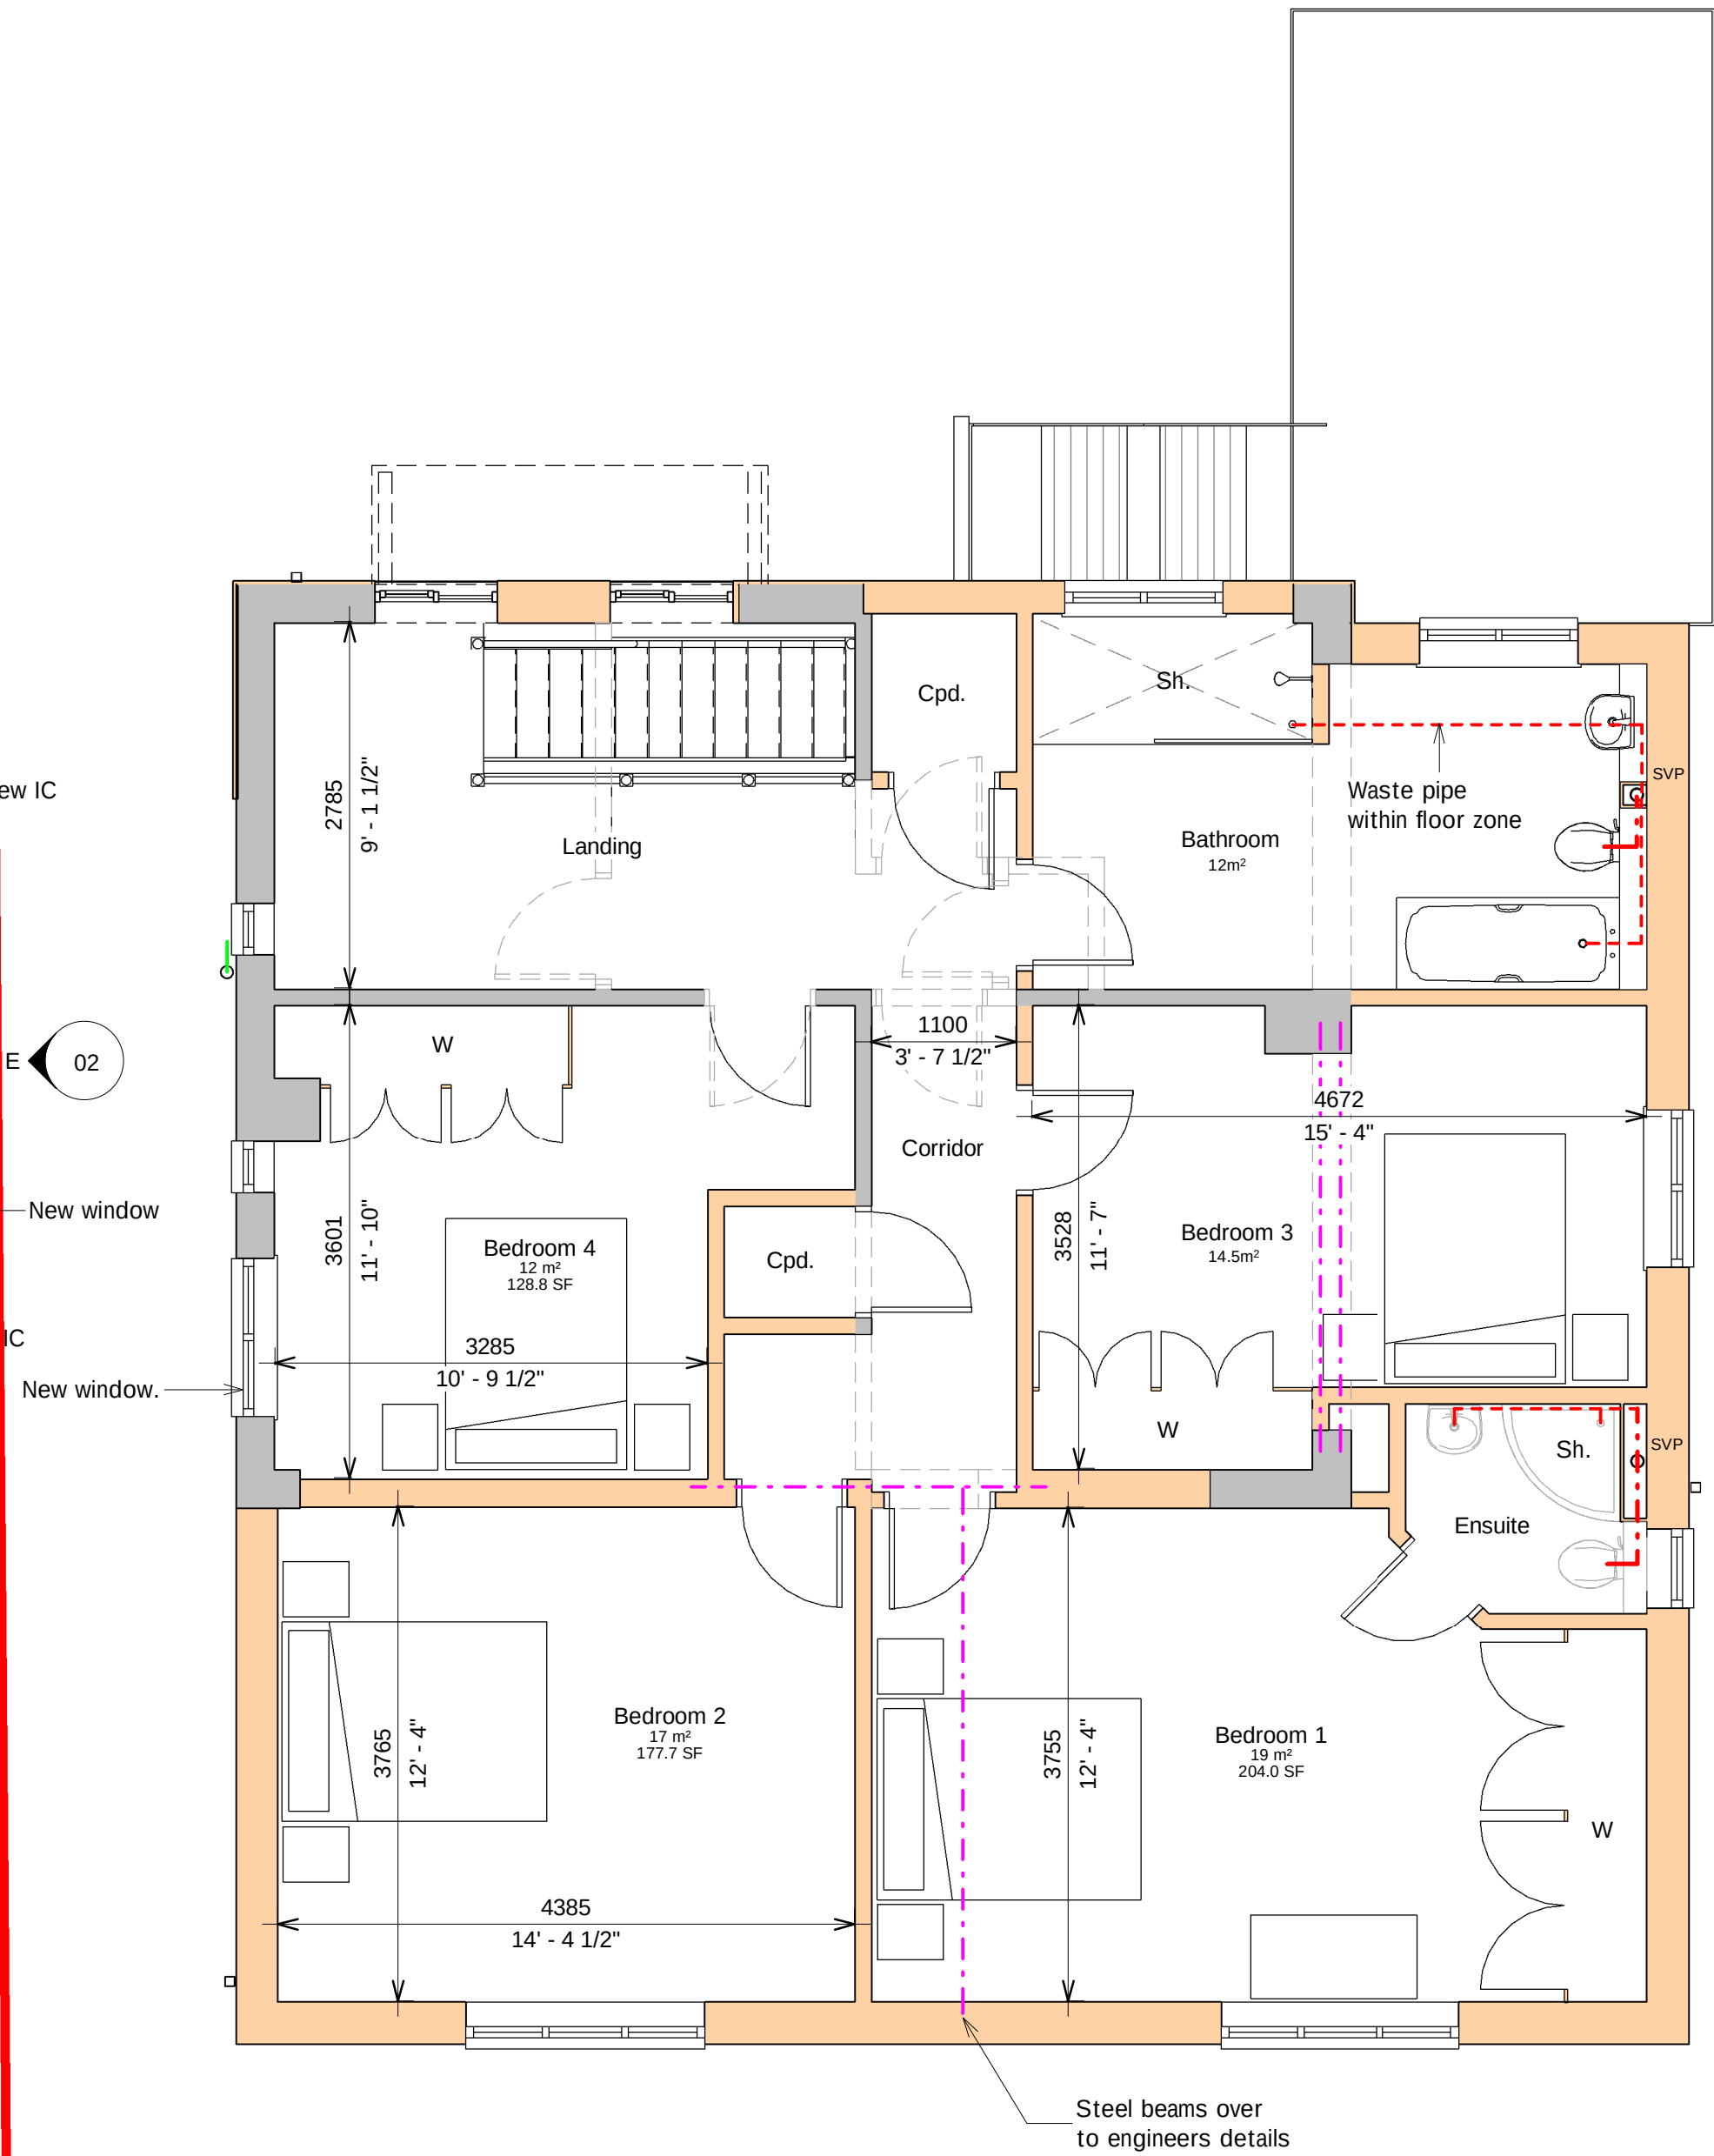

First Floor Plan as proposed
1 : 50



3D View 2



3D View 3



3D View 1


Rob Winzar Architectural Services
Chartered Architectural Technologist

Stubbington, Fareham, Hampshire PO14 2SQ
tel. 07954 376410
rob.winzar@outlook.com
www.robwinzar.co.uk



Project
Proposed Extension
4 St. Richards Drive, Aldwick
Bognor Regis

Client
for Mr. S. Williamson

Sheet
Plans and Elevations as proposed

Date	January 2021	
Status	PLANNING	
Drawing Number	21-05- 02	Rev C
Scale @ A1	As indicated	