

Revision	Description	Date
A	Issued for PLANNING	02-02-21

Level 0 Ground Floor
0



East Elevation
1 : 100


North Elevation
1 : 100

West Elevation
1 : 100


South Elevation
1 : 100




Location Plan
1 : 1250

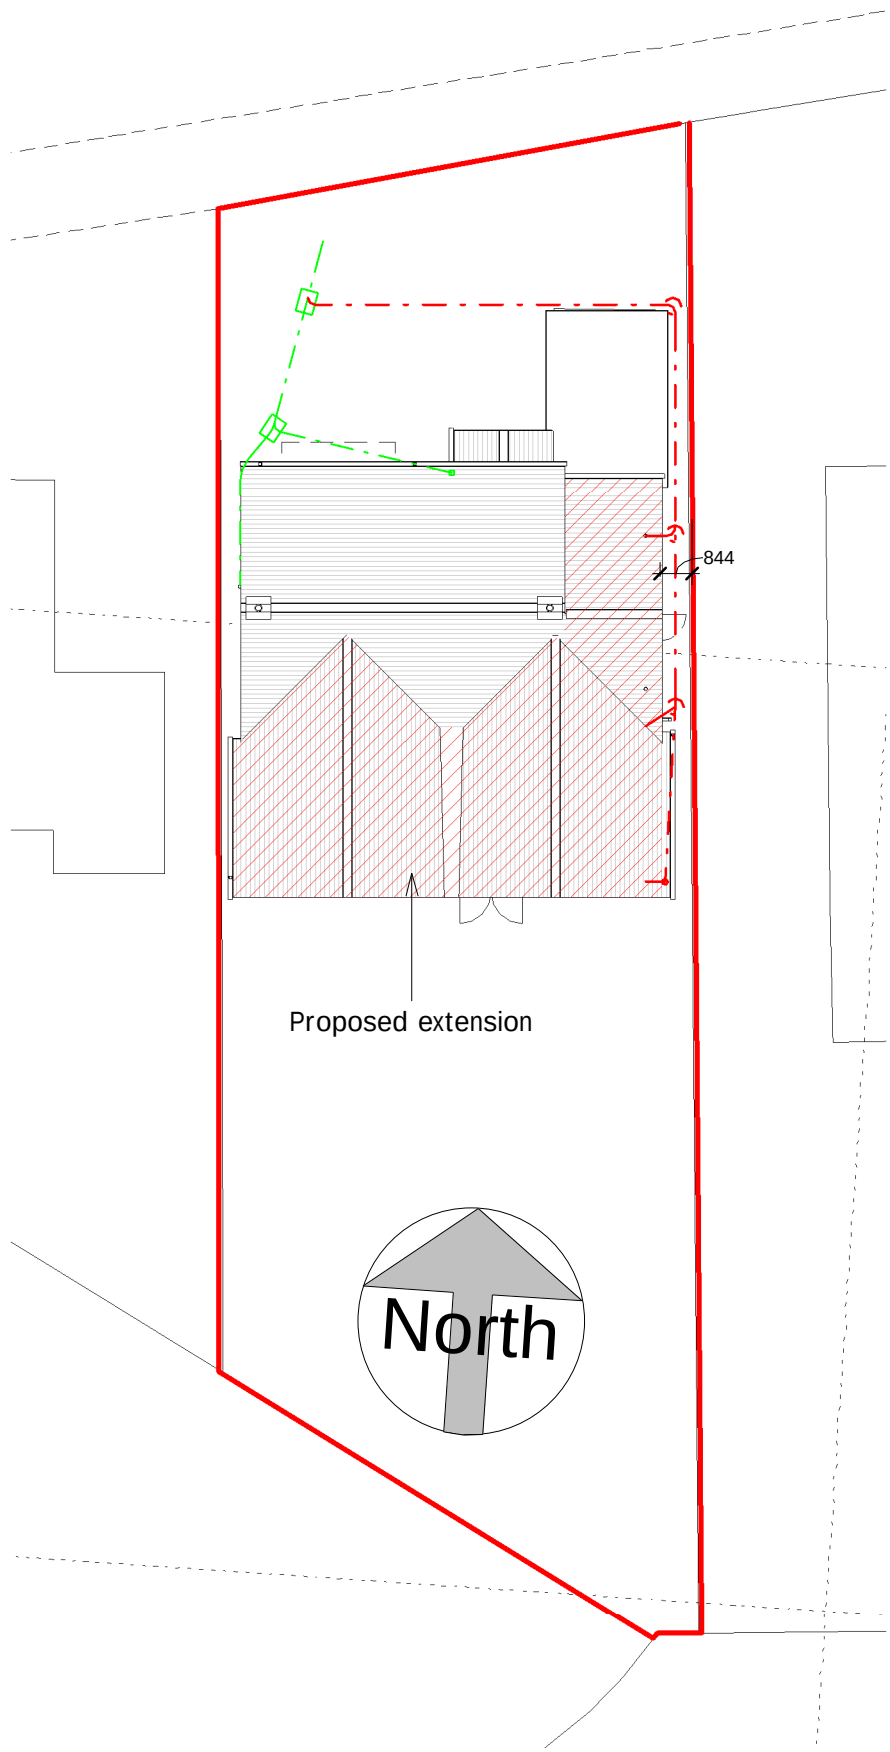

Site Plan as proposed
1 : 200

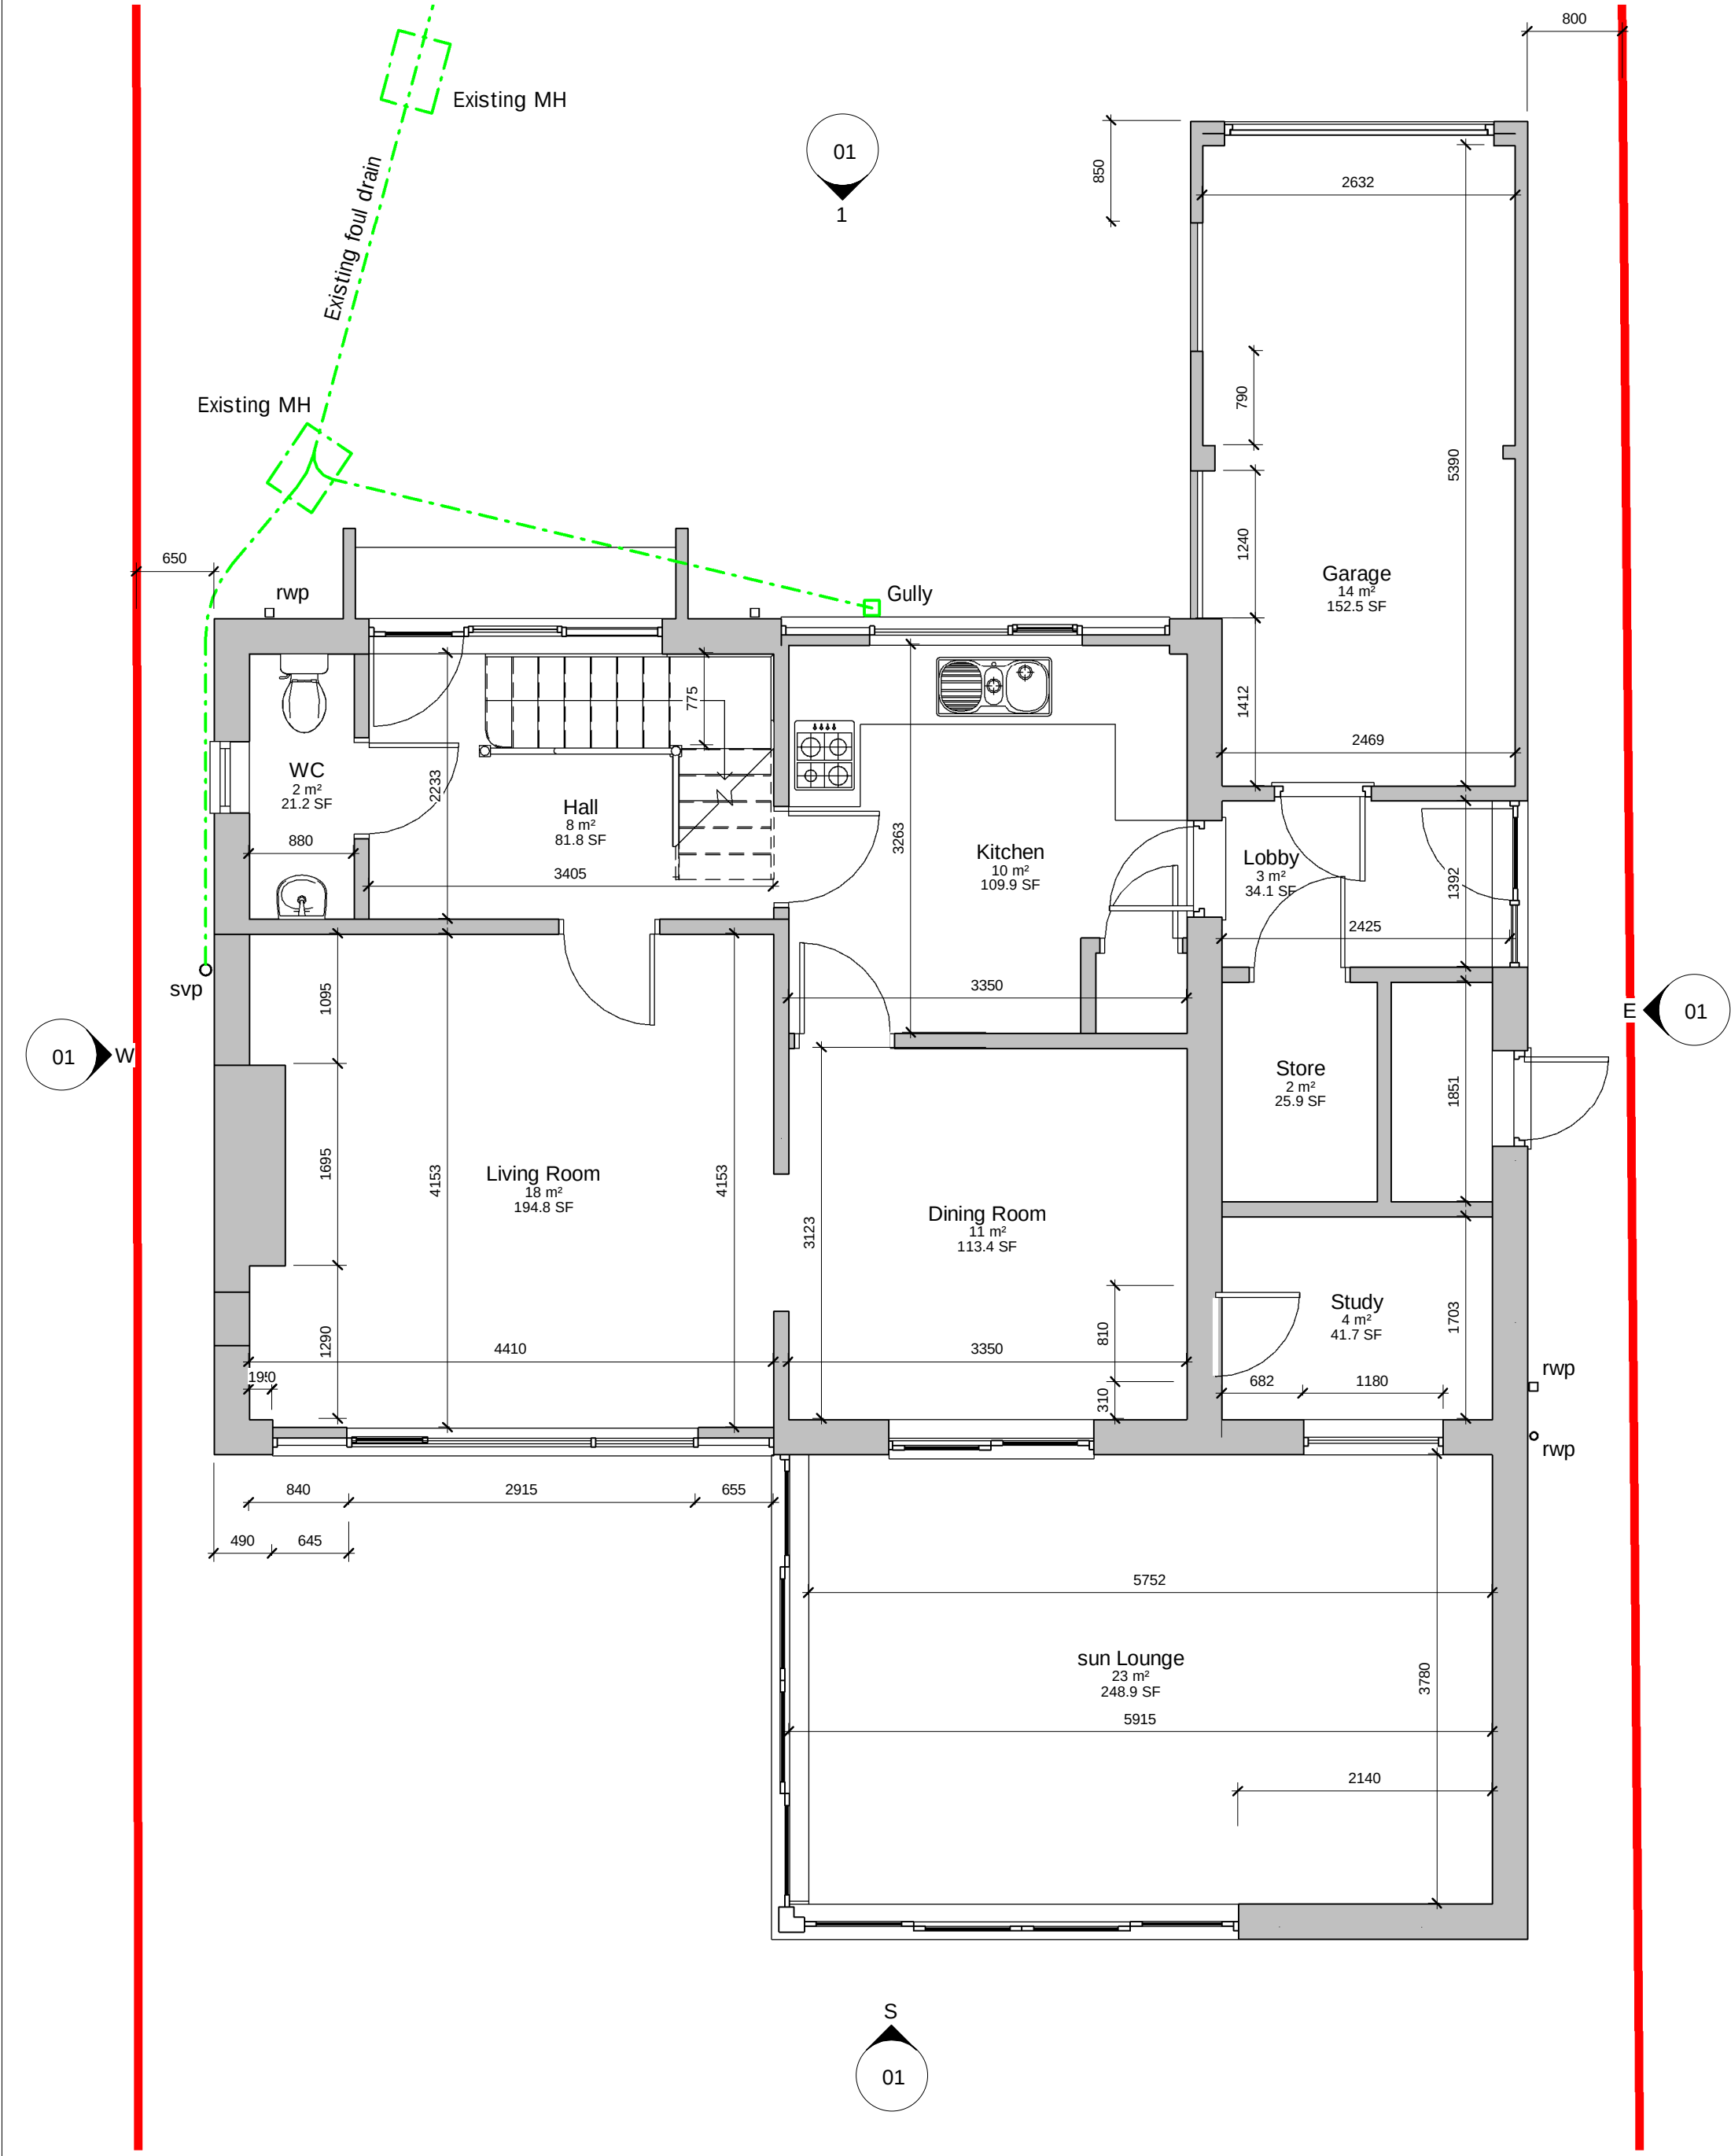

Ground Floor Plan as existing
1 : 50

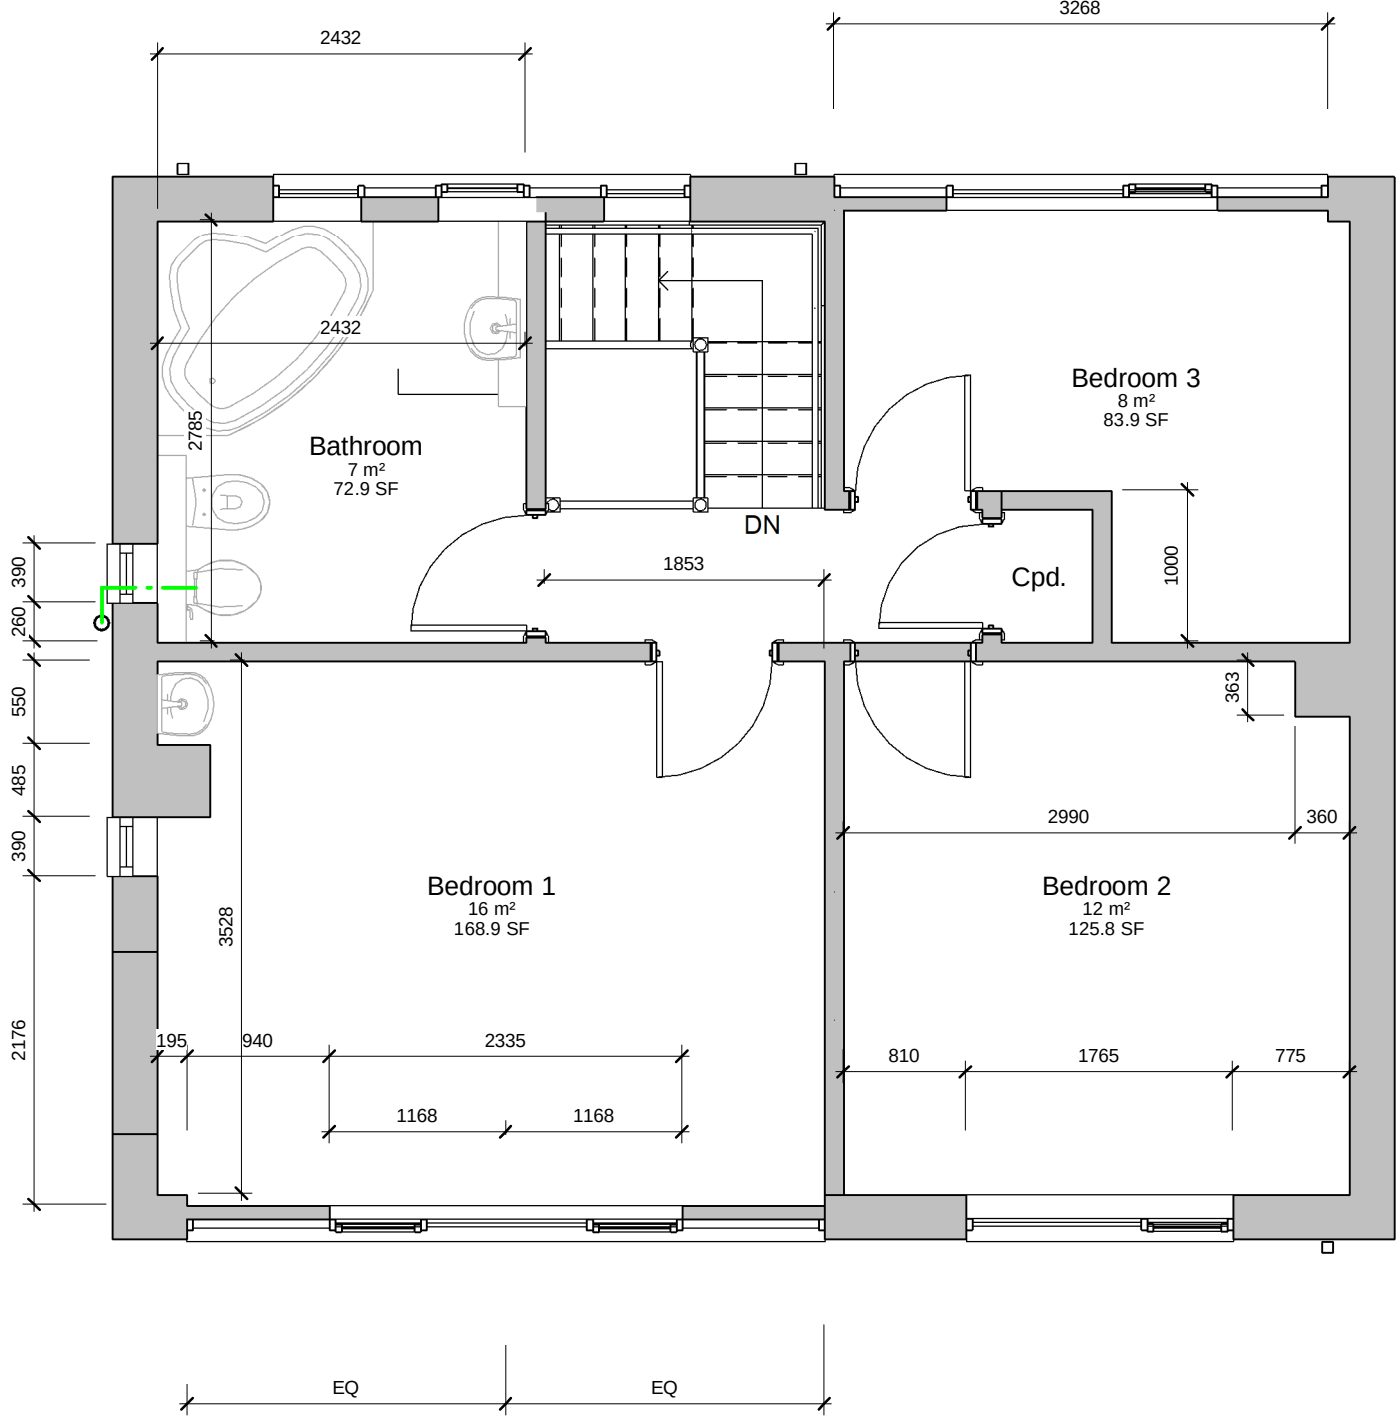

First Floor Plan as existing
1 : 50

Rob Winzar Architectural Services
Chartered Architectural Technologist

Stubbington, Fareham, Hampshire PO14 2SQ

tel. 07954 376410
rob.winzar@outlook.com
www.robwinzar.co.uk



Project
Proposed Extension
4 St. Richards Drive, Aldwick Bognor Regis

Client
for Mr. S. Williamson

Sheet
Plans & Elevations as existing

Date
January 2021

Status
PLANNING

Drawing Number
21-05- 01

Scale @ A1
As indicated