



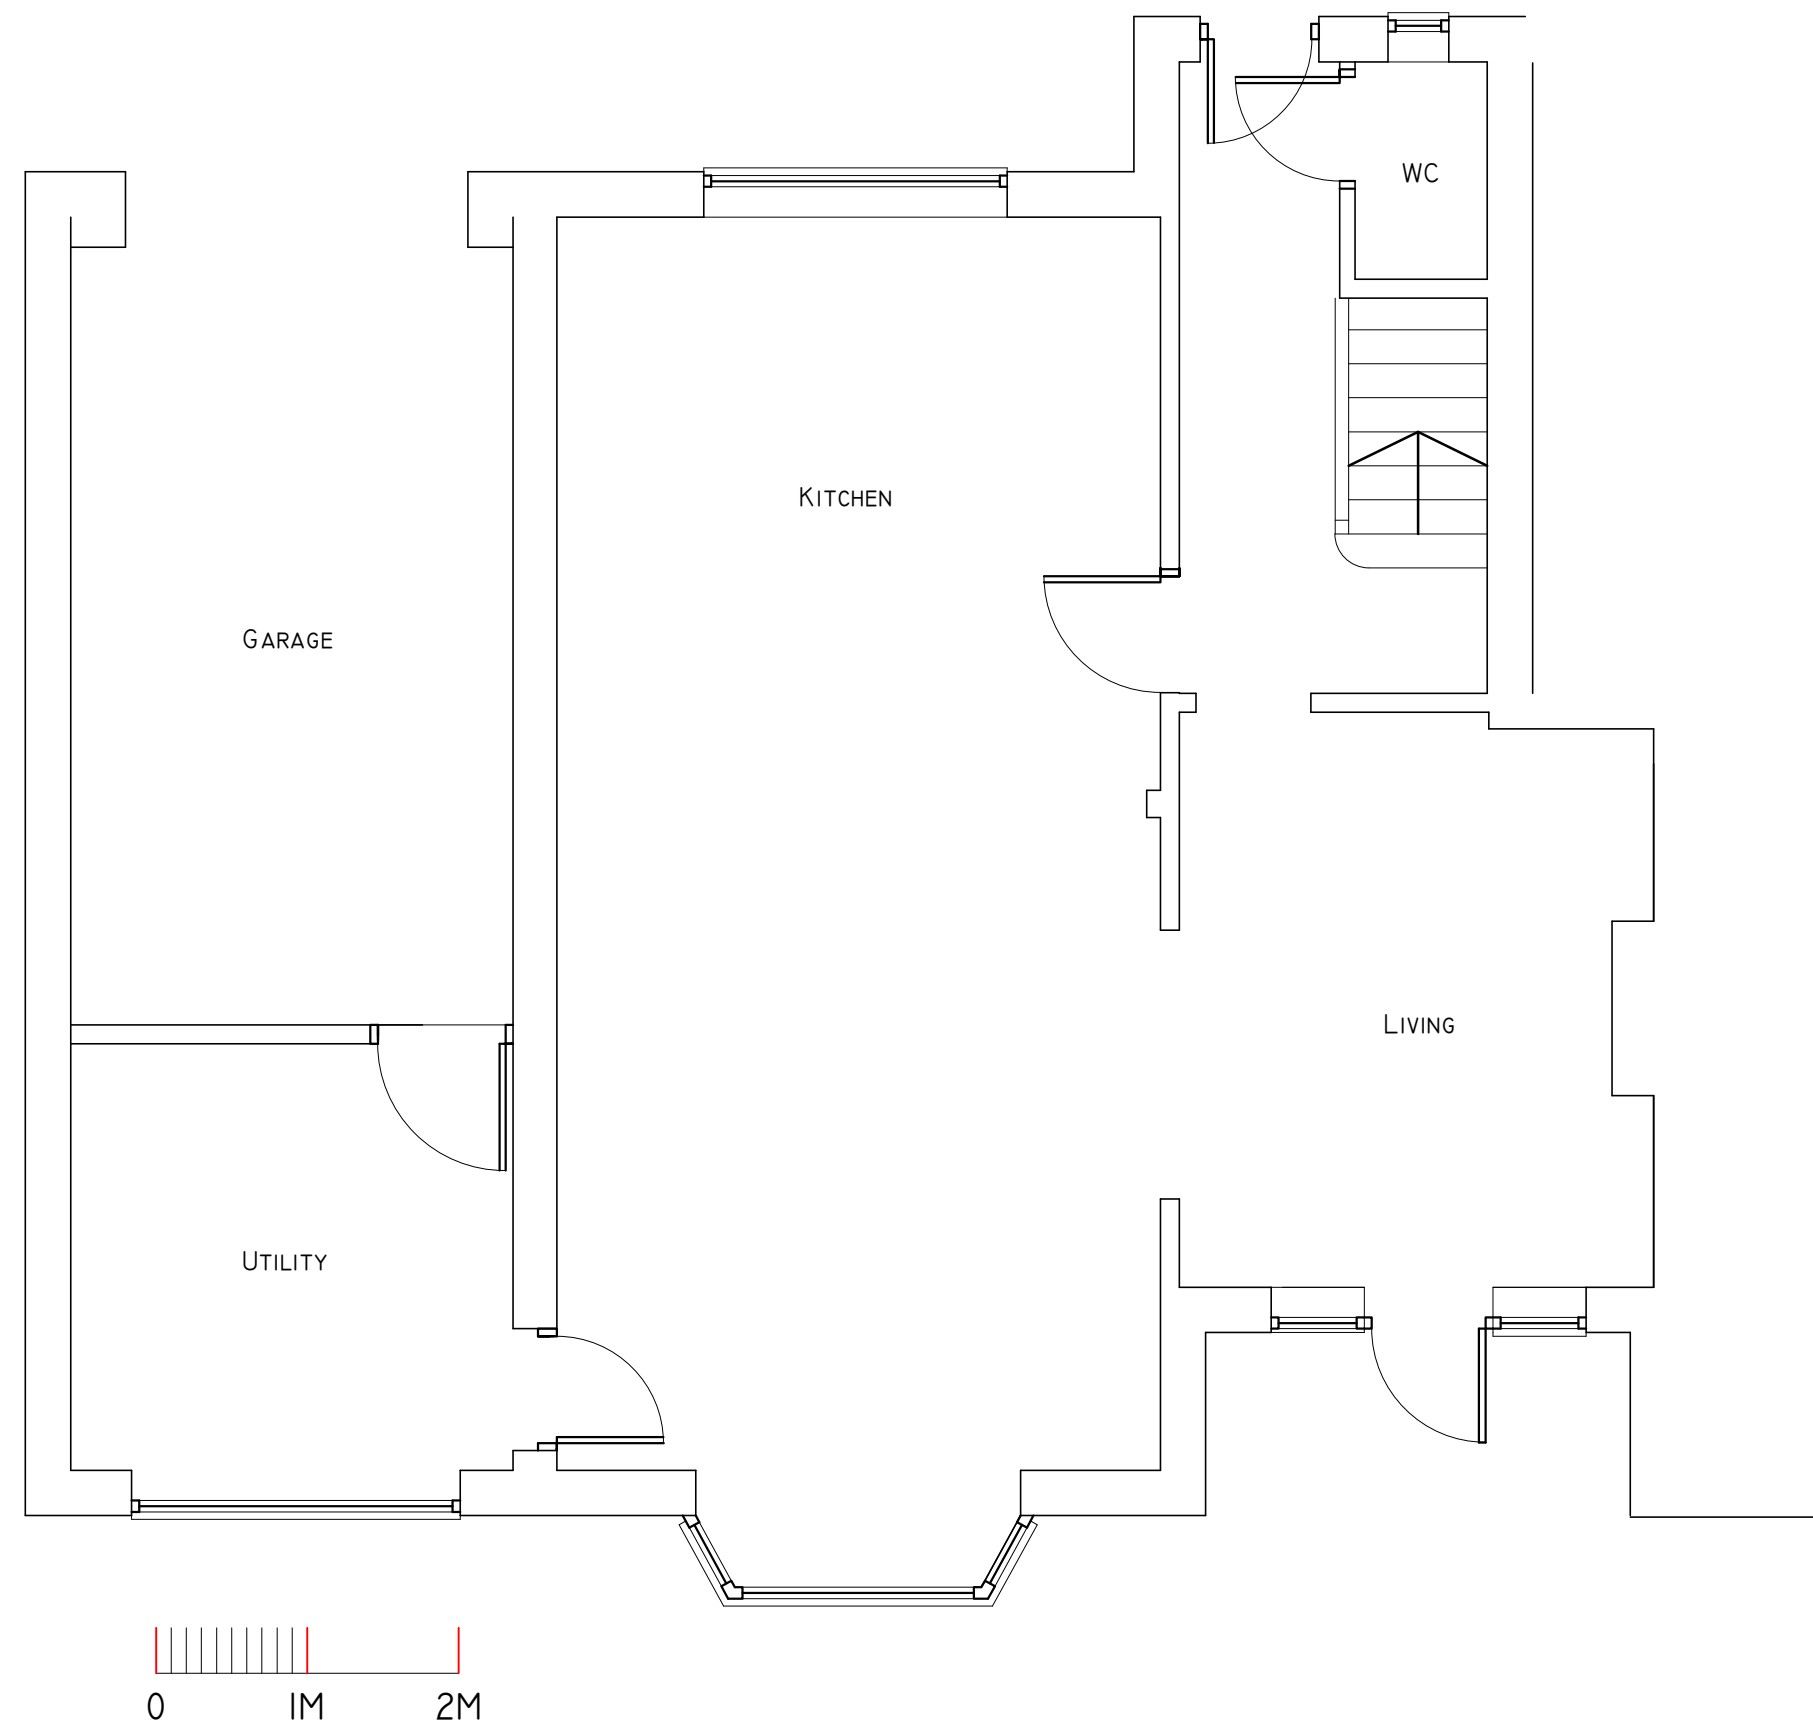

EXISTING GROUND FLOOR PLAN
SCALE 1:50




EXISTING FIRST FLOOR PLAN
SCALE 1:50

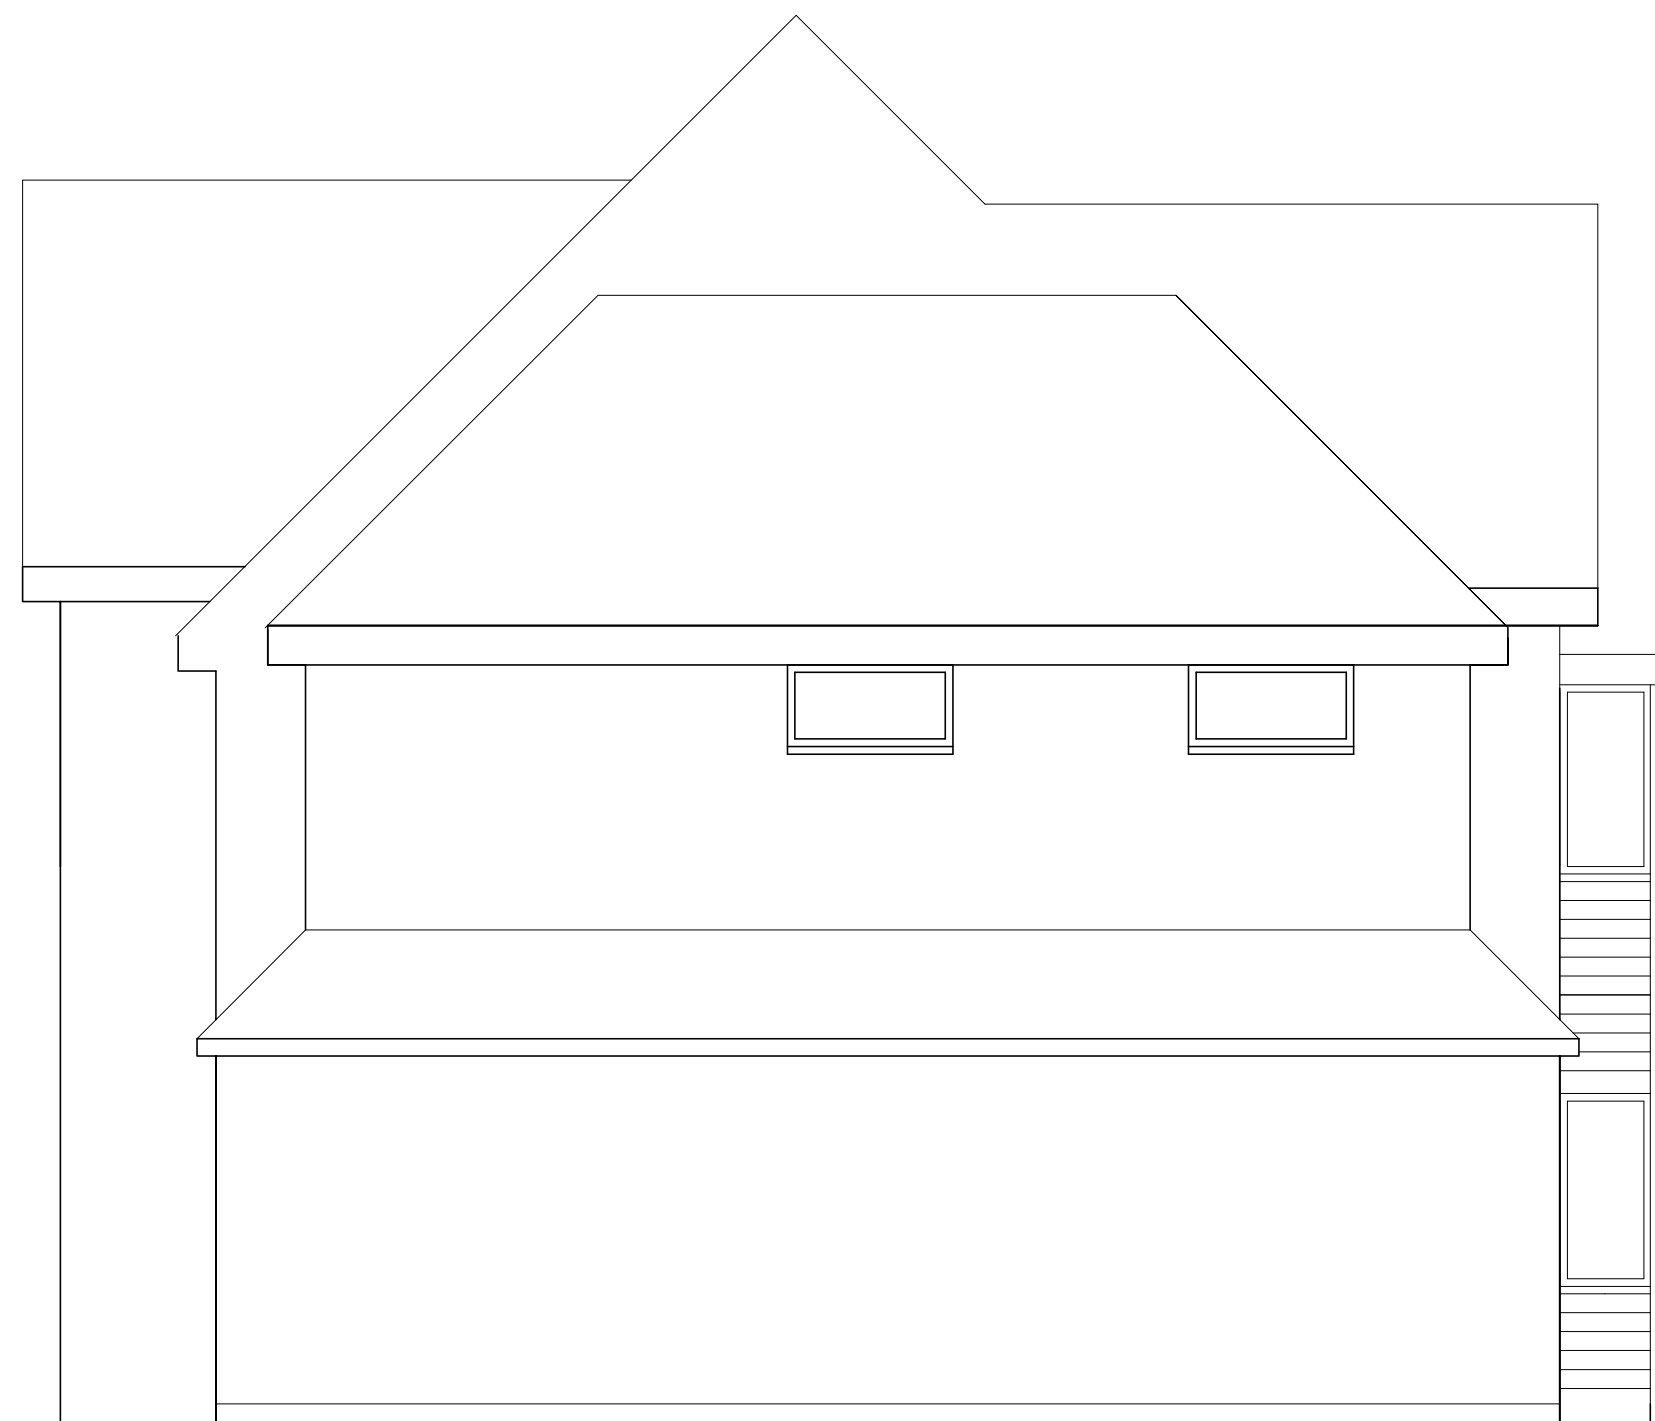

EXISTING SIDE (WEST) ELEVATION
SCALE 1:50



EXISTING REAR (SOUTH) ELEVATION
SCALE 1:50

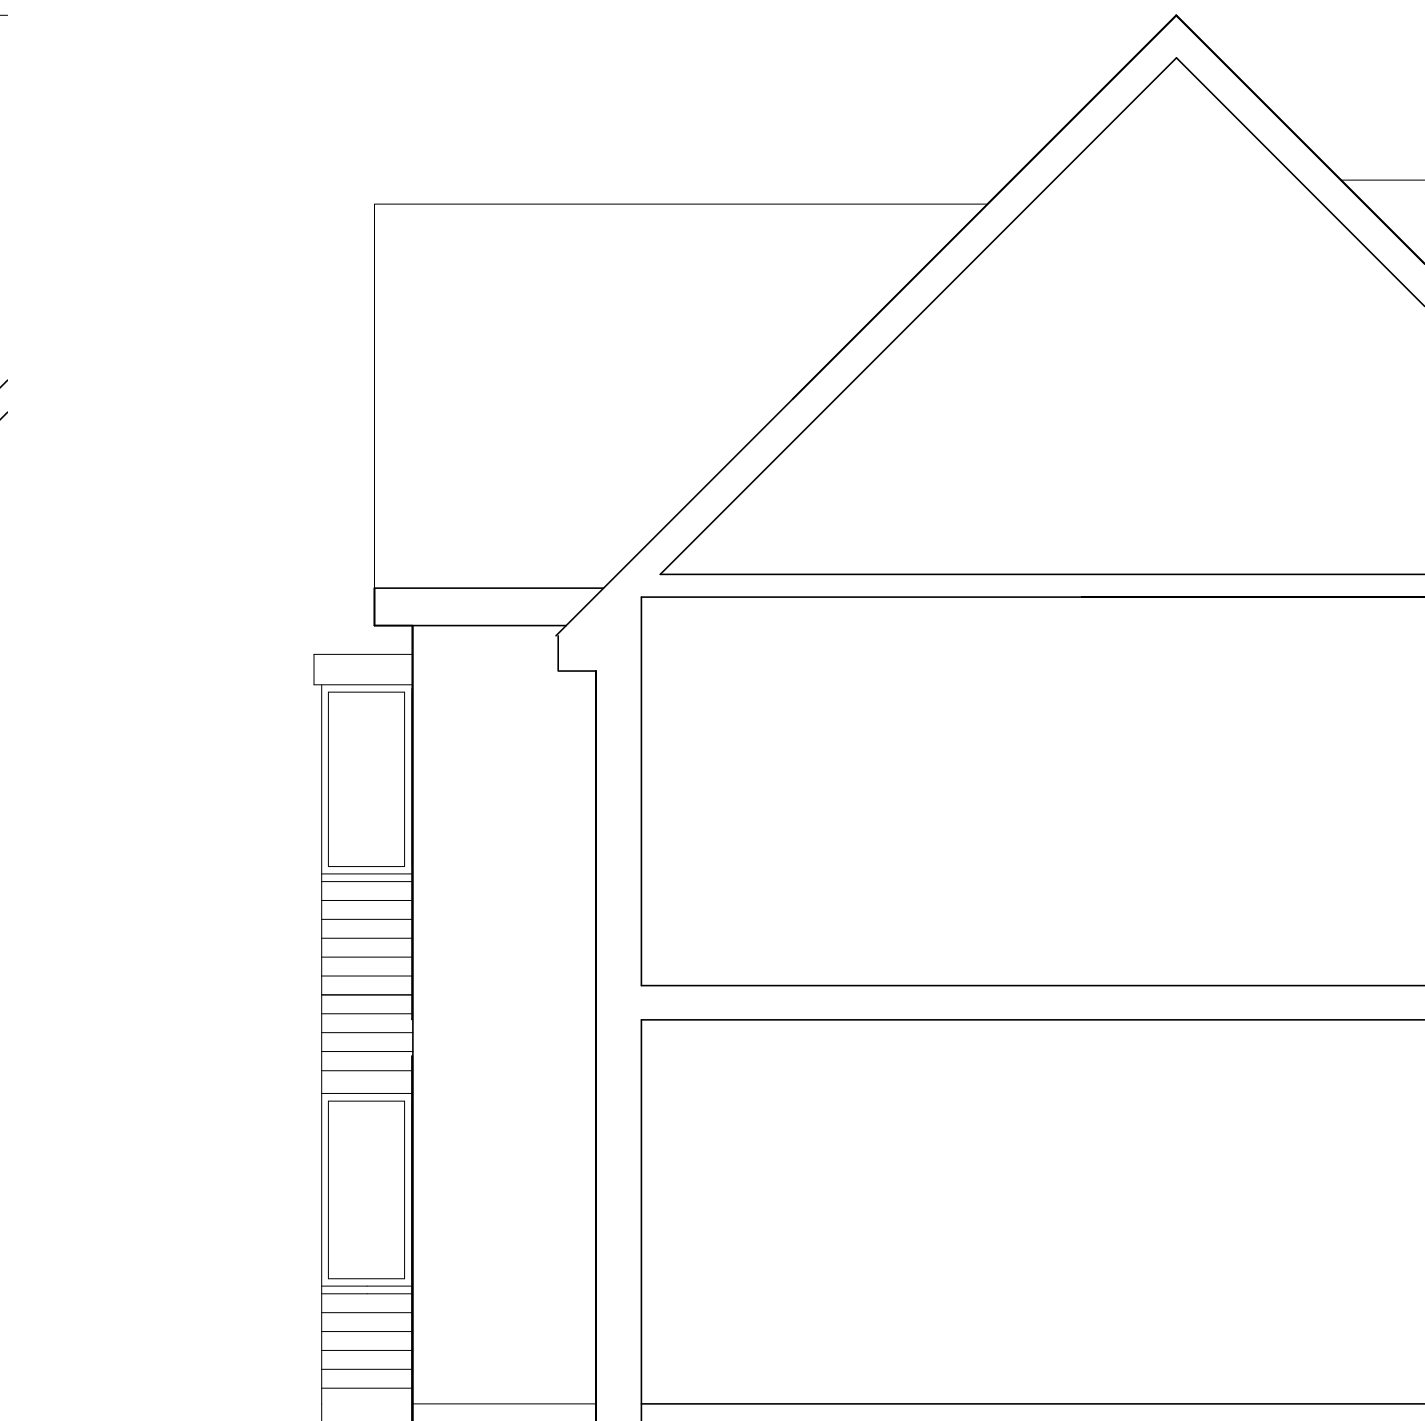


EXISTING SIDE (EAST) SECTIONAL ELEVATION
SCALE 1:50

00 | planning | 03.02.21



Pope Stevens Architecture Ltd.
Crossways | 2 Beech Avenue
Chichester | West Sussex | PO19 3DR
Telephone: 01243 782 796
Email: pope.stevens@btinternet.com

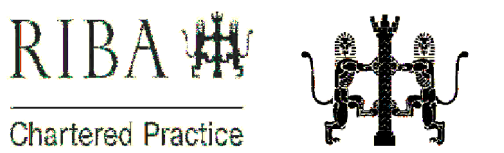

Project
41 Aldwick Avenue
Bognor Regis
West Sussex

Drawing
Building Regulations Application
Existing Floor Plans and elevations

Date	Drawn by	Scale
Jan 2021	CDP	as shown
Drawing No. DPA-01	Revision 00	