


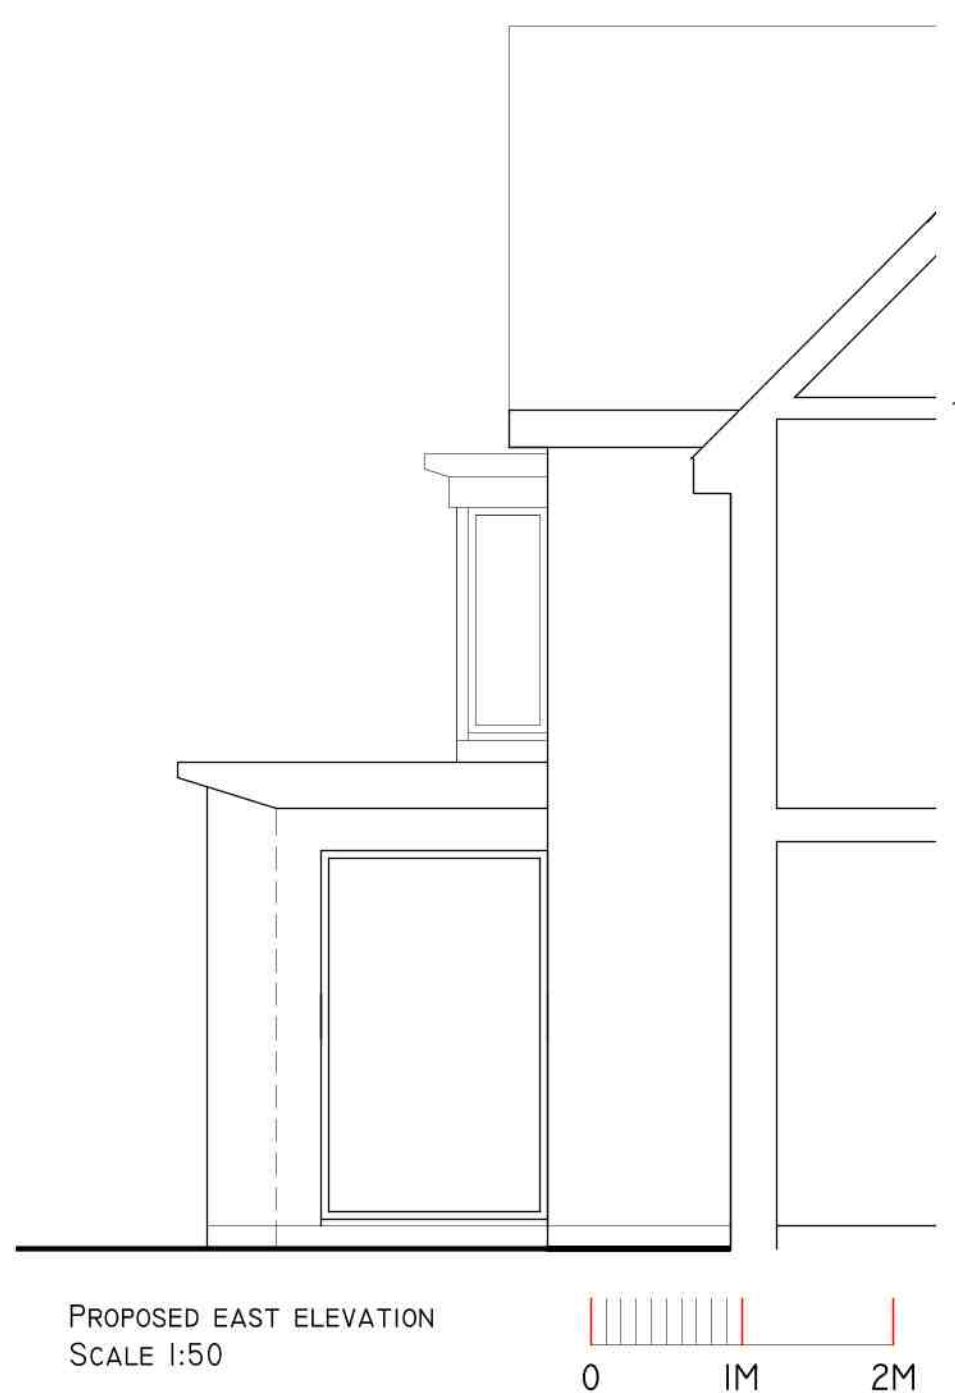
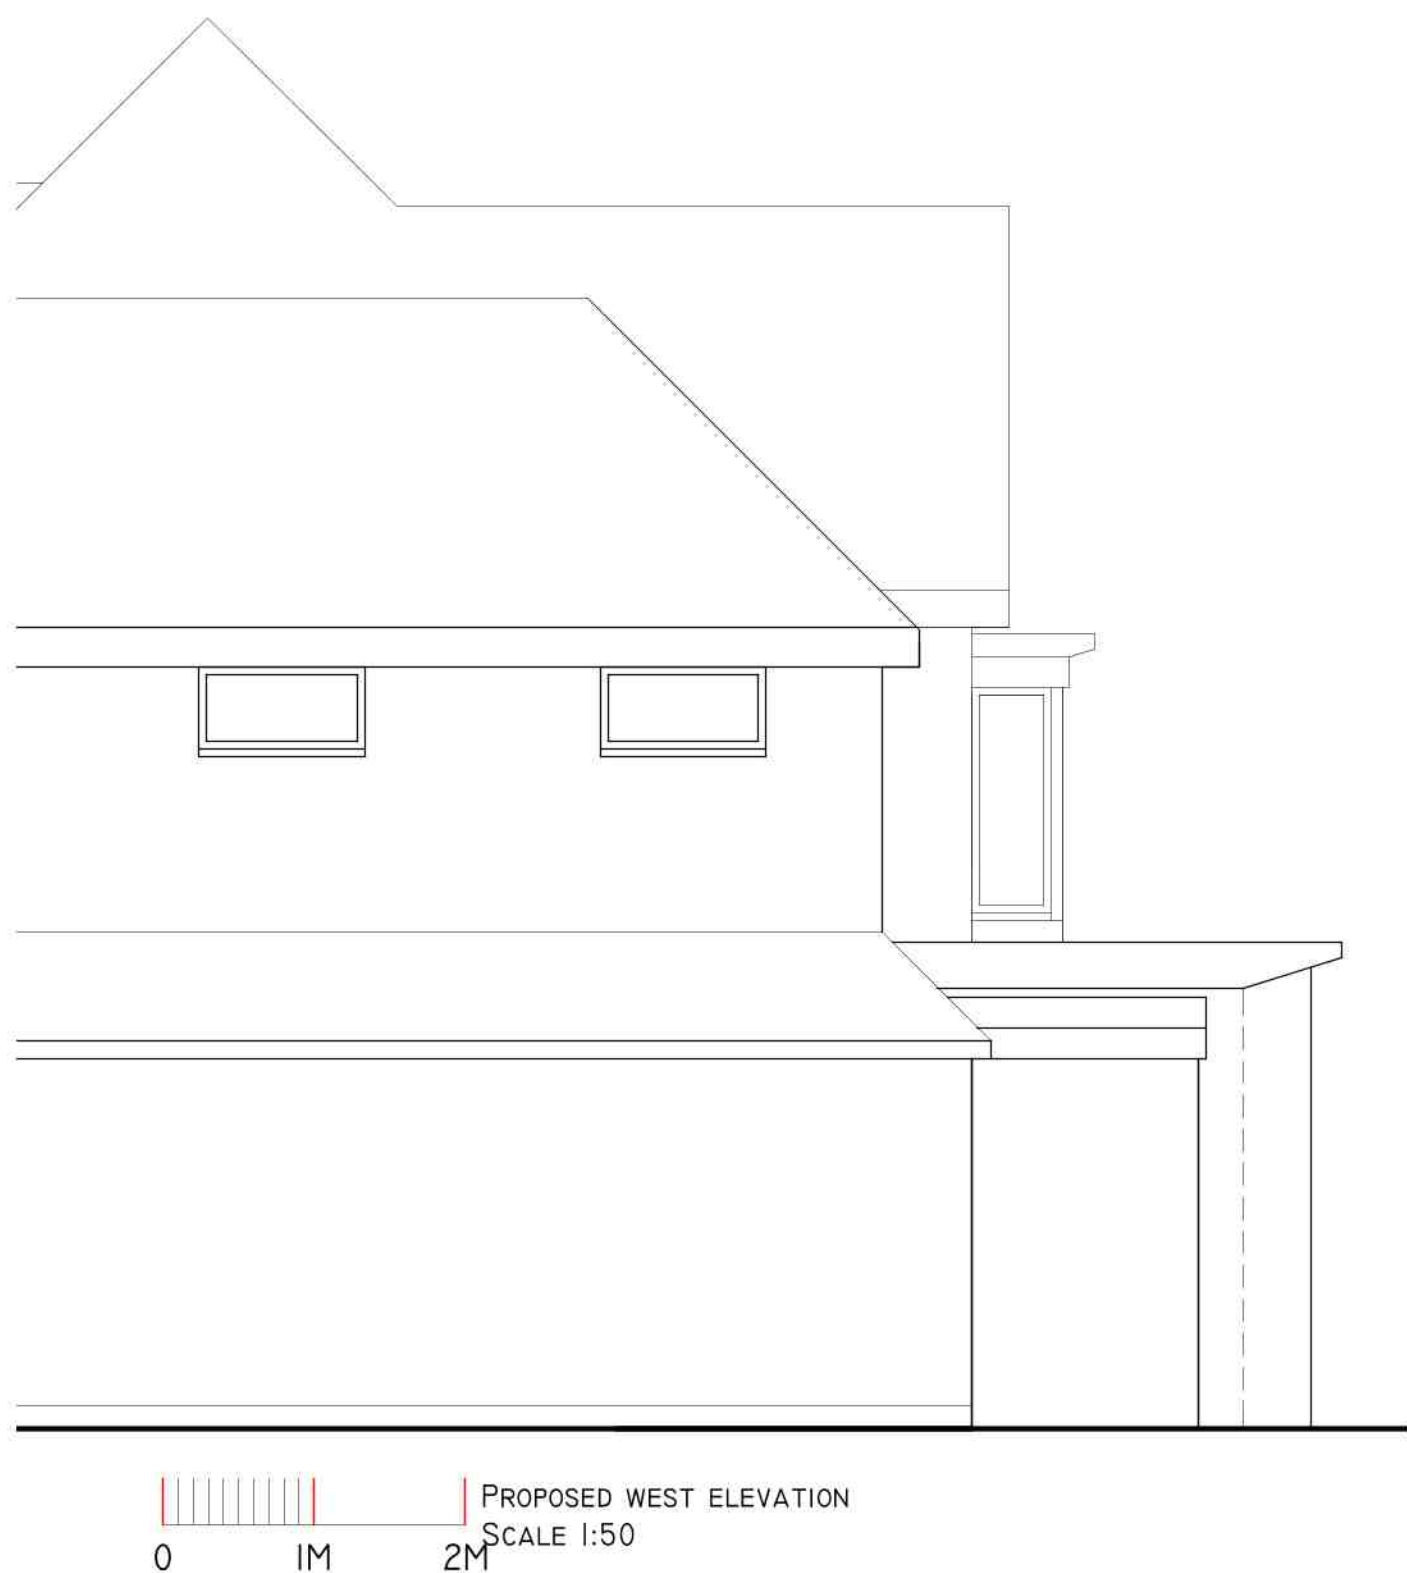
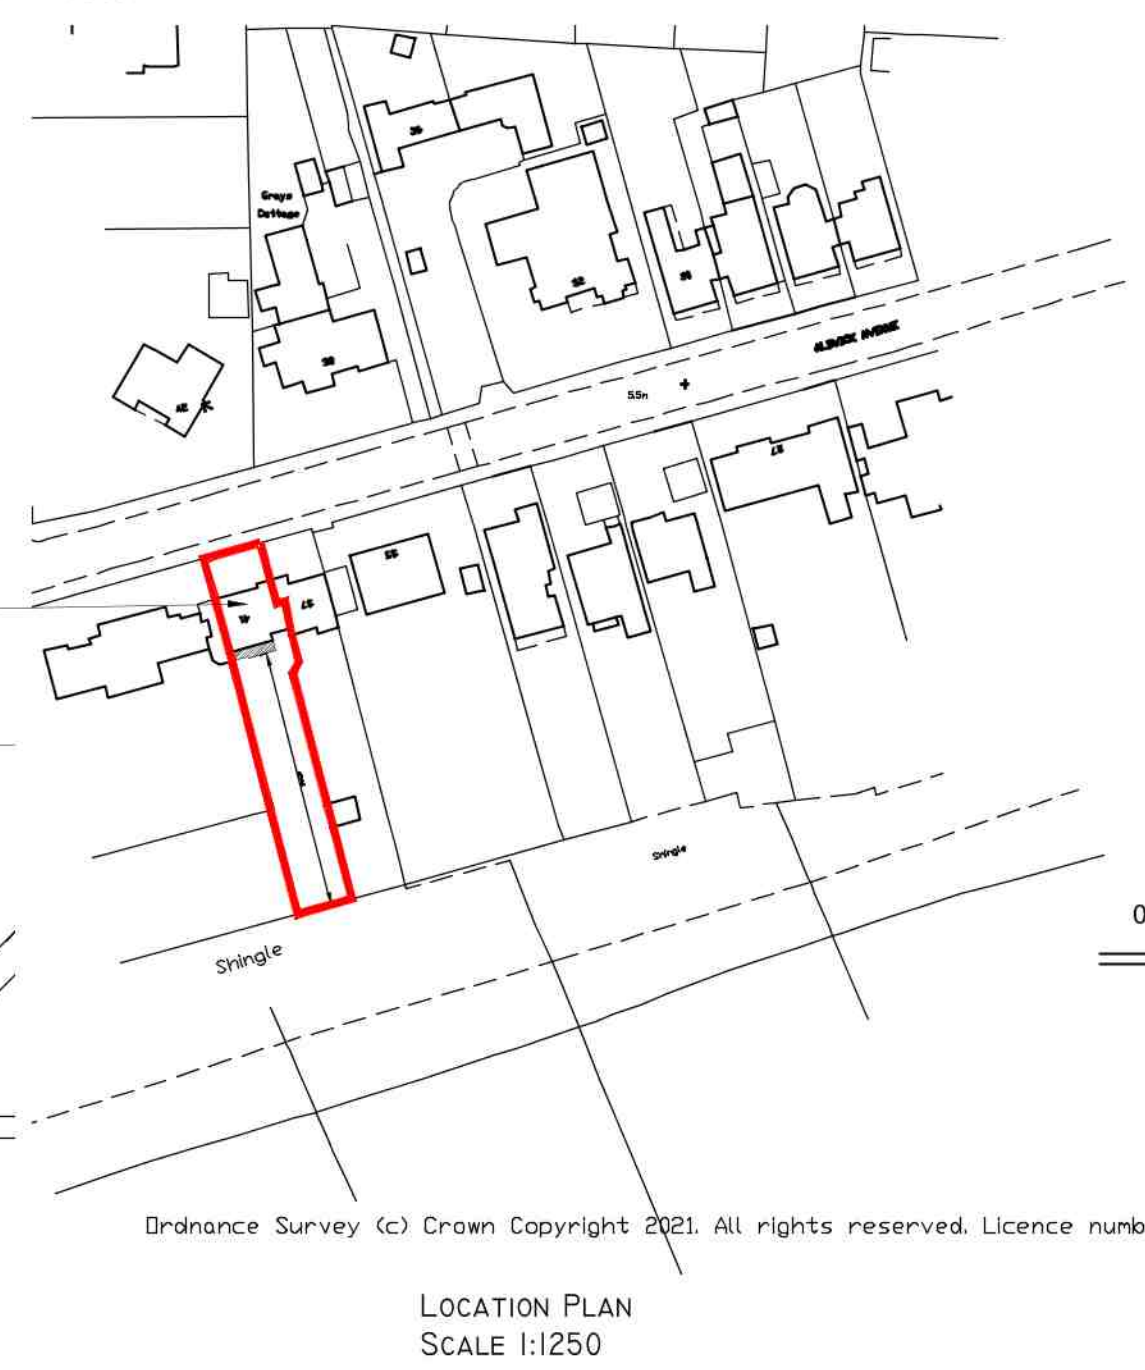
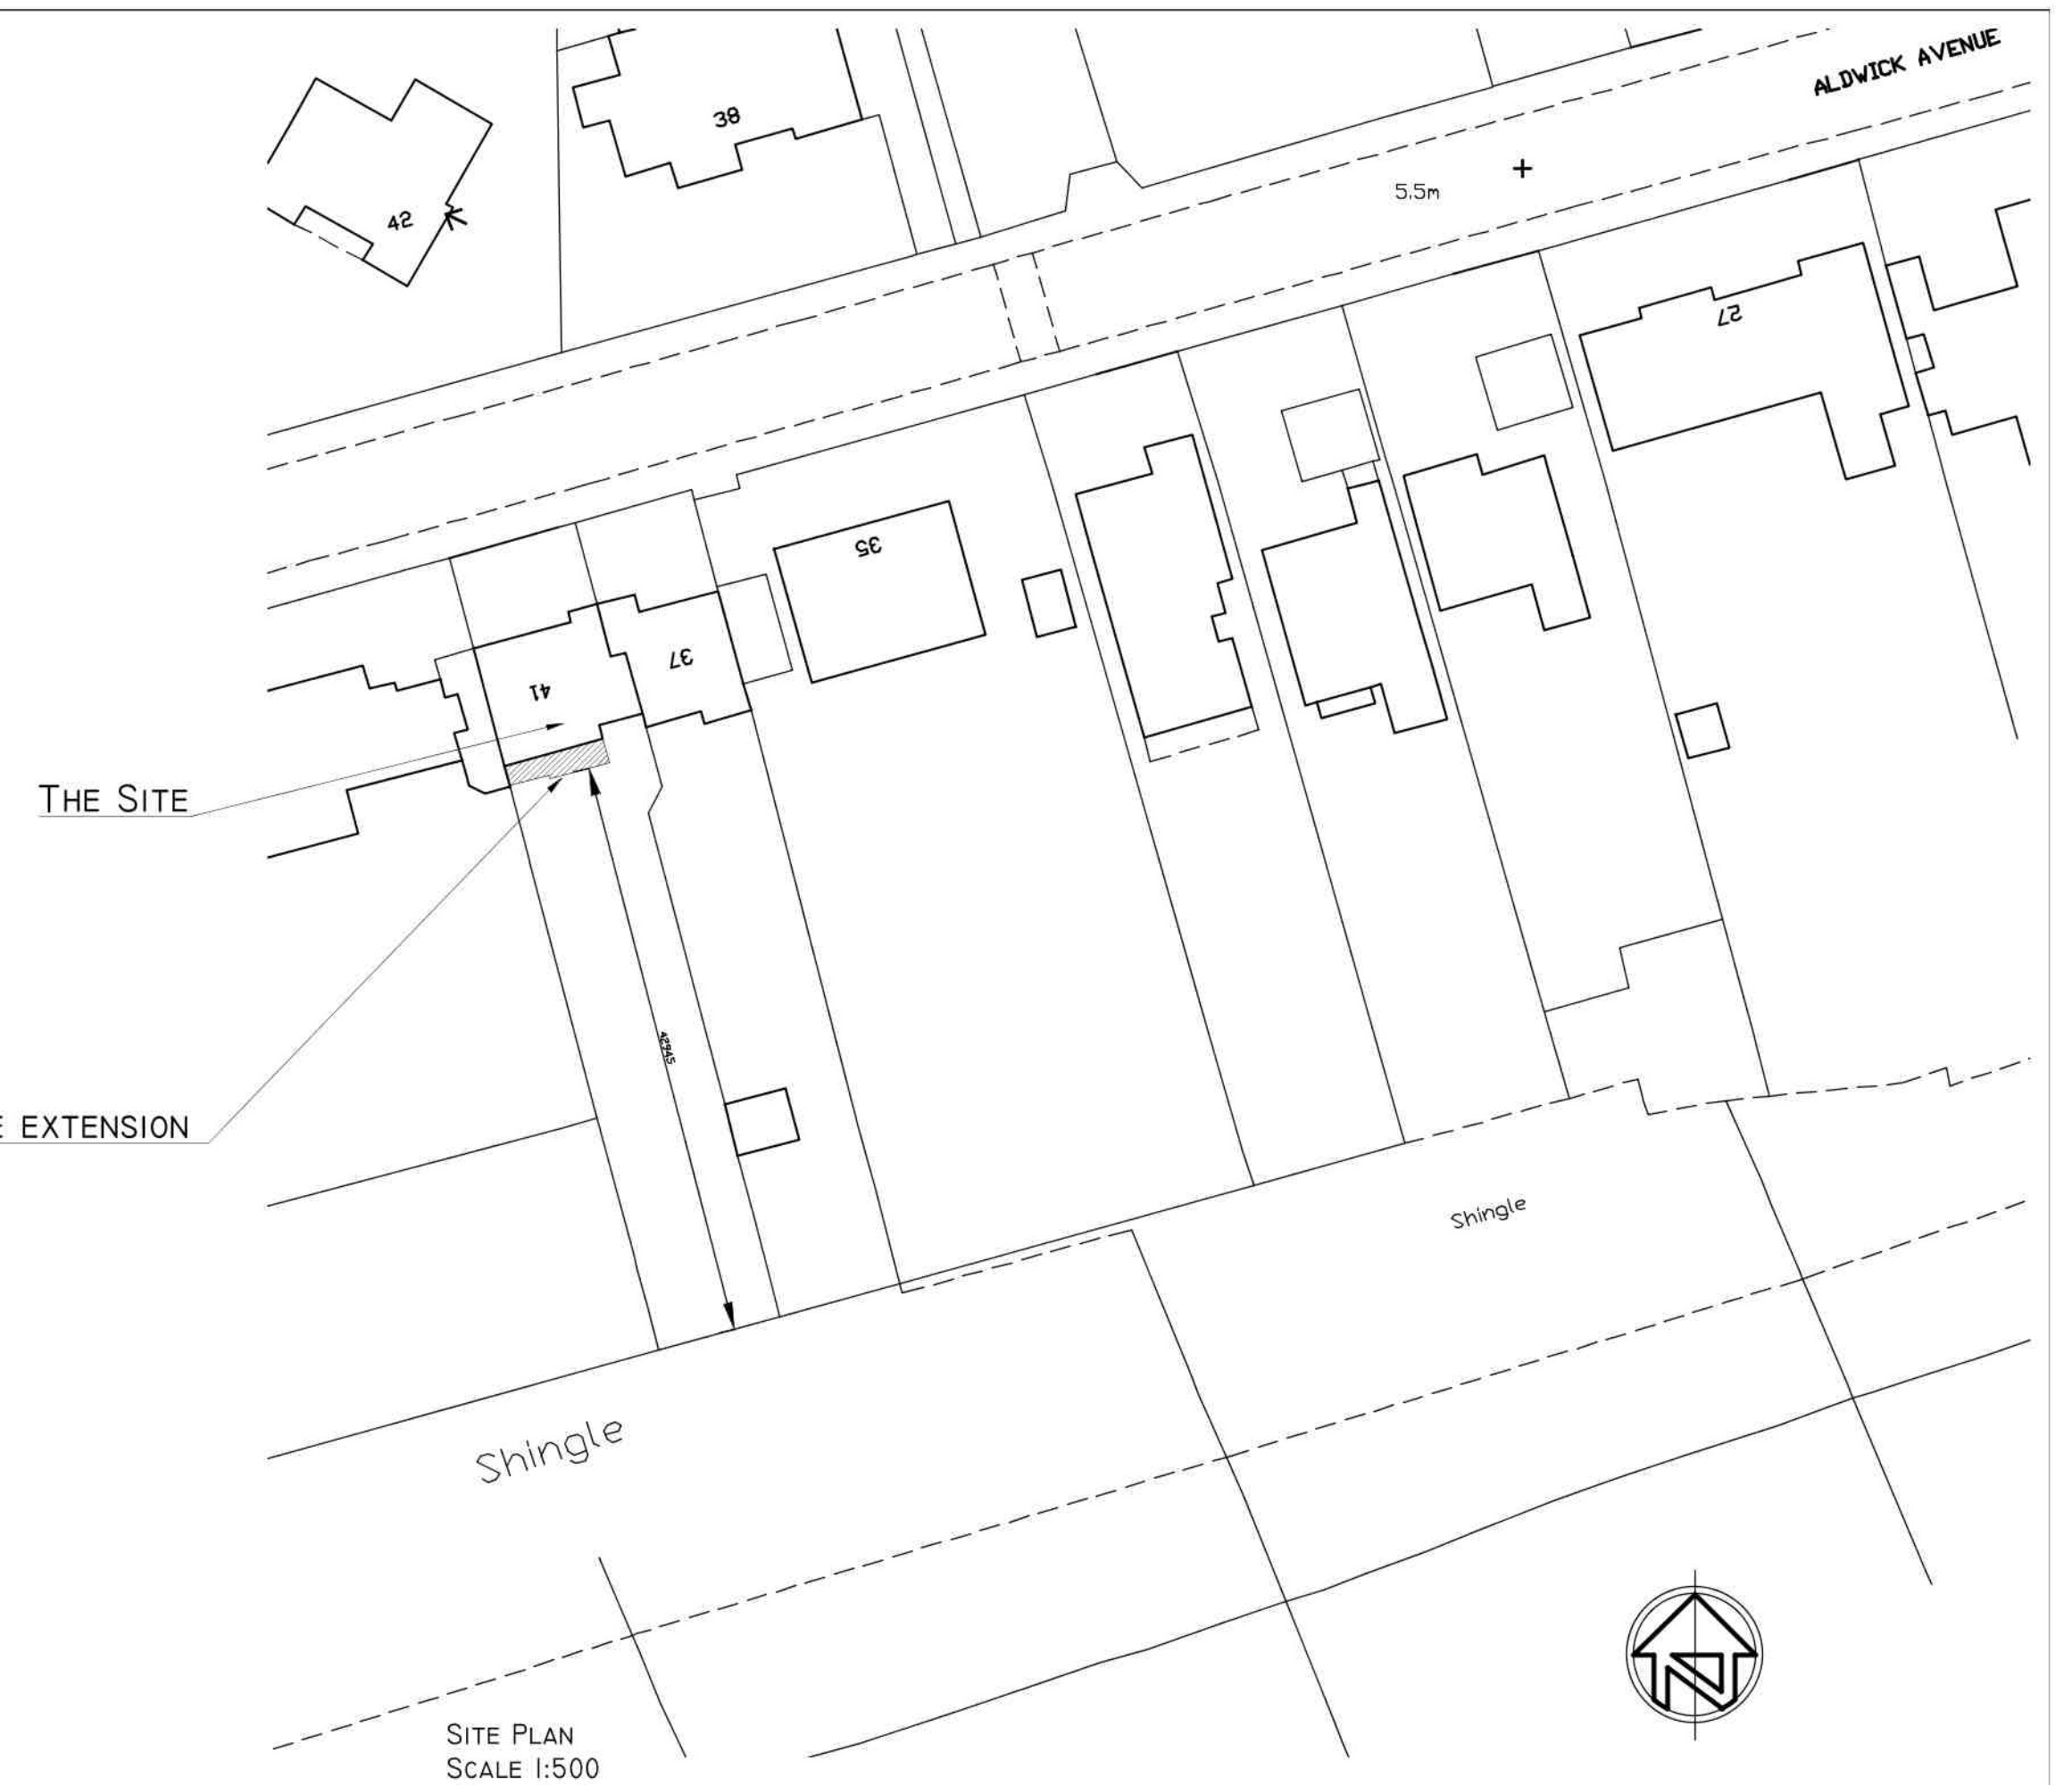


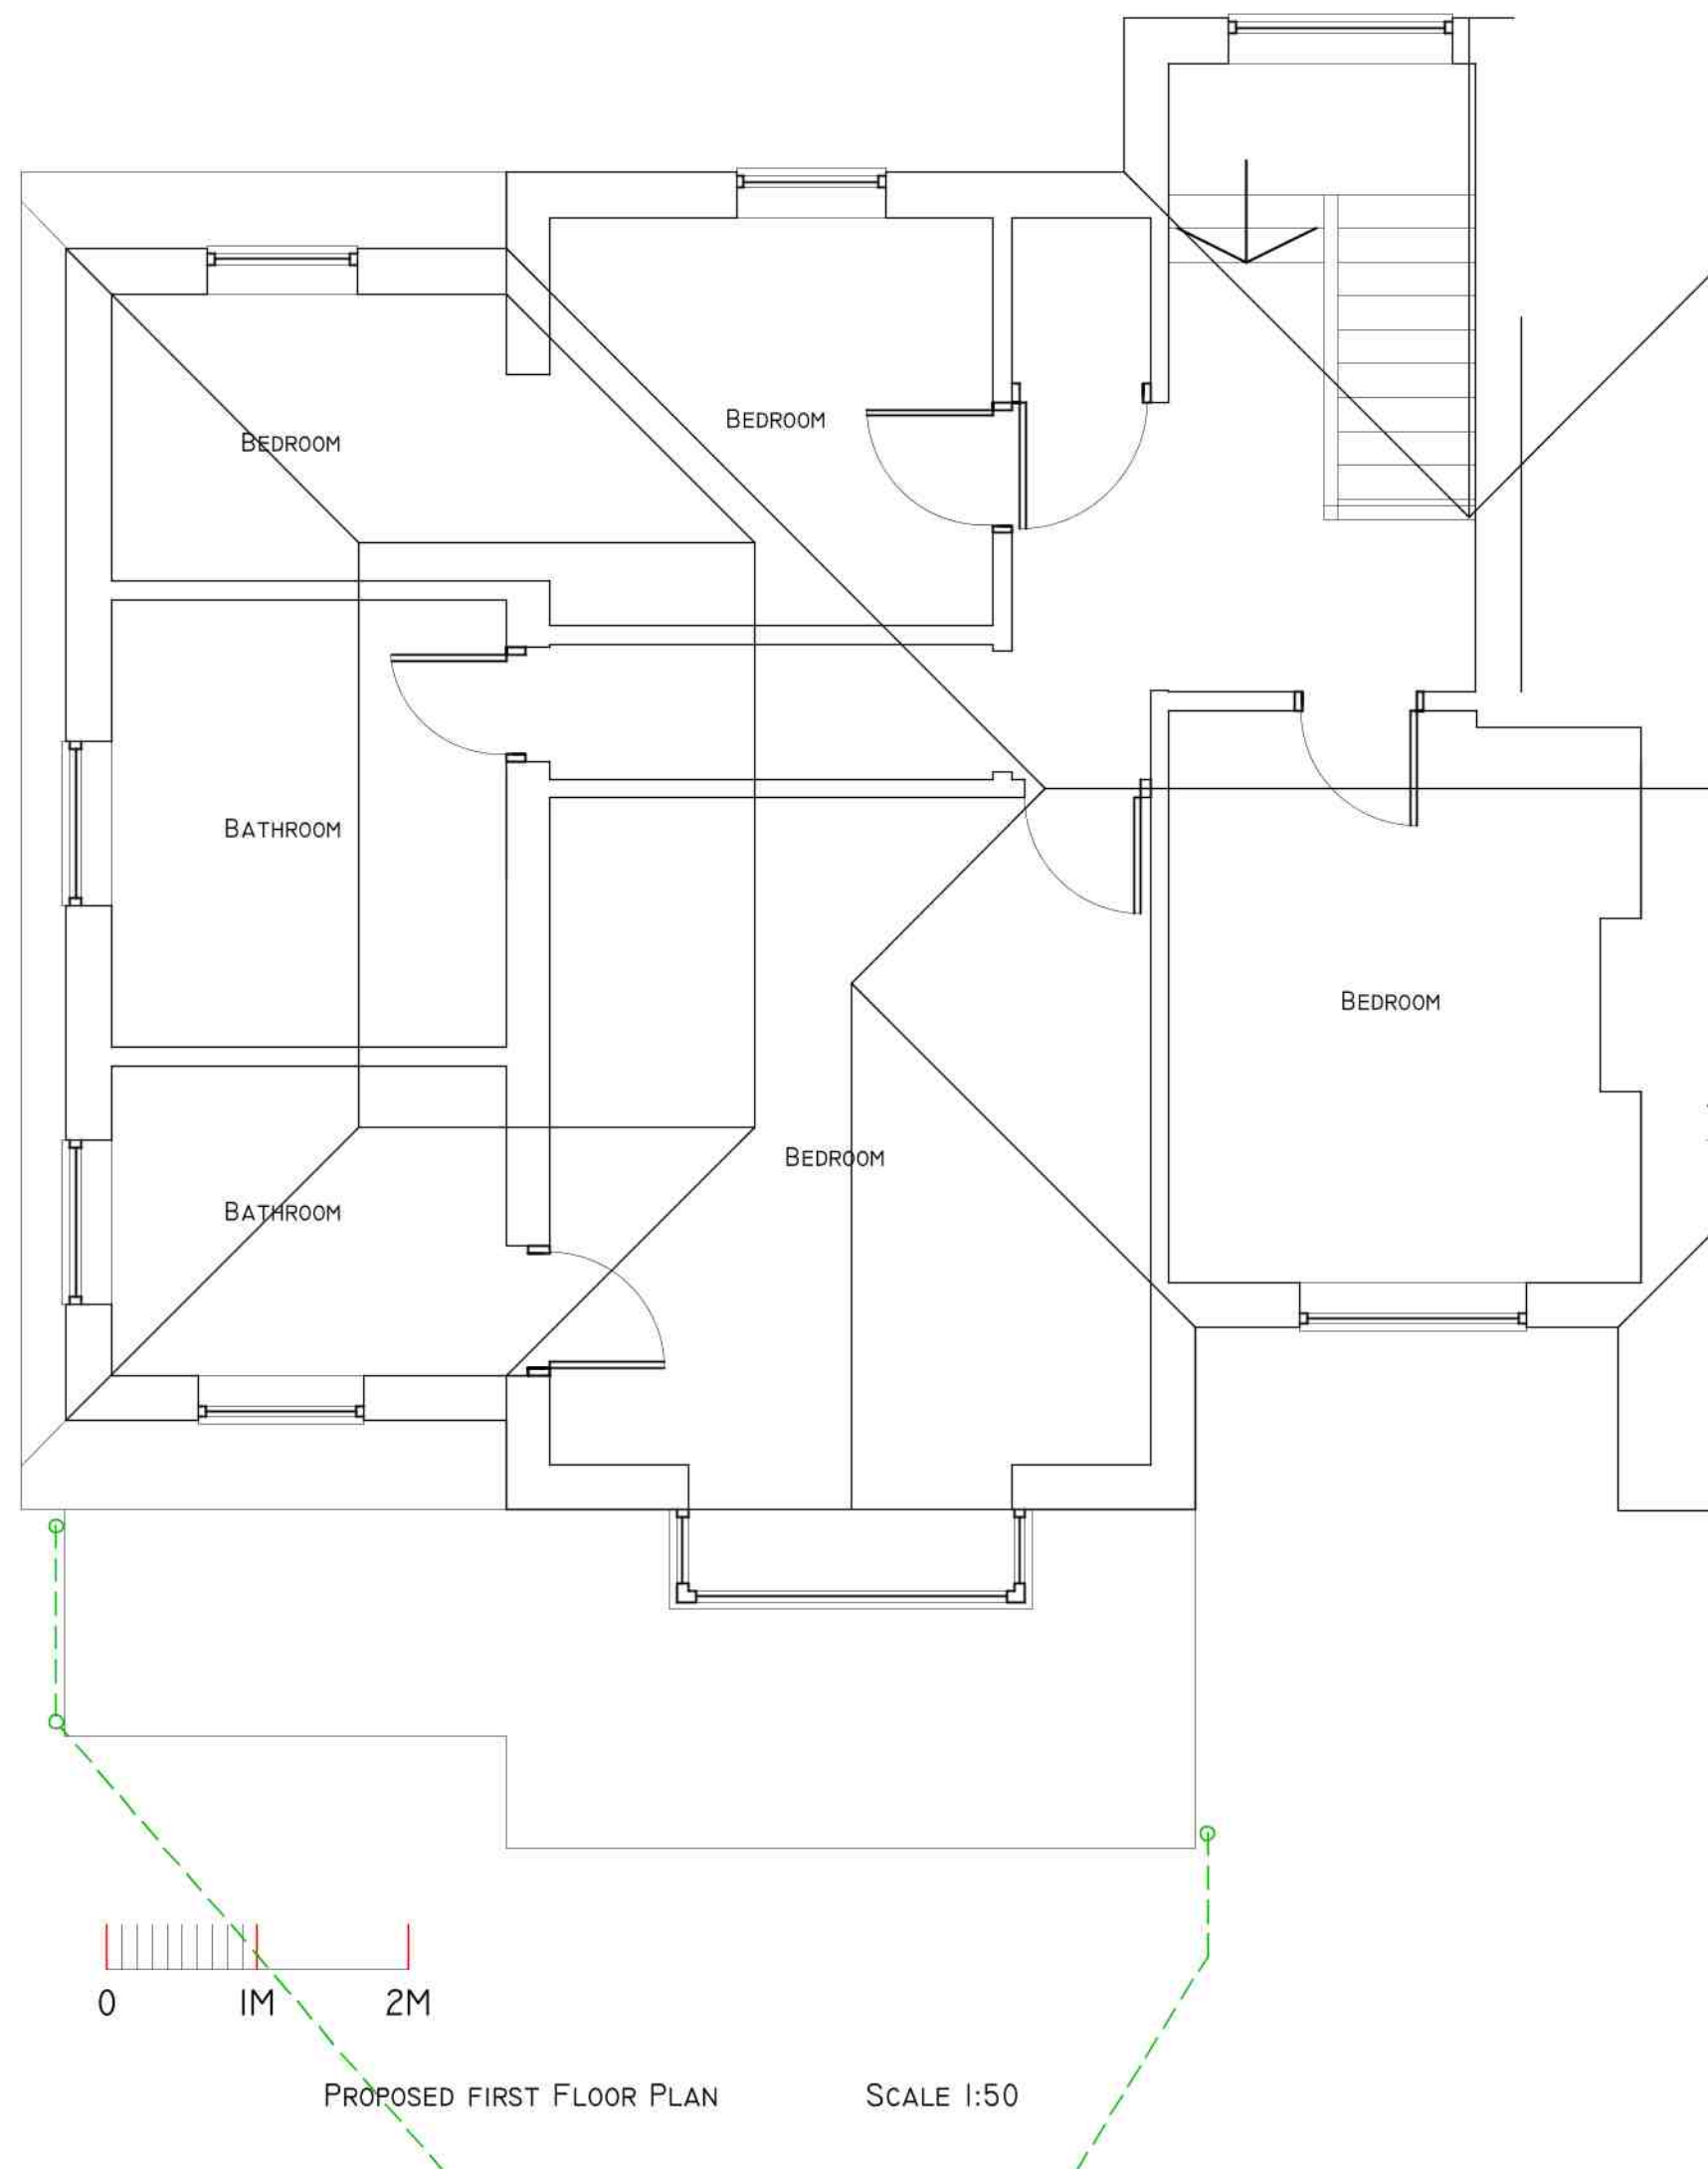

00 | planning | 02.02.21

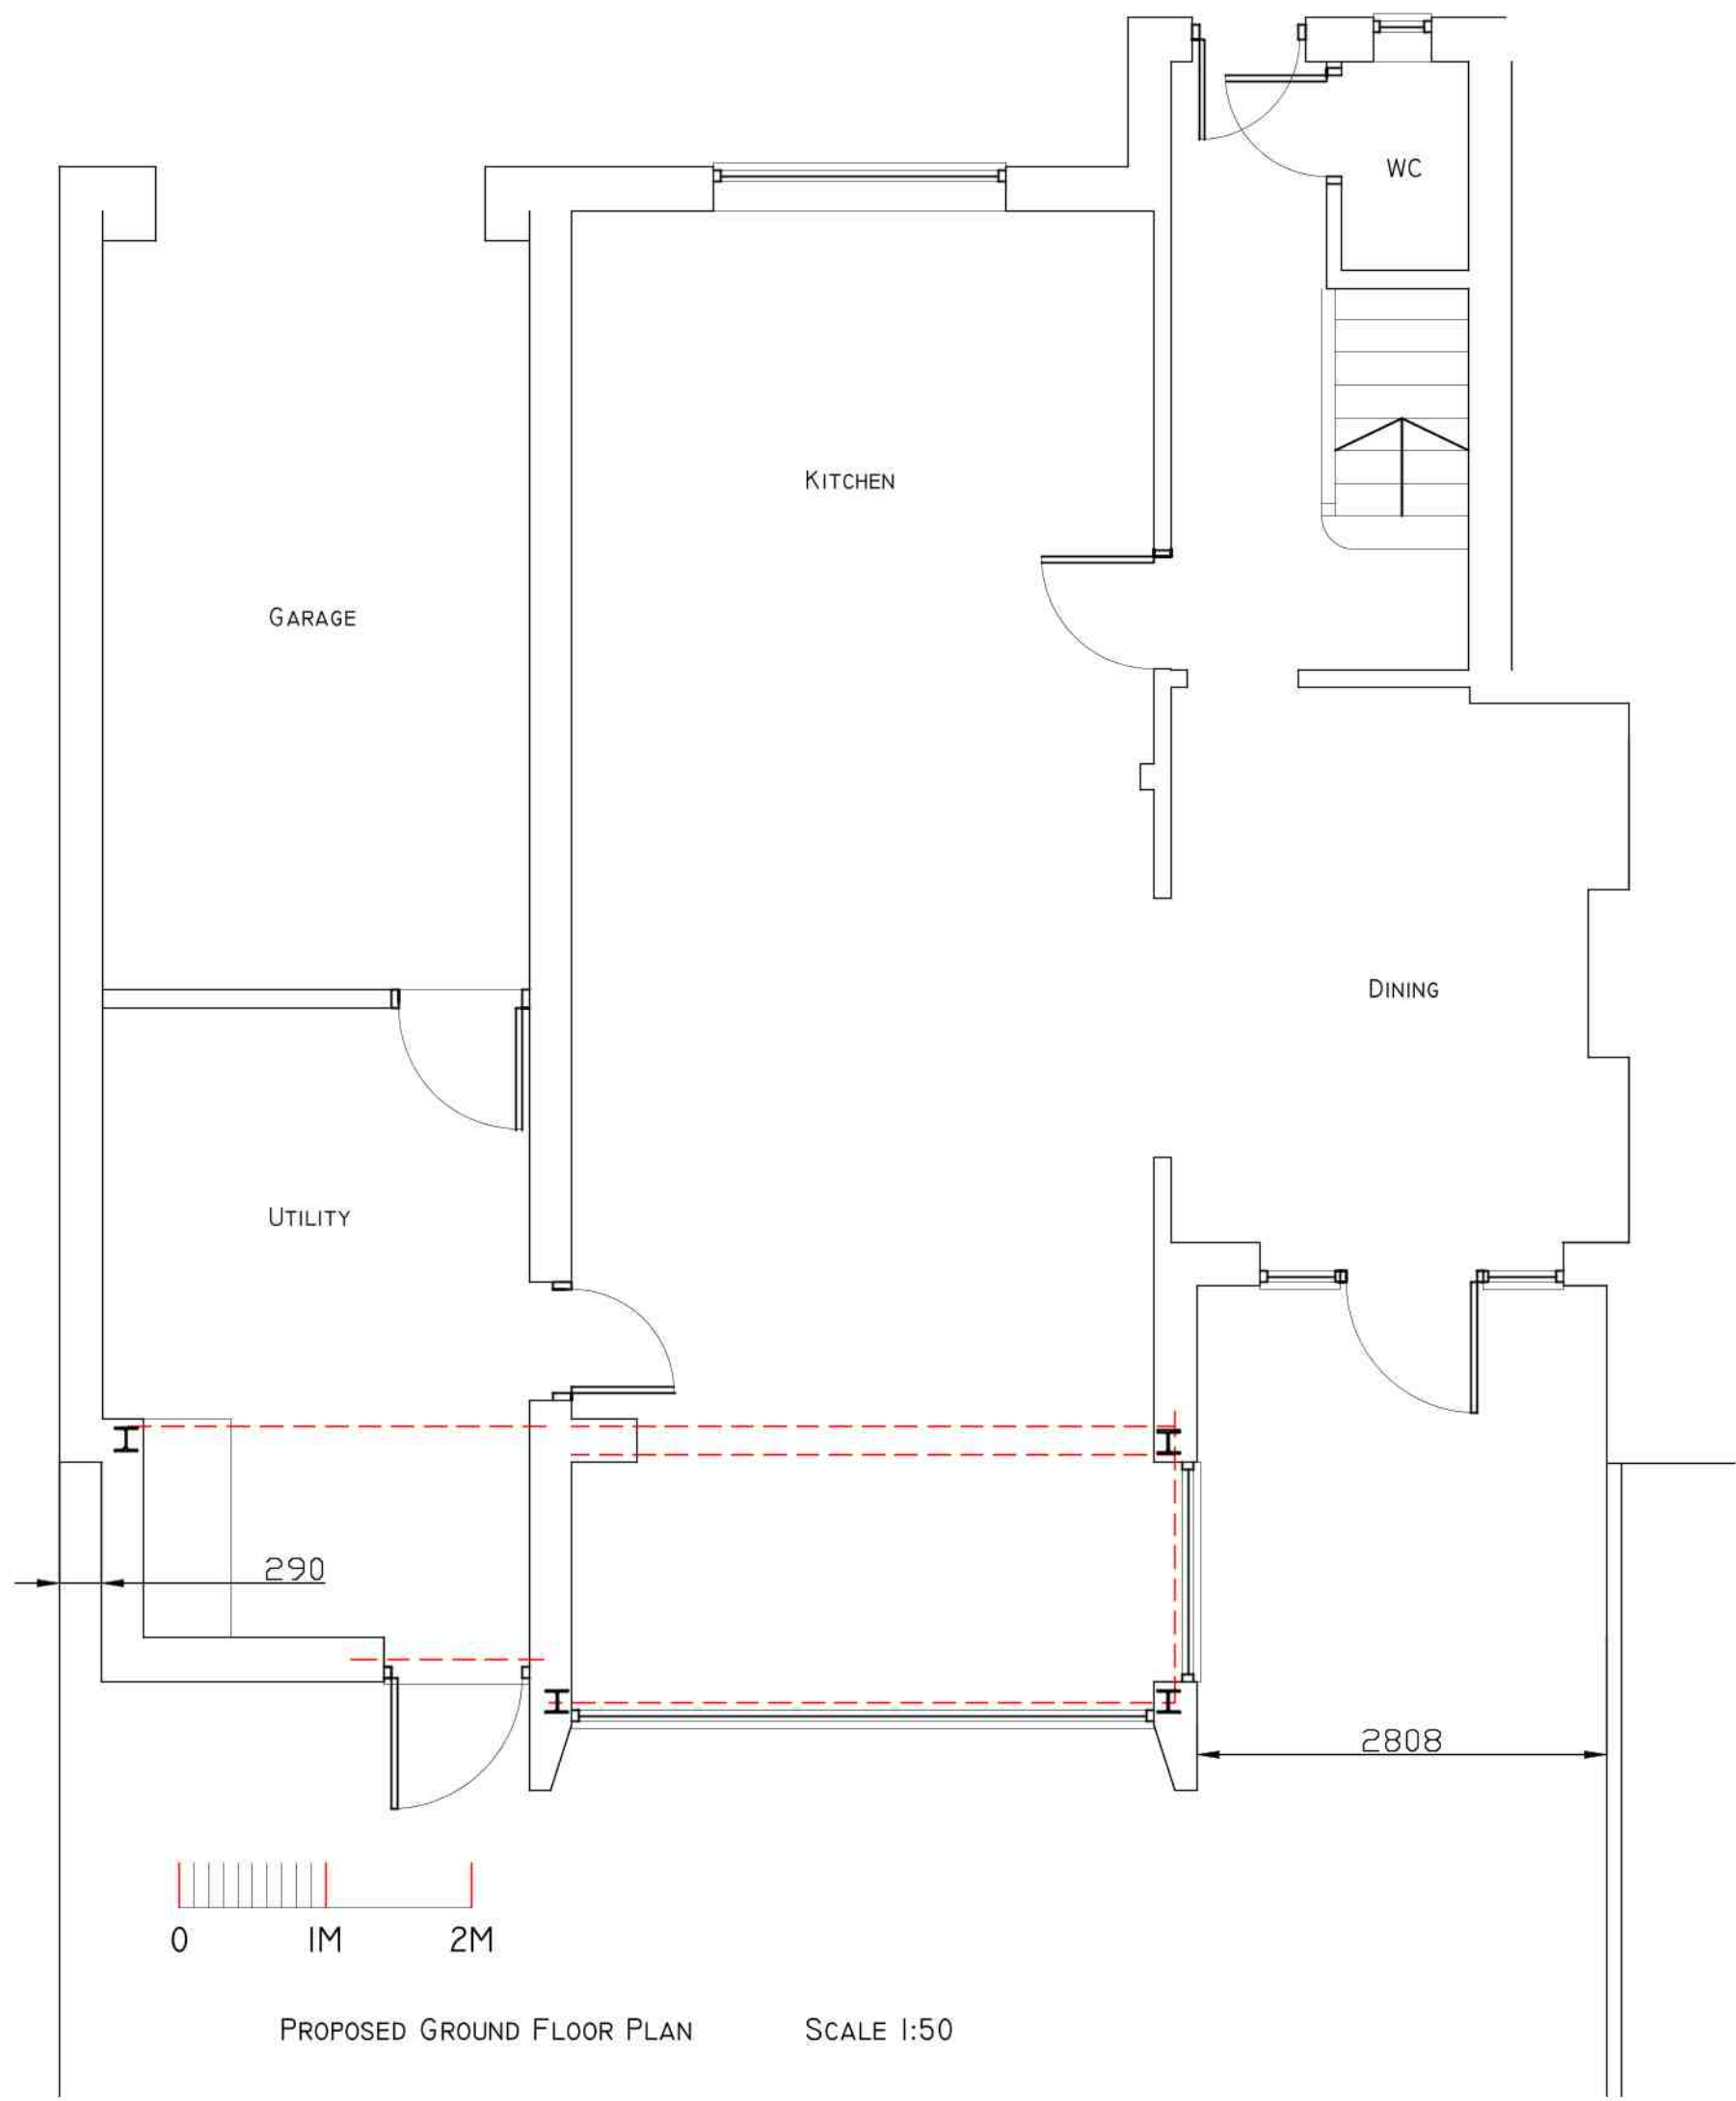

Pope Stevens Architecture Ltd.
Crossways | 2 Beech Avenue
Chichester | West Sussex | PO19 3DR
Telephone: 01243 782 796
Email: pope.stevens@btinternet.com

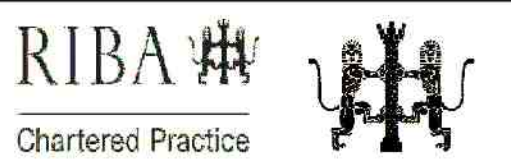

Project
41 Aldwick Avenue
Bognor Regis
West Sussex

Drawing
Building Regulations Application
Floor Plans and elevations OPTIONS 2 & 4

Date	Drawn by	Scale
Jan 2021	CDP	as shown
Drawing No.	Revision	
DPA-02	00	