




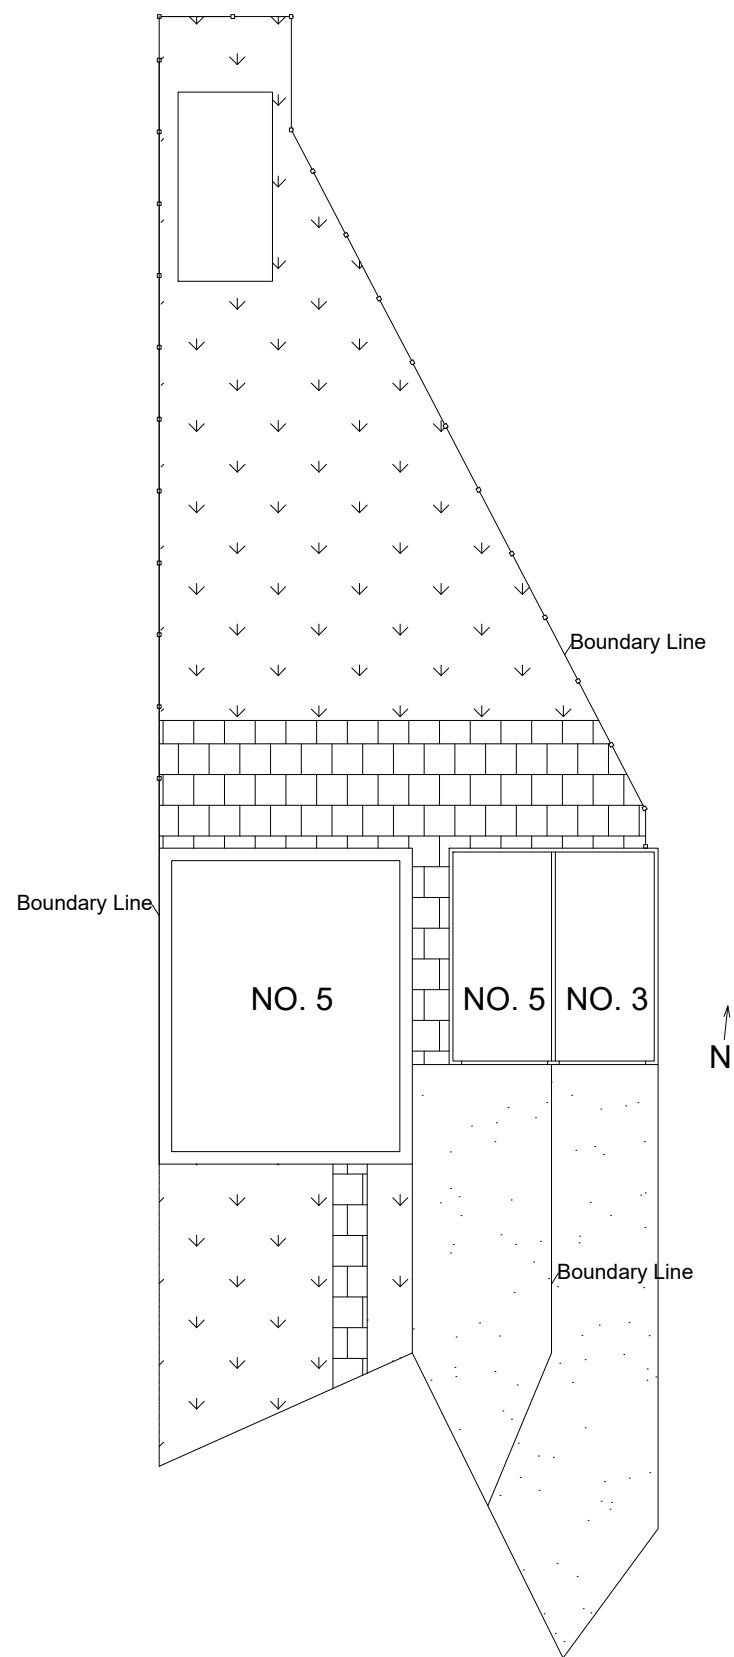

EXISTING SITE PLAN

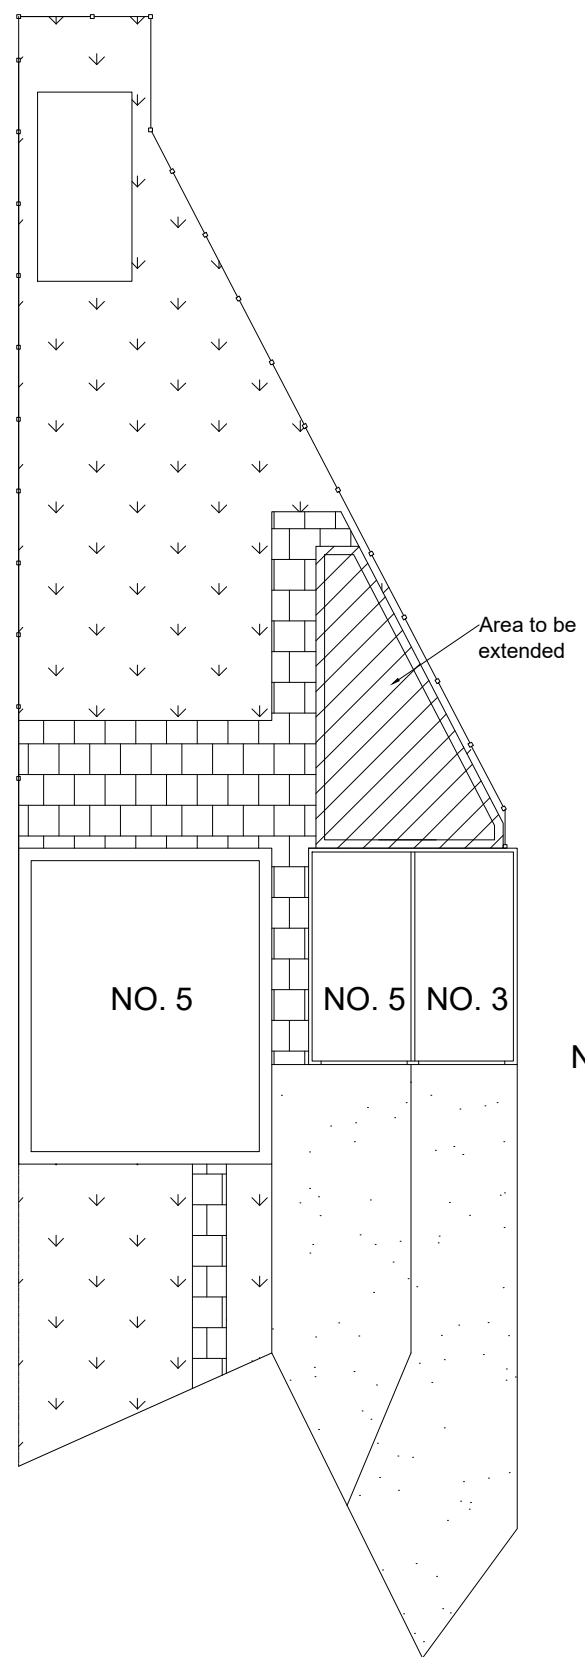

PROPOSED SITE PLAN

 

This drawing is for the purpose of planning and building control. Do not scale from this drawing for construction. The builder is responsible for checking on site all dimensions and relevant information prior to the commencement of work

PLAN2BUILDSUSSEX.CO.UK

Mr. L.Briscombe
5 Cheveley Gardens, Bognor Regis
West Sussex PO21 4NF
SITE PLANS
A3 PAPER
Date: Feb 2026 Scale 1:200 Dwg.no.SP.01