



1:100 SCALE (at A3)

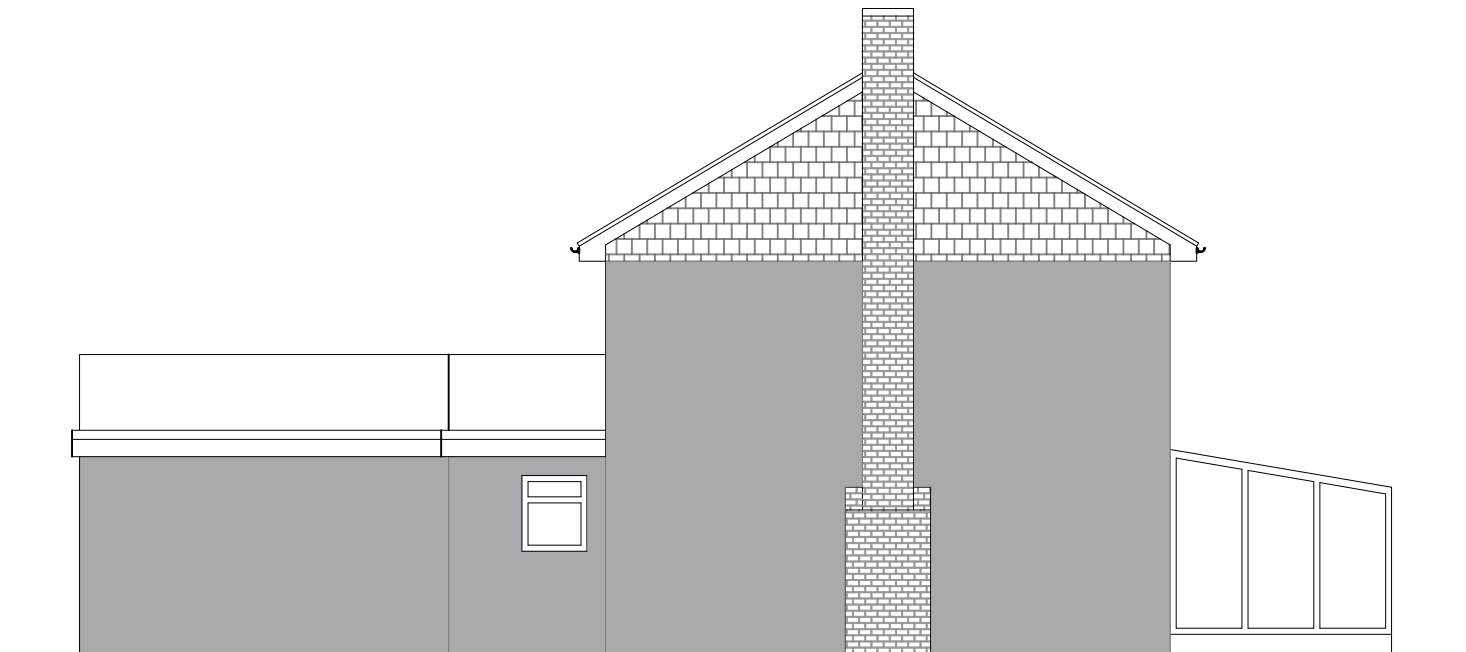


SOUTH ELEVATION - EXISTING



EAST ELEVATION

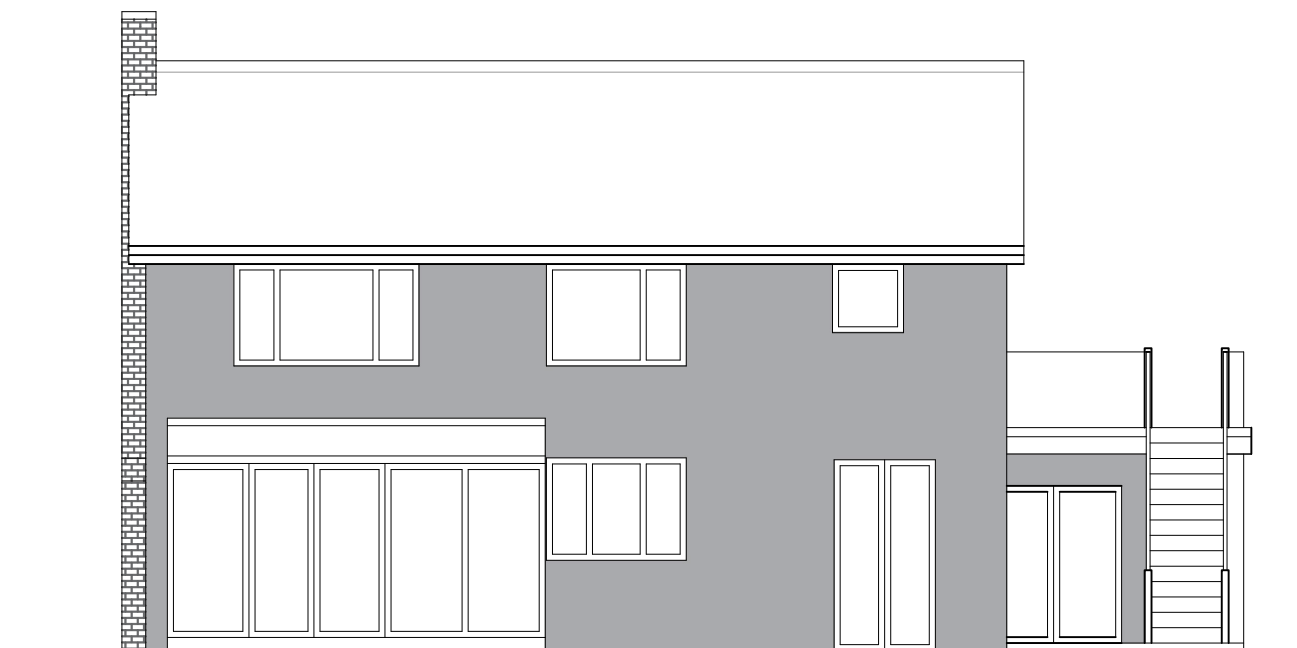

NORTH ELEVATION

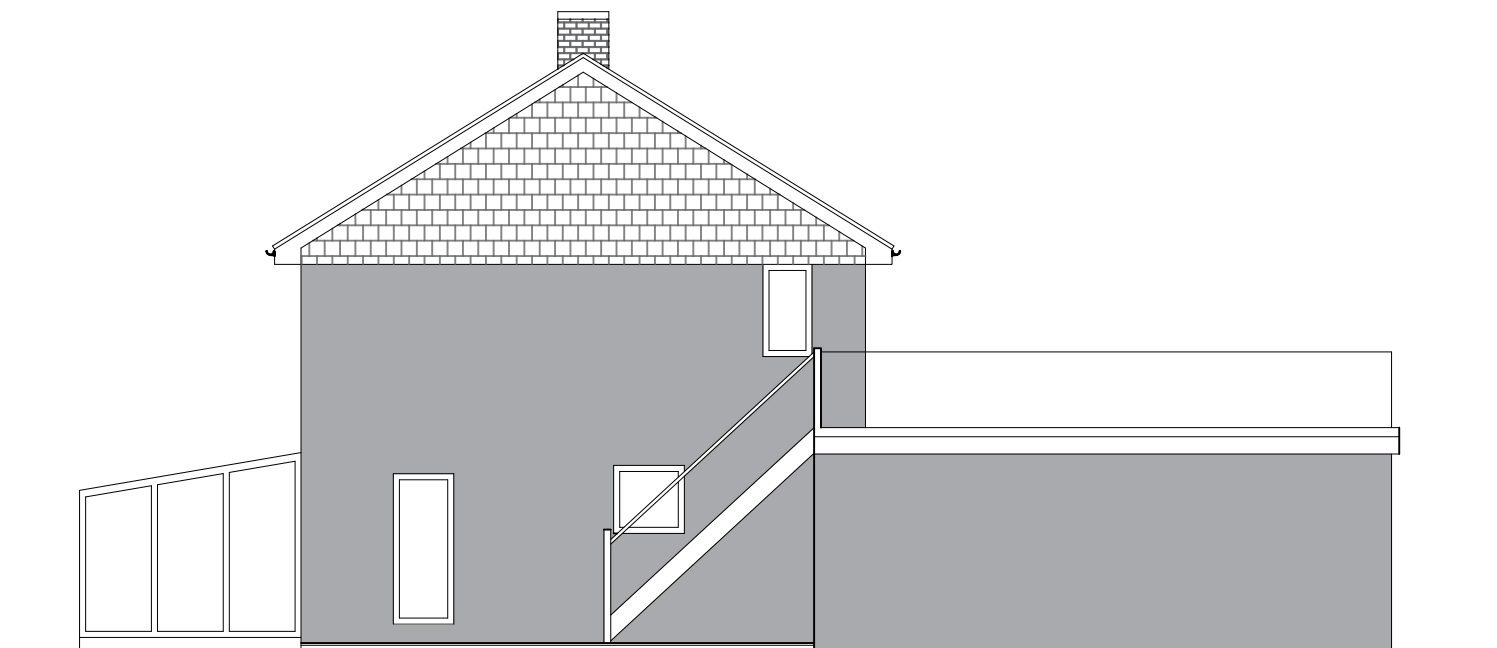

WEST ELEVATION

PROPOSED EXTENSION & ALTERATIONS

For Mr and Mrs Delaney
4 SHORECROFT, ALDWICK, SUSSEX. PO21 4AS

Broomfield Studio
Birdham
West Sussex
PO20 7BA

Phone: 01243 512 327
Email: richardmeynell@gmail.com



Drawing No. C.1062H - 02
Date: 20-12-20

Rev. Date: