

0 1 2 3 4 5m
1:100 SCALE (at A3)

PROPOSED DORMER
WINDOWS ALIGNED
OVER FENESTRATION
BELOW.



SOUTH ELEVATION - PROPOSED

GLASS BALUSTRADE
PARTIALLY OBSCURED
FOR PRIVACY.




REAR DORMER WINDOW
SET BACK FROM EAVES
BY 650mm AND VERGE
BY 800mm.

EAST ELEVATION


PROPOSED LOFT
CONVERSION WITH TILE
HANGING AS MAIN HOUSE.

REAR FACING WINDOWS WITH
OBSCURE FILM TO 1.7m ABOVE
FLOOR LEVEL TO PRESERVE
NEIGHBOURS PRIVACY.

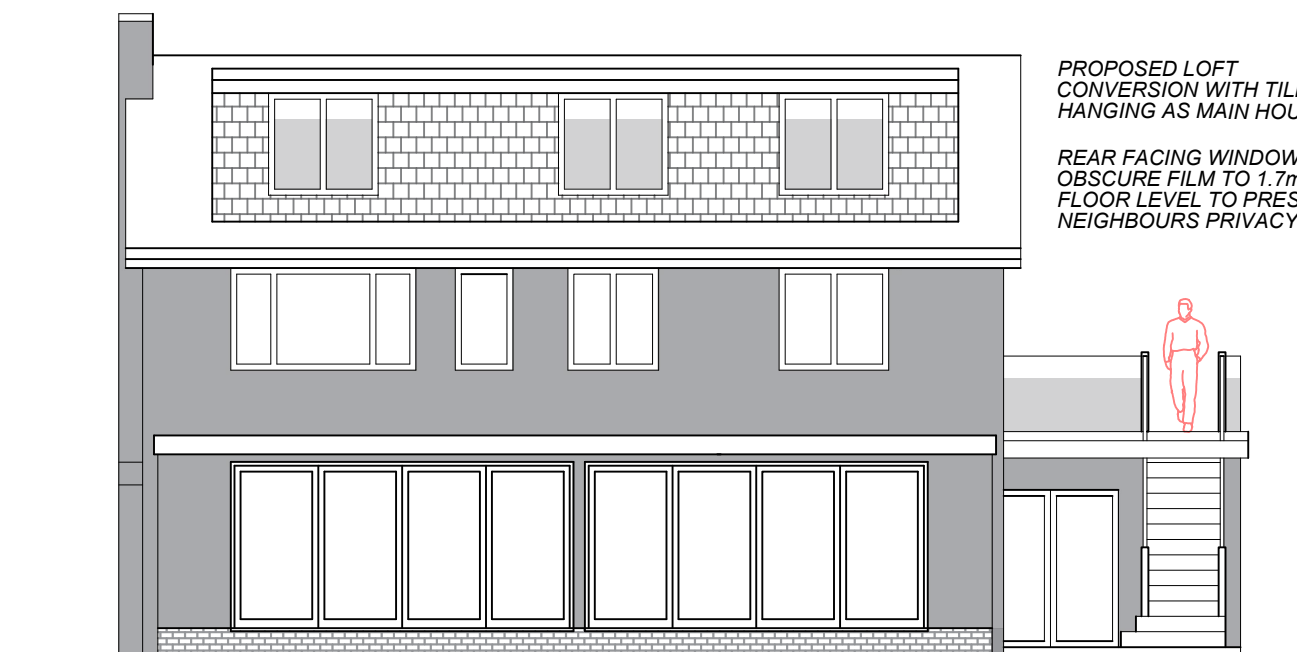

NORTH ELEVATION

REAR EXTENSION TO
HAVE RENDER FINISH TO
MATCH THE MAIN HOUSE.

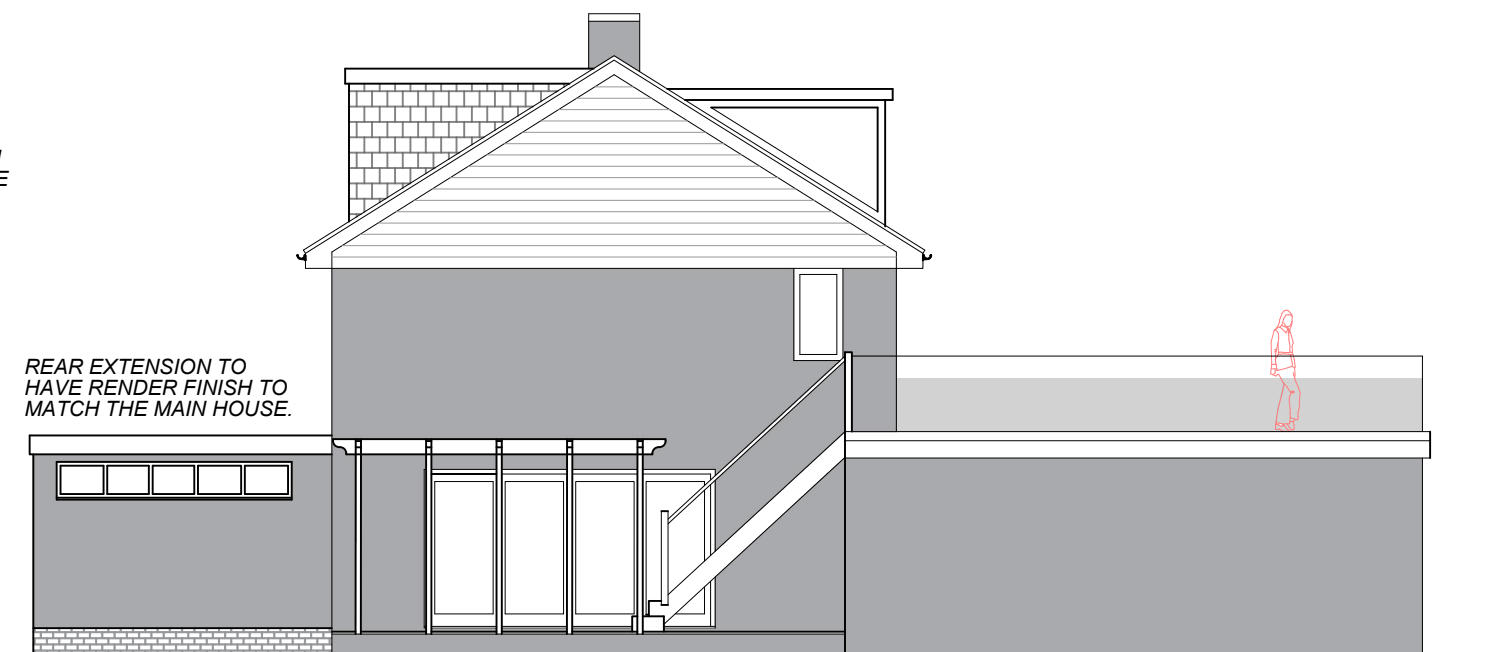

WEST ELEVATION

PROPOSED EXTENSION & ALTERATIONS For Mr and Mrs Delaney 4 SHORECROFT, ALDWICK, SUSSEX. PO21 4AS

Broomfield Studio
Birdham
West Sussex
PO20 7BA

Phone: 01243 512 327
Email: richardmeynell@gmail.com



Drawing No. Date:
C.1062H - 04 22-12-20

Rev. Date: