






EXISTING
NORTH EAST ELEVATION



EXISTING
SOUTH WEST ELEVATION

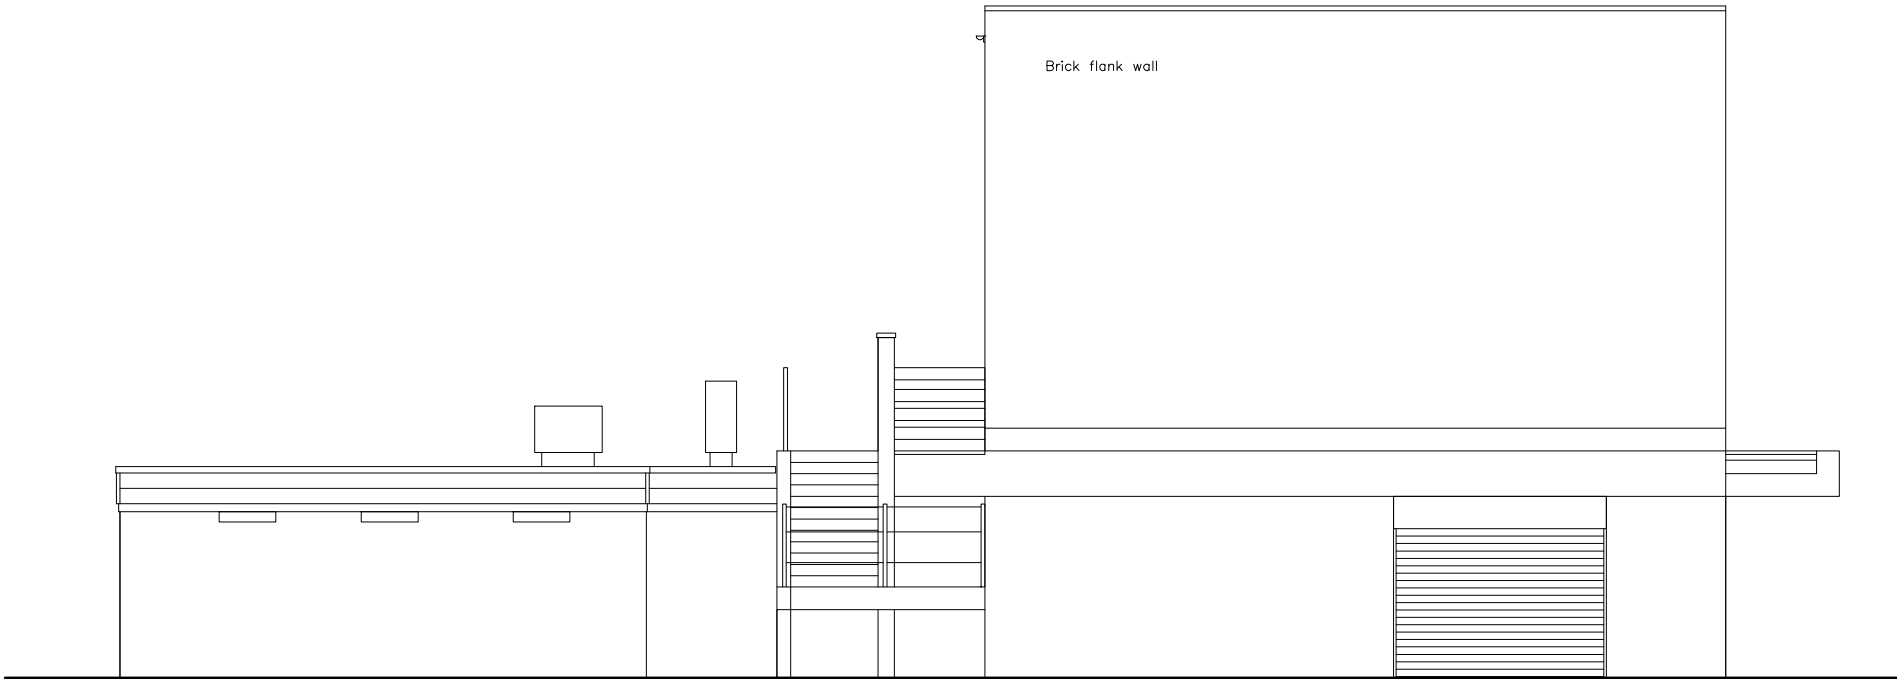

EXISTING
NORTH WEST ELEVATION

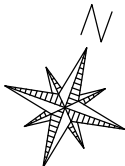 

16 THE PRECINCT BOGNOR REGIS
PO21 5SB

PROPOSED CHANGE OF USE OF EXISTING
UNIT

EISTING ELEVATIONS

SCALE	1:100 @ A3		
DATE	NOV 2021	DRAWN BY	
CLIENT			
DRAWING NO.	748 – 02		REV. P1

OLSON DESIGN GROUP

INTERIOR & ARCHITECTURAL DESIGN

ISLAND VIEW, 23 HAMPTON PIER AVE
HERNE BAY KENT CT6 8EW
pennyolson7@hotmail.com
07788972736 01227 638685