



EXISTING

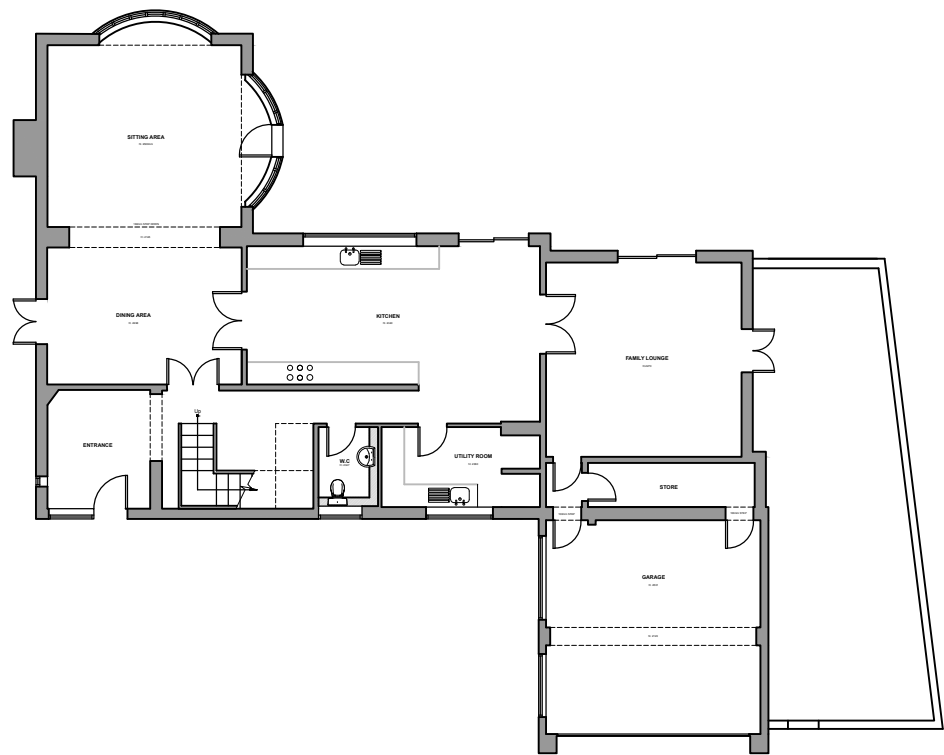


Existing Ground Floor Plan
1:200 @ A3

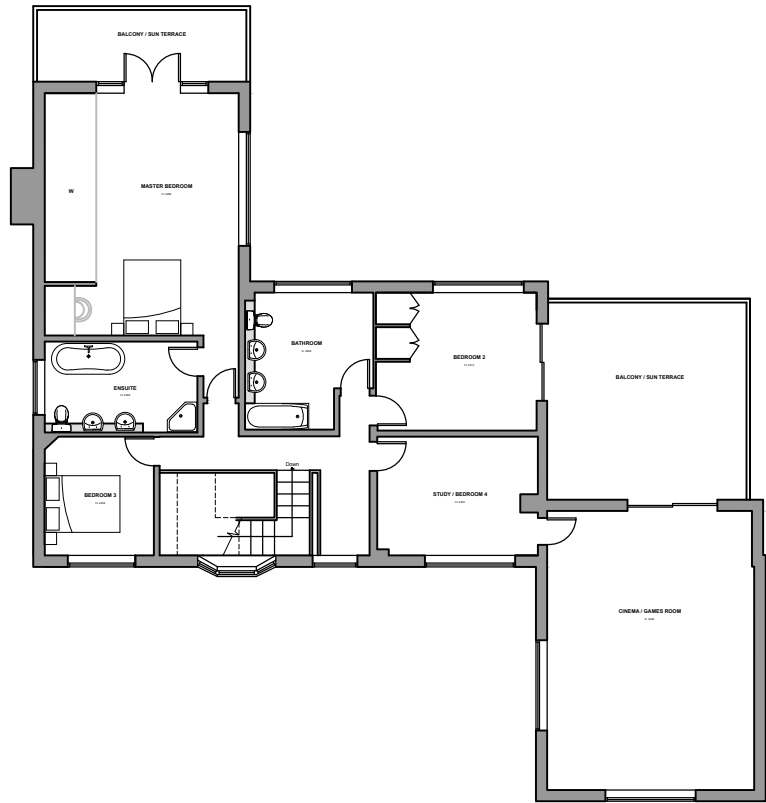


Existing First Floor Plan
1:200 @ A3


PROPOSED

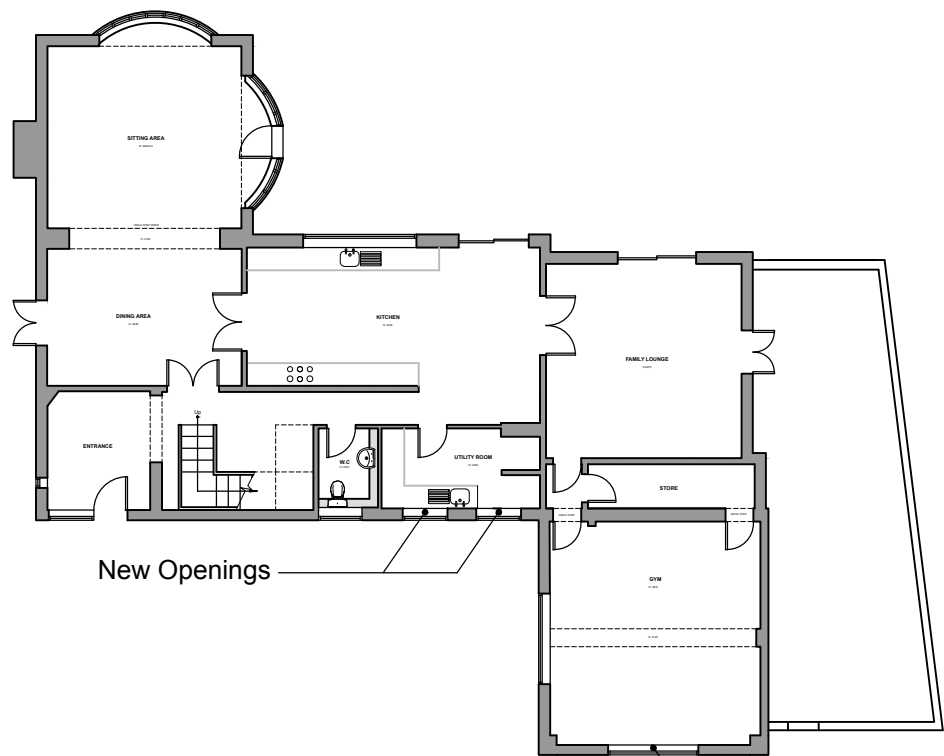

Proposed Ground Floor Plan
1:200 @ A3

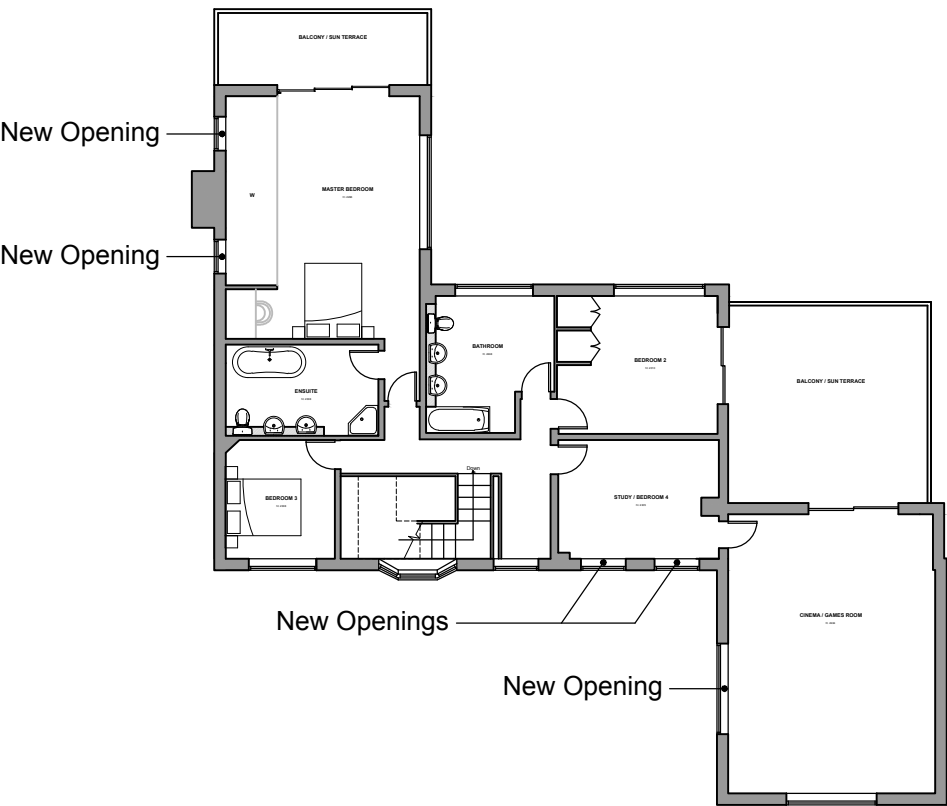

Proposed First Floor Plan
1:200 @ A3

 

© jbarchitecture. all rights reserved.
Use figured dimensions only.
All dimensions are to be checked on site before
any work is carried out. Please contact the
Architect immediately regarding any
discrepancies discovered on site.

Rev.	Notes	Date
 JB ARCHITECTURE The Bricks, Manor Farm Barns Chichester, West Sussex, PO20 7PL T: 01243 785342 E: admin@jbarch.co.uk W: www.jbarch.co.uk		
Project Moonrakers Dark Lane, Aldwick Bognor Regis PO21 4AJ		
Drawing Existing and Proposed Floor Plans		
Drawn By TH		Scale 1:200 @ A3
Date Feb 2018		Revision
Drawing No. 10086-DPA-07		