



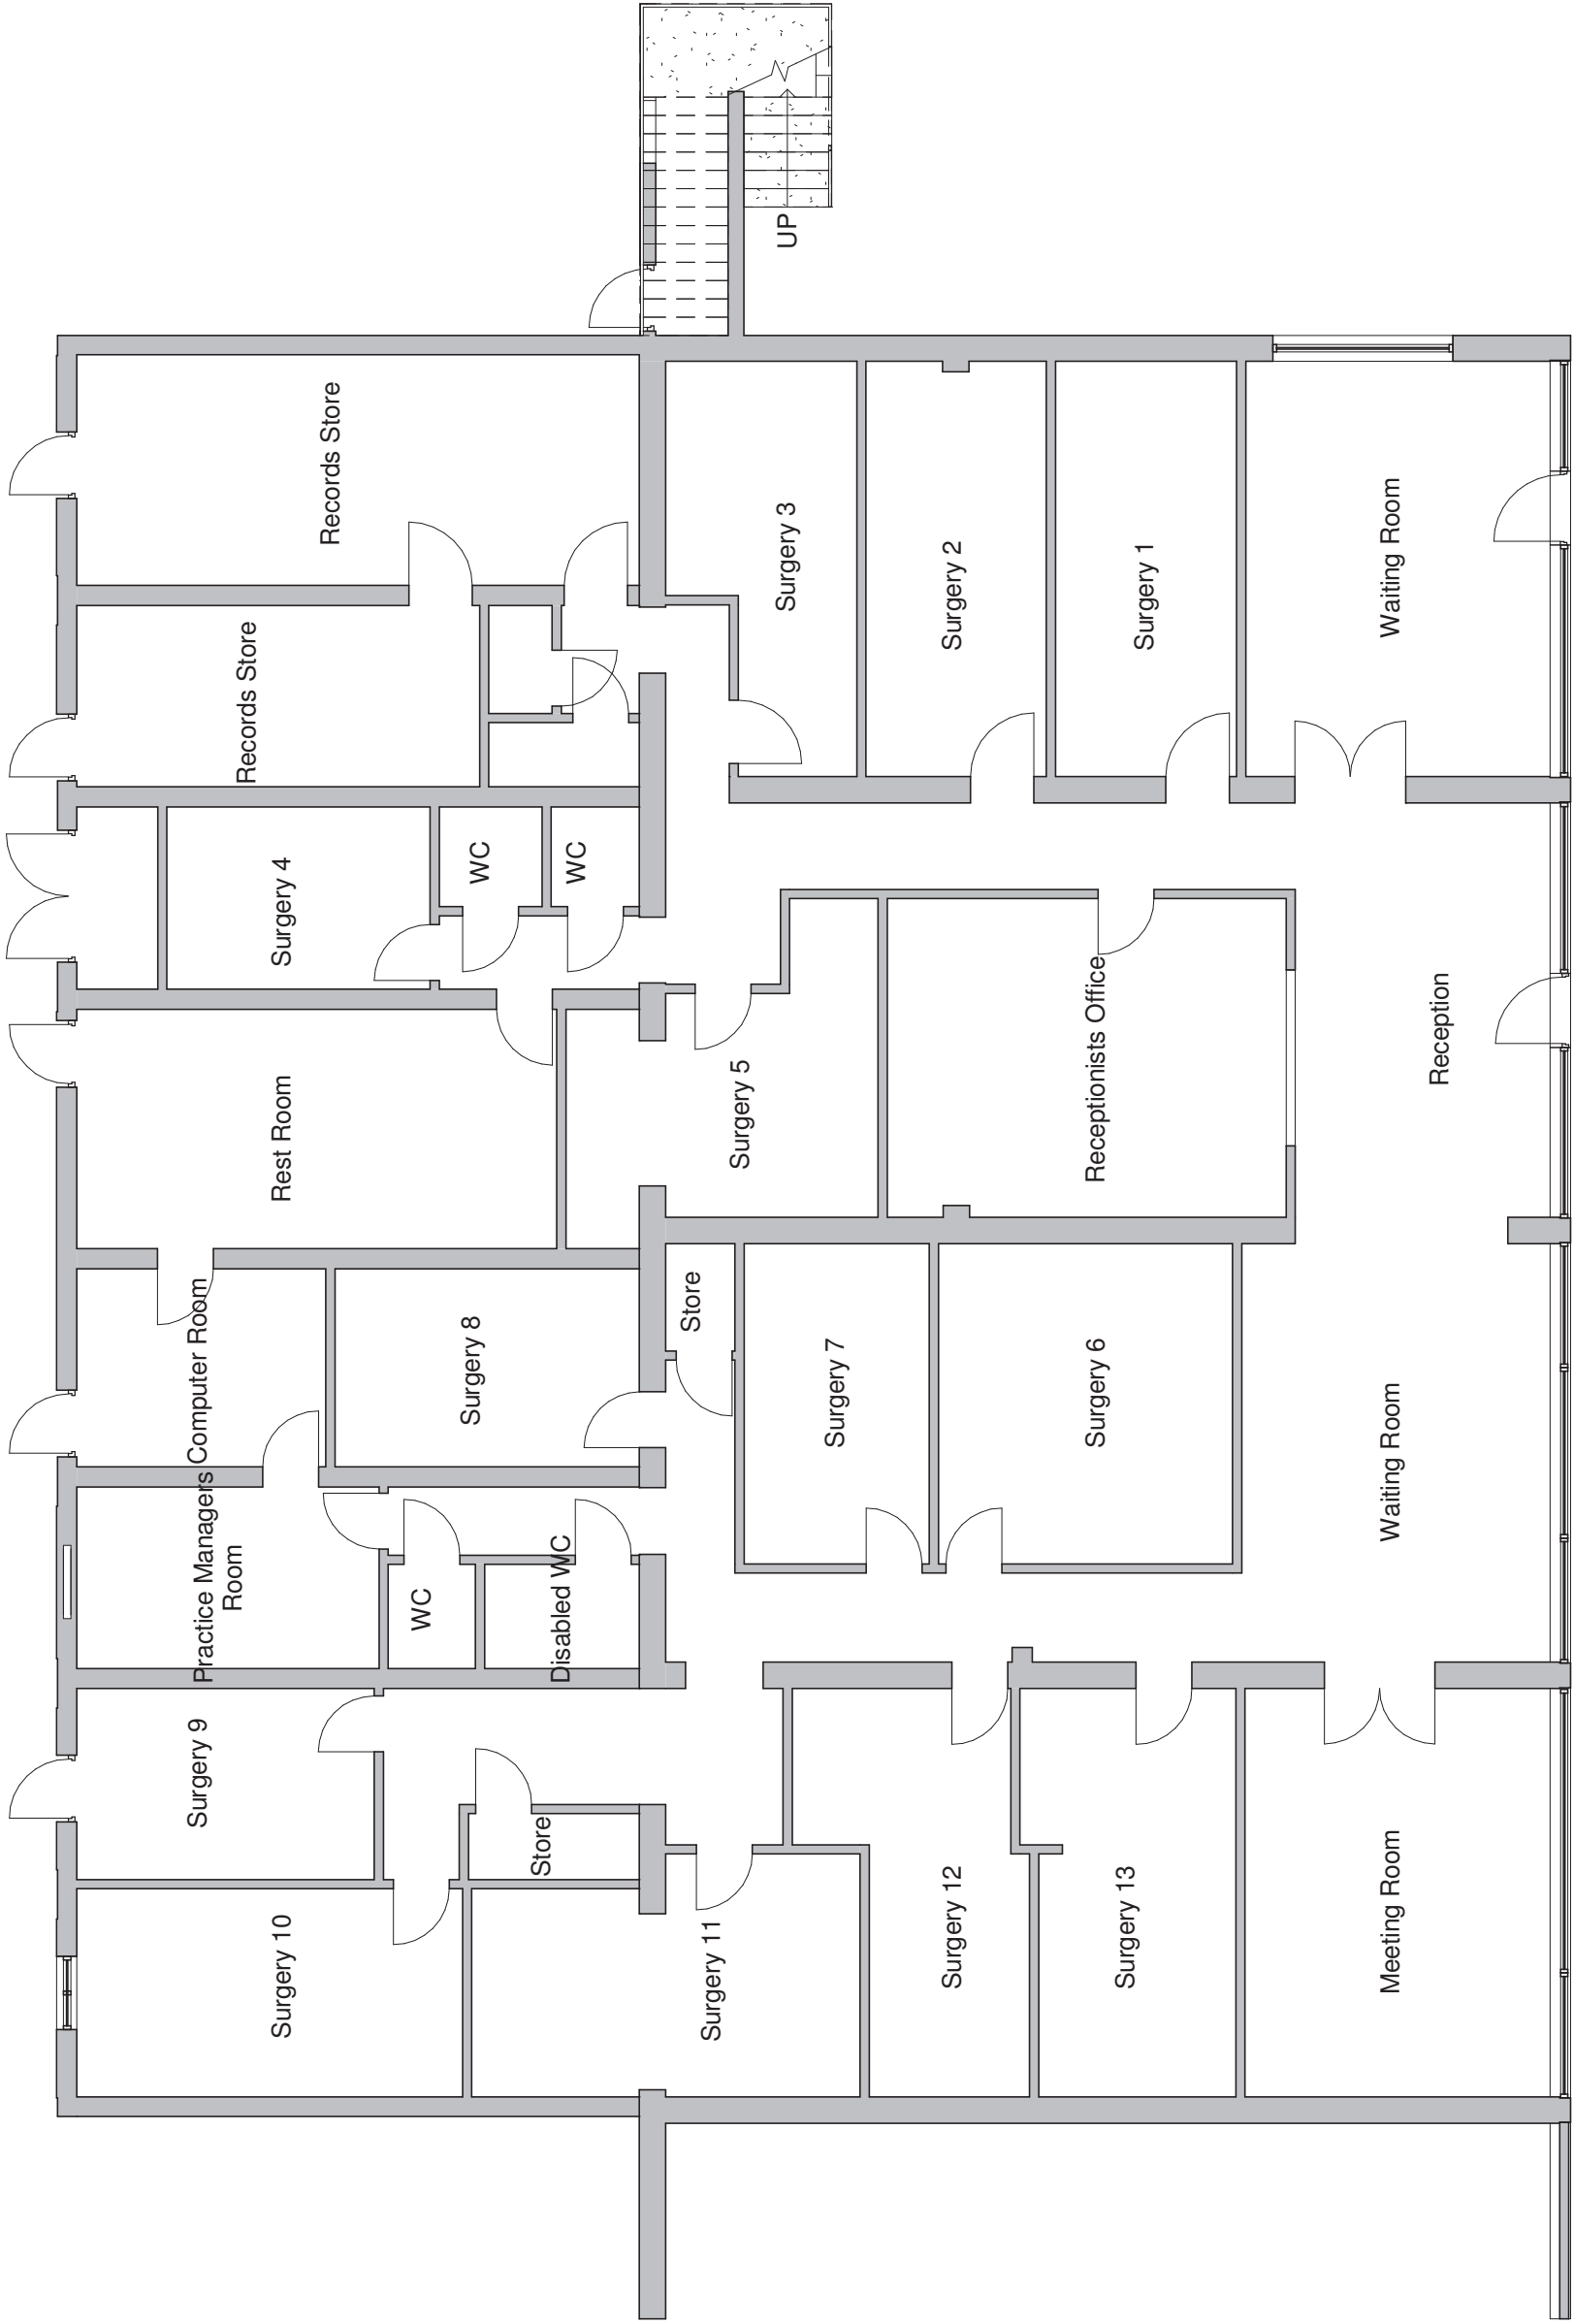

Existing Ground Floor
1 : 100

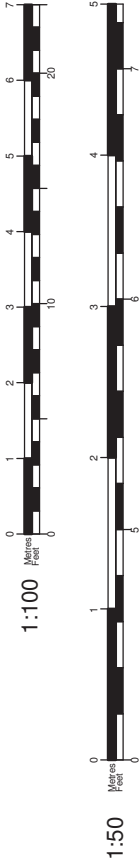

Tel: 01243 908064
www.yourhomeplans.co.uk

These drawings are for approval purposes. Materials and products should not be ordered based on scaling from drawings as errors may occur along existing building lines. All measurements and supporting elements are to be checked on site. Refer to Your Home Plans if any discrepancies are found.

West Meads Surgery
2-8 The Precinct
West Meads
Bognor Regis
West Sussex
PO21 5SB

Existing Floor Plan

Project number	WEST-21	A103
Date	15th December 2021	
Drawn by	JG	
Checked by	Checker	Scale
		1 : 100