




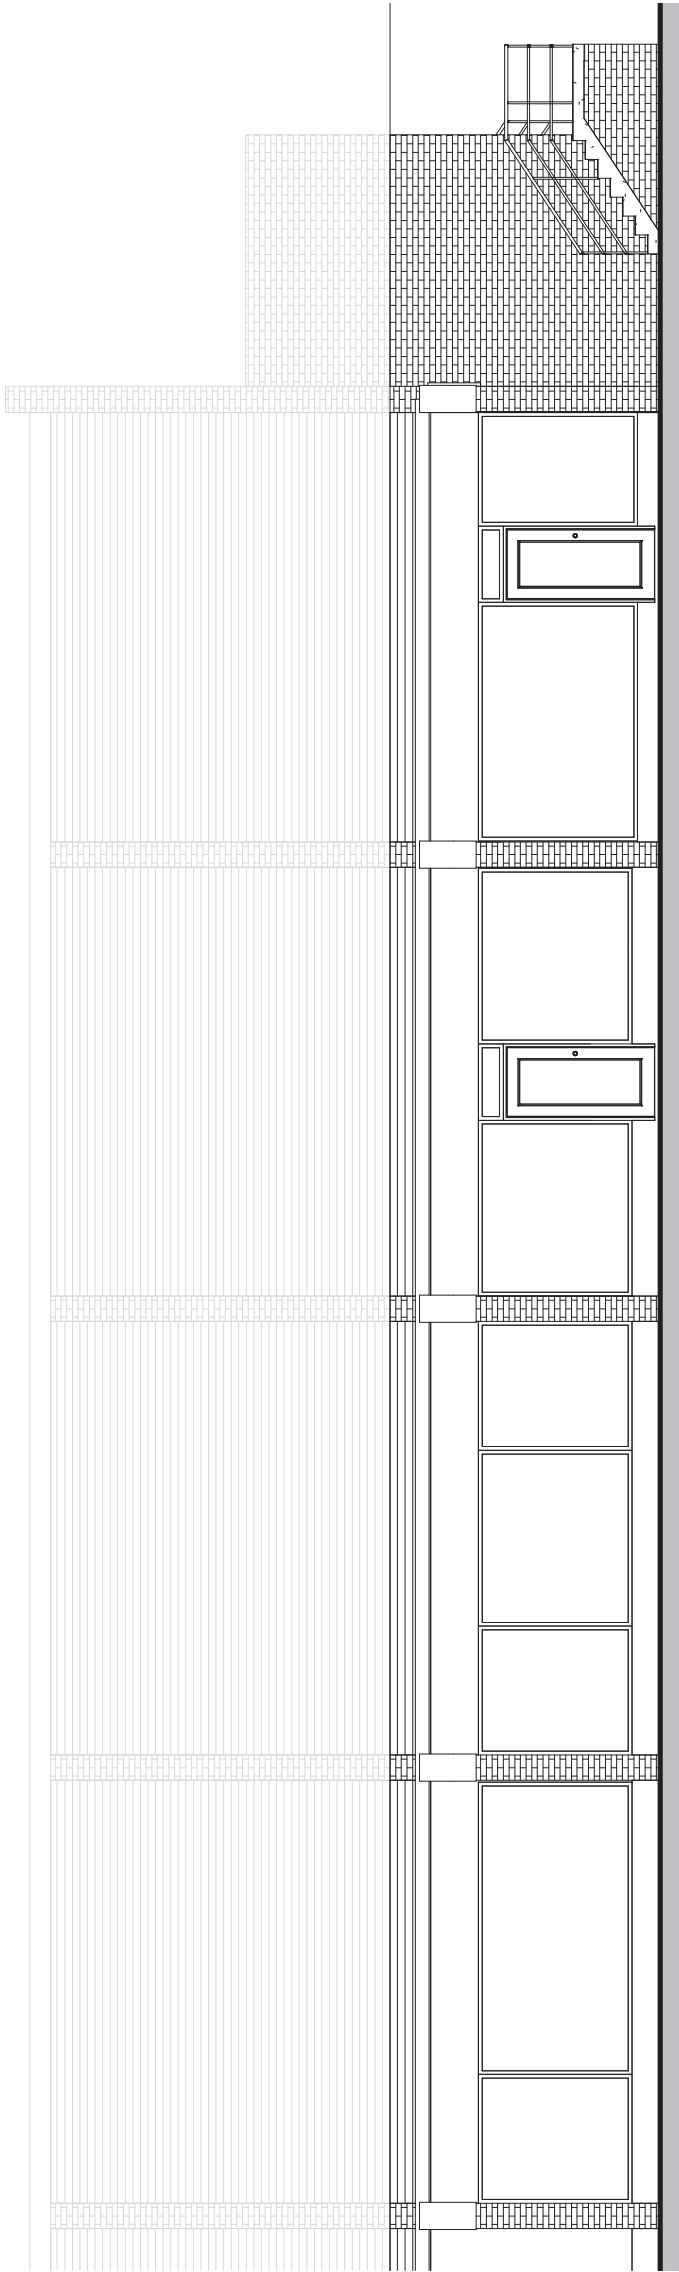

Existing South West Elevation
1 : 100

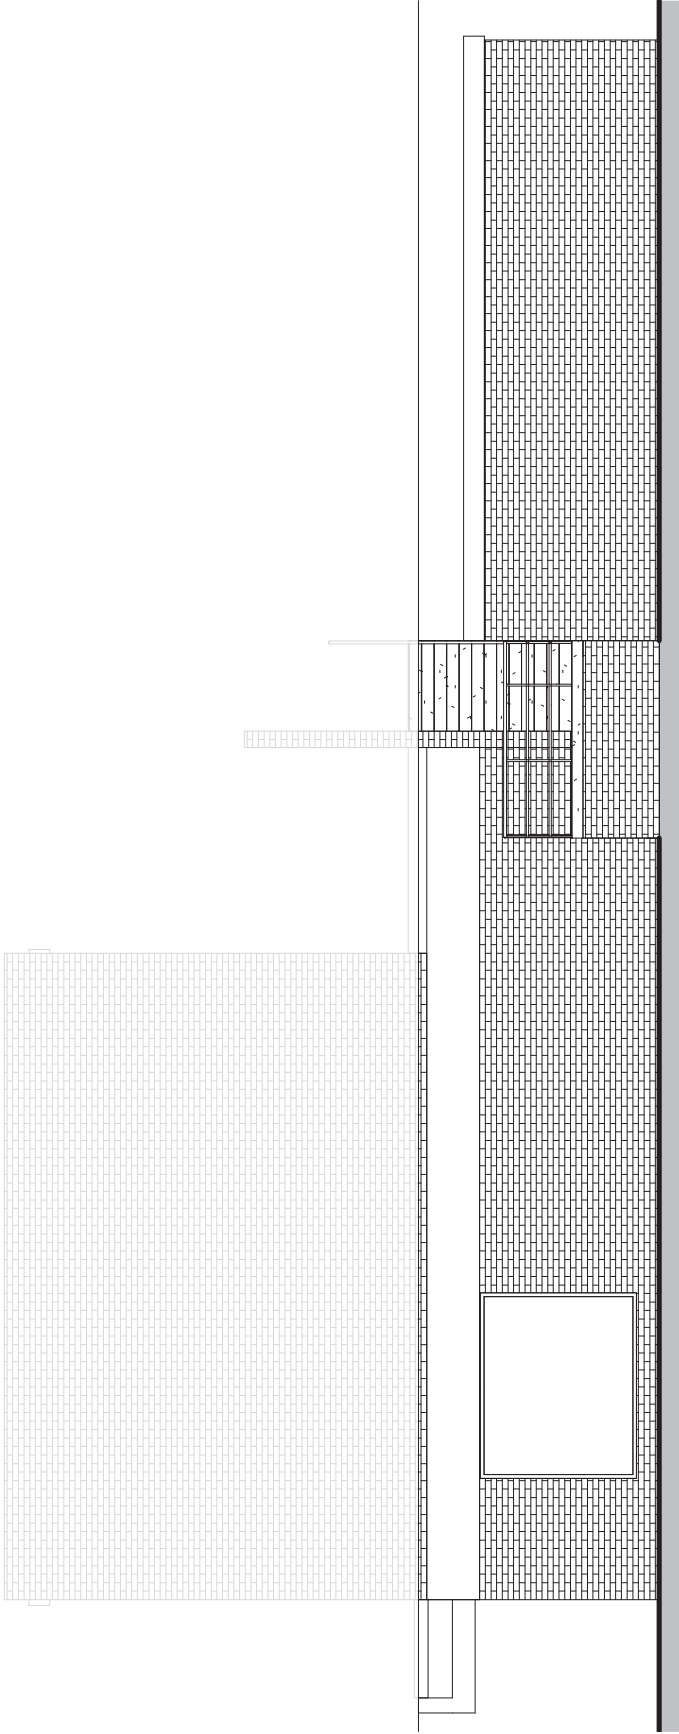

Existing South East Elevation
1 : 100

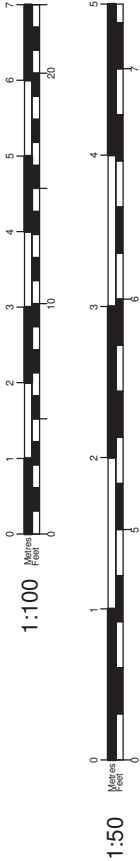

Tel: 01243 908064
www.yourhomeplans.co.uk

These drawings are for approval purposes.
Materials and products should not be ordered
based on scaling from drawings as errors
may occur along existing building lines. All
measurements and supporting elements are
to be checked on site. Refer to Your Home
Plans if any discrepancies are found.

West Meads Surgery
2-8 The Precinct
West Meads
Bognor Regis
West Sussex
PO21 5SB

Existing Elevations

Project number	WEST-21	A101
Date	15th December 2021	
Drawn by	JG	
Checked by	Checker	

Scale

1 : 100