


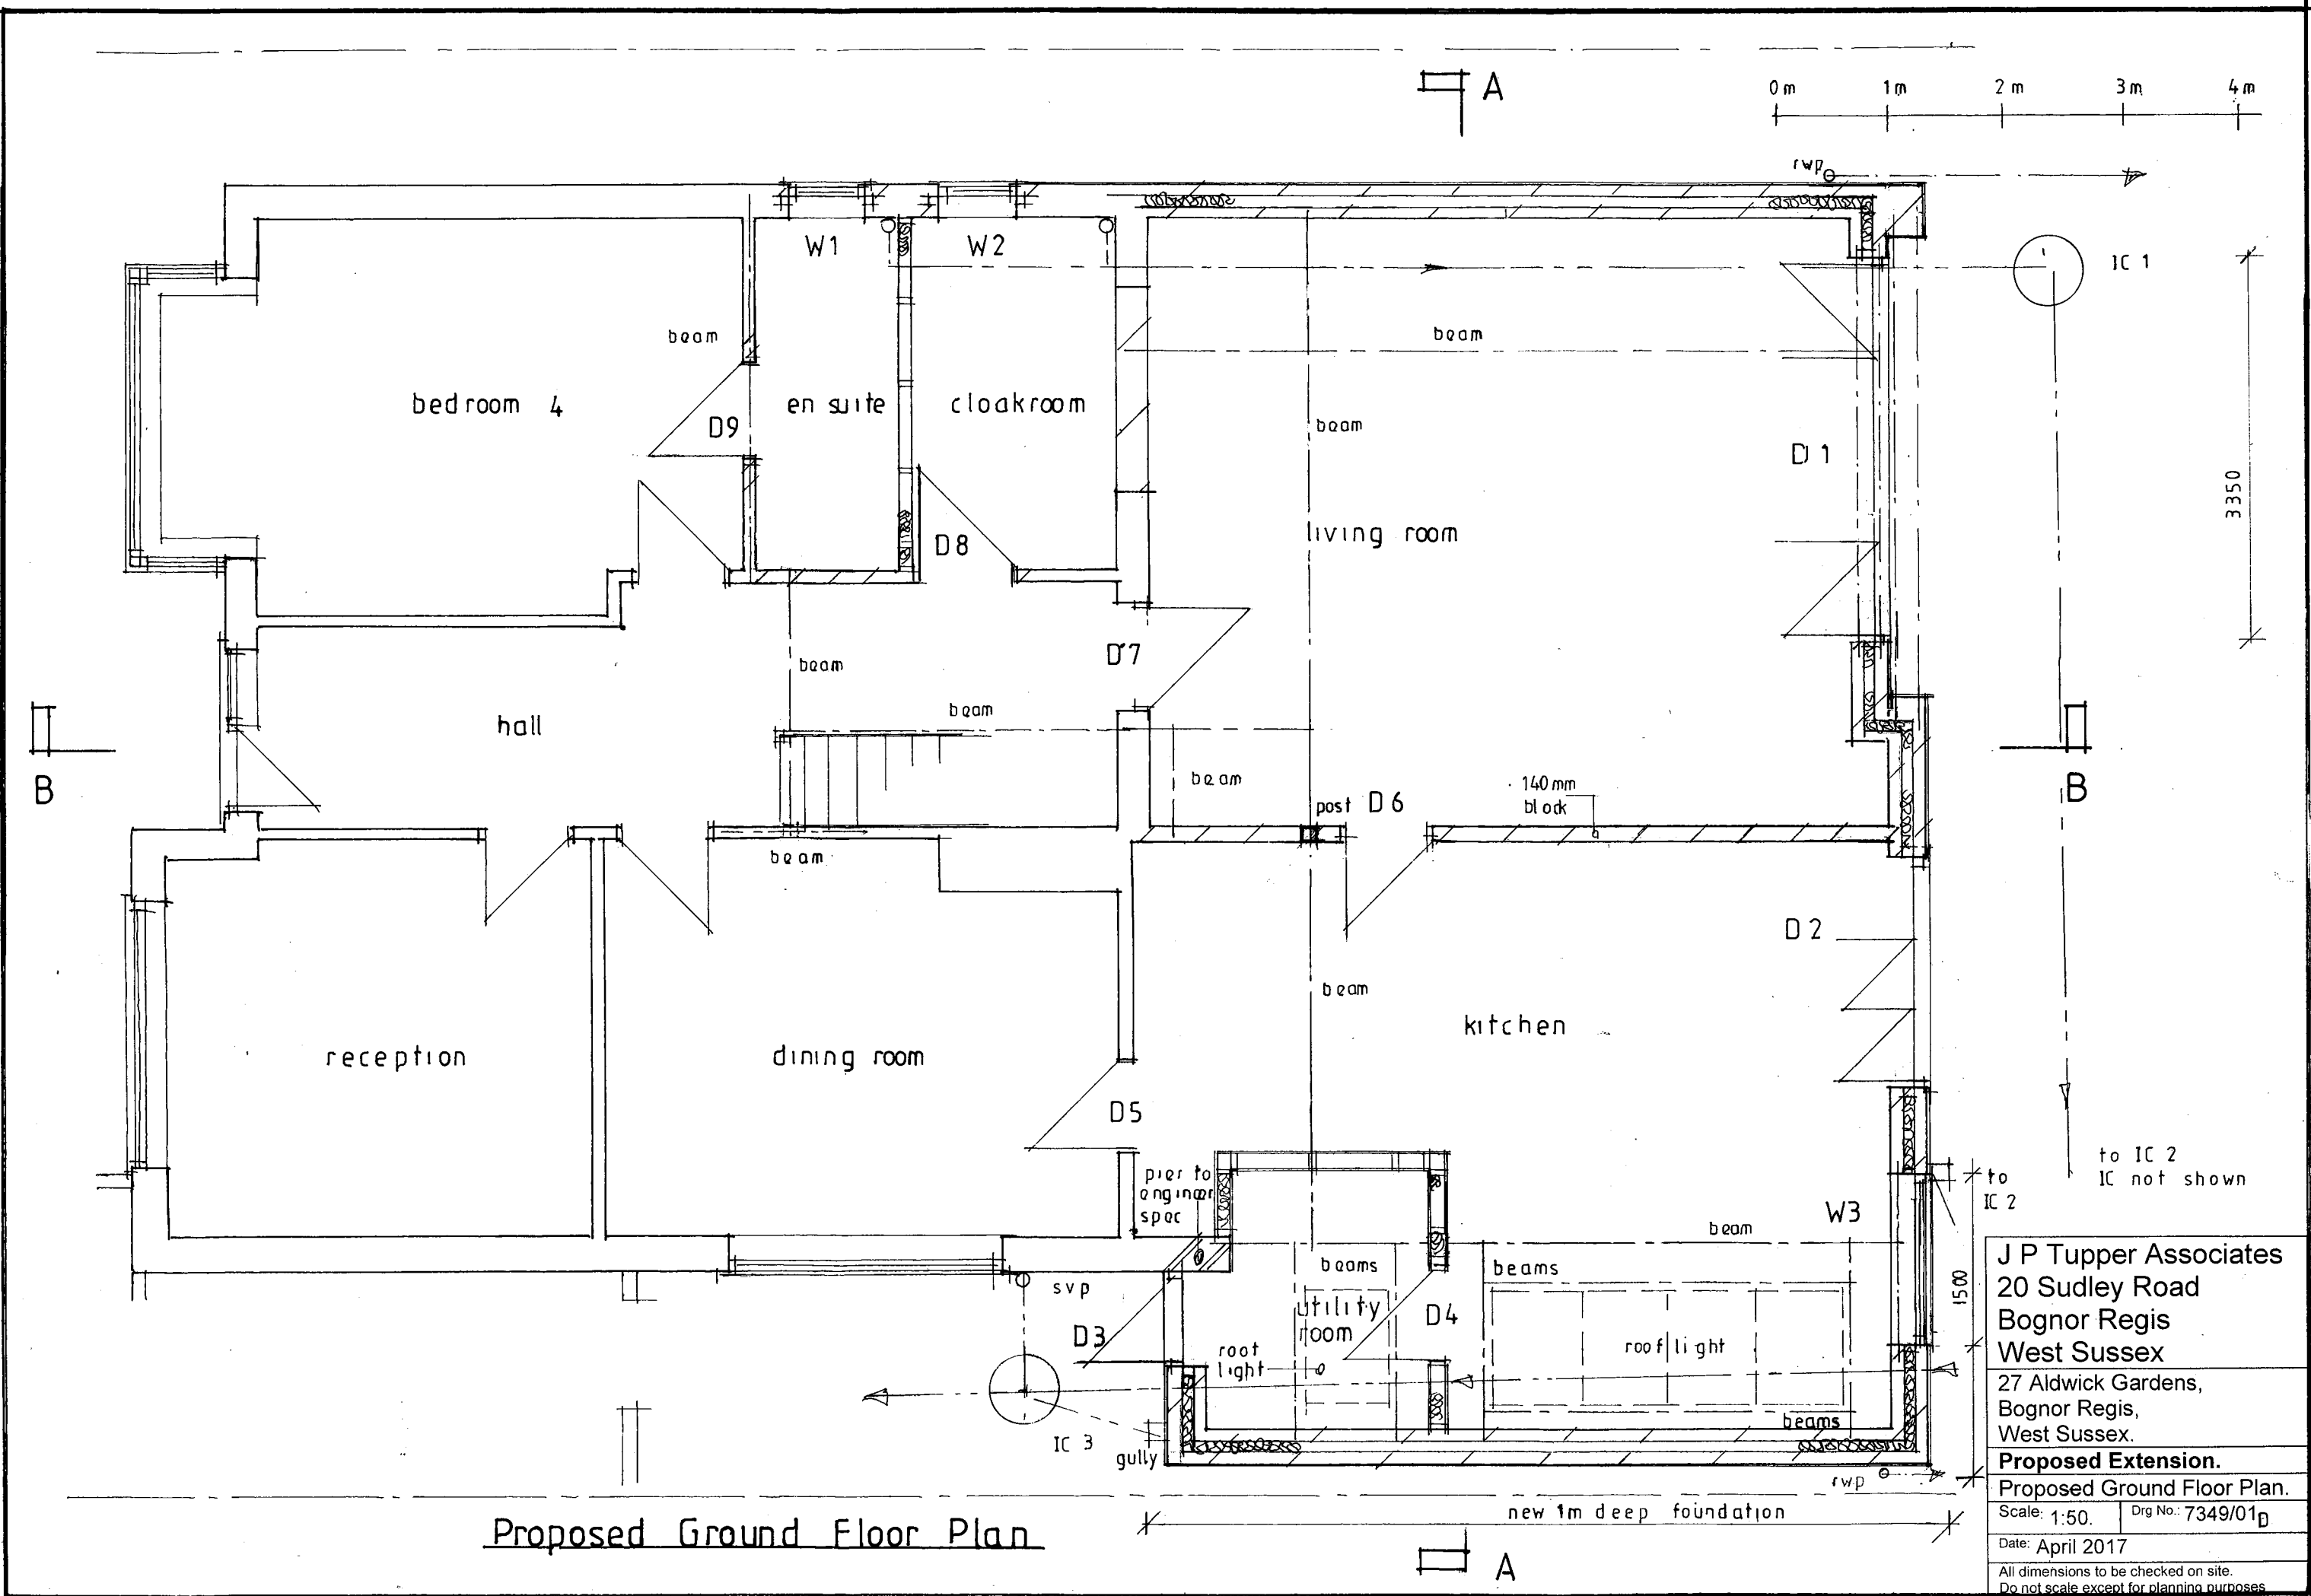

J P Tupper Associates
 20 Sudley Road
 Bognor Regis
 West Sussex

27 Aldwick Gardens,
 Bognor Regis,
 West Sussex.

Proposed Extension.
Proposed Ground Floor Plan.
 Scale: 1:50. Drg No.: 7349/01p
 Date: April 2017
 All dimensions to be checked on site.
 Do not scale except for planning purposes.