


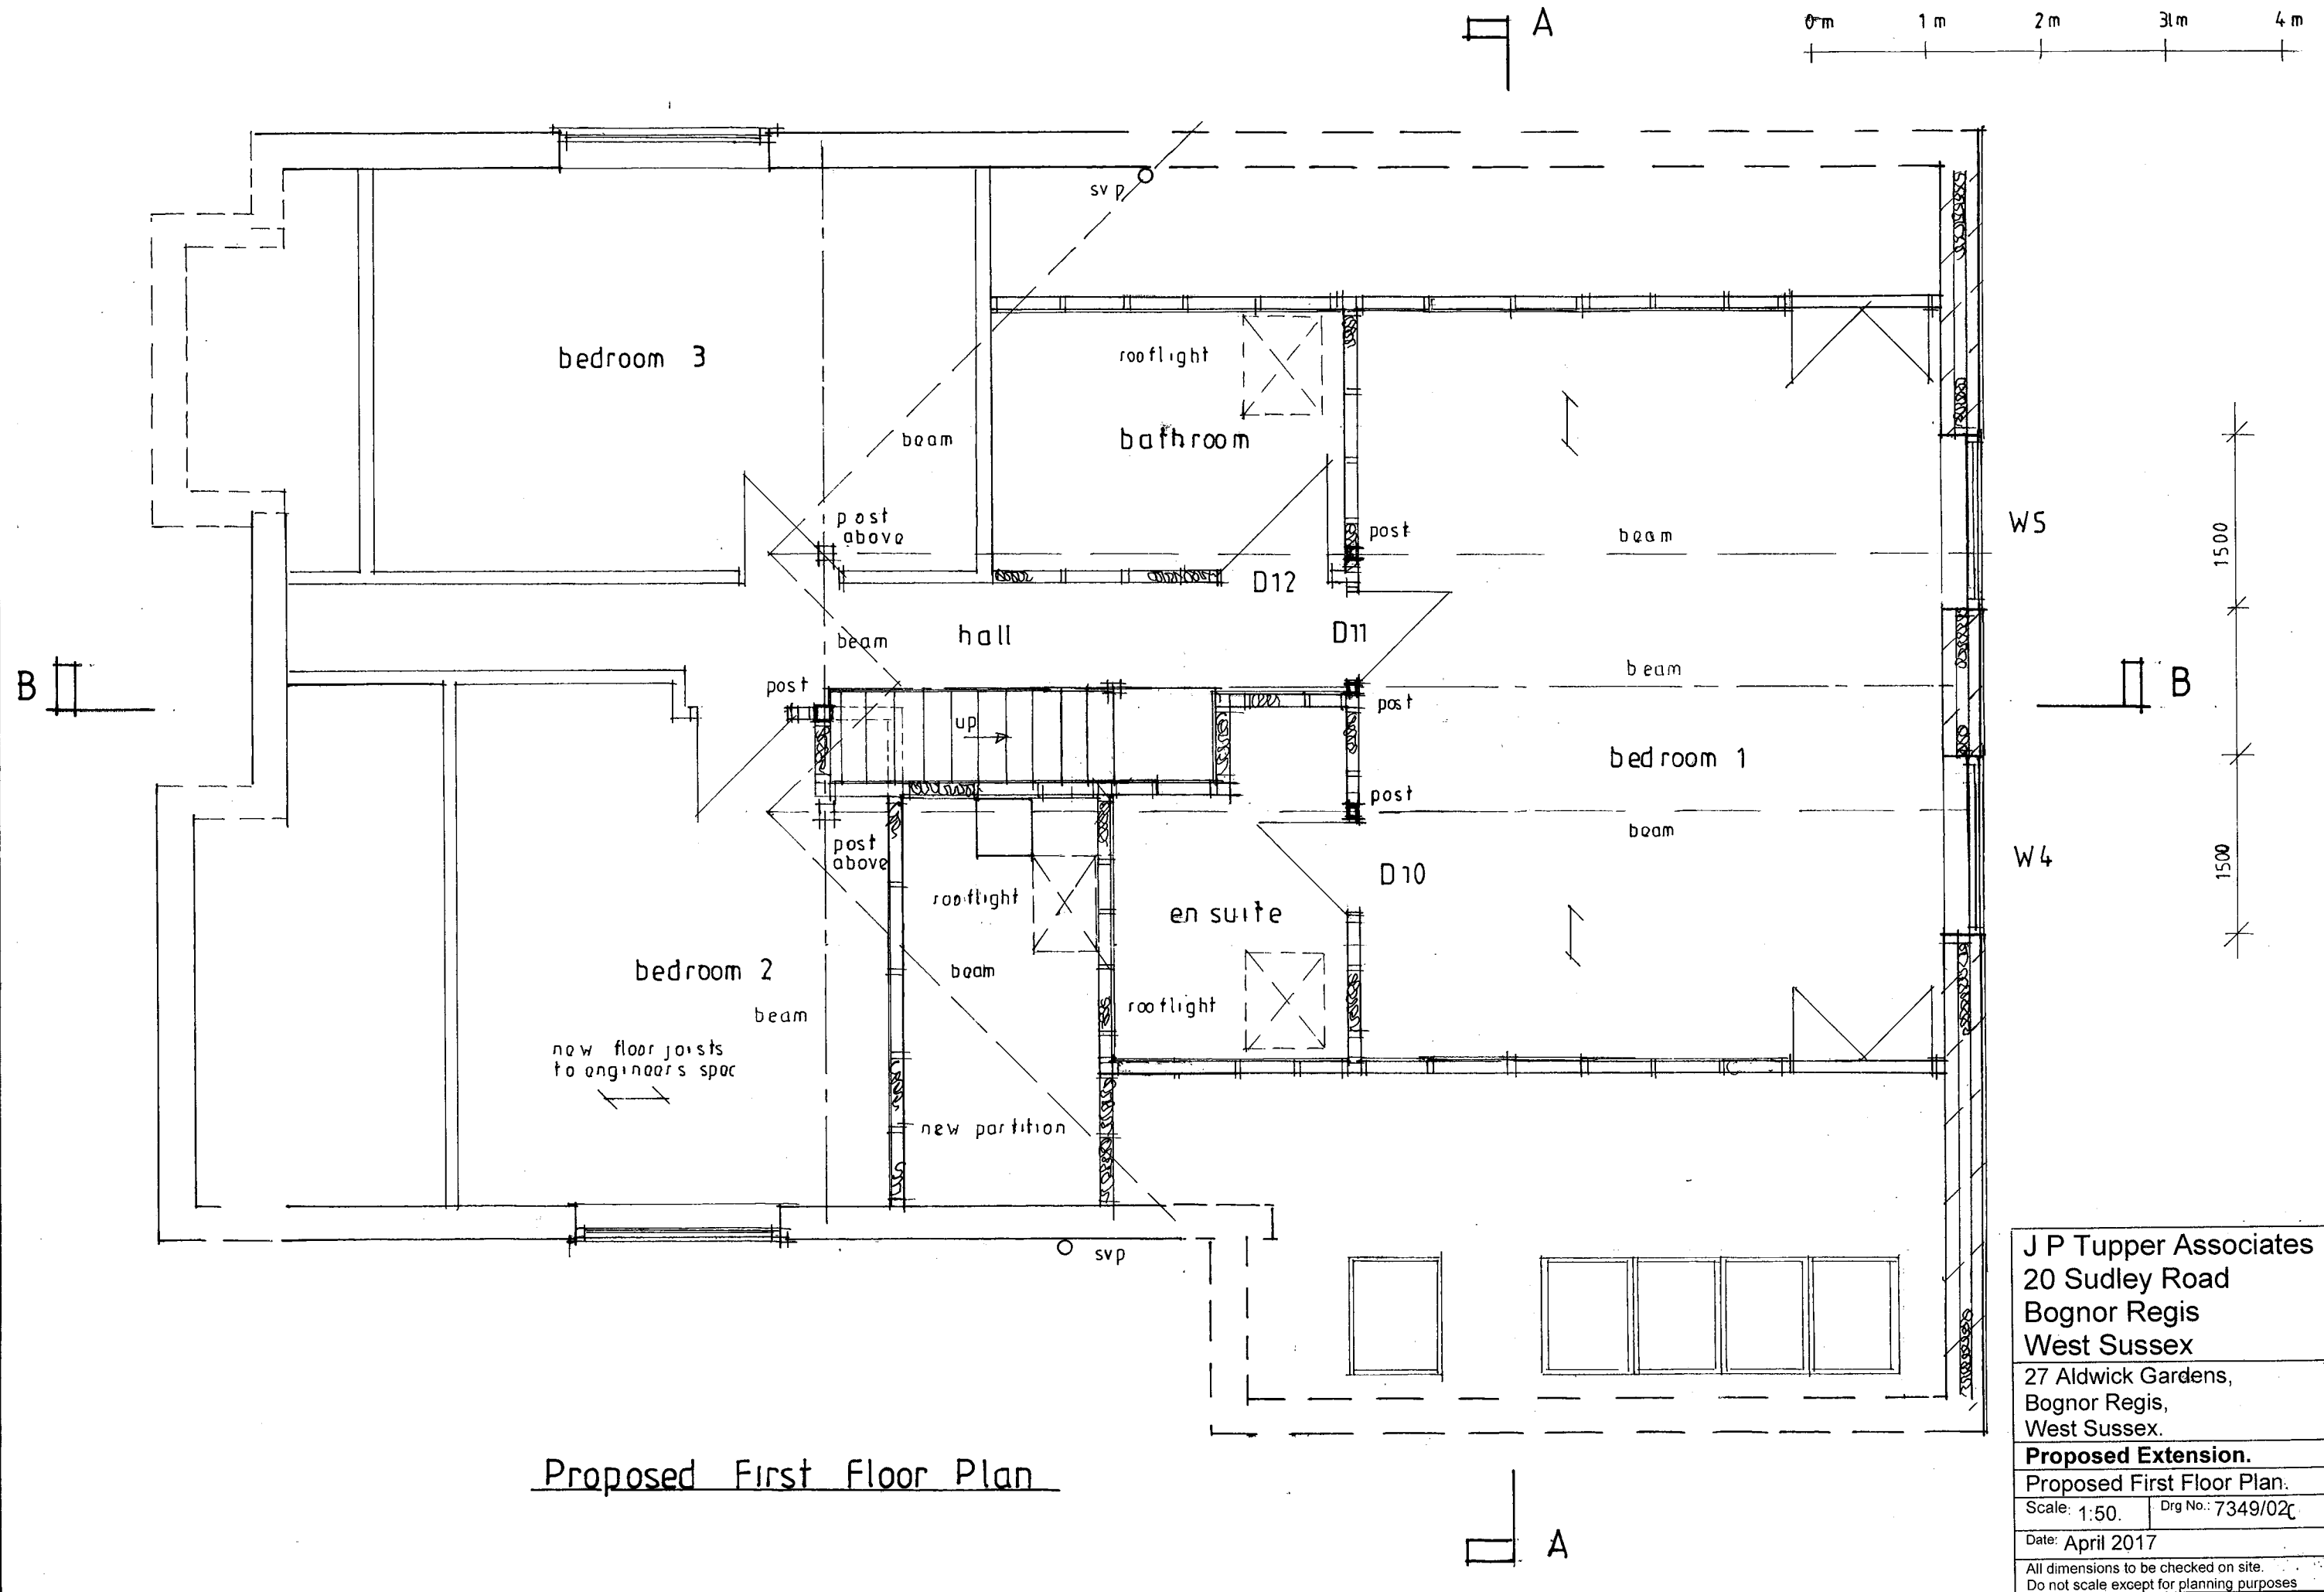

J P Tupper Associates 20 Sudley Road Bognor Regis West Sussex	
27 Aldwick Gardens, Bognor Regis, West Sussex.	
Proposed Extension.	
Proposed First Floor Plan.	
Scale: 1:50.	Dwg No.: 7349/02c
Date: April 2017	
All dimensions to be checked on site. Do not scale except for planning purposes	