


0m 1m 2m 3m 4m 5m 6m 7m 8m

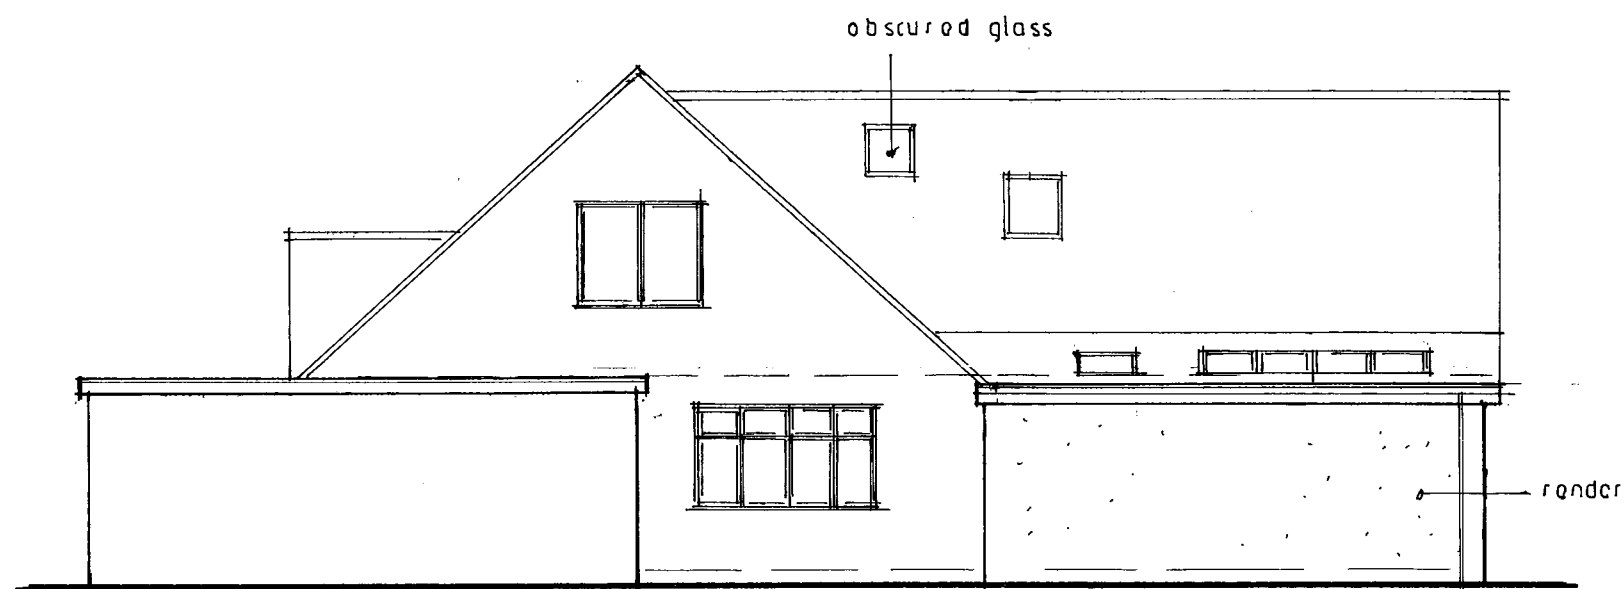

West Elevation



South Elevation



East Elevation

J P Tupper Associates
20 Sudley Road
Bognor Regis
West Sussex

27 Aldwick Gardens,
Bognor Regis,
West Sussex.

Proposed Extension.

Proposed Elevations.

Scale: 1:100. Drg No.: 7349/05c

Date: April 2017

All dimensions to be checked on site.
Do not scale except for planning purposes.