



Proposed Elevations

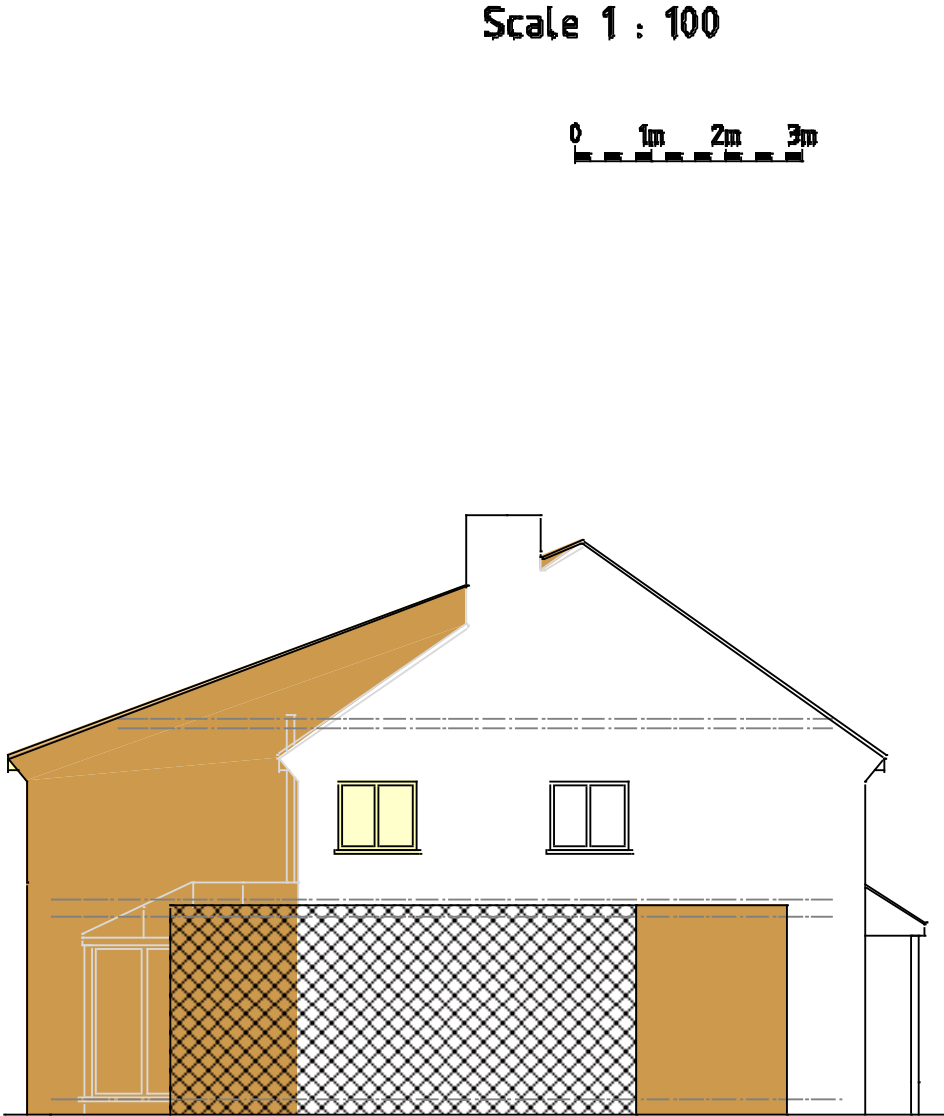

South-East Elevation
(Rear)




North-East Elevation

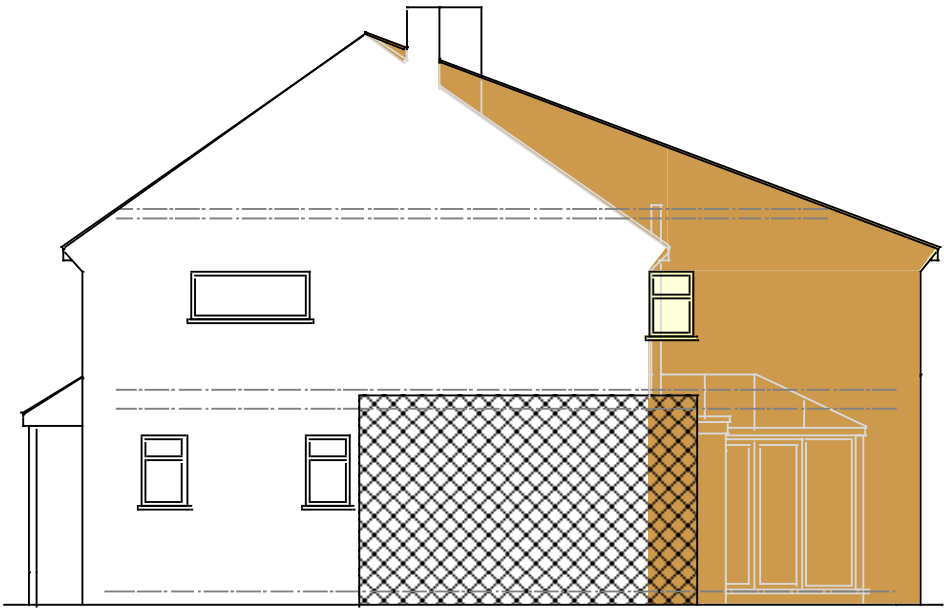

South-West Elevation




North-West Elevation

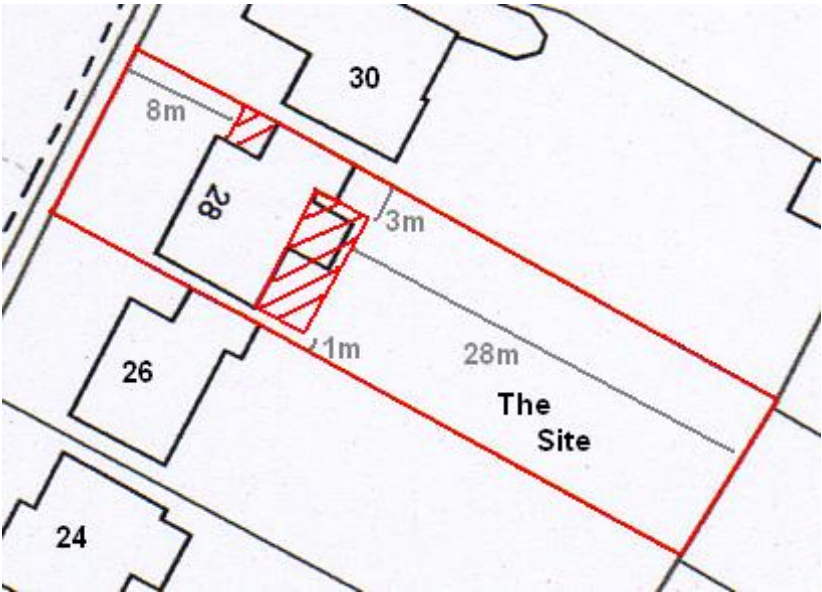

Proposed

Block Plan 1:500

 

PROJECT
Proposed two storey extension
at rear of 28 St. Richard's Way,
Aldwick, West Sussex. PO21 3BB

CLIENT Ms S Thurlow

Scales
1:50, 1:100
1:500, 1:1250

Date
Dec 2018

Drawn
srb


Revisions

Drawing No 15/18/30


Existing Elevations




South-East Elevation
(Rear)

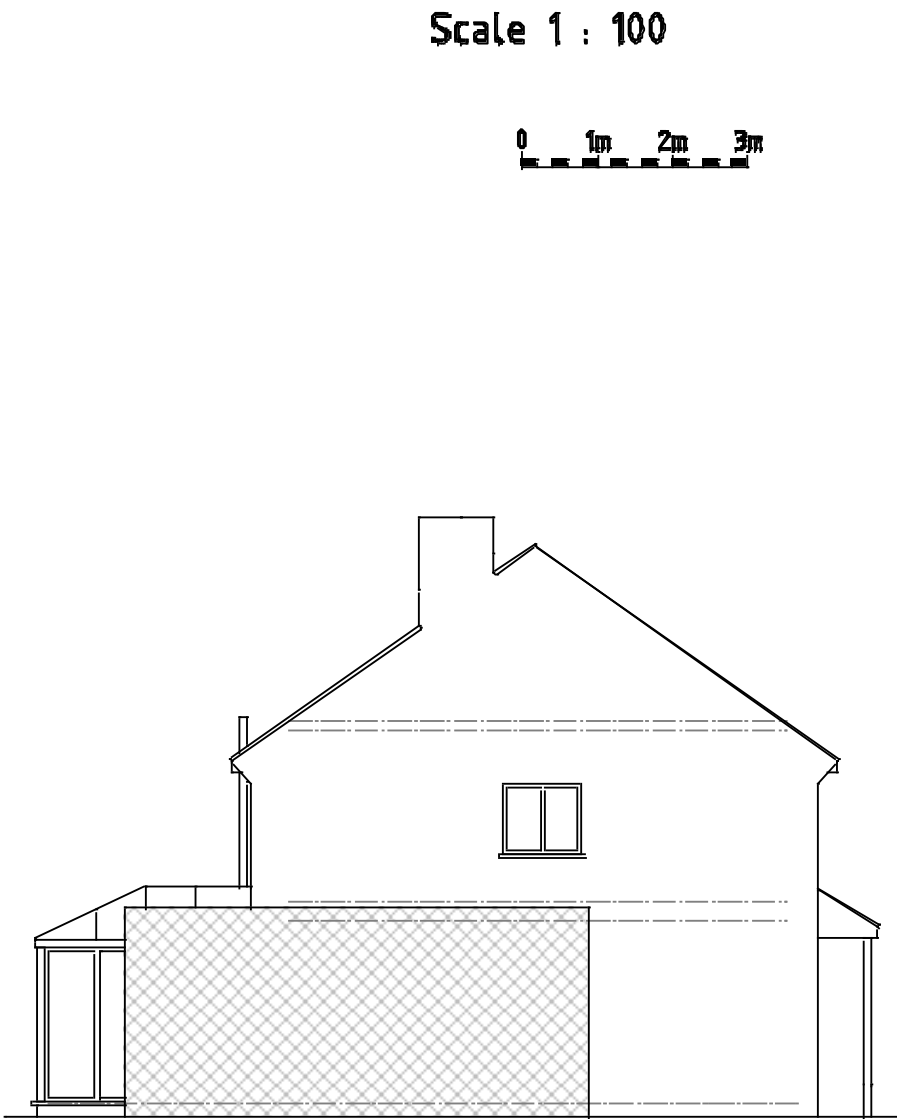


North-East Elevation

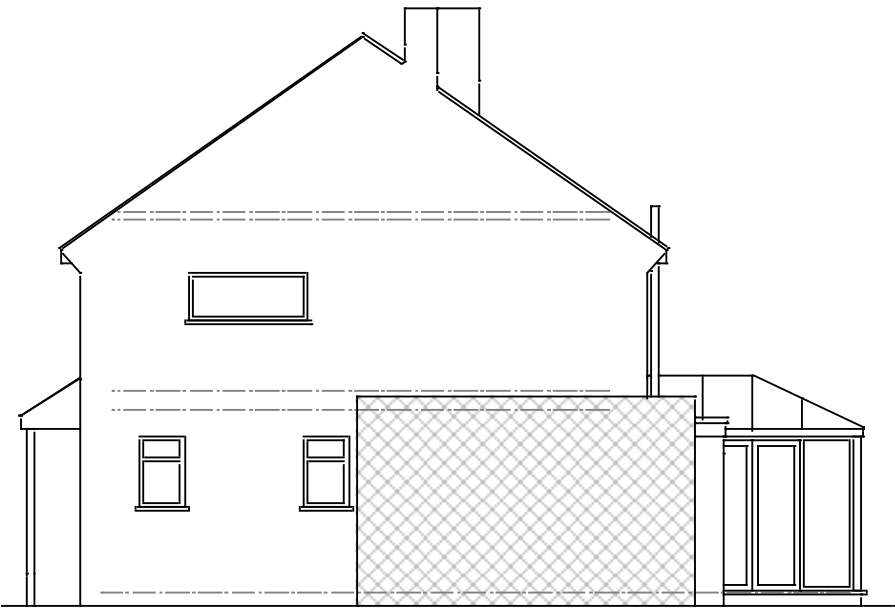

South-West Elevation

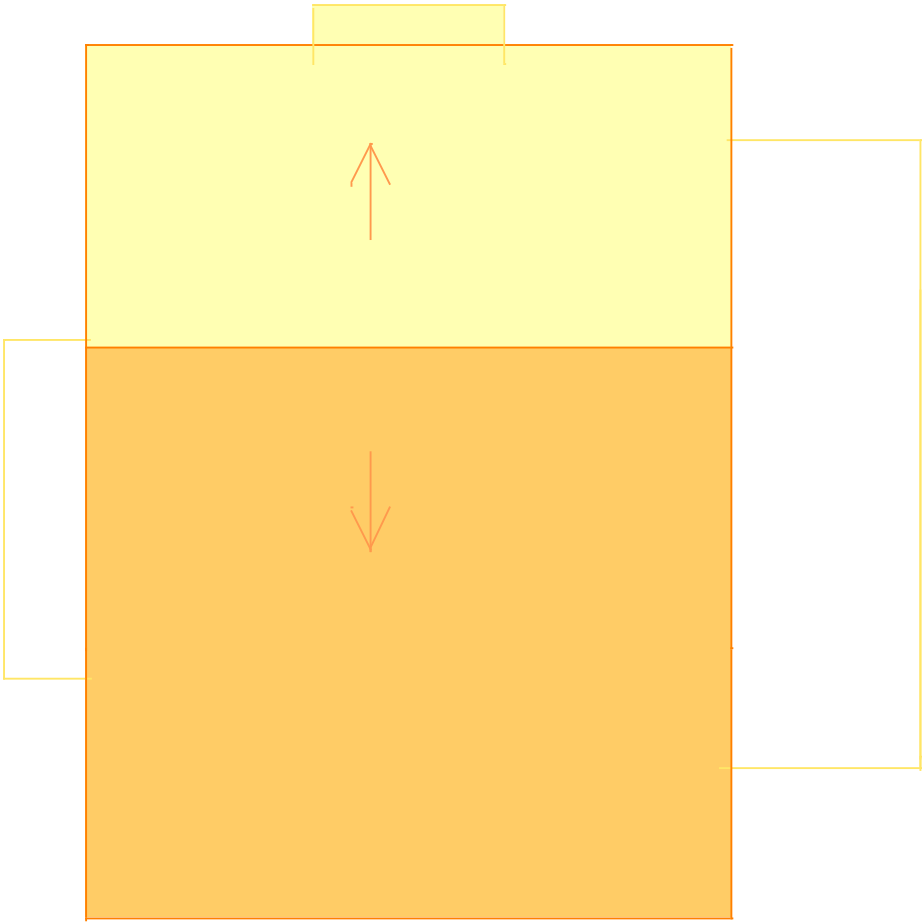


Roof Plan

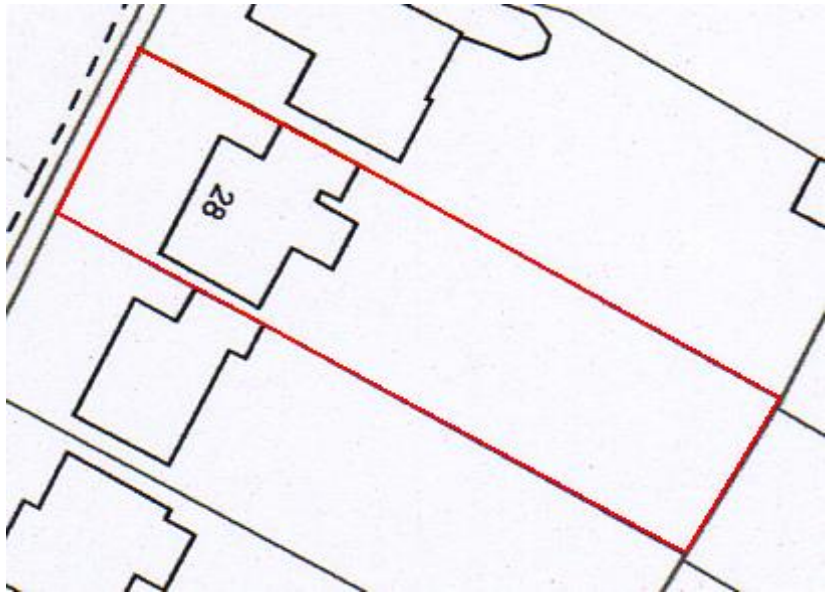

Existing

Block Plan 1:500

 

PROJECT Proposed two storey extension at rear of 28 St. Richard's Way, Aldwick, West Sussex. PO21 3BB	Scales 1:50, 1:100 1:500, 1:1250	Revisions	
	Date Dec 2018		
	Drawn srb	Drawing No 15/18/30	2
CLIENT Ms S Thurlow			



Scale 1 : 50

PROJECT
Proposed two storey extension
at rear of 28 St. Richard's Way,
Aldwick, West Sussex. PO21 3BB

CLIENT Ms S Thurlow


Scales
1:50, 1:100
1:500, 1:1250

Date
Dec 2018

Drawn
srb

Revisions

Drawing No 15/18/30

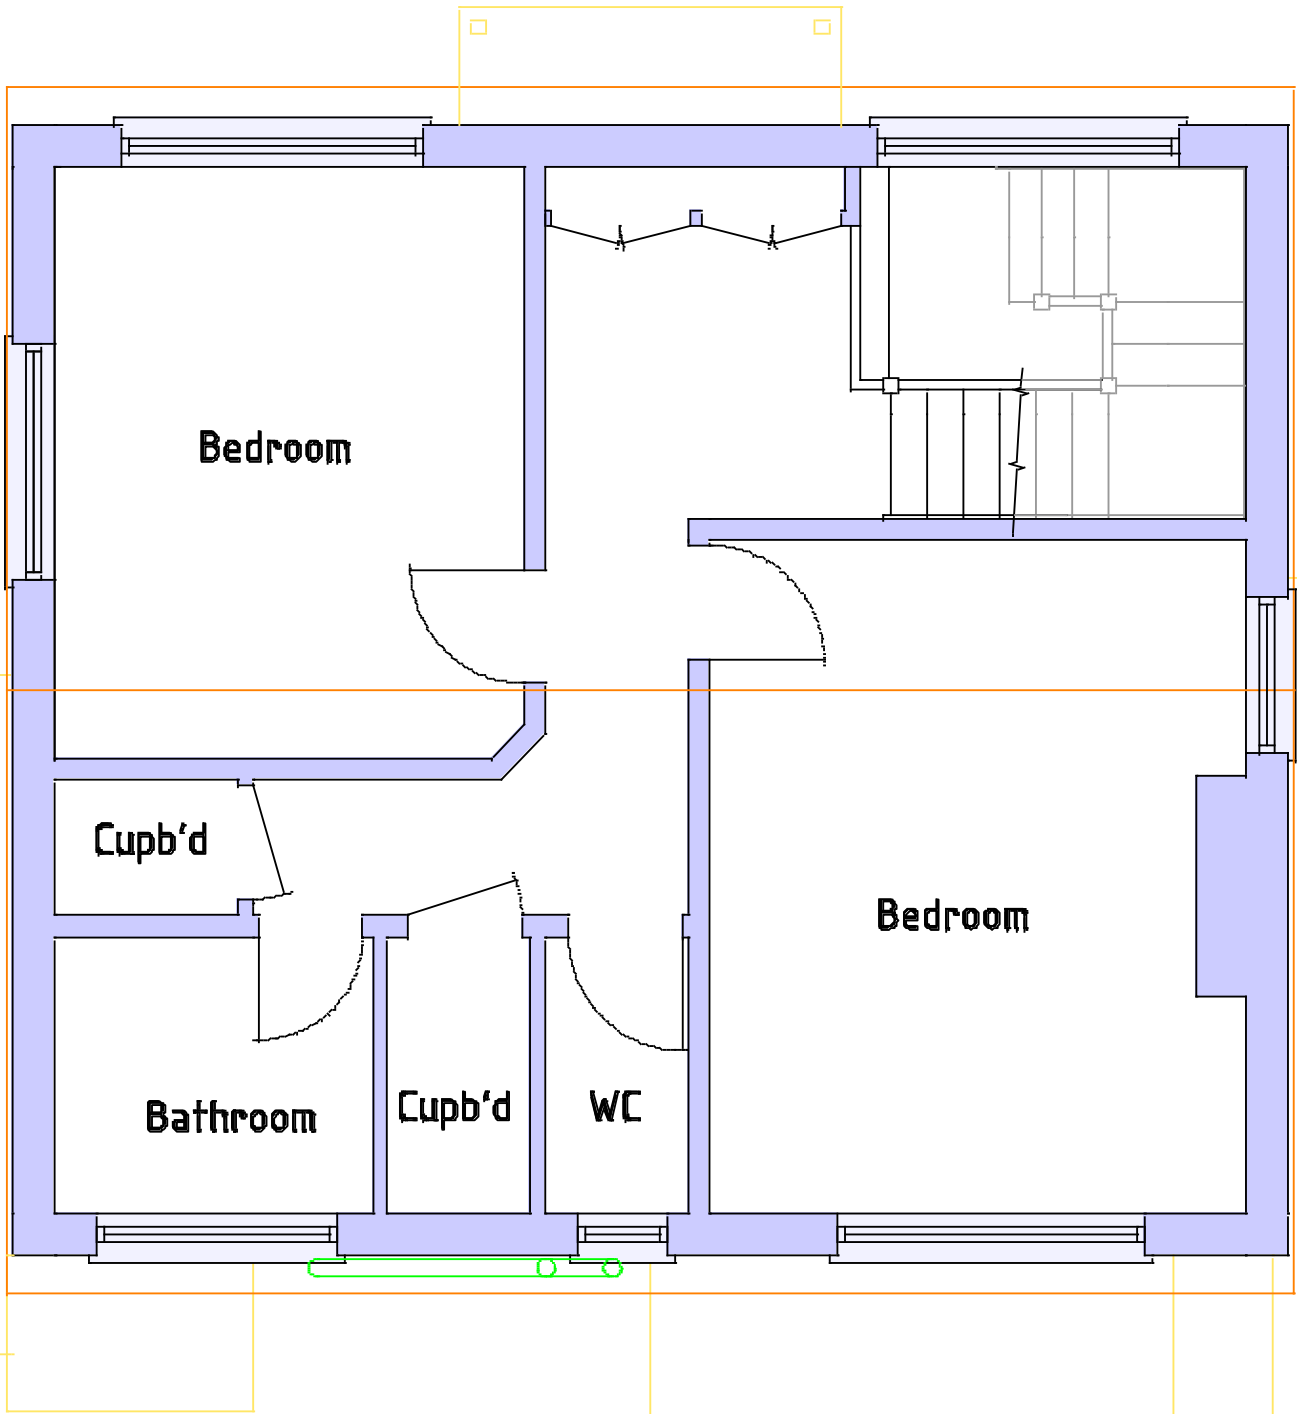


Existing First Floor



Scale 1 : 50

PROJECT Proposed two storey extension at rear of 28 St. Richard's Way, Aldwick, West Sussex. PO21 3BB	Scales 1:50, 1:100 1:500, 1:1250	Revisions	
	Date Dec 2018		
	Drawn srb	Drawing No 15/18/30	4
CLIENT Ms S Thurlow			

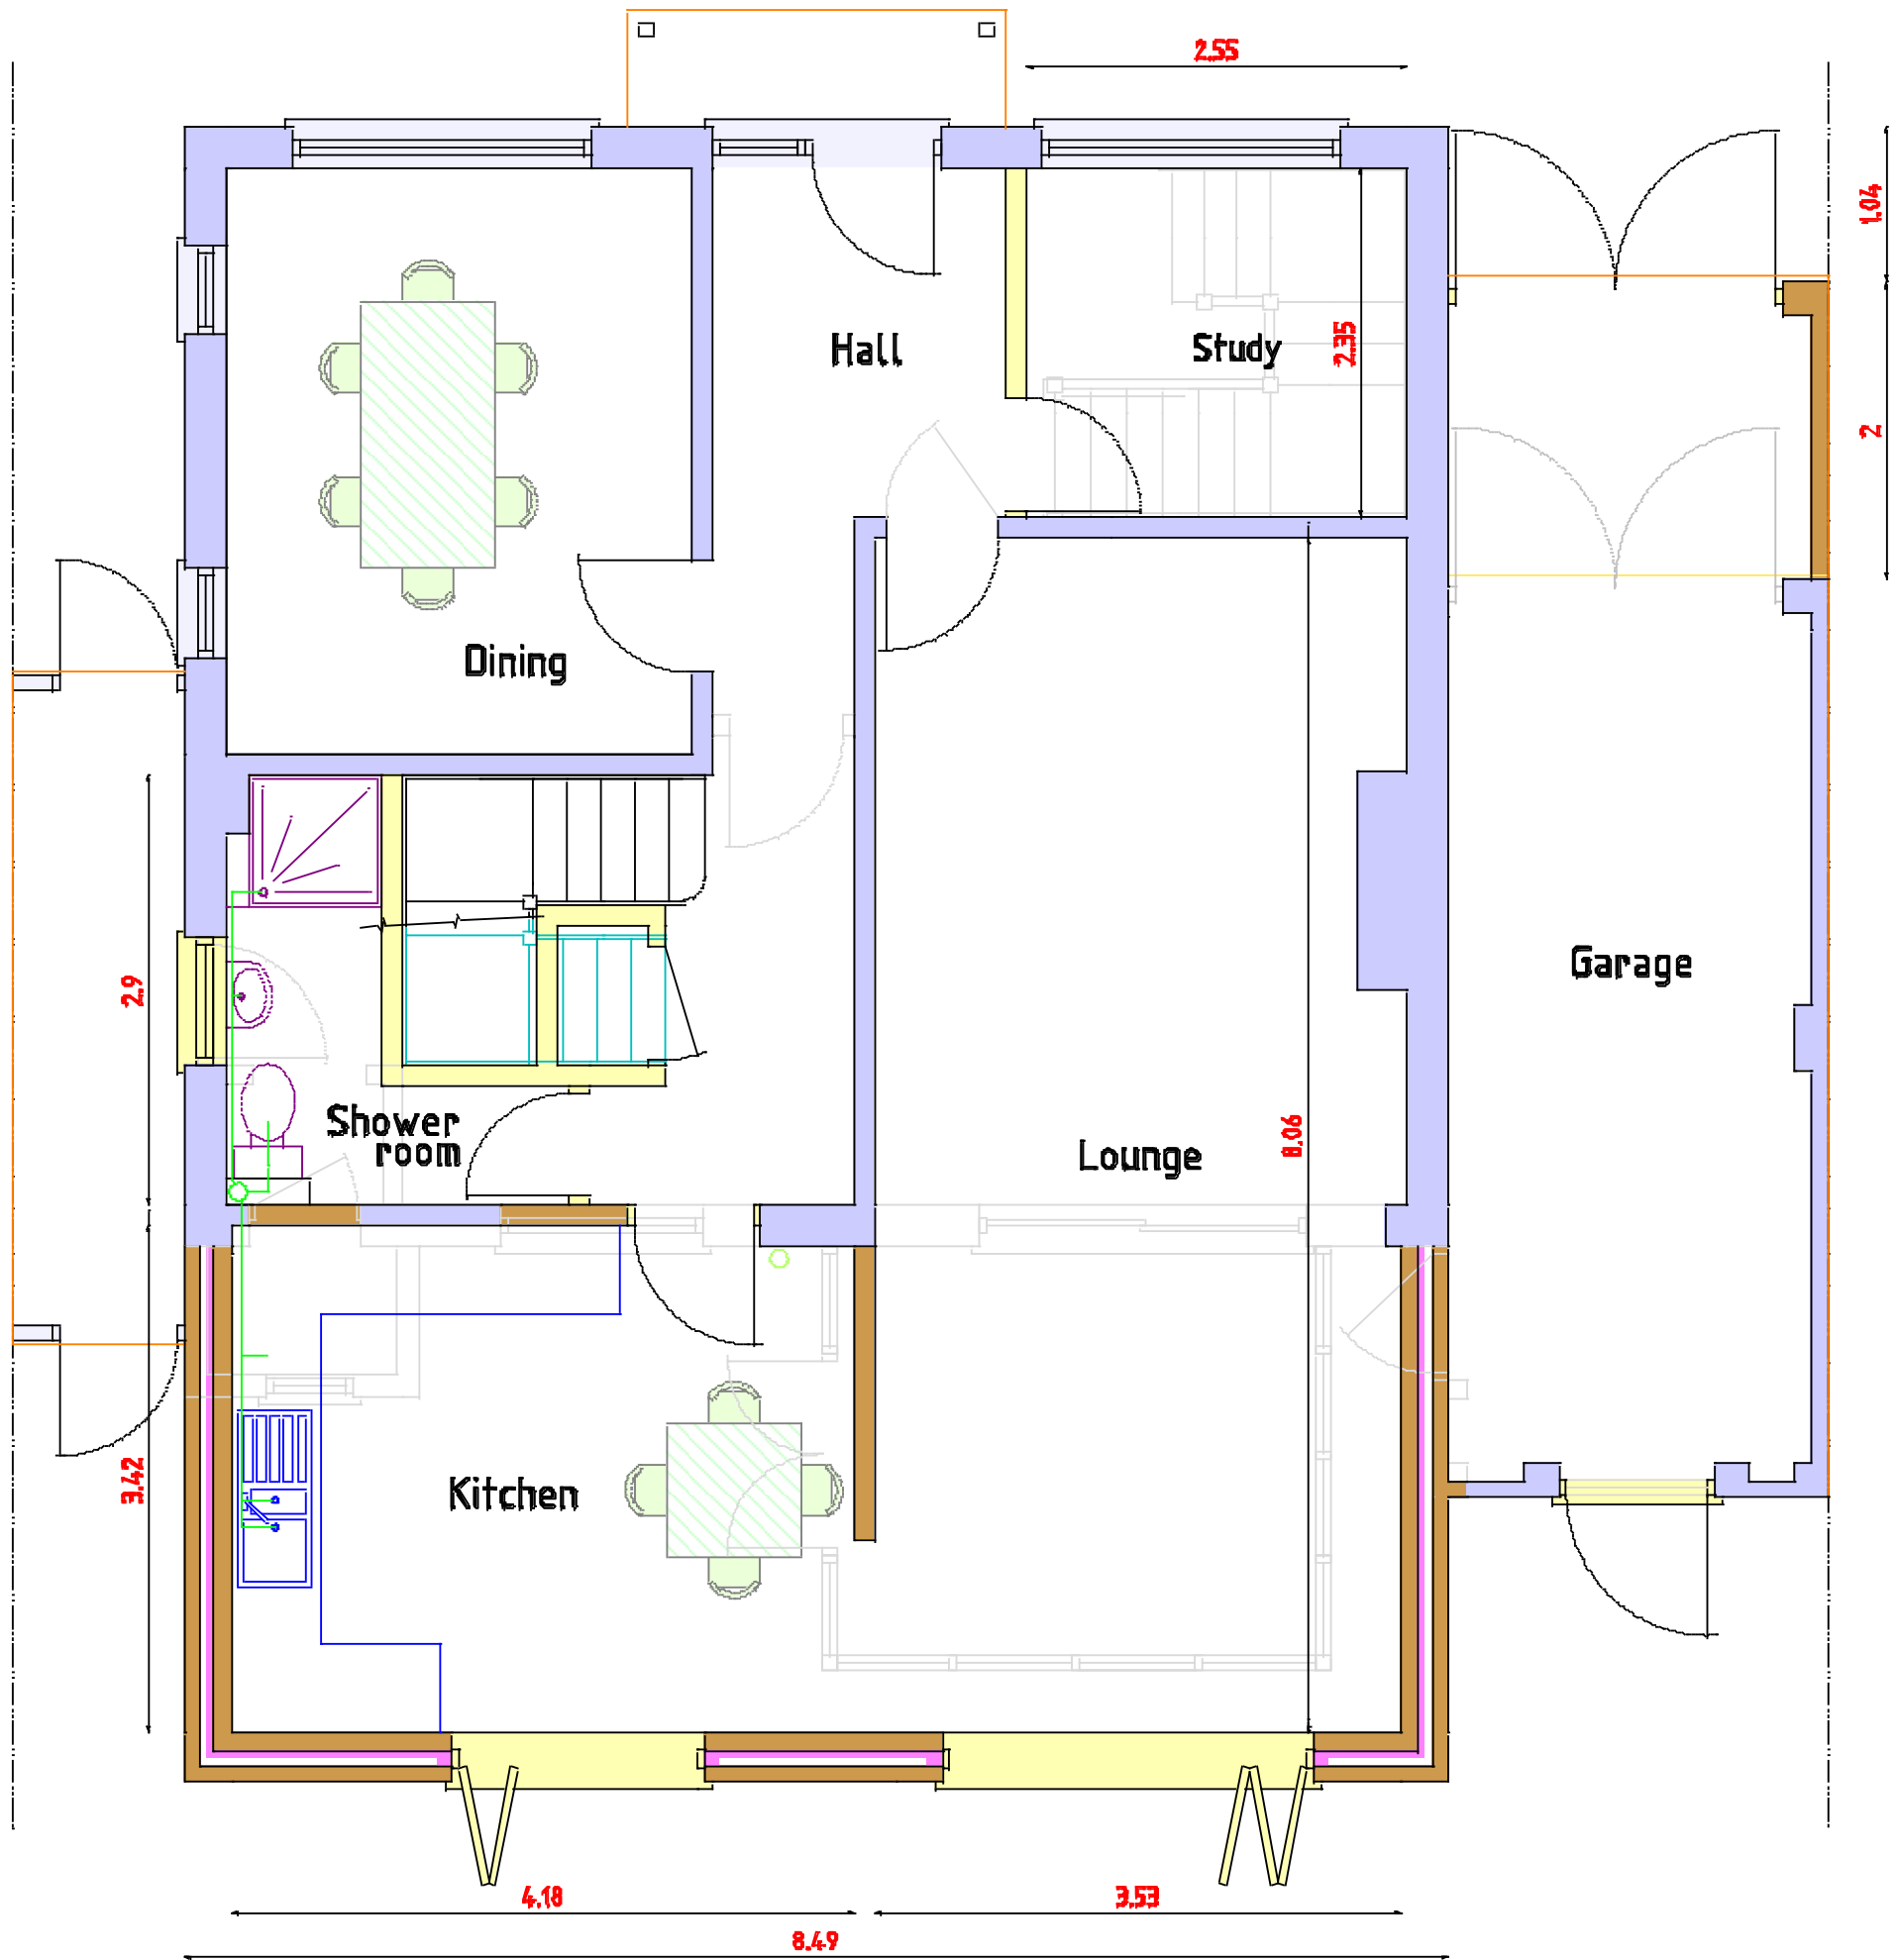


Proposed Ground Floor



Scale 1 : 50

PROJECT Proposed two storey extension at rear of 28 St. Richard's Way, Aldwick, West Sussex. PO21 3BB	Scales 1:50, 1:100 1:500, 1:1250	Revisions	
	Date Dec 2018		
	Drawn srb	Drawing No 15/18/30	5
CLIENT Ms S Thurlow			

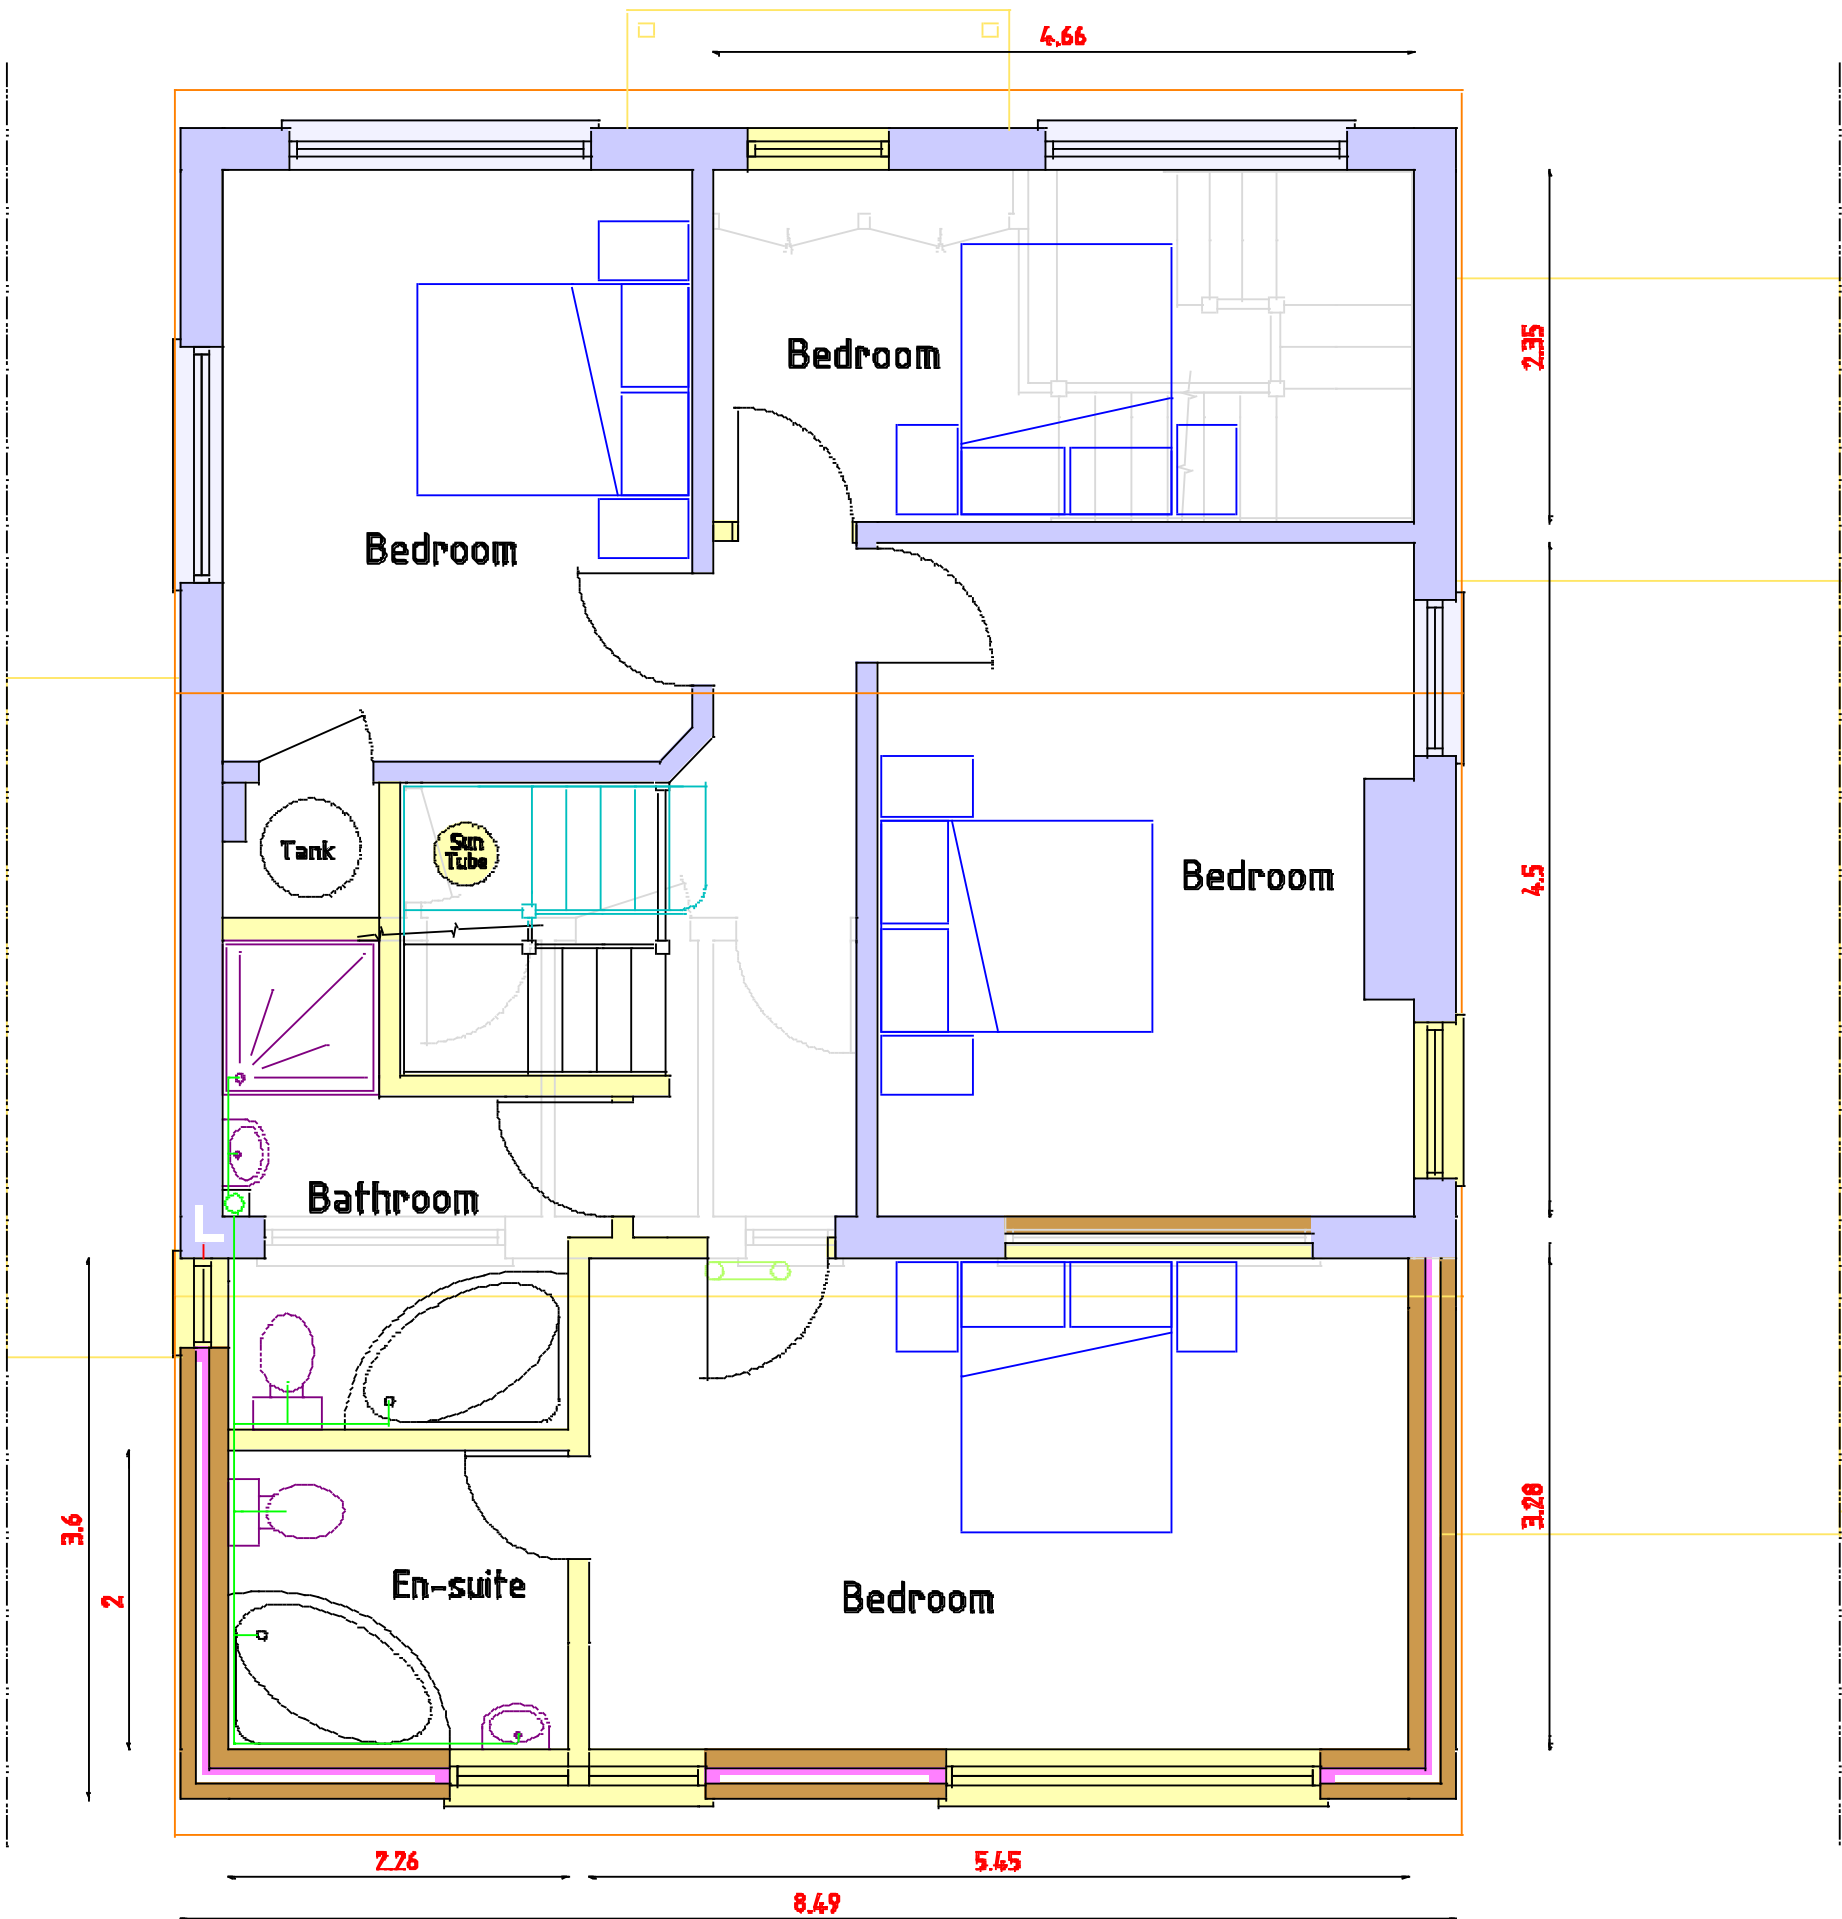

PROJECT Proposed two storey extension at rear of 28 St. Richard's Way, Aldwick, West Sussex. PO21 3BB	Scales 1:50, 1:100 1:500, 1:1250	Revisions	
	Date Dec 2018		
	Drawn srb	Drawing No 15/18/30	6
CLIENT Ms S Thurlow			