



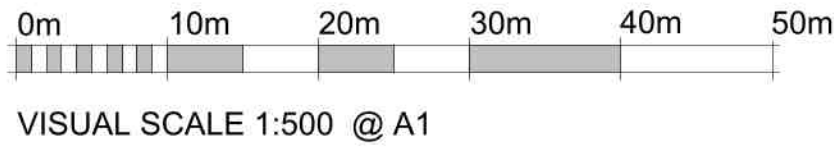

1 Site Plan
1 : 500

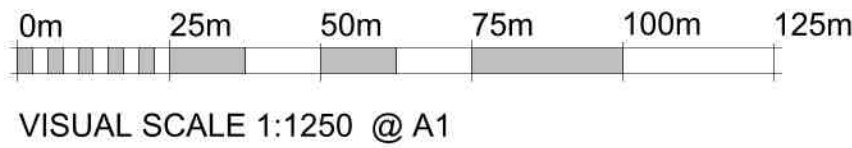

2 Location Plan
1 : 1250



All dimension to be verified on site, any discrepancies to be reported to Designer prior to setting out or ordering of any materials.

This drawing has been produced for the specific client and project identified below and is not intended for use by any other person or for any other purpose.

This drawing is protected under The Copyright, Designs and Patents Act 1988.

REVISIONS	

Client
Mr R Crocombe

Project Address
23 The Drive
Bognor Regis,
PO21 4DU

Project
Single Storey Rear Extension

Drawing Title
Proposed Location & Site Plan

Drawing number AP/103/23/21	Rev D
--------------------------------	----------

Scale: As indicated	Paper Size:
------------------------	-------------