



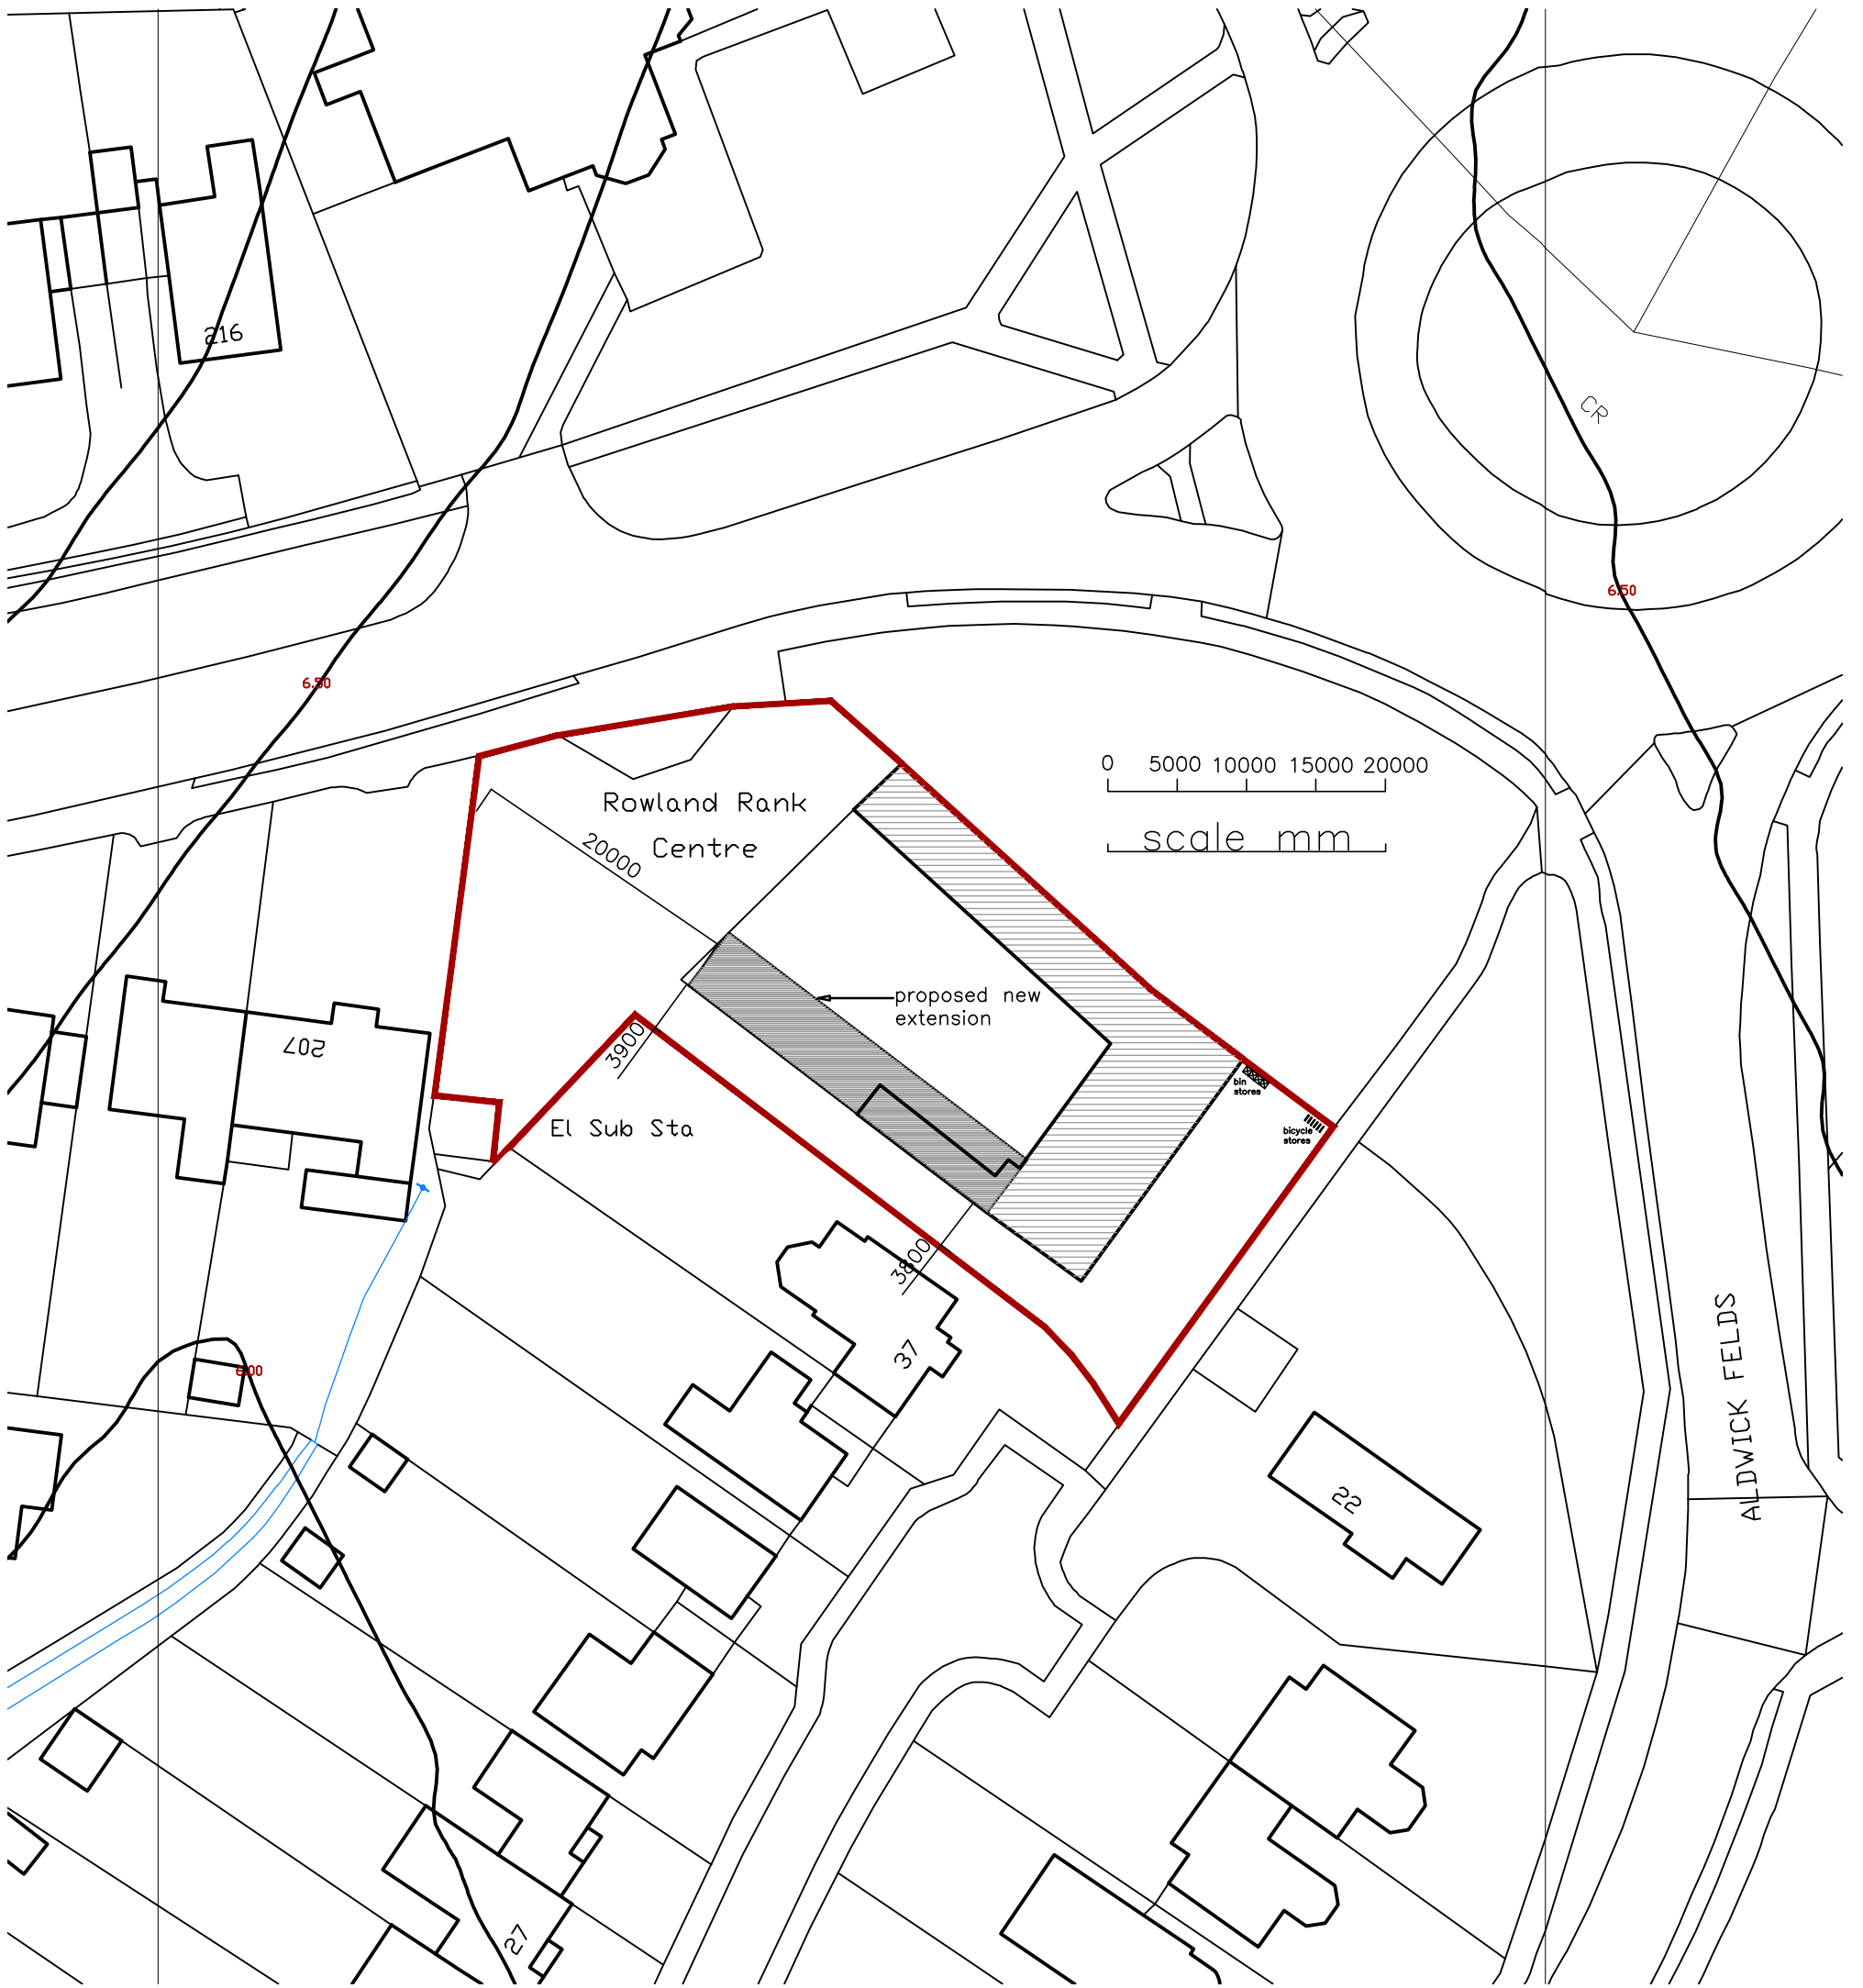

PROPOSED SITE PLAN 1:500

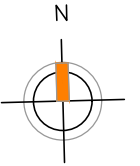

AMdesign

ARCHITECTURE DESIGN DEVELOPMENT
Leeza Aldis-Hobbs ARB RIBA SPAB

Mob: 07756 329400
e-mail: leeza@amdesignltd.co.uk

PROJECT
**ROWLAND RANK CR
ALDWICK ROAD
BOGNOR REGIS
PO21 3QQ**

PROJECT STAGE
PLANNING

DRAWING
SITE BLOCK PLAN

DRAWING No
451/02

SCALE 1:500
DATE SEPT 2025

REVISION
DRAWN LA
CHECKED

paper size A3

LETTER	REVISION	DATE
--------	----------	------

This scheme is subject to town planning and all other necessary consents. All dimensions and levels to be checked on site. This drawing is to be read in conjunction with other relevant drawings and documents. Report all discrepancies to the Architect before work commences. AM Design is the trading name of AM Design Ltd © AM Design Ltd. All rights reserved.