


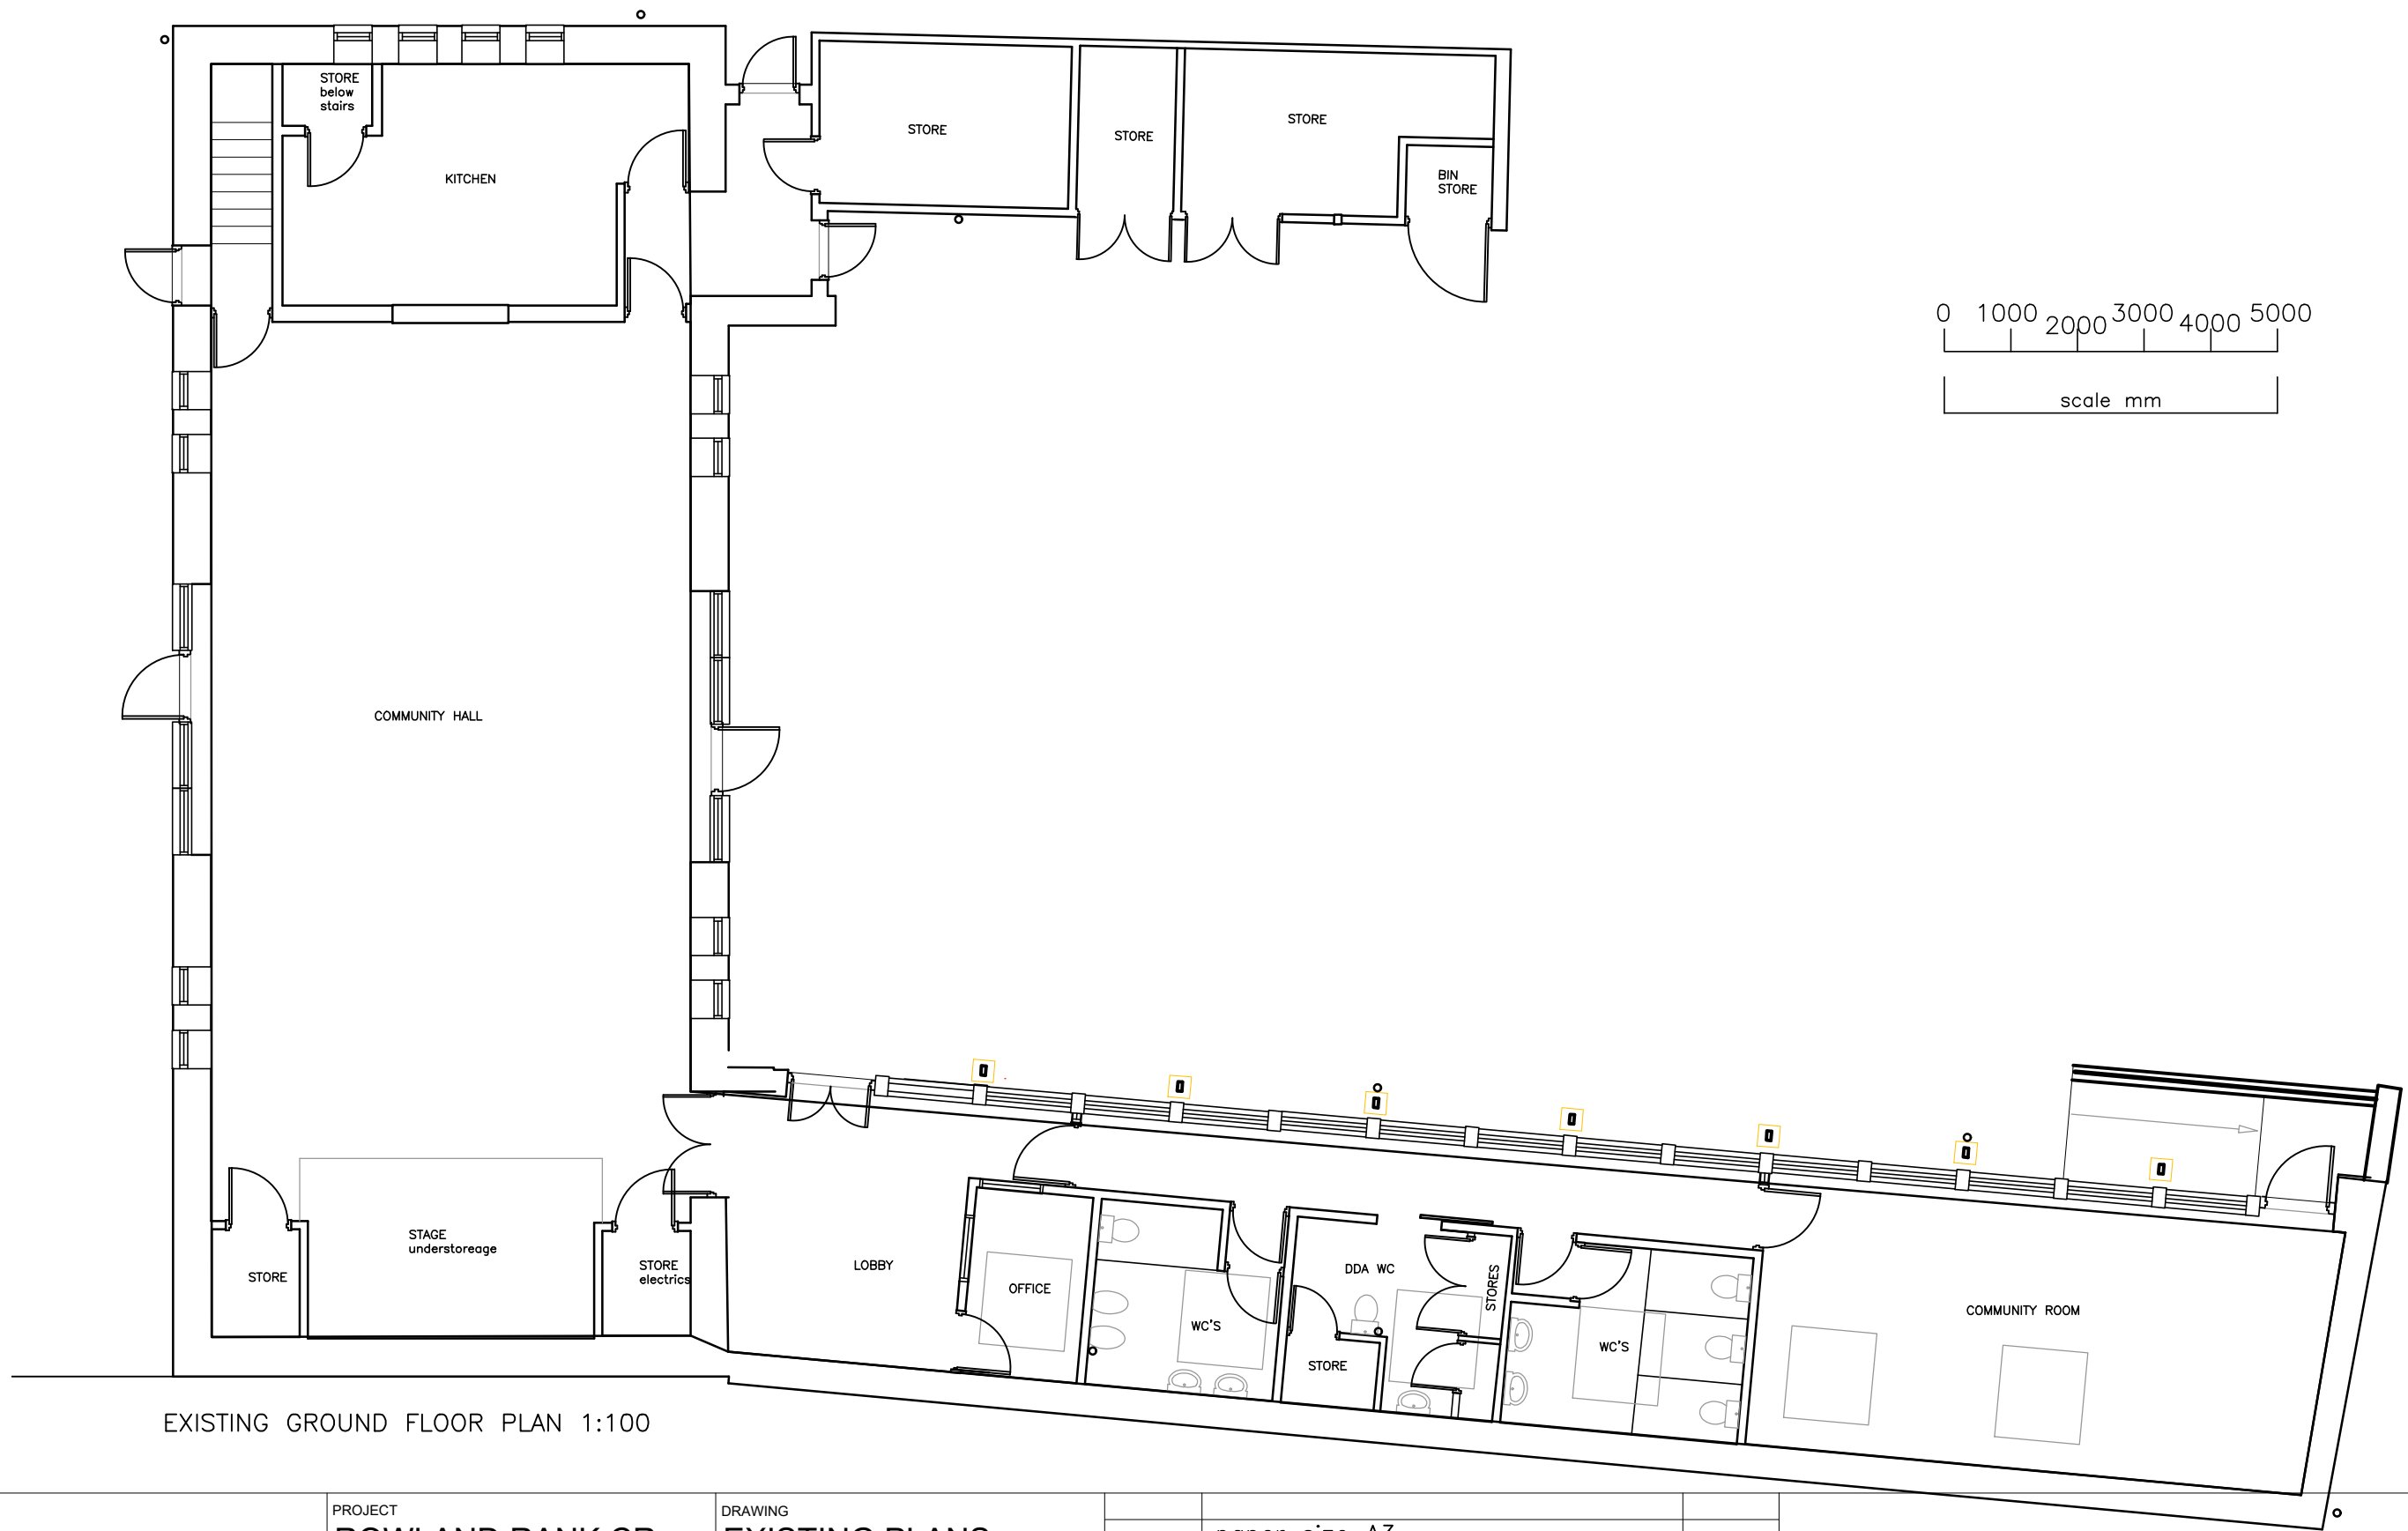

EXISTING GROUND FLOOR PLAN 1:100

PROJECT
ROWLAND RANK CR
ALDWICK ROAD
BOGNOR REGIS
PO21 3QQ
 PROJECT STAGE
PLANNING

DRAWING
EXISTING PLANS
 DRAWING No
451/03
 SCALE 1:100
 DATE SEPT 2025
 REVISION
 DRAWN LA
 CHECKED

paper size A3		
LETTER	REVISION	DATE
This scheme is subject to town planning and all other necessary consents. All dimesions and levels to be checked on site. This drawing is to be read in conjunction with other relevant drawings and documents. Report all discrepancies to the Architect before work commences. AM Design is the trading name of AM Design Ltd © AM Design Ltd. All rights reserved.		

AMdesign

ARCHITECTURE DESIGN DEVELOPMENT
 Leeza Aldis-Hobbs ARB RIBA SPAB

Mob: 07756 329400
 e-mail: leeza@amdesignltd.co.uk