



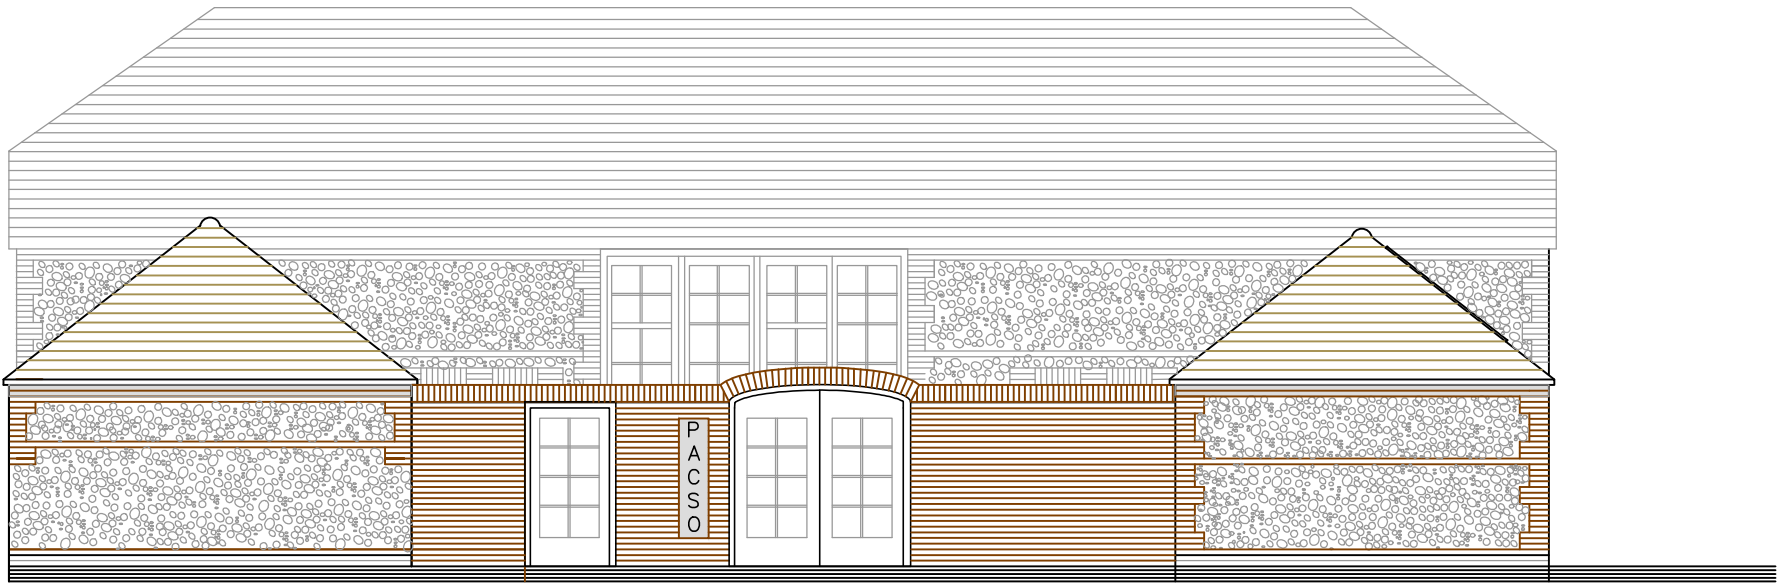


PROPOSED NORTH WEST ELEVATION 1:100



PROPOSED NORTH WEST ELEVATION 1:100
from carpark.

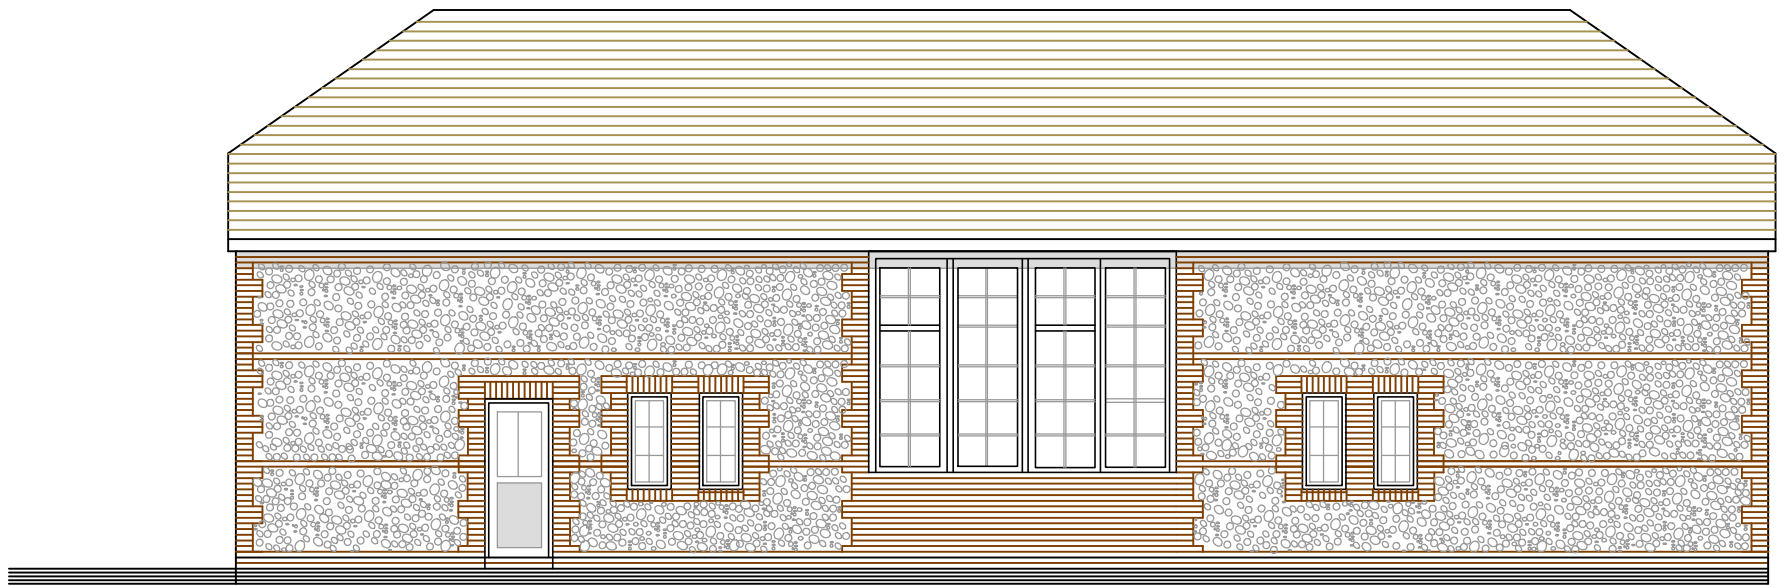

PROPOSED SOUTH EAST ELEVATION 1:100

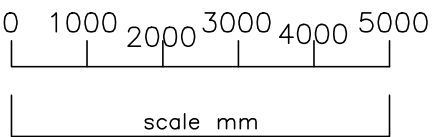

AMdesign ARCHITECTURE DESIGN DEVELOPMENT Leeza Aldis-Hobbs ARB RIBA SPAB Mob: 07756 329400 e-mail: leeza@amdesignltd.co.uk	PROJECT ROWLAND RANK CR ALDWICK ROAD BOGNOR REGIS PO21 3QQ PROJECT STAGE PLANNING	DRAWING PROPOSED ELEVATIONS DRAWING No 451/07 SCALE 1:100 DATE JULY 2025 DRAWN LA CHECKED		
			paper size A3	
			LETTER	REVISION
This scheme is subject to town planning and all other necessary consents. All dimesions and levels to be checked on site. This drawing is to be read in conjunction with other relevant drawings and documents. Report all discrepancies to the Architect before work commences. AM Design is the trading name of AM Design Ltd © AM Design Ltd. All rights reserved.				