




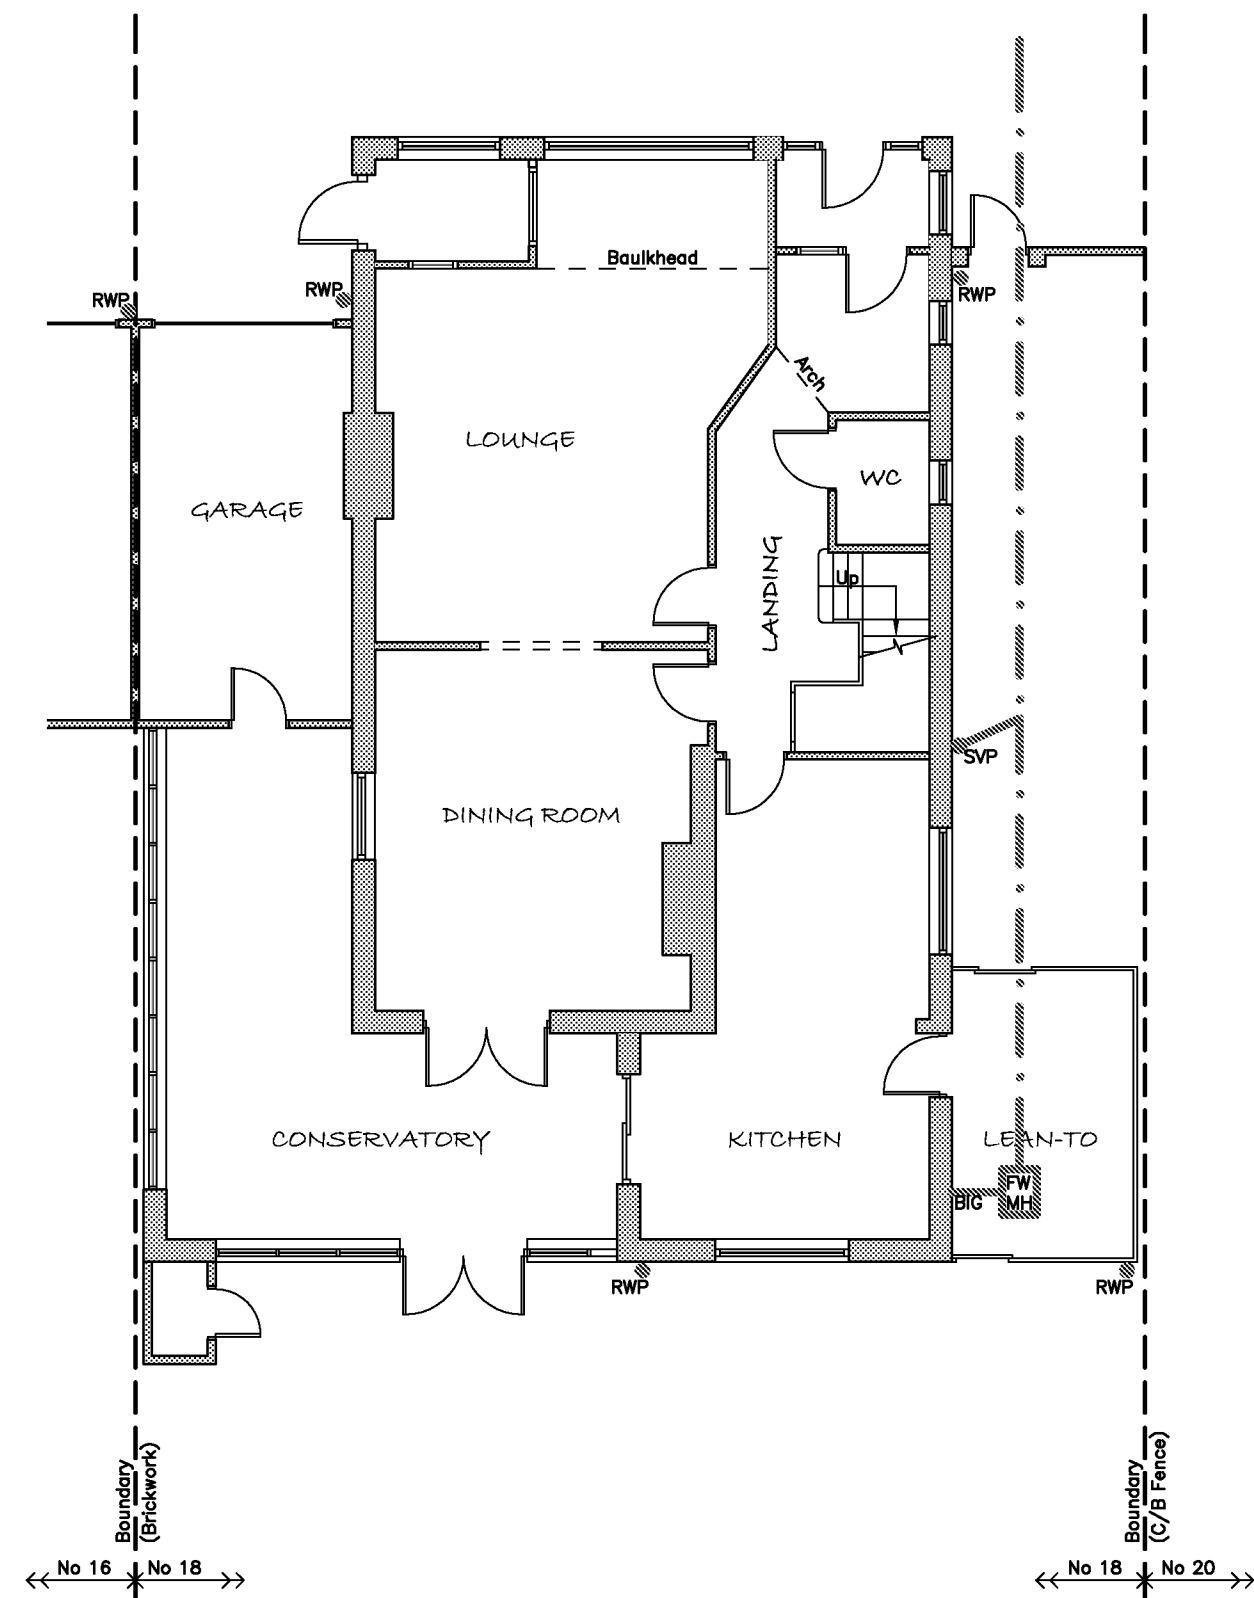


EXISTING GROUND FLOOR PLAN
(1:100)

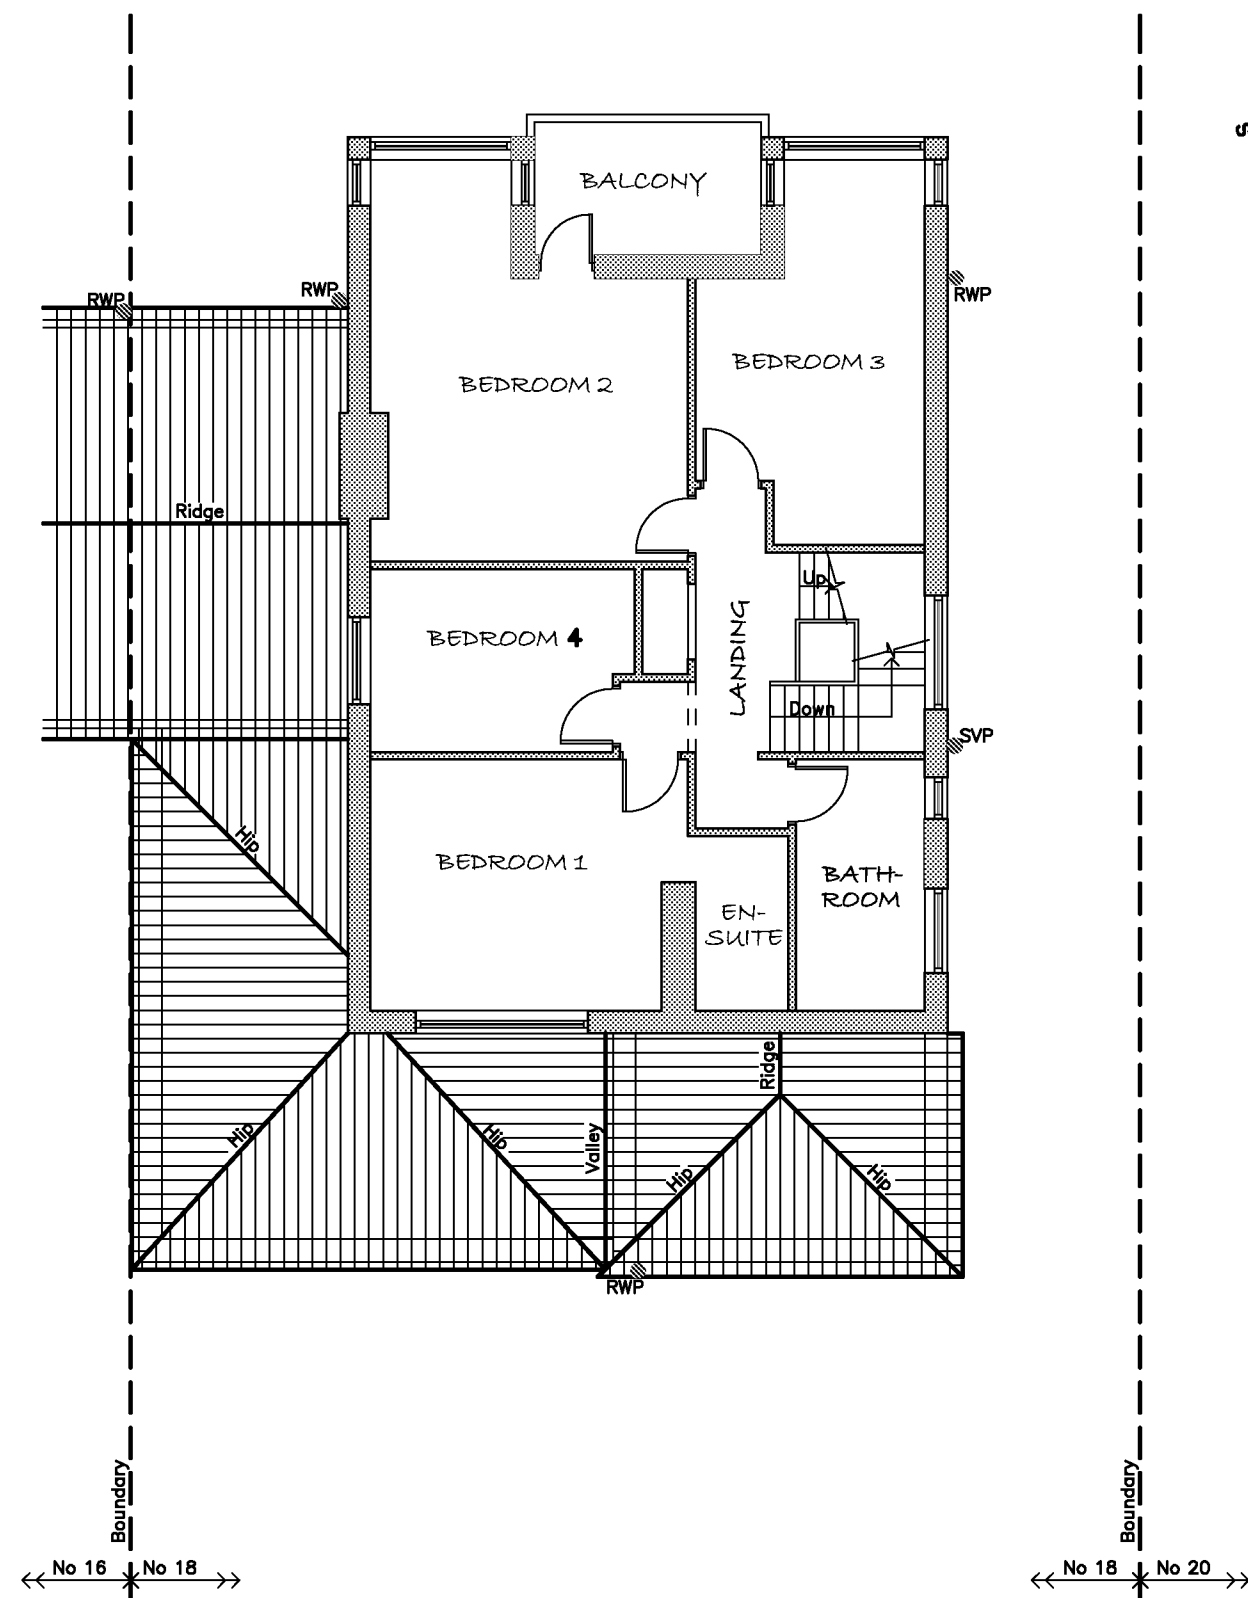


EXISTING FIRST FLOOR PLAN
(1:100)

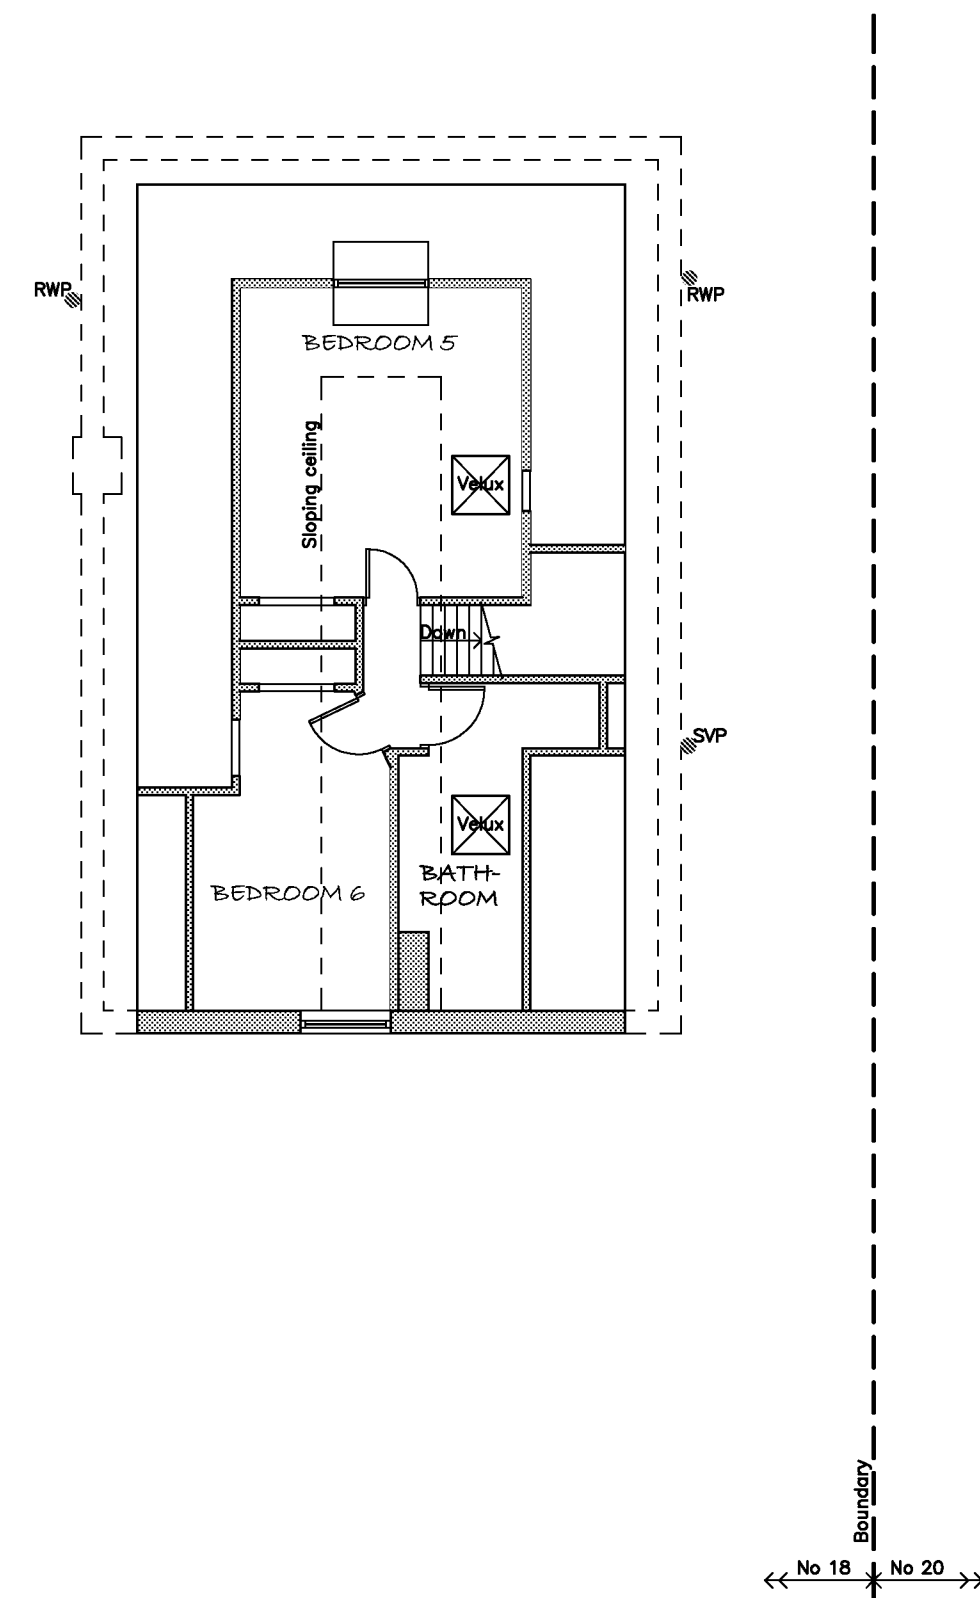


EXISTING SECOND FLOOR PLAN
(Room within roof)
(1:100)

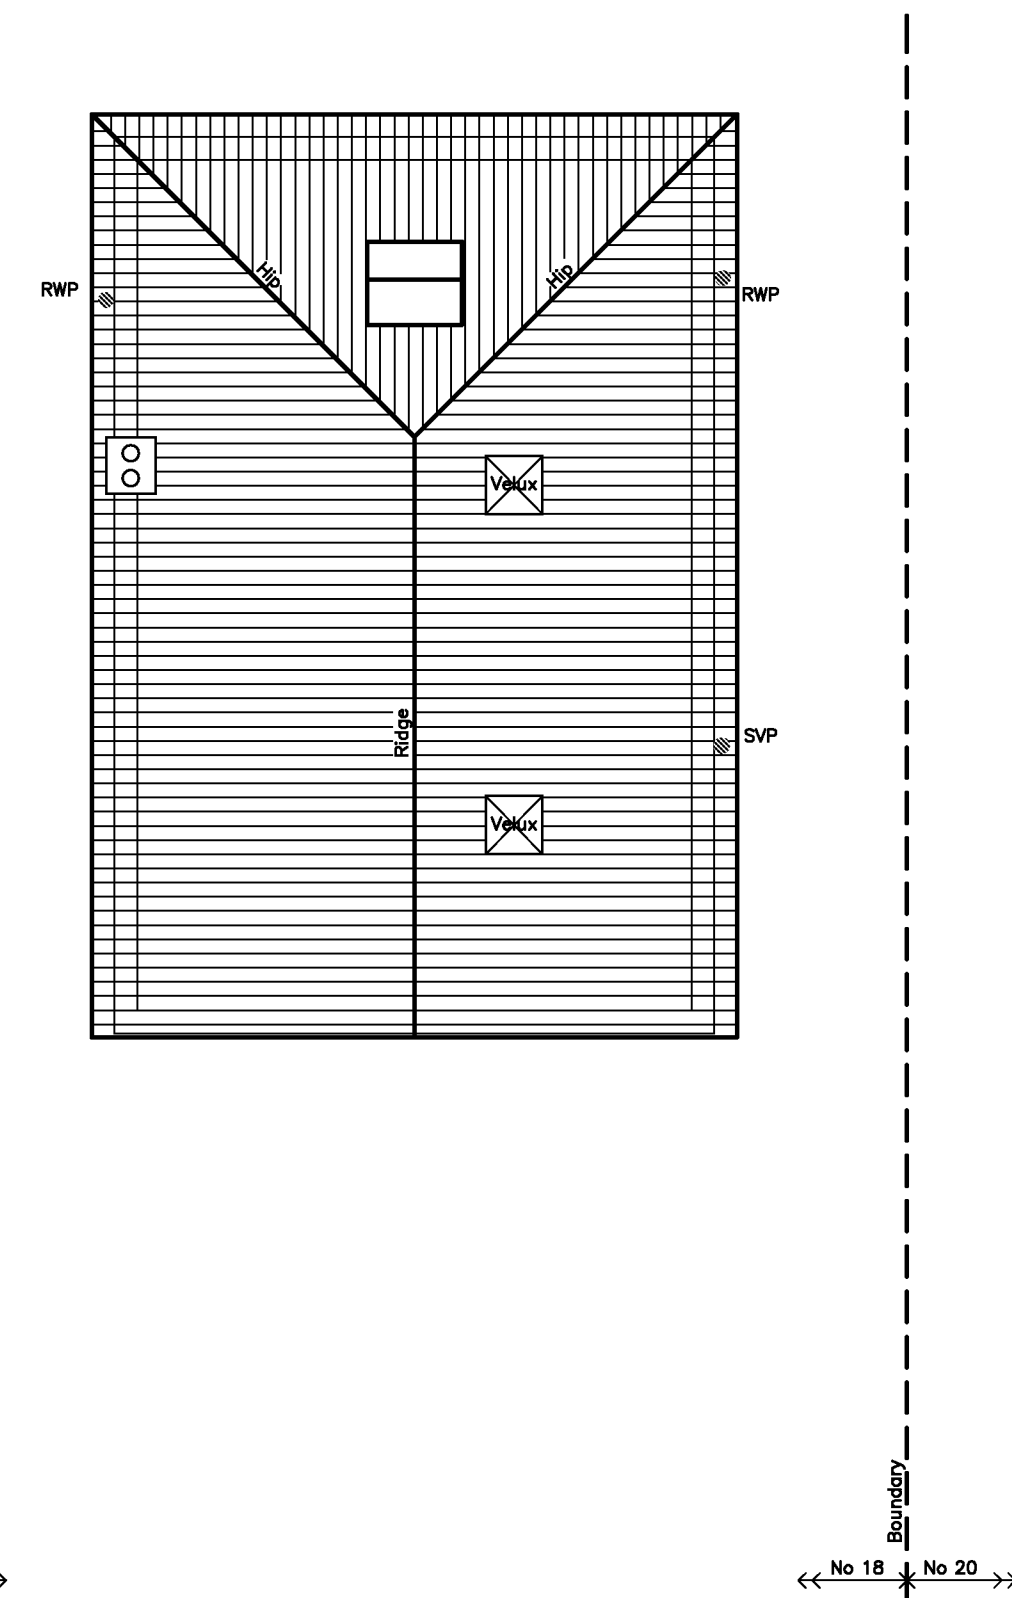


EXISTING ROOF PLAN
(1:100)

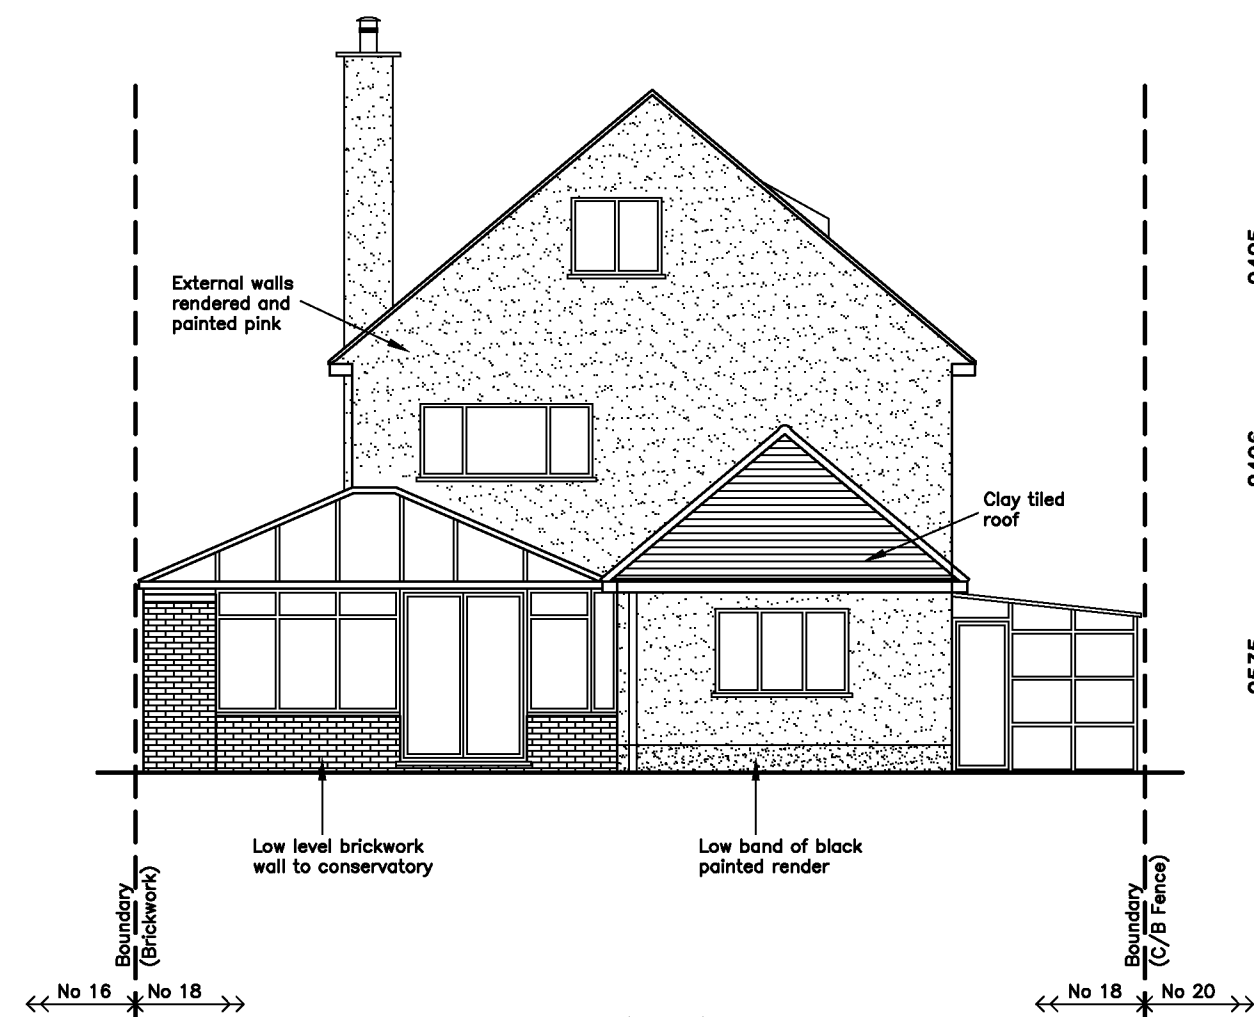


EXISTING EAST (REAR) ELEVATION
(1:100)

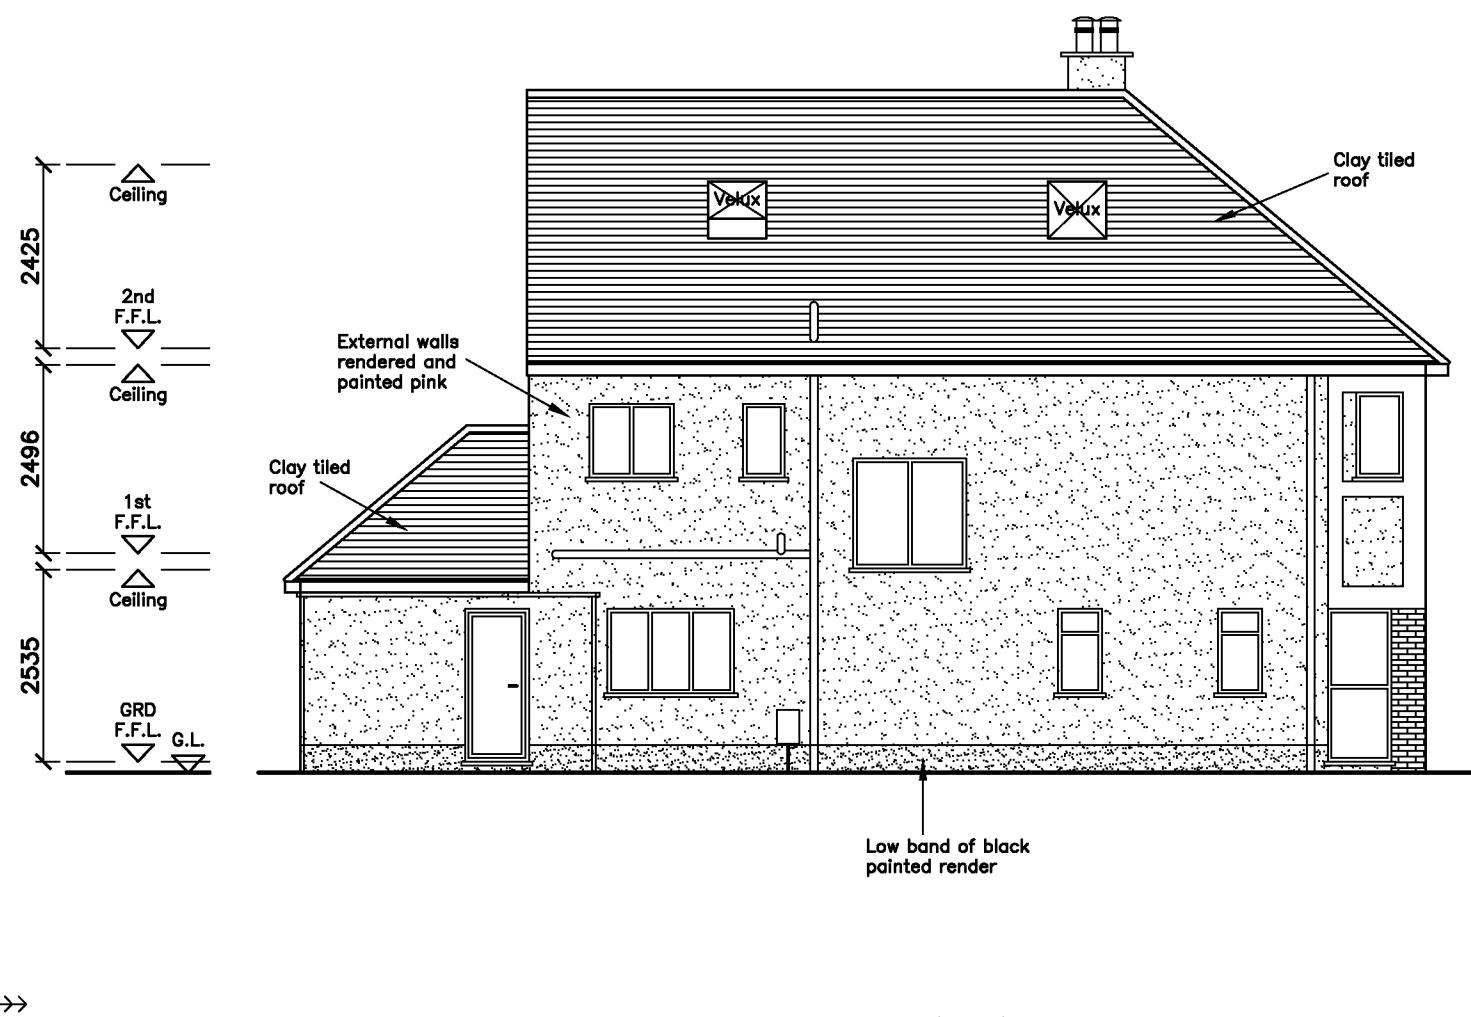


EXISTING NORTH (SIDE) ELEVATION
(1:100)

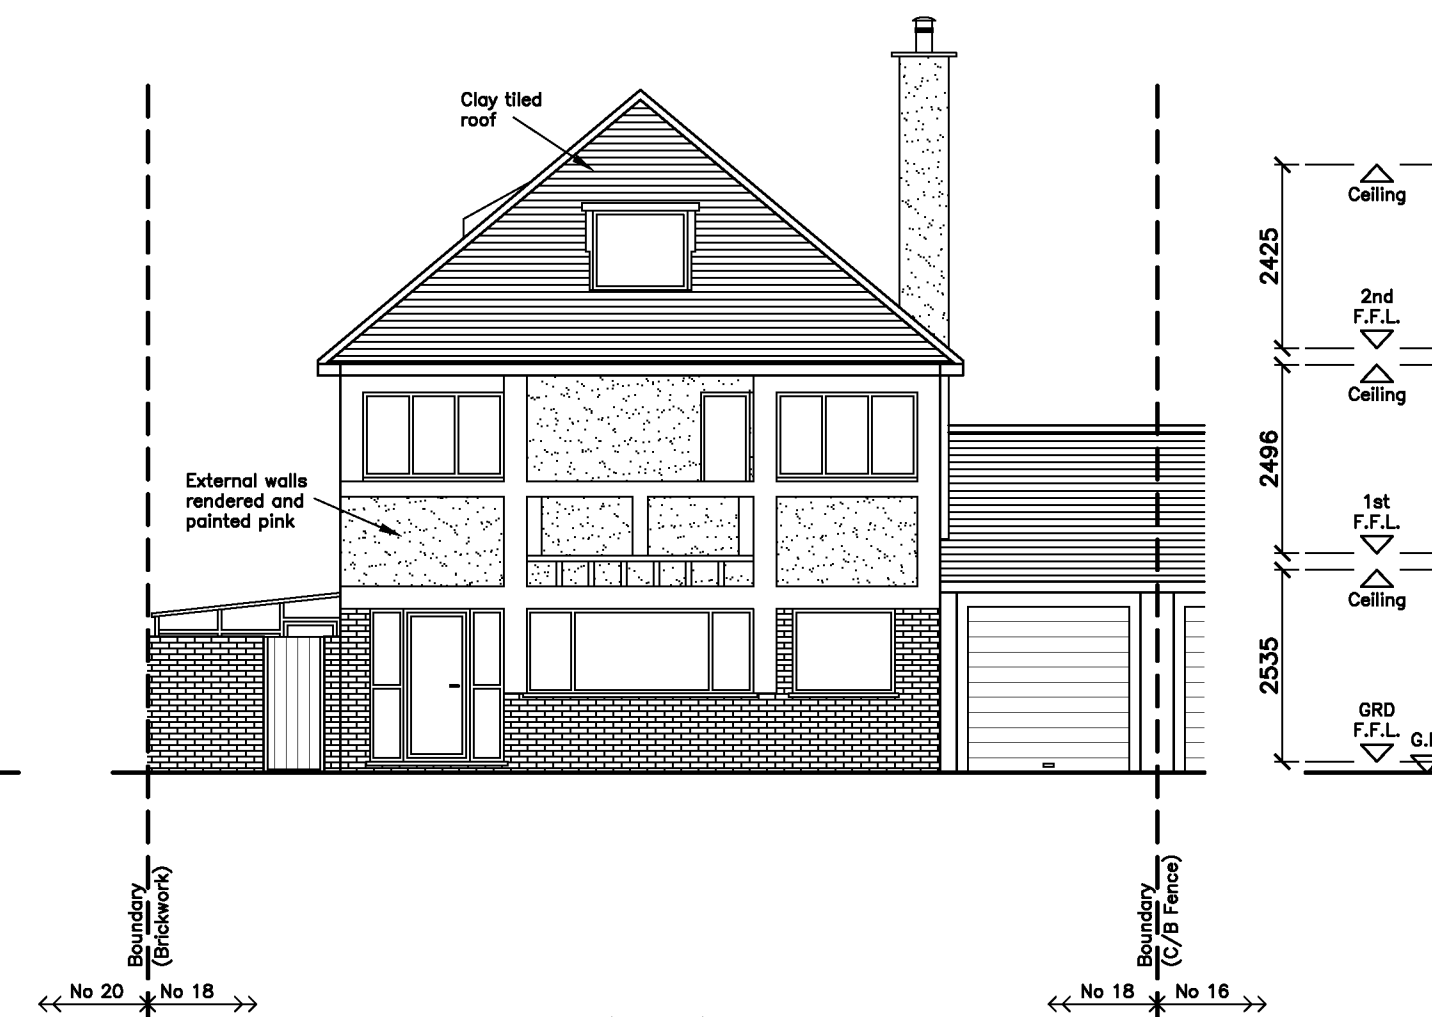

EXISTING WEST (FRONT) ELEVATION
(1:100)

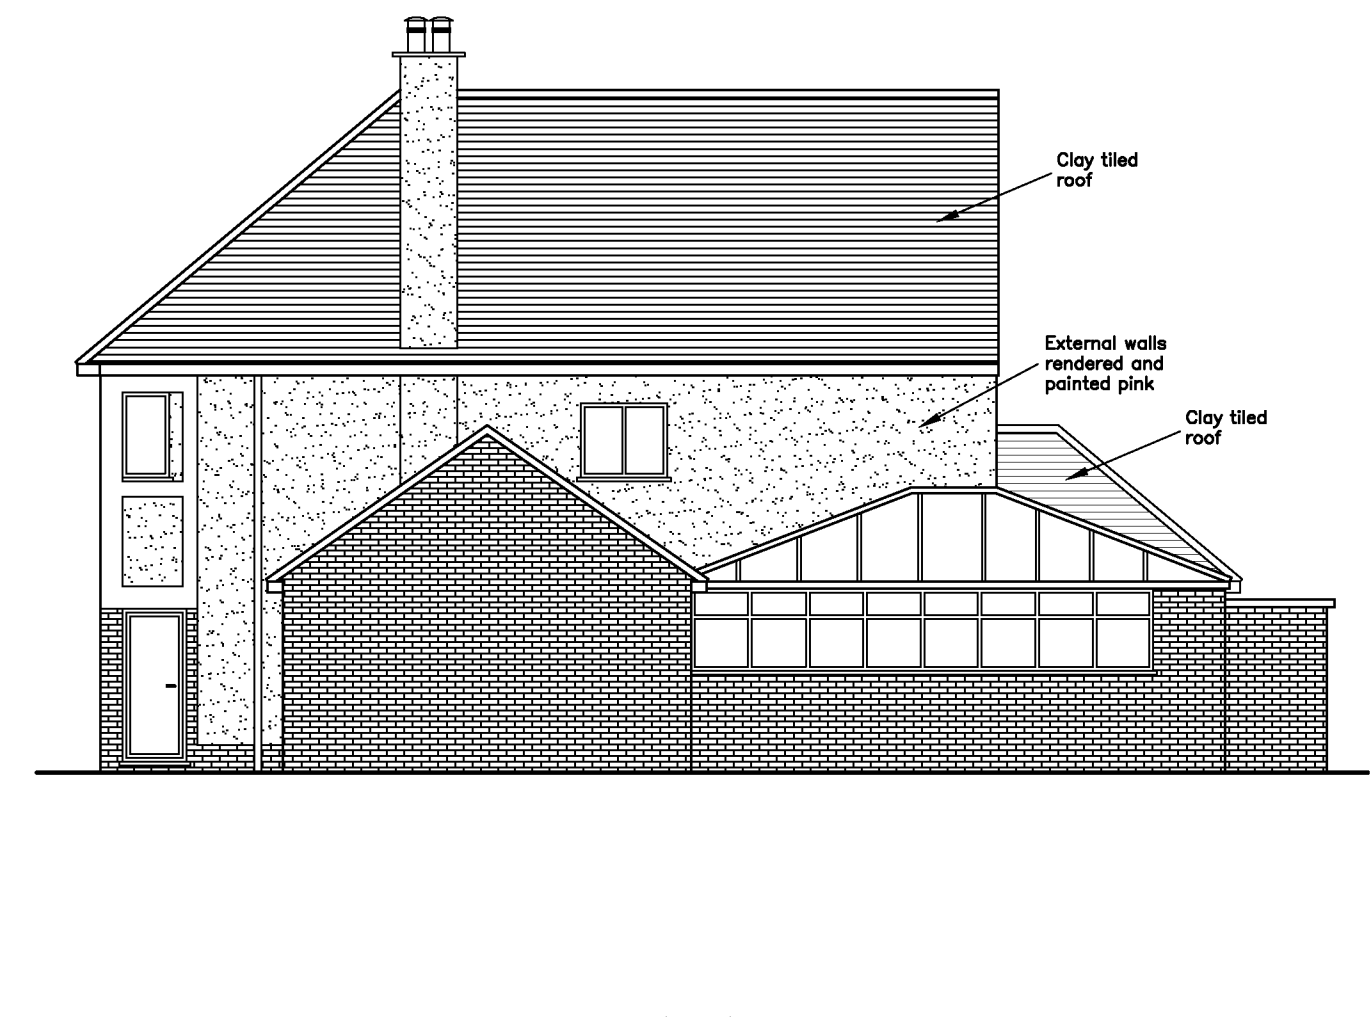

EXISTING SOUTH (SIDE) ELEVATION
(1:100)

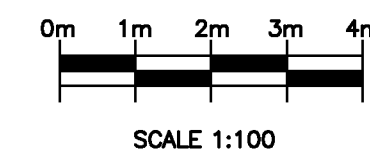

MK	DATE	REVISION	BY
JOB TITLE			
NEW TWO STOREY EXTENSION TO 18 SELSEY AVENUE, BOGNOR REGIS, WEST SUSSEX PO21 2QZ			
DRAWING TITLE			
EXISTING FLOOR PLANS AND ELEVATIONS			
DRAWING SCALE:		DRAWING No.	REVISION
1:100 @ A1		1012/03	—