




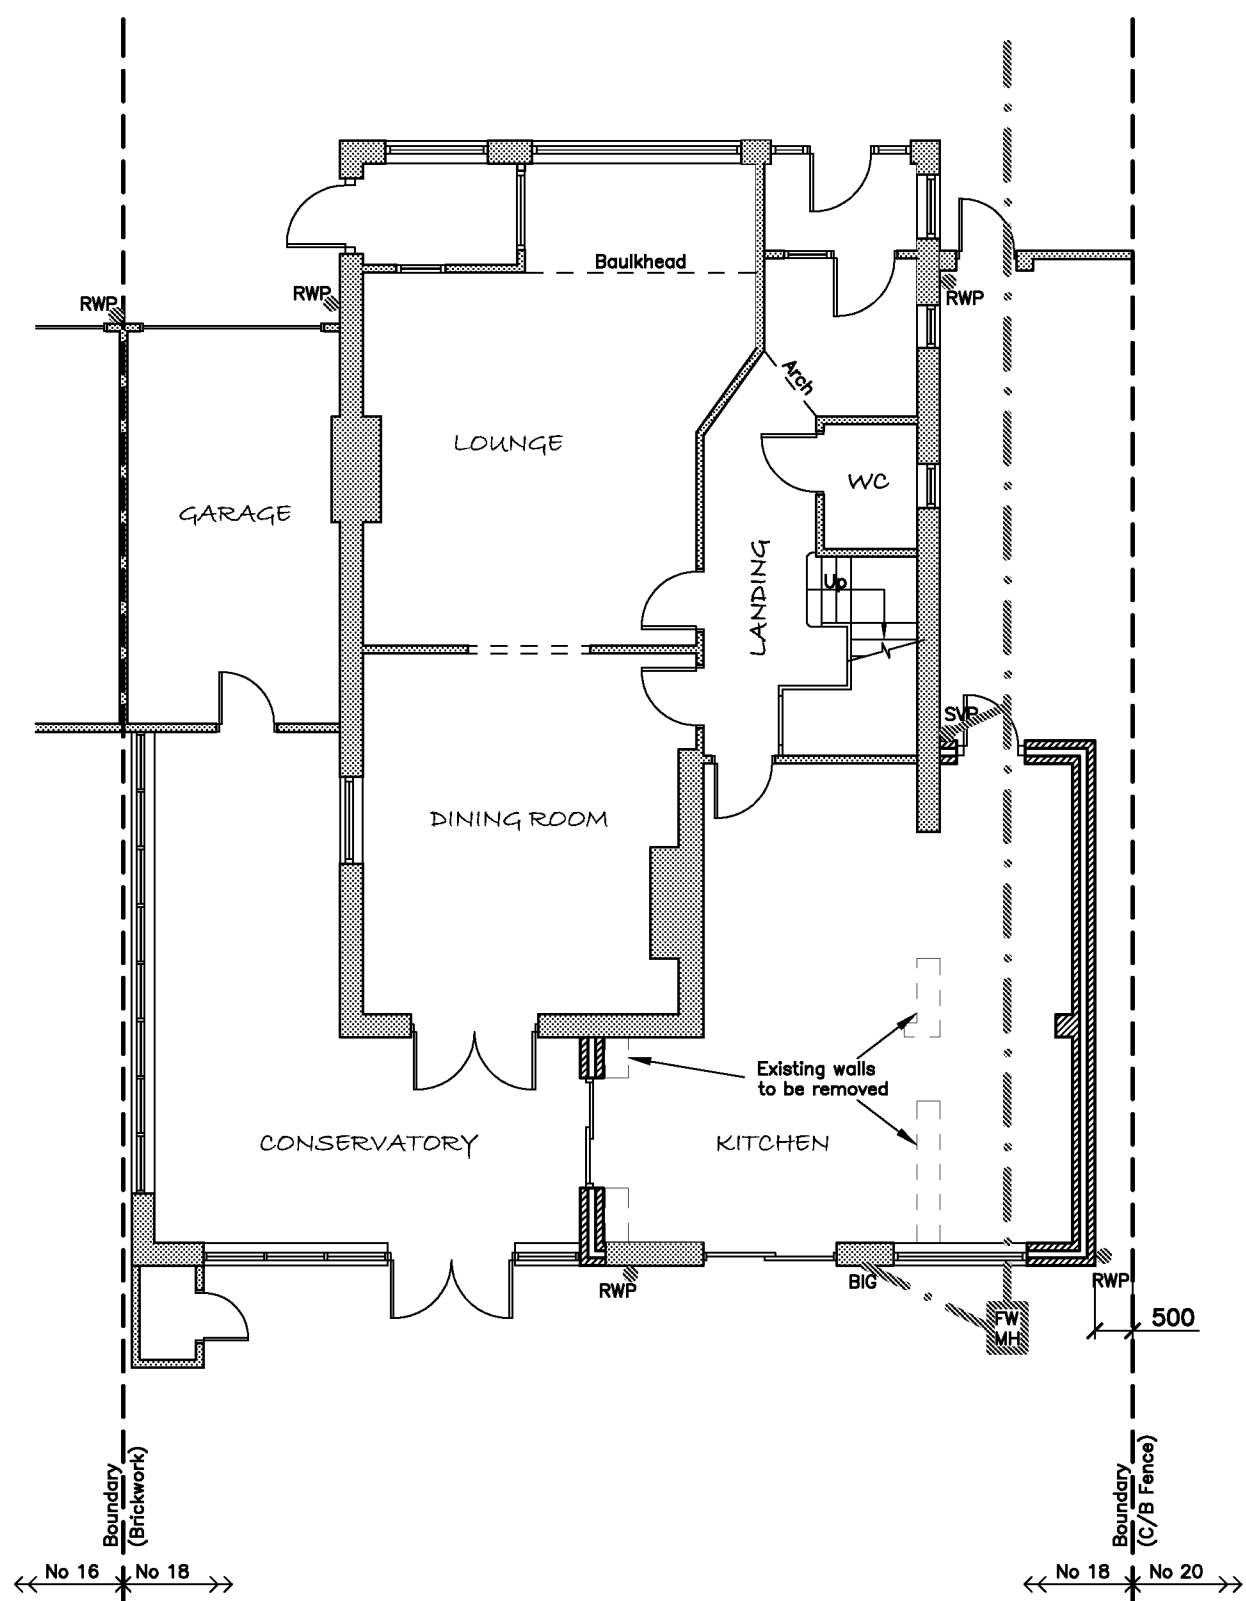


PROPOSED GROUND FLOOR PLAN
(1:100)

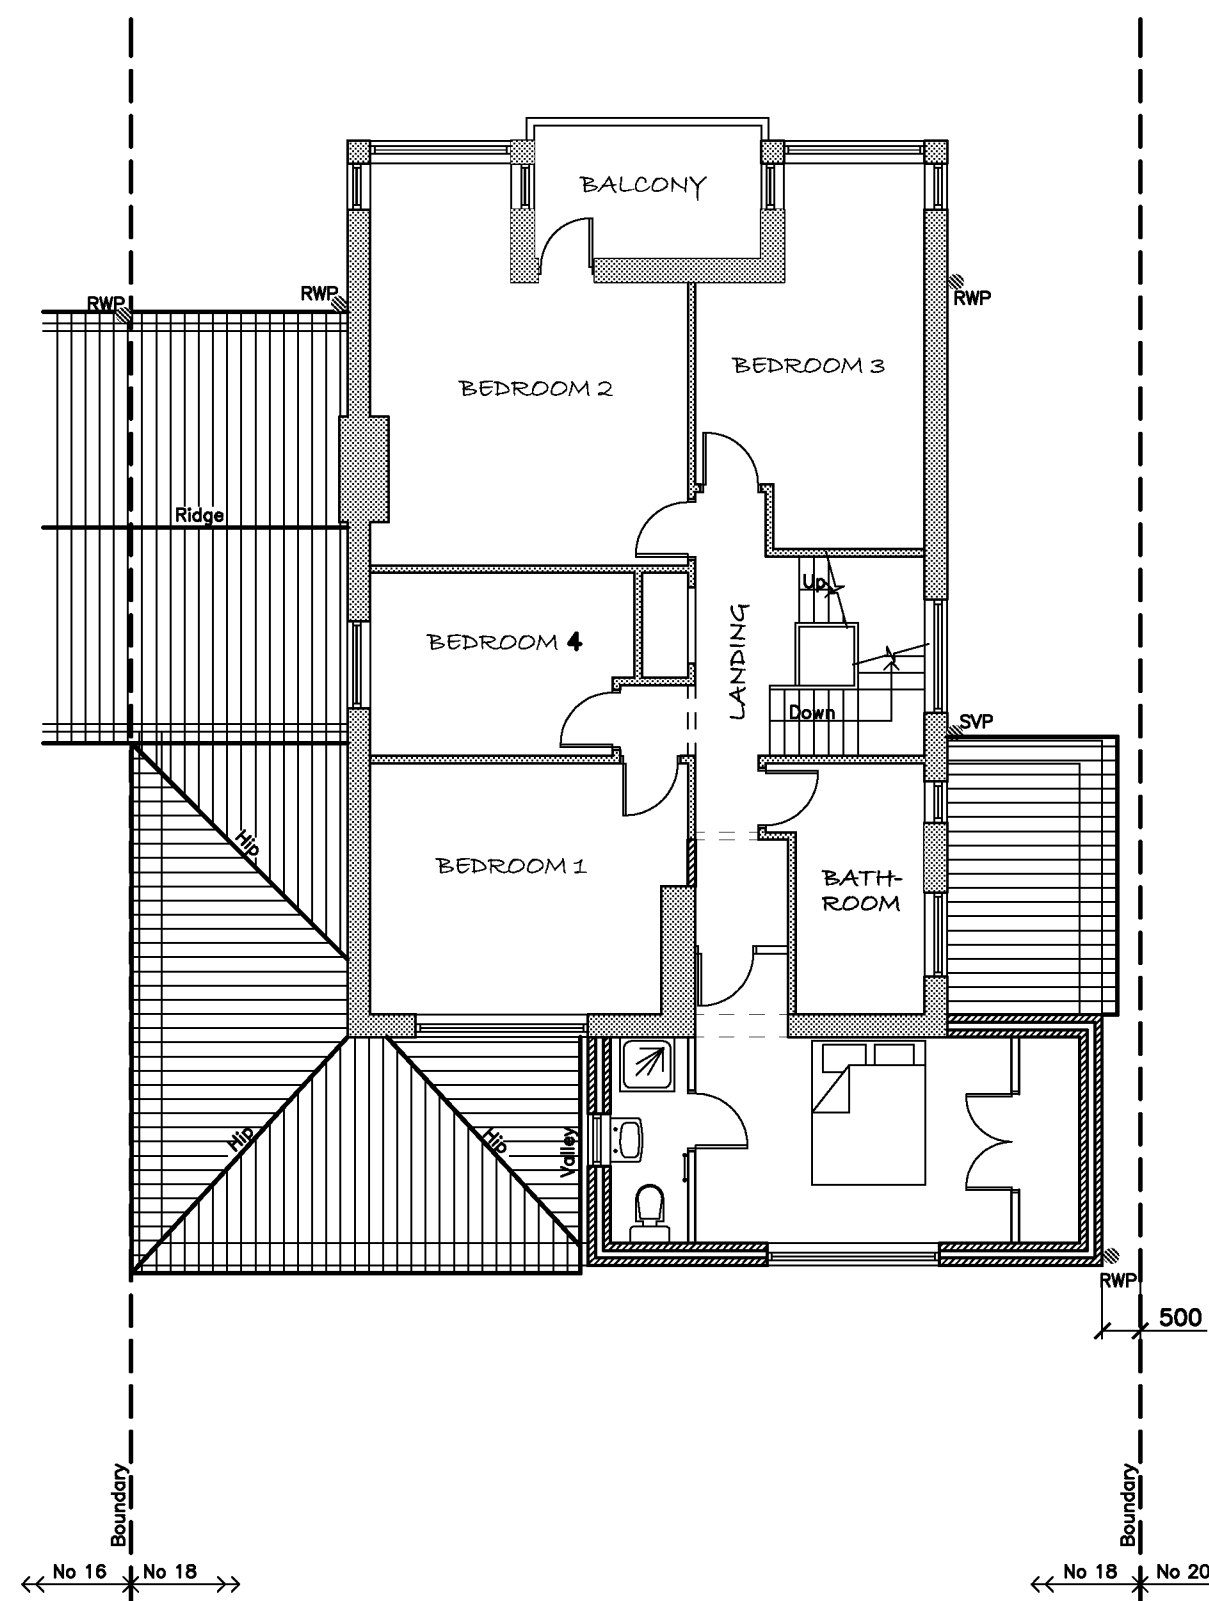


PROPOSED FIRST FLOOR PLAN
(1:100)

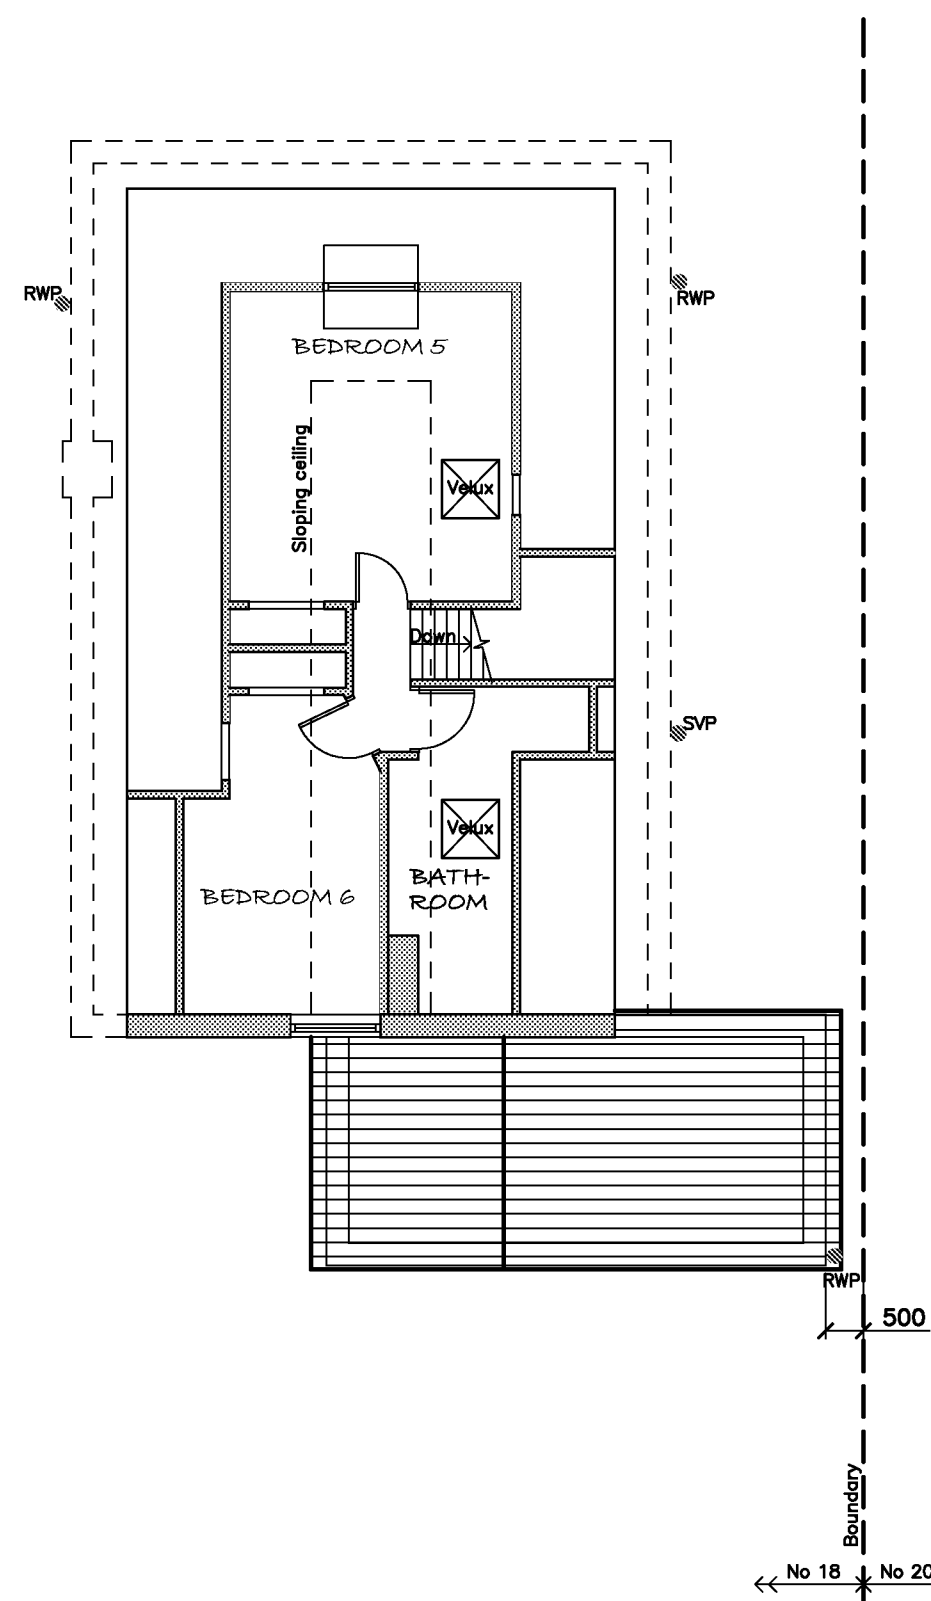


PROPOSED SECOND FLOOR PLAN
(Room within roof)
(1:100)

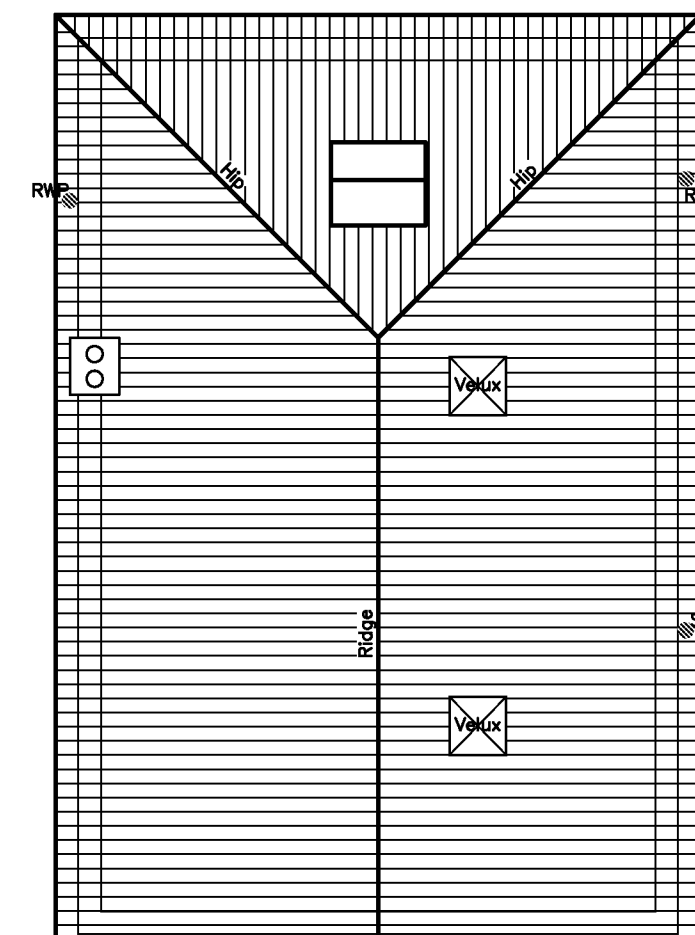


PROPOSED ROOF PLAN
(1:100)

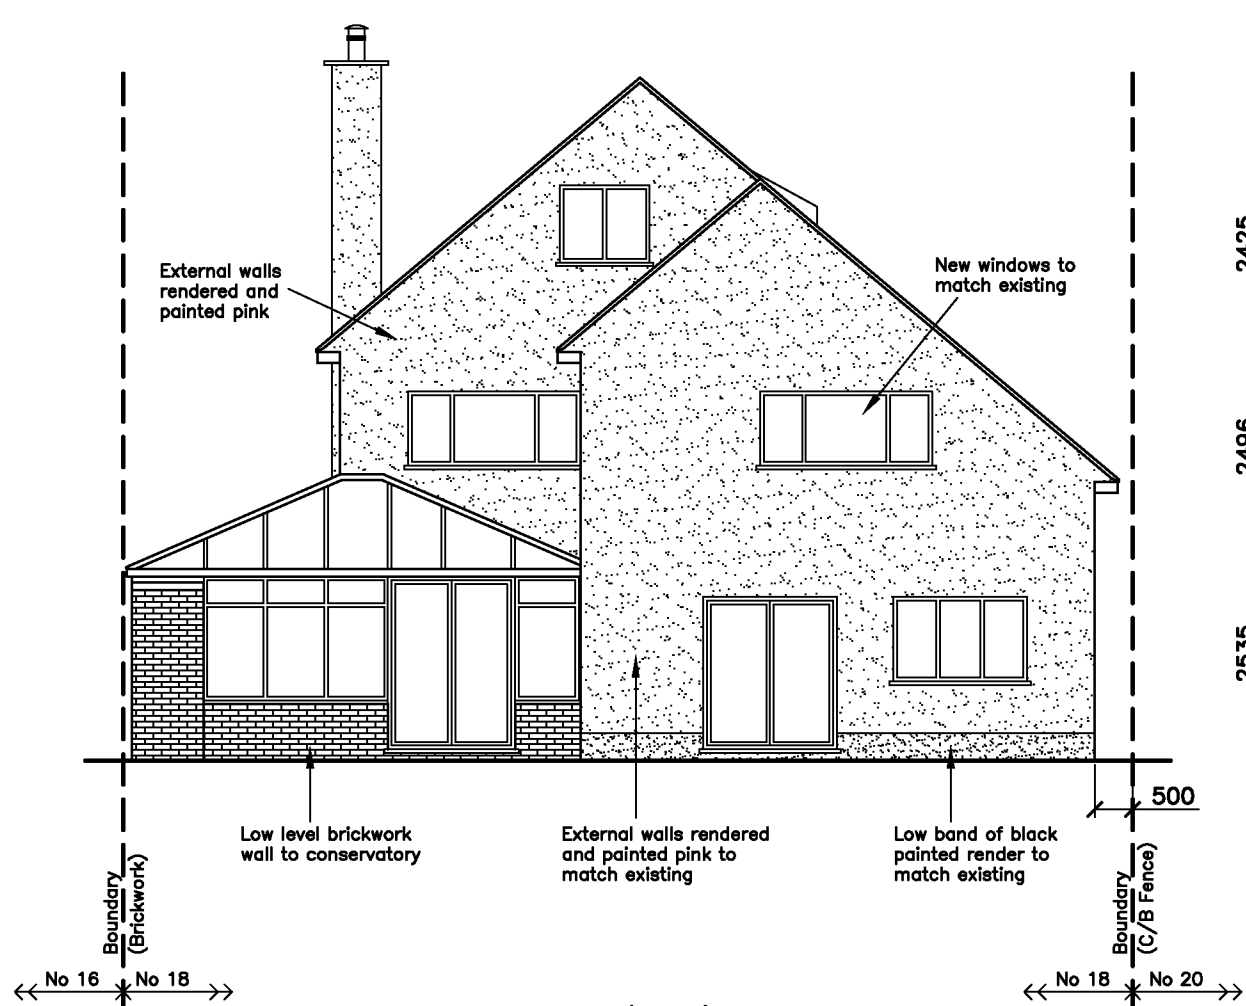


PROPOSED EAST (REAR) ELEVATION
(1:100)

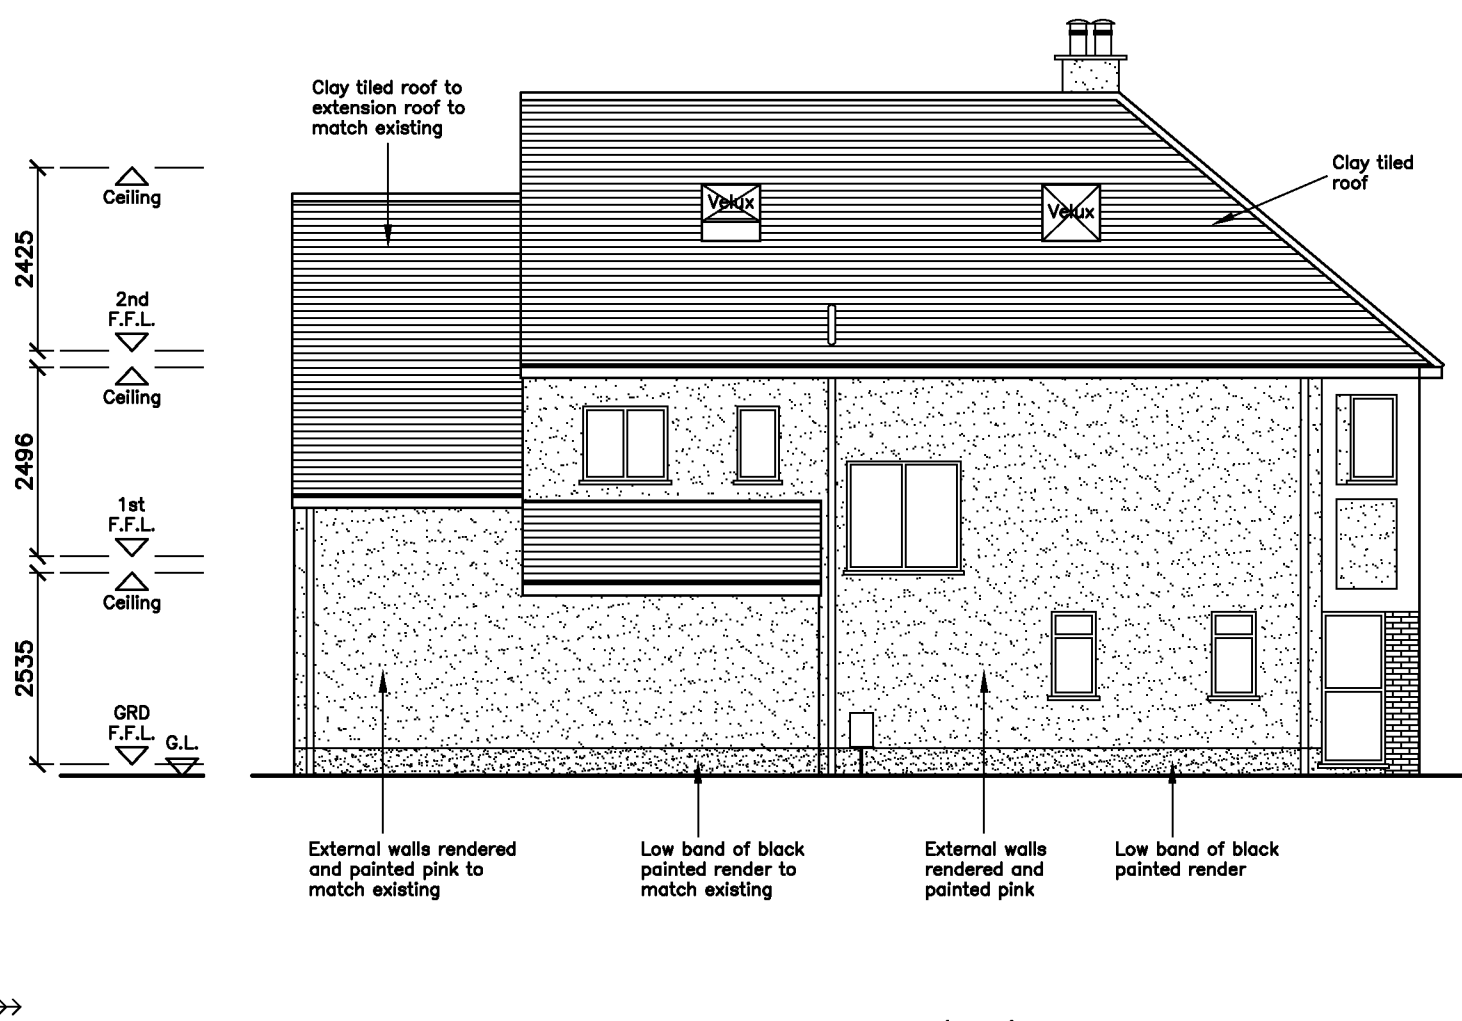


PROPOSED NORTH (SIDE) ELEVATION
(1:100)

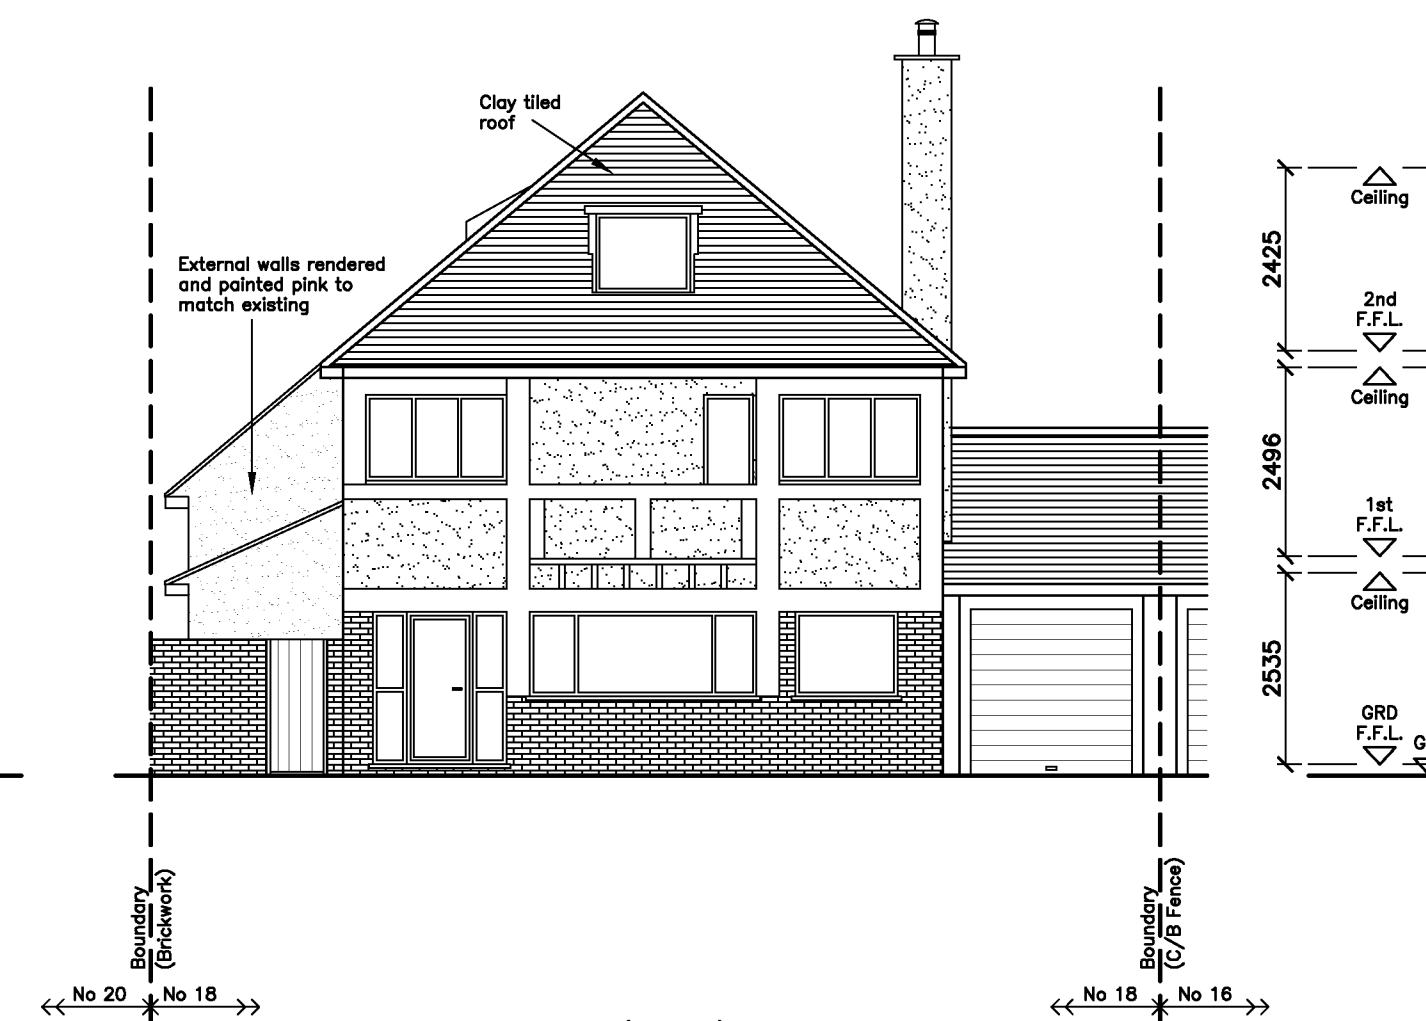

PROPOSED WEST (FRONT) ELEVATION
(1:100)

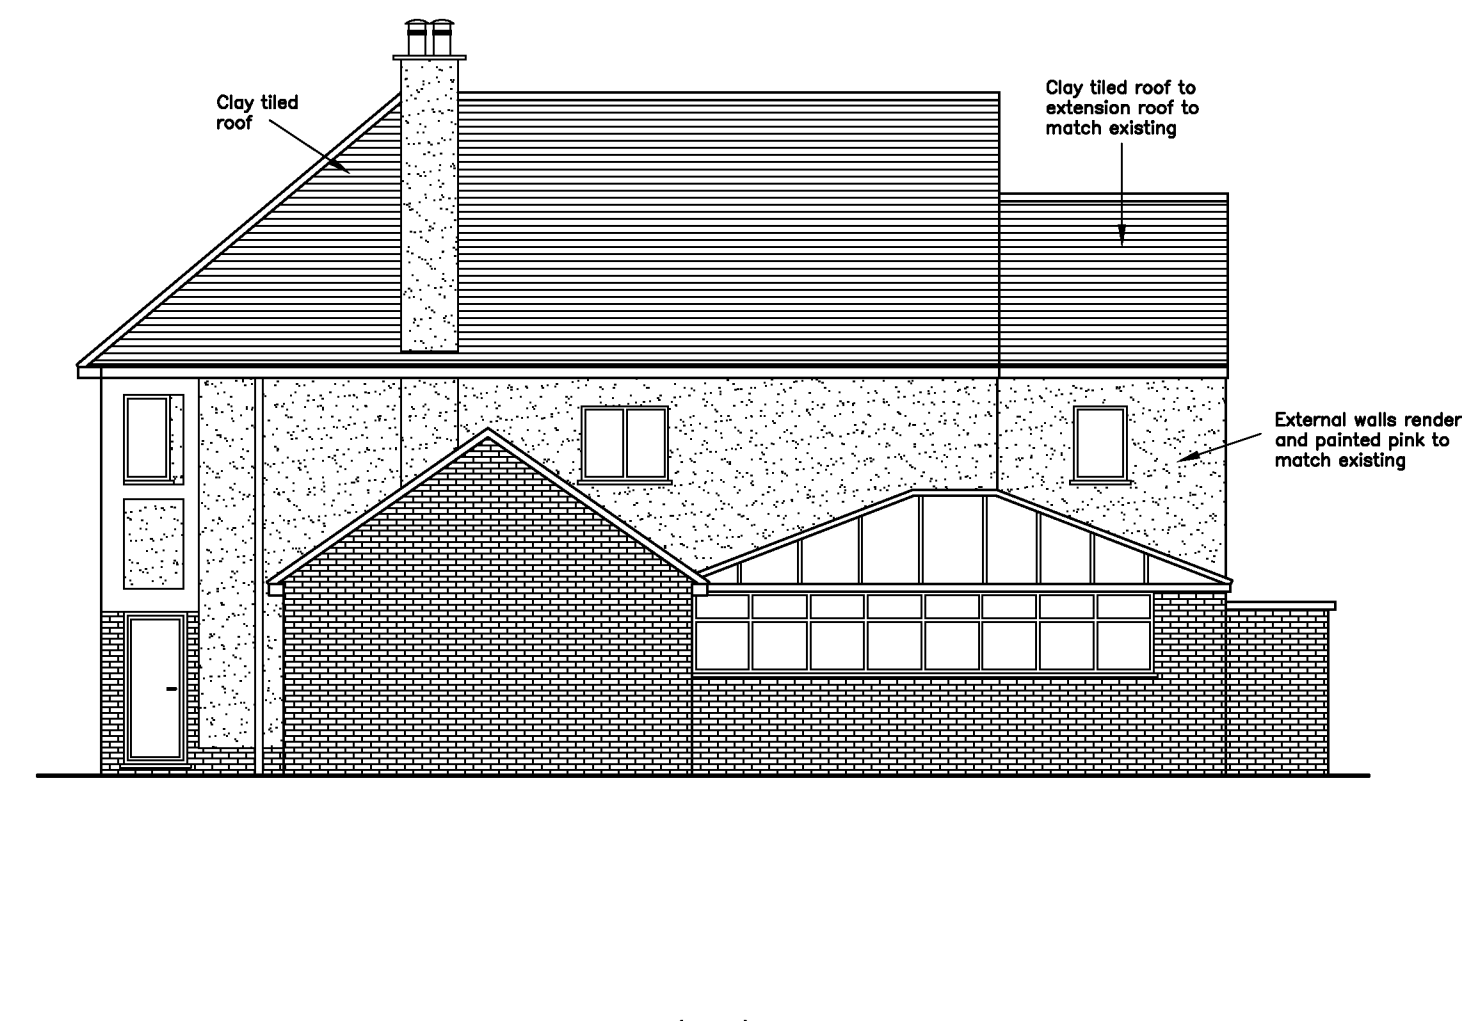

PROPOSED SOUTH (SIDE) ELEVATION
(1:100)

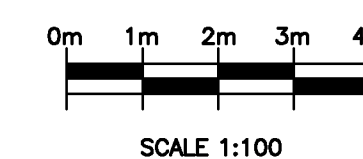

MK	DATE	REVISION	BY
JOB TITLE			
NEW TWO STOREY EXTENSION TO 18 SELSEY AVENUE, BOGNOR REGIS, WEST SUSSEX PO21 2QZ			
DRAWING TITLE			
PROPOSED FLOOR PLANS AND ELEVATIONS			
DRAWING SCALE:		DRAWING No.	
1:100 @ A1		1012/04	
REVISION			—