






Front Elevation Existing (West)
Scale 1:100

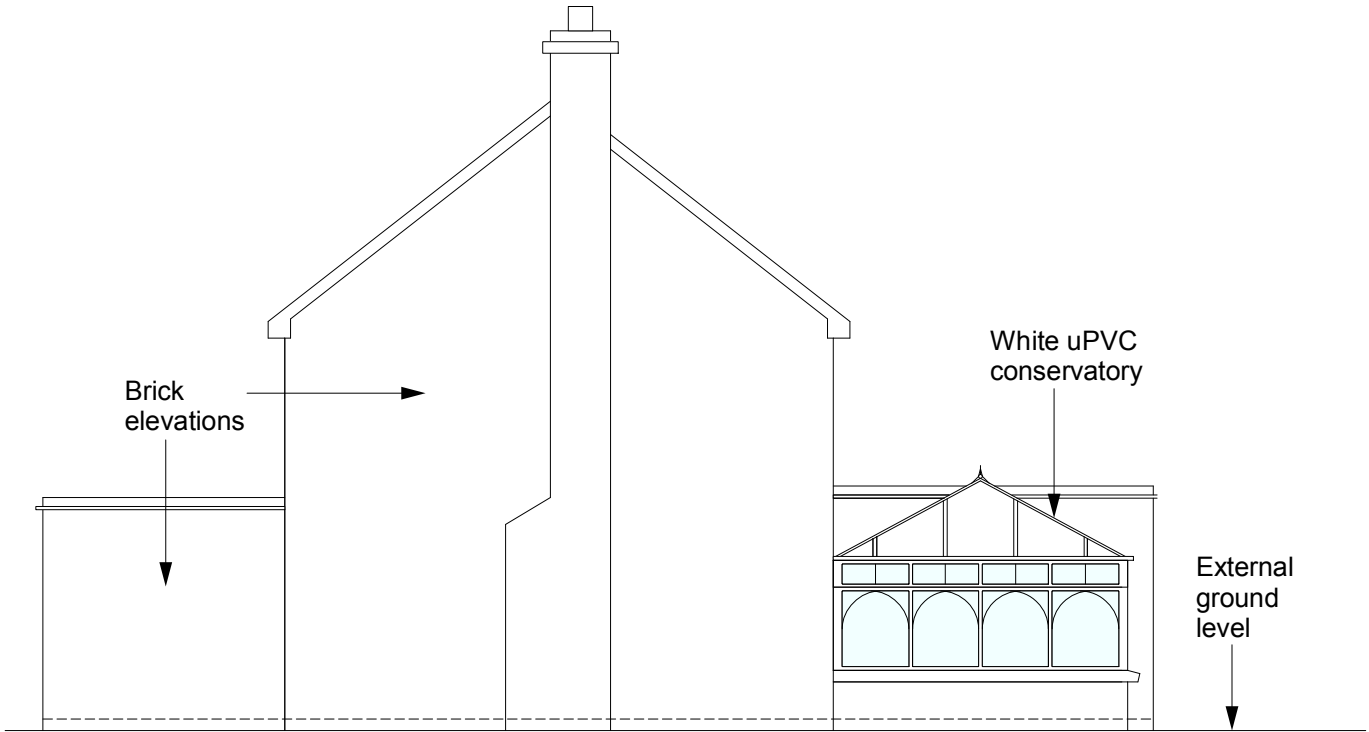

Side Elevation Existing (South)
Scale 1:100

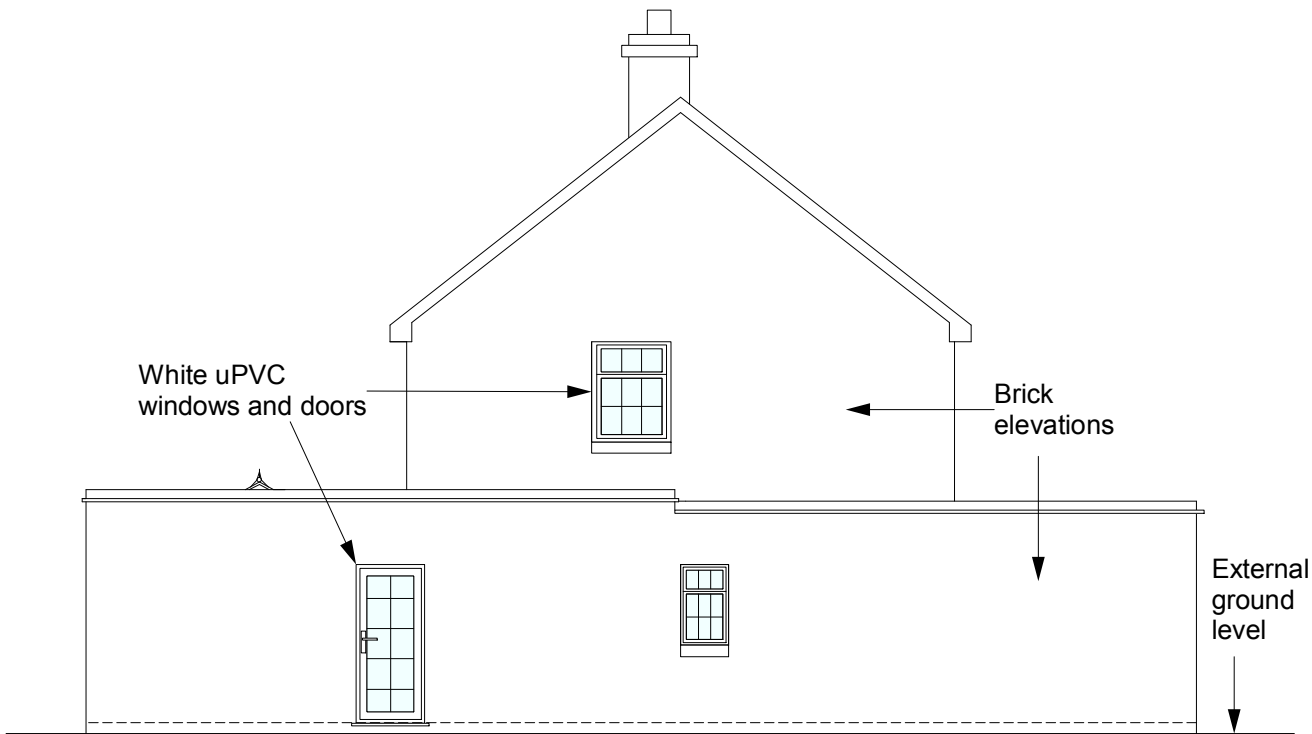

Side Elevation Existing (North)
Scale 1:100

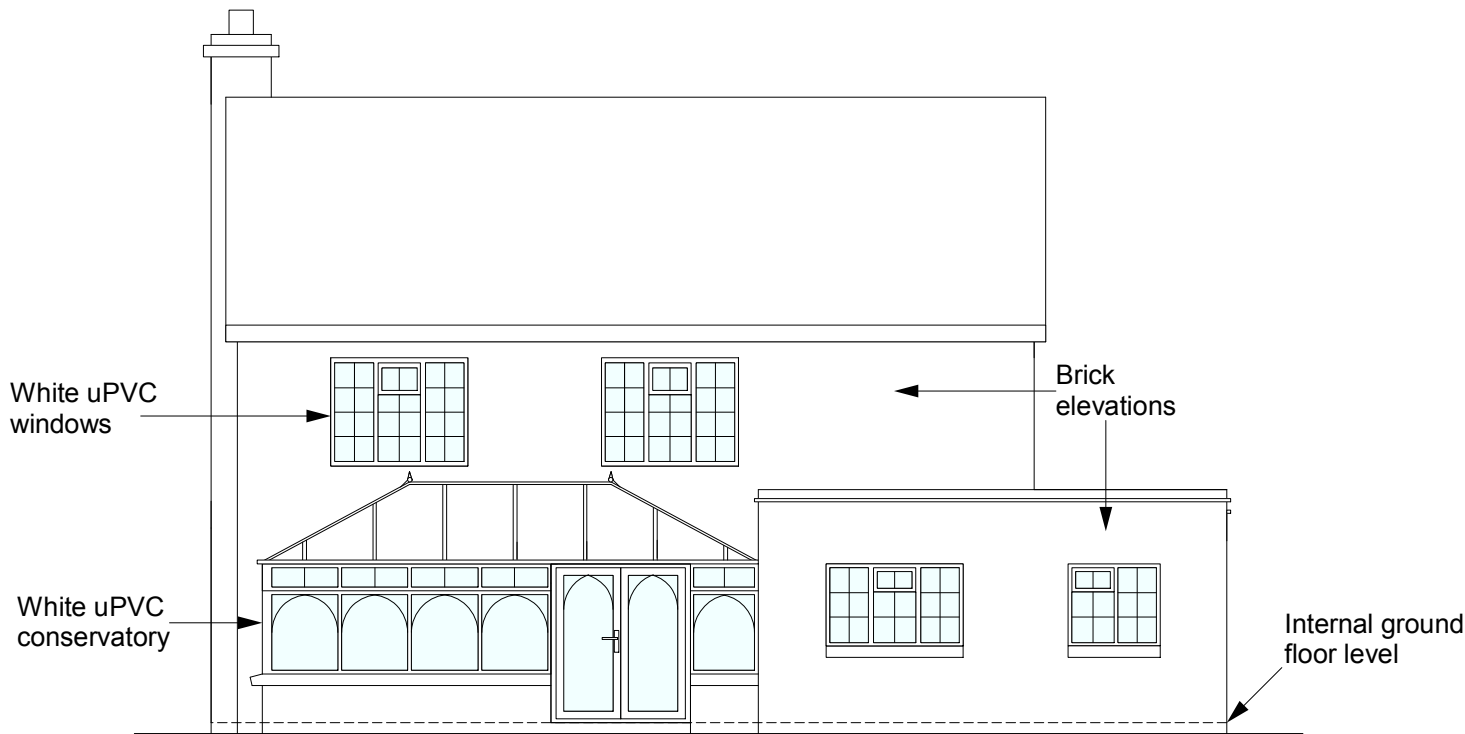

Rear Elevation Existing (East)
Scale 1:100

All dims and details to be checked on site prior to any commencement of work. This plan is not a full specification or schedule of work and has been produced solely for the purpose of obtaining the necessary local authority consents/approvals For Party Wall etc. Act 1996 see Government booklet or website.	Status:		Client: Mr A Betes 5 Larchfield Close Aldwick Bognor Regis West Sussex PO21 4RB	Revision: A	Project: Extension
	Preliminary	☐ Tender ☐		Scale: 1:100@A3	Content: Existing elevations
	Planning	☒ Construction ☐		Date: July 17	
	Building Regulations	☐ As Built ☐		Dwg No: AB001	