




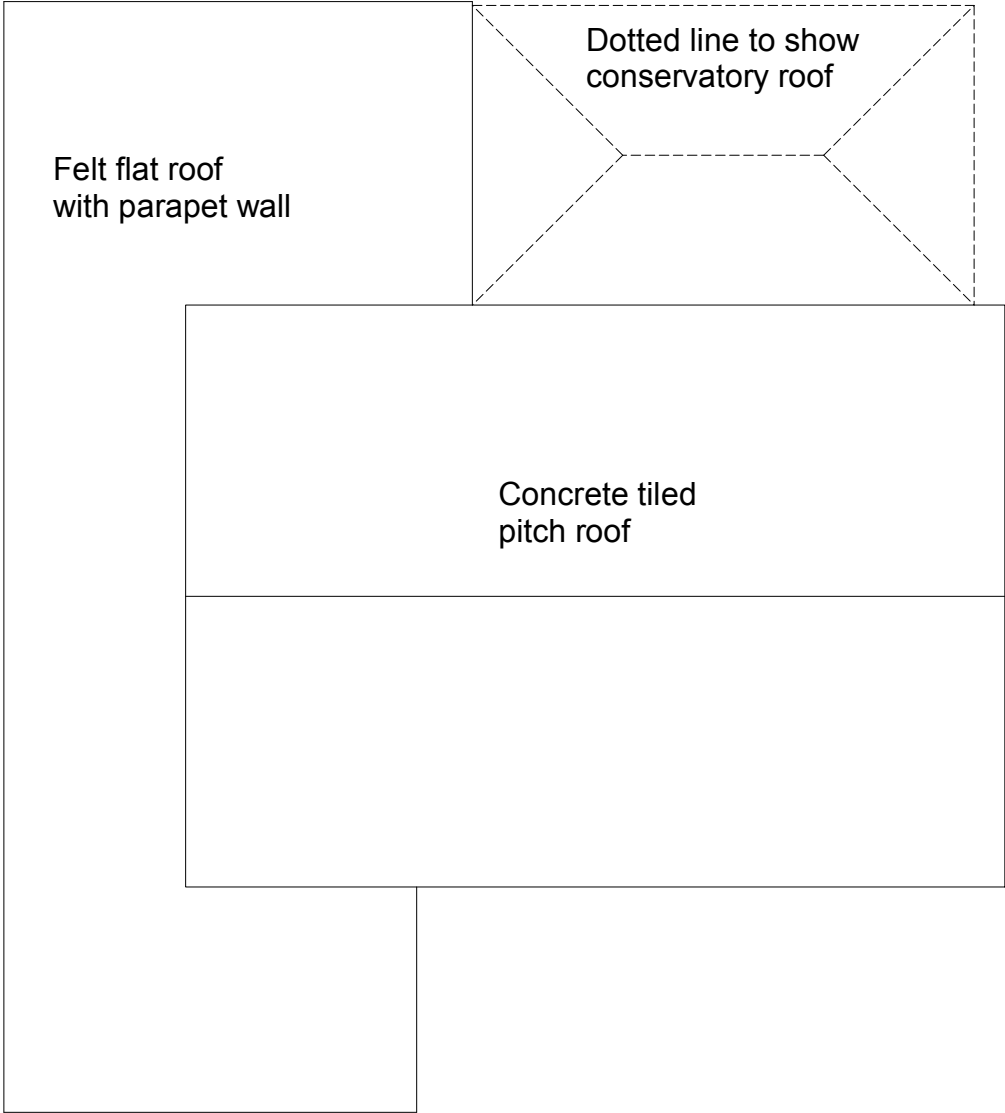

Roof Plan Existing
(Chimney not shown)
Scale 1:100

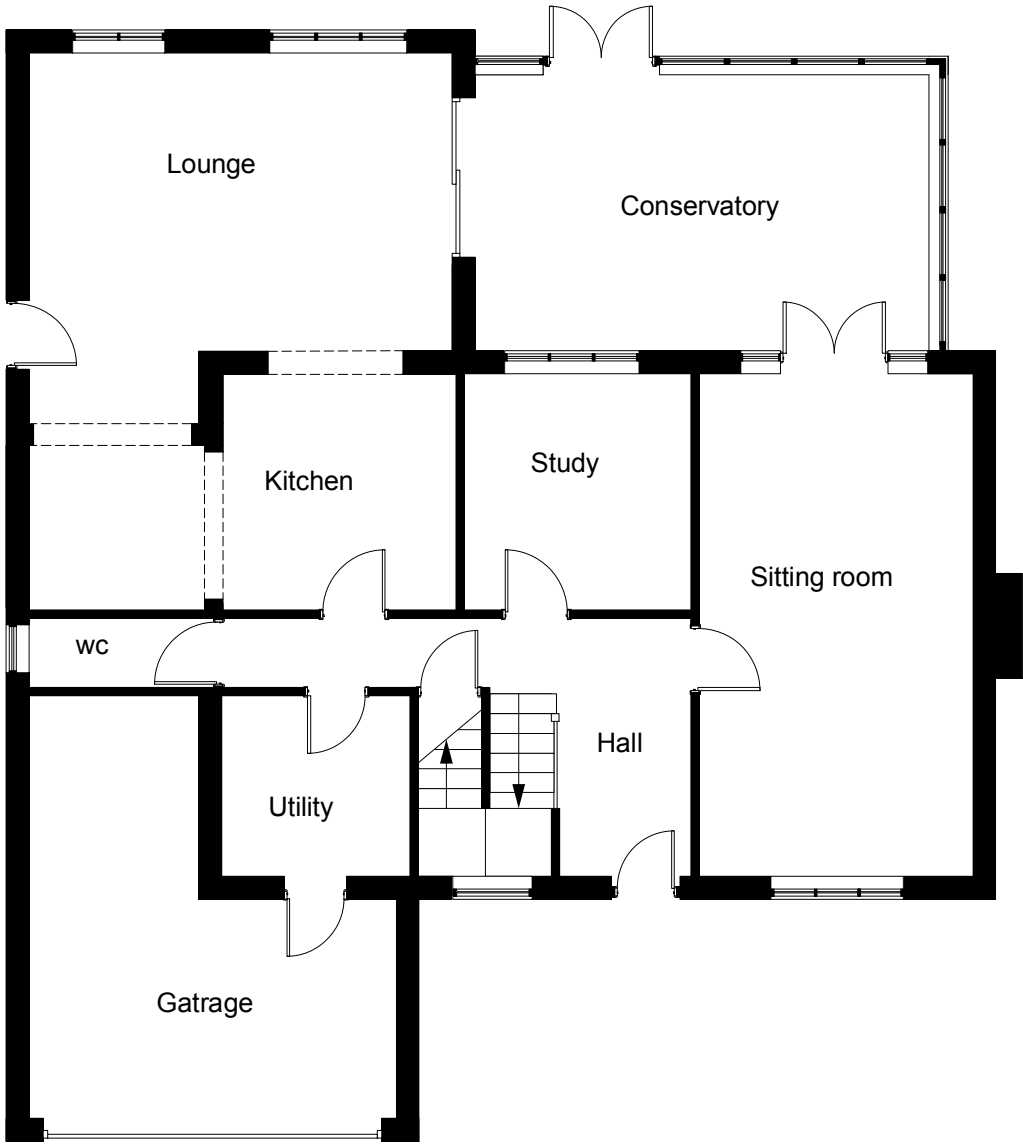

Ground Floor Plan Existing
Scale 1:100

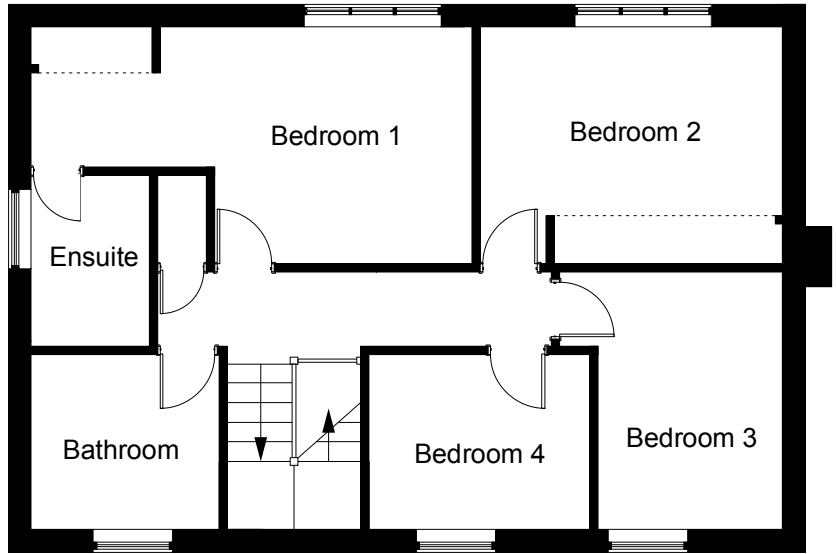

First Floor Plan Existing
Scale 1:100

All dims and details to be checked on site prior to any commencement of work. This plan is not a full specification or schedule of work and has been produced solely for the purpose of obtaining the necessary local authority consents/approvals For Party Wall etc. Act 1996 see Government booklet or website.	Status:			Client:	Revision: A	Project: Extension
	Preliminary	☐	Tender	☐	Mr A Betes	Existing floor and roof plans
	Planning	☒	Construction	☐	5 Larchfield Close	
	Building Regulations	☐	As Built	☐	Aldwick	
				Bognor Regis	Scale:1:100@A3	
				West Sussex	Date: July 17	
				PO21 4RB	Dwg No: AB002	