


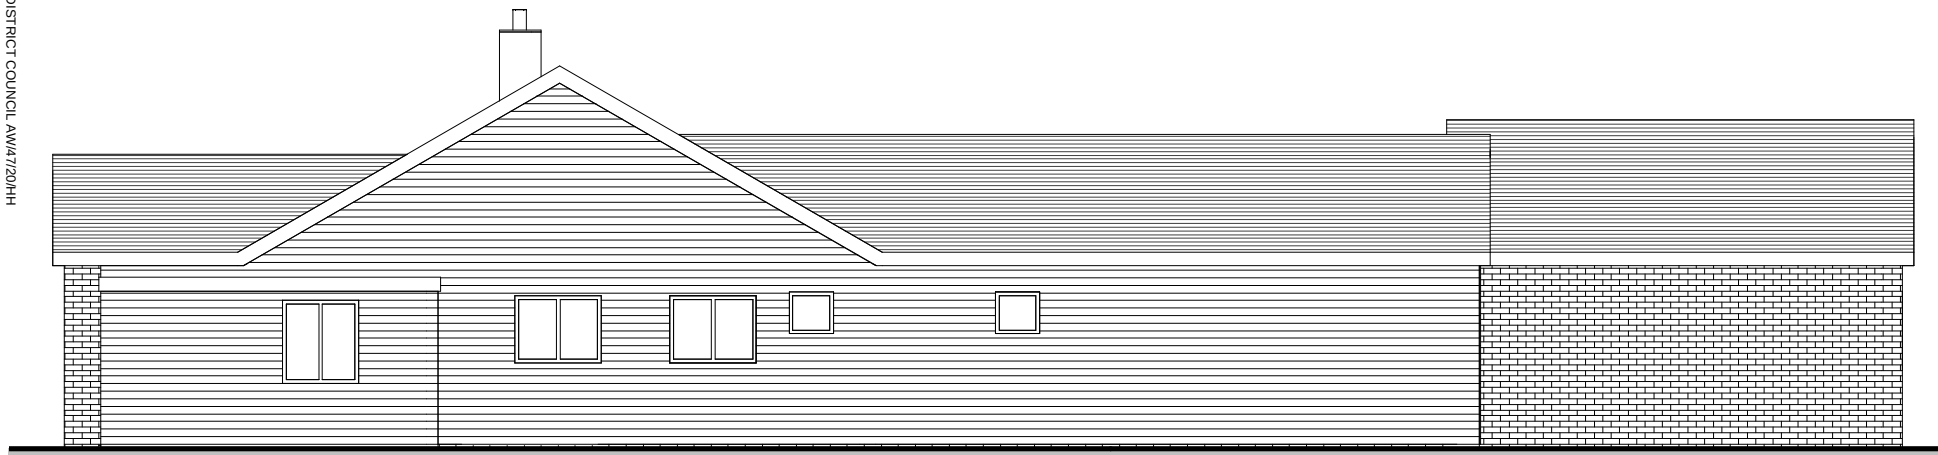


Existing North Elevation

1 : 100



Existing South Elevation

1 : 100

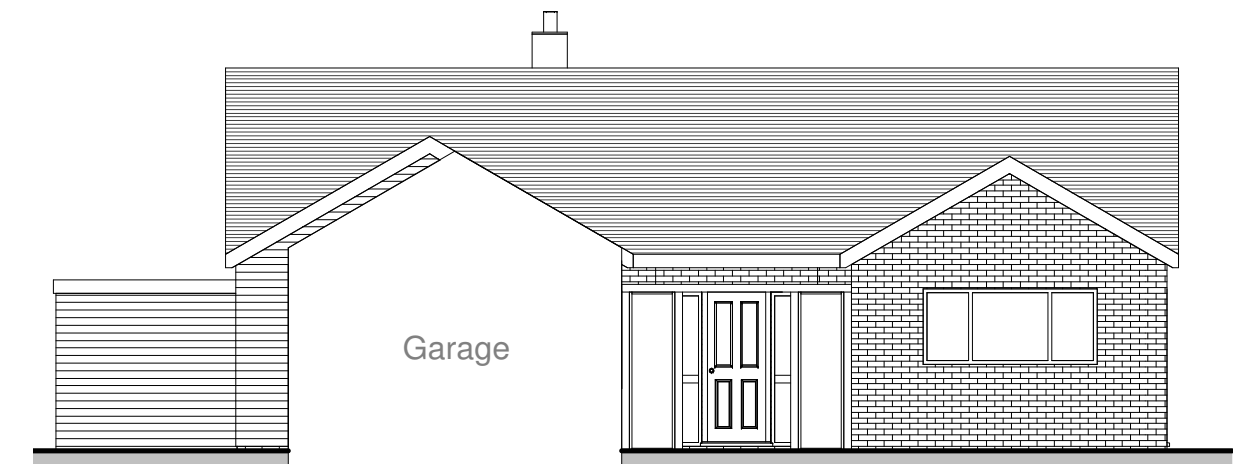


Existing West Elevation

1 : 100



Existing East Elevation

1 : 100

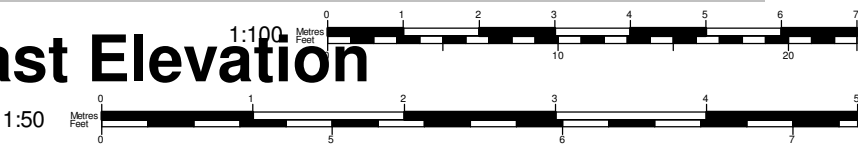




Tel: 0800 6127 664
www.yourhomeplans.co.uk

Your Home Plans



These drawings are for approval purposes. Materials and products should not be ordered based on scaling from drawings as errors may occur along existing building lines. All measurements and supporting elements are to be checked on site. Refer to Your Home Plans if any discrepancies are found.


Mr & Mrs Burlinson			Existing Elevations	
9 Colts Bay		Project number	9COL-20	A101
Bognor Regis		Date	19th February 2020	
West Sussex		Drawn by	JG	
PO21 4EH		Checked by	Checker	Scale 1 : 100

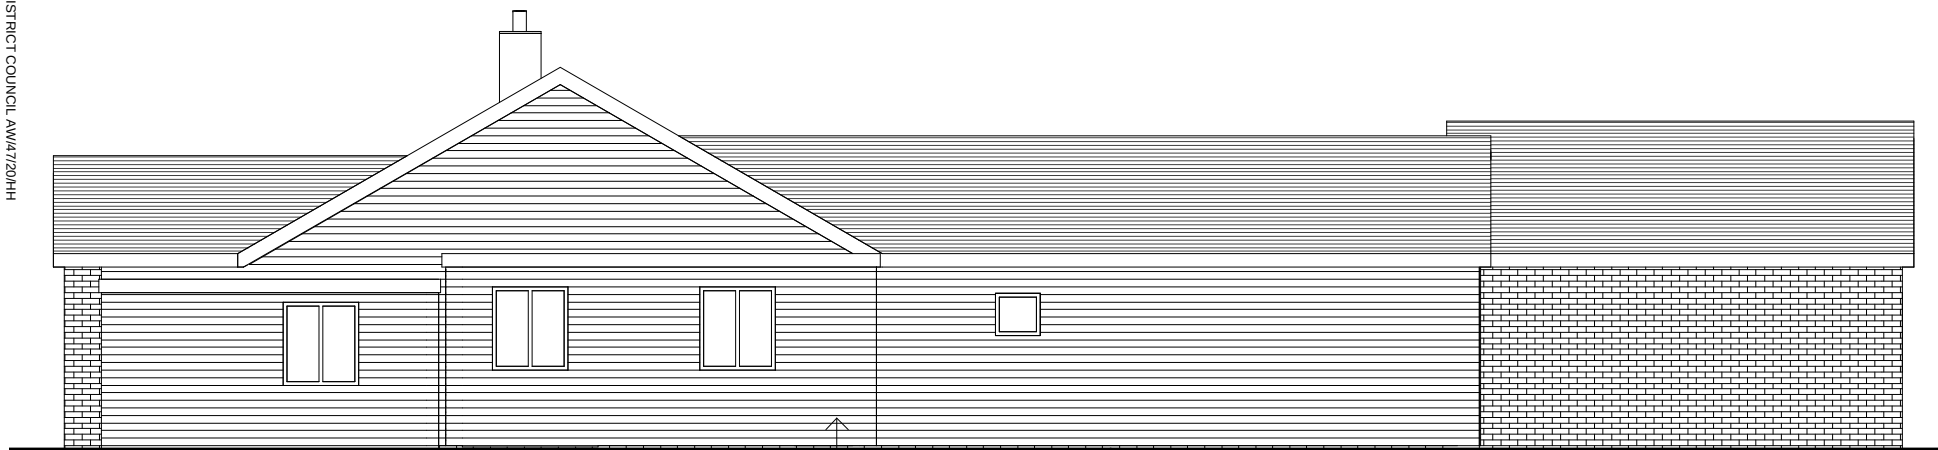

Proposed North Elevation


1 : 100

Cladding to match existing

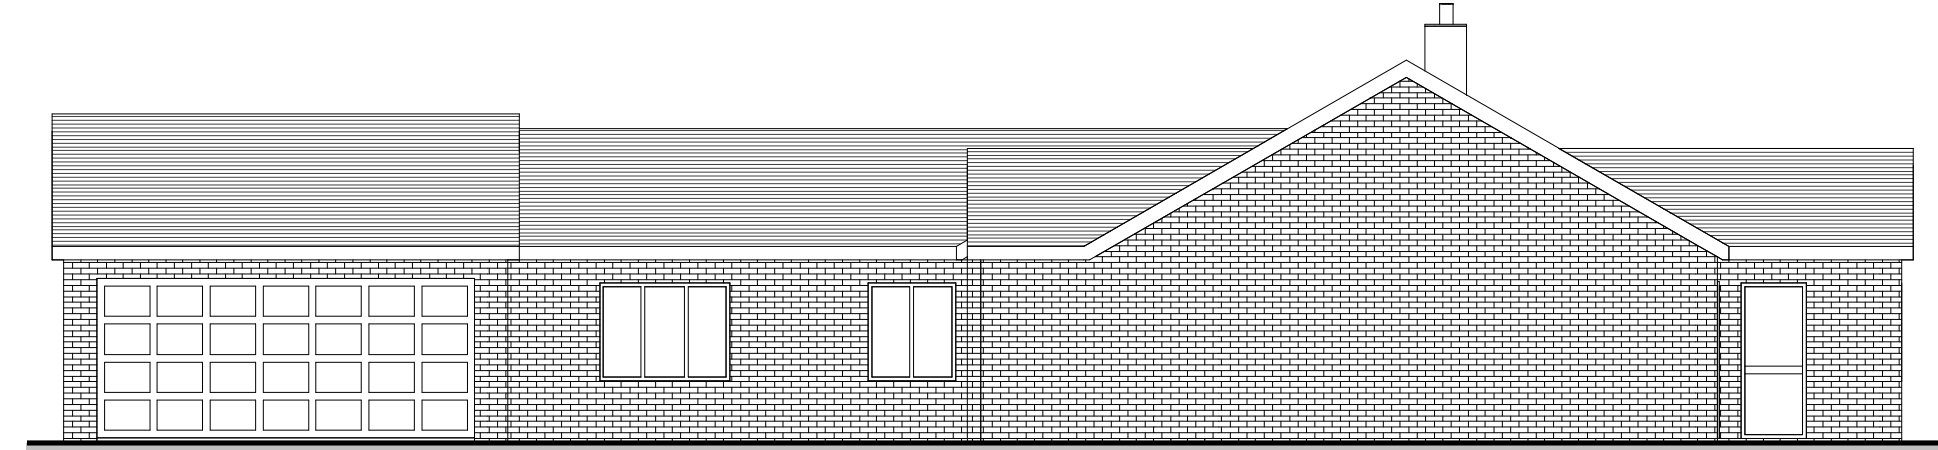

Proposed South Elevation

1 : 100

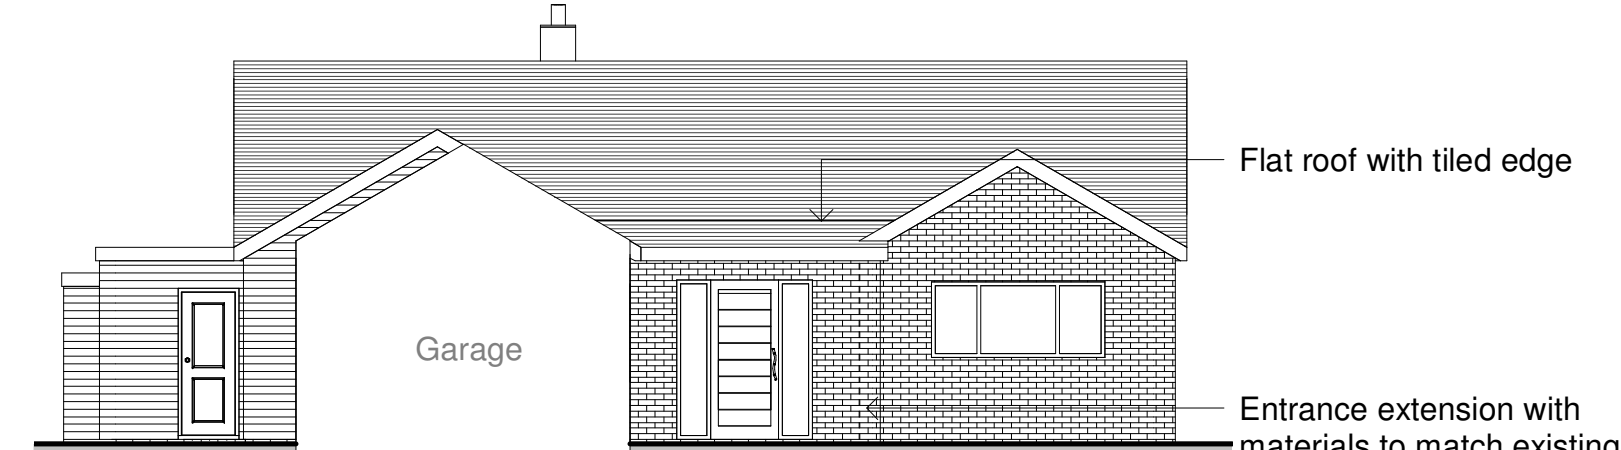

Proposed West Elevation

1 : 100



Proposed East Elevation

1 : 100



Tel: 0800 6127 664
www.yourhomeplans.co.uk

Your Home Plans






These drawings are for approval purposes. Materials and products should not be ordered based on scaling from drawings as errors may occur along existing building lines. All measurements and supporting elements are to be checked on site. Refer to Your Home Plans if any discrepancies are found.

Mr & Mrs Burlinson
9 Colts Bay
Bognor Regis
West Sussex
PO21 4EH

Proposed Elevations

Project number	9COL-20	A102
Date	19th February 2020	
Drawn by	JG	
Checked by	Checker	Scale
		1 : 100

 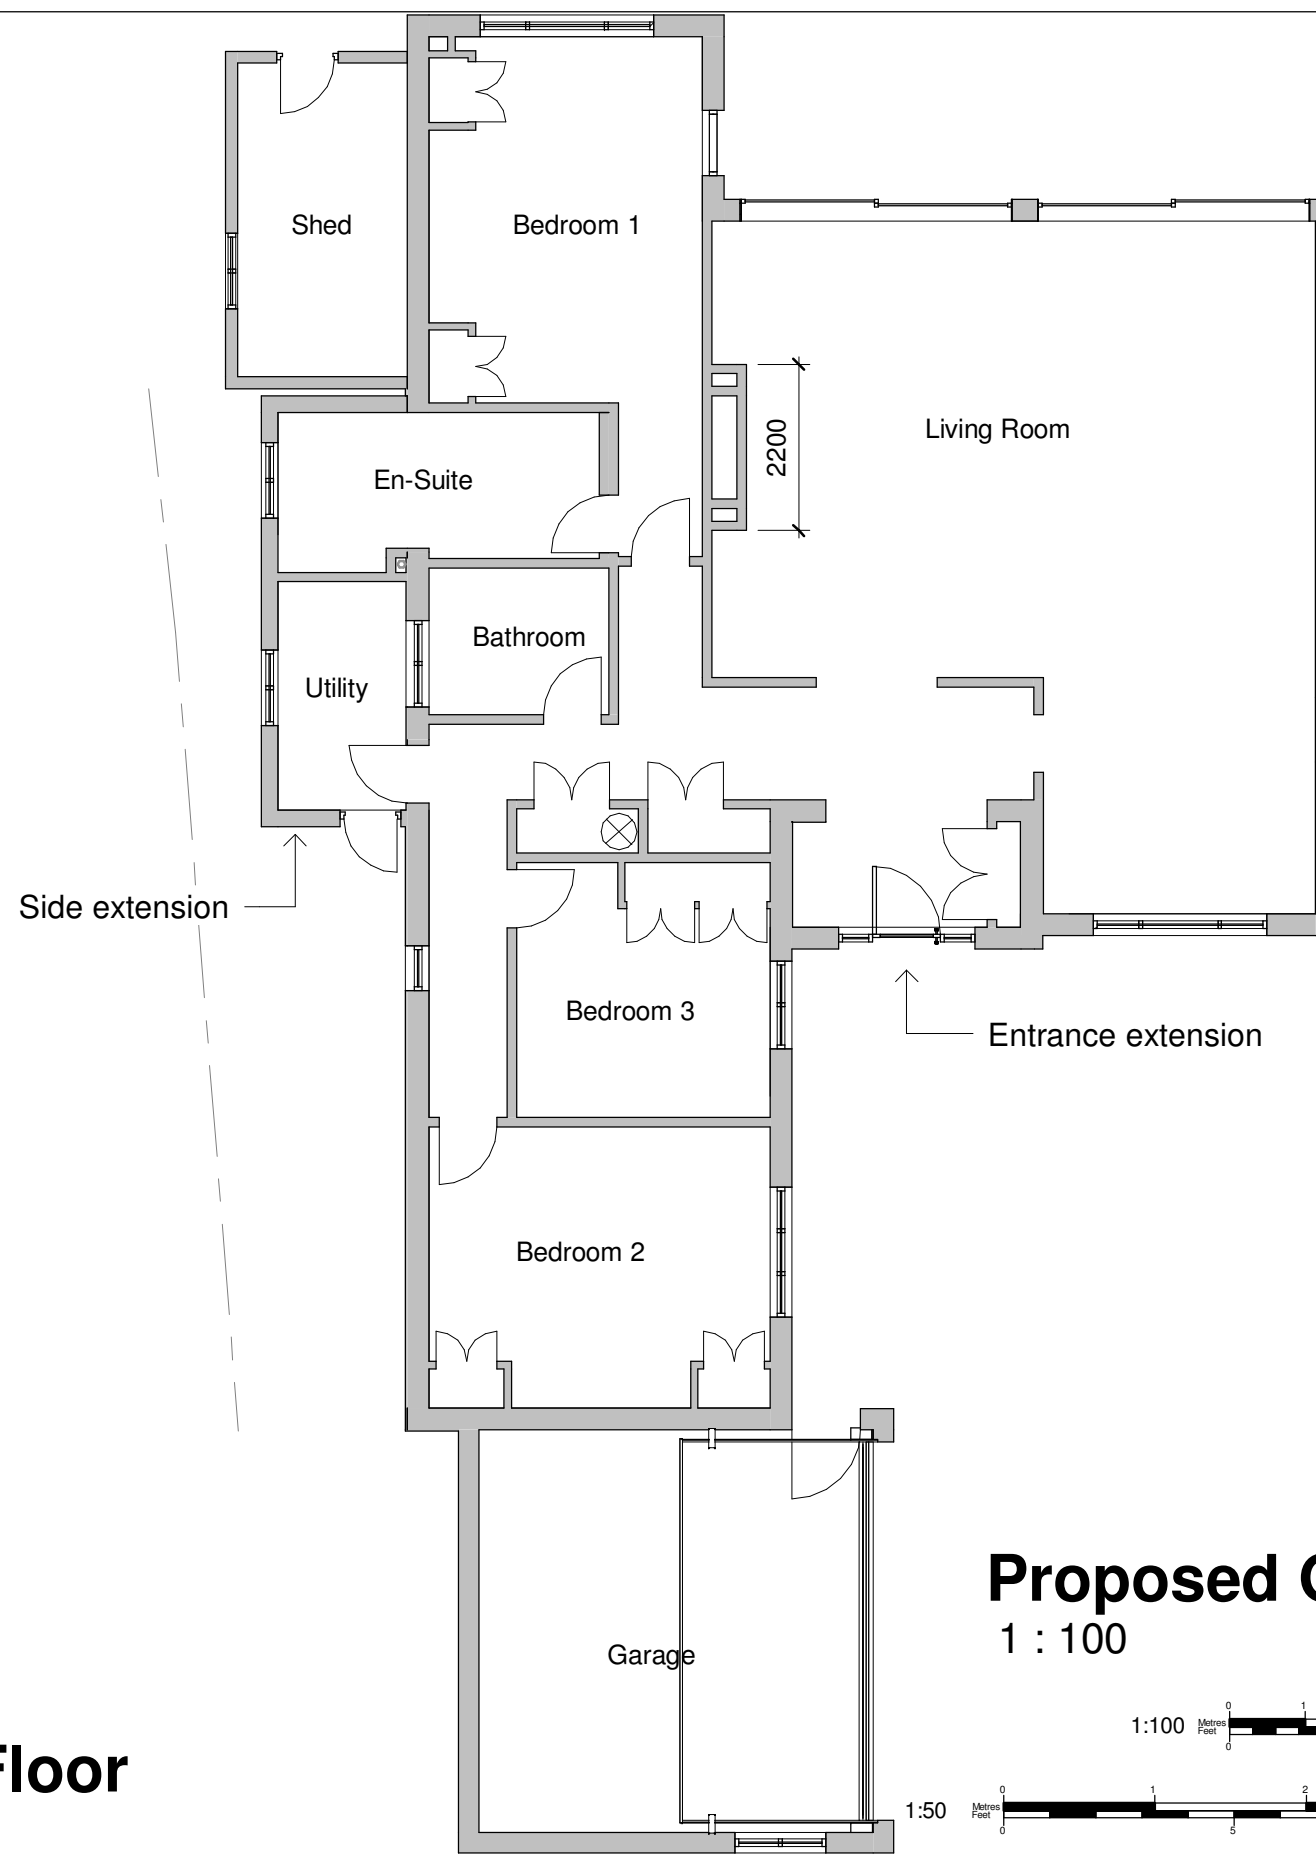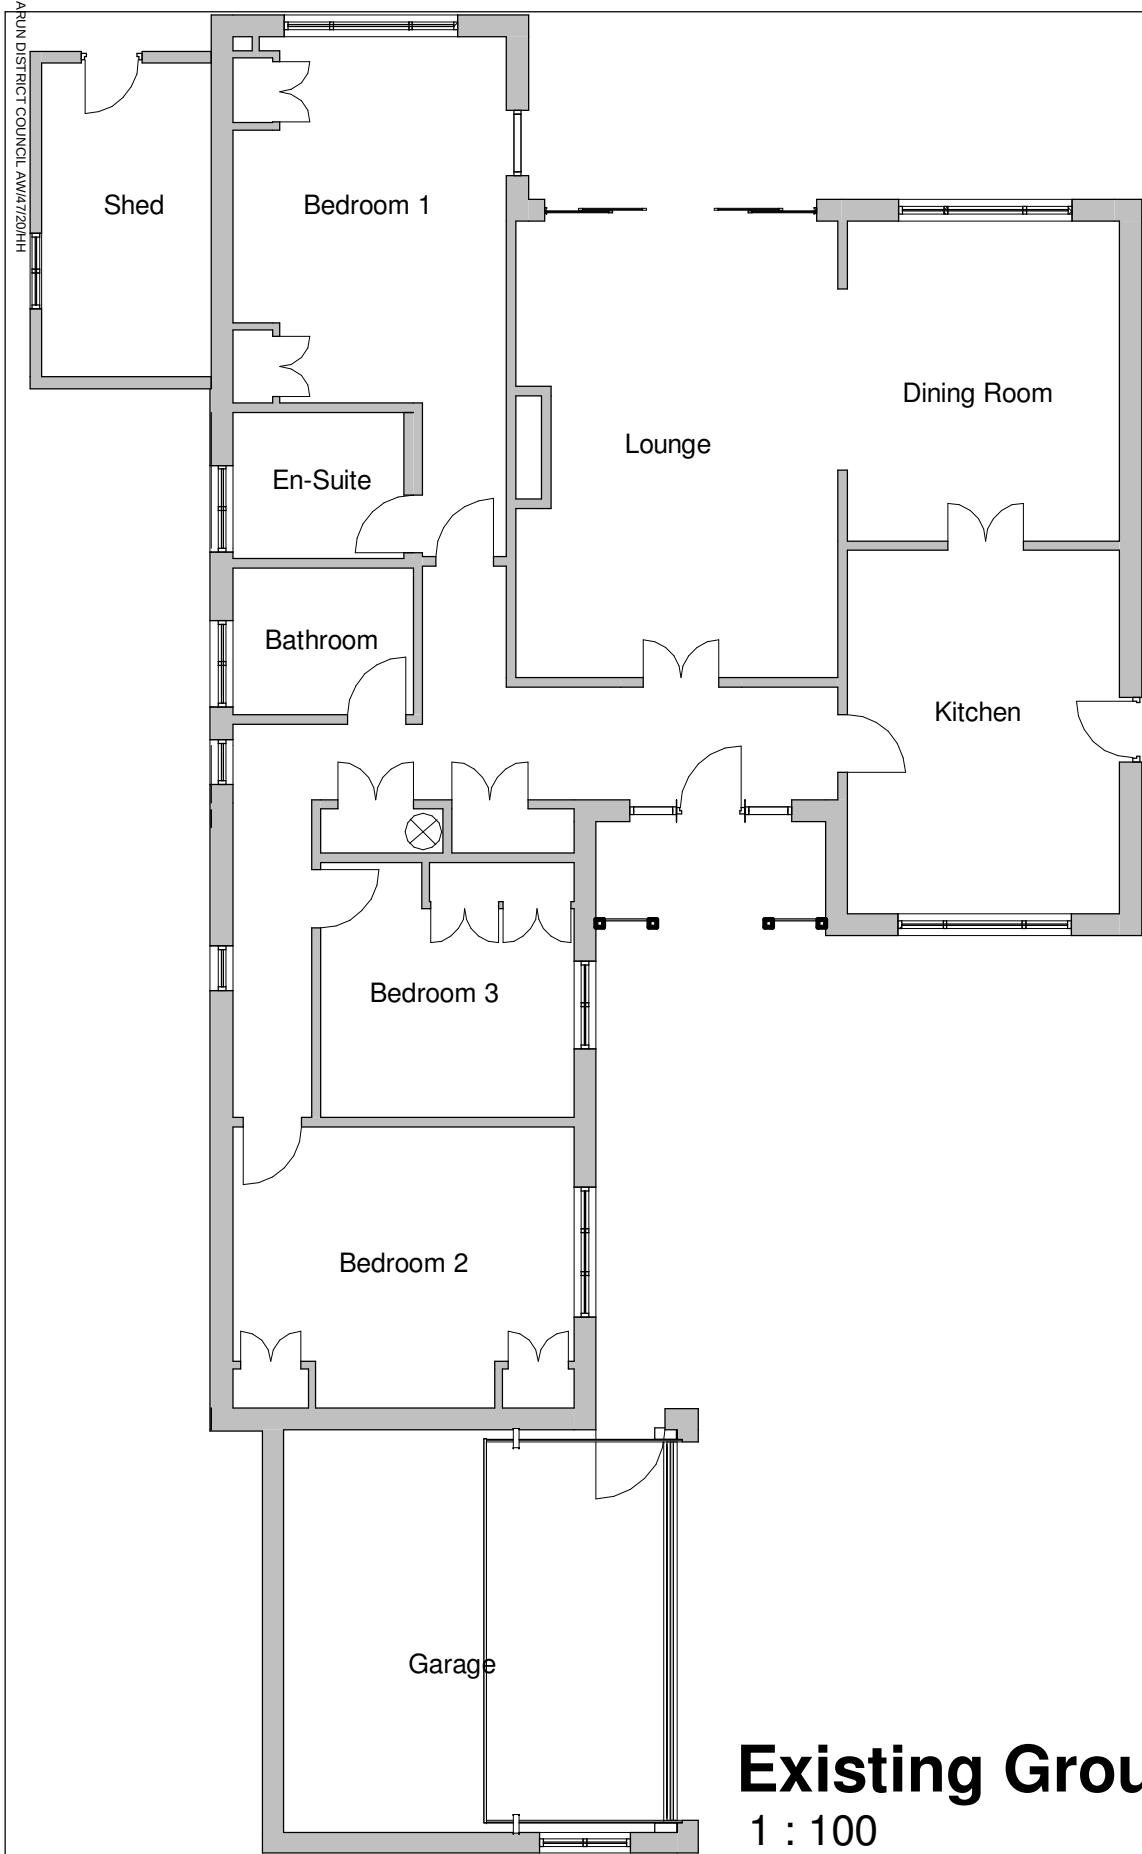

Tel: 0800 6127 664
www.yourhomeplans.co.uk

Your Home Plans



These drawings are for approval purposes. Materials and products should not be ordered based on scaling from drawings as errors may occur along existing building lines. All measurements and supporting elements are to be checked on site. Refer to Your Home Plans if any discrepancies are found.


Mr & Mrs Burlinson
9 Colts Bay
Bognor Regis
West Sussex
PO21 4EH

Floor Plans


Project number	9COL-20
Date	19th February 2020
Drawn by	JG
Checked by	Checker

A103



Scale 1 : 100

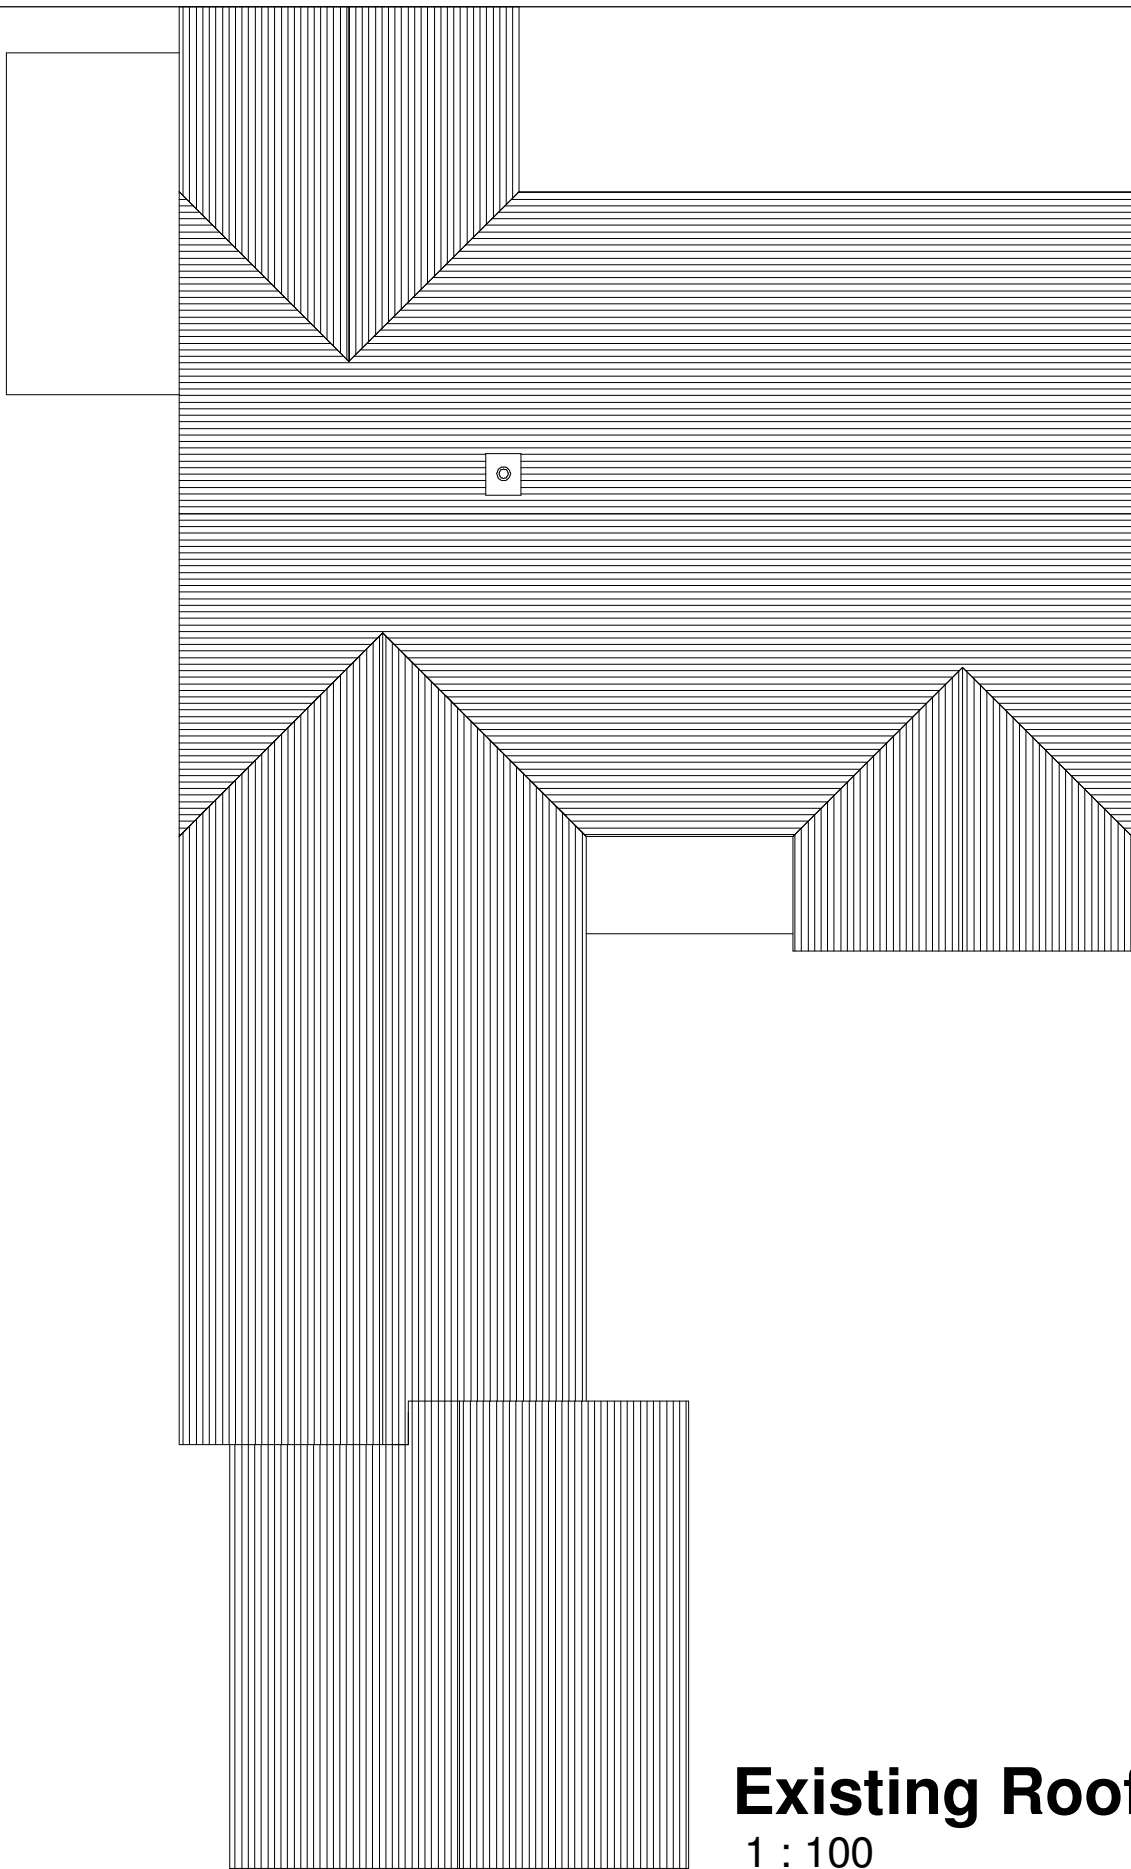

Existing Roof Plan
1 : 100

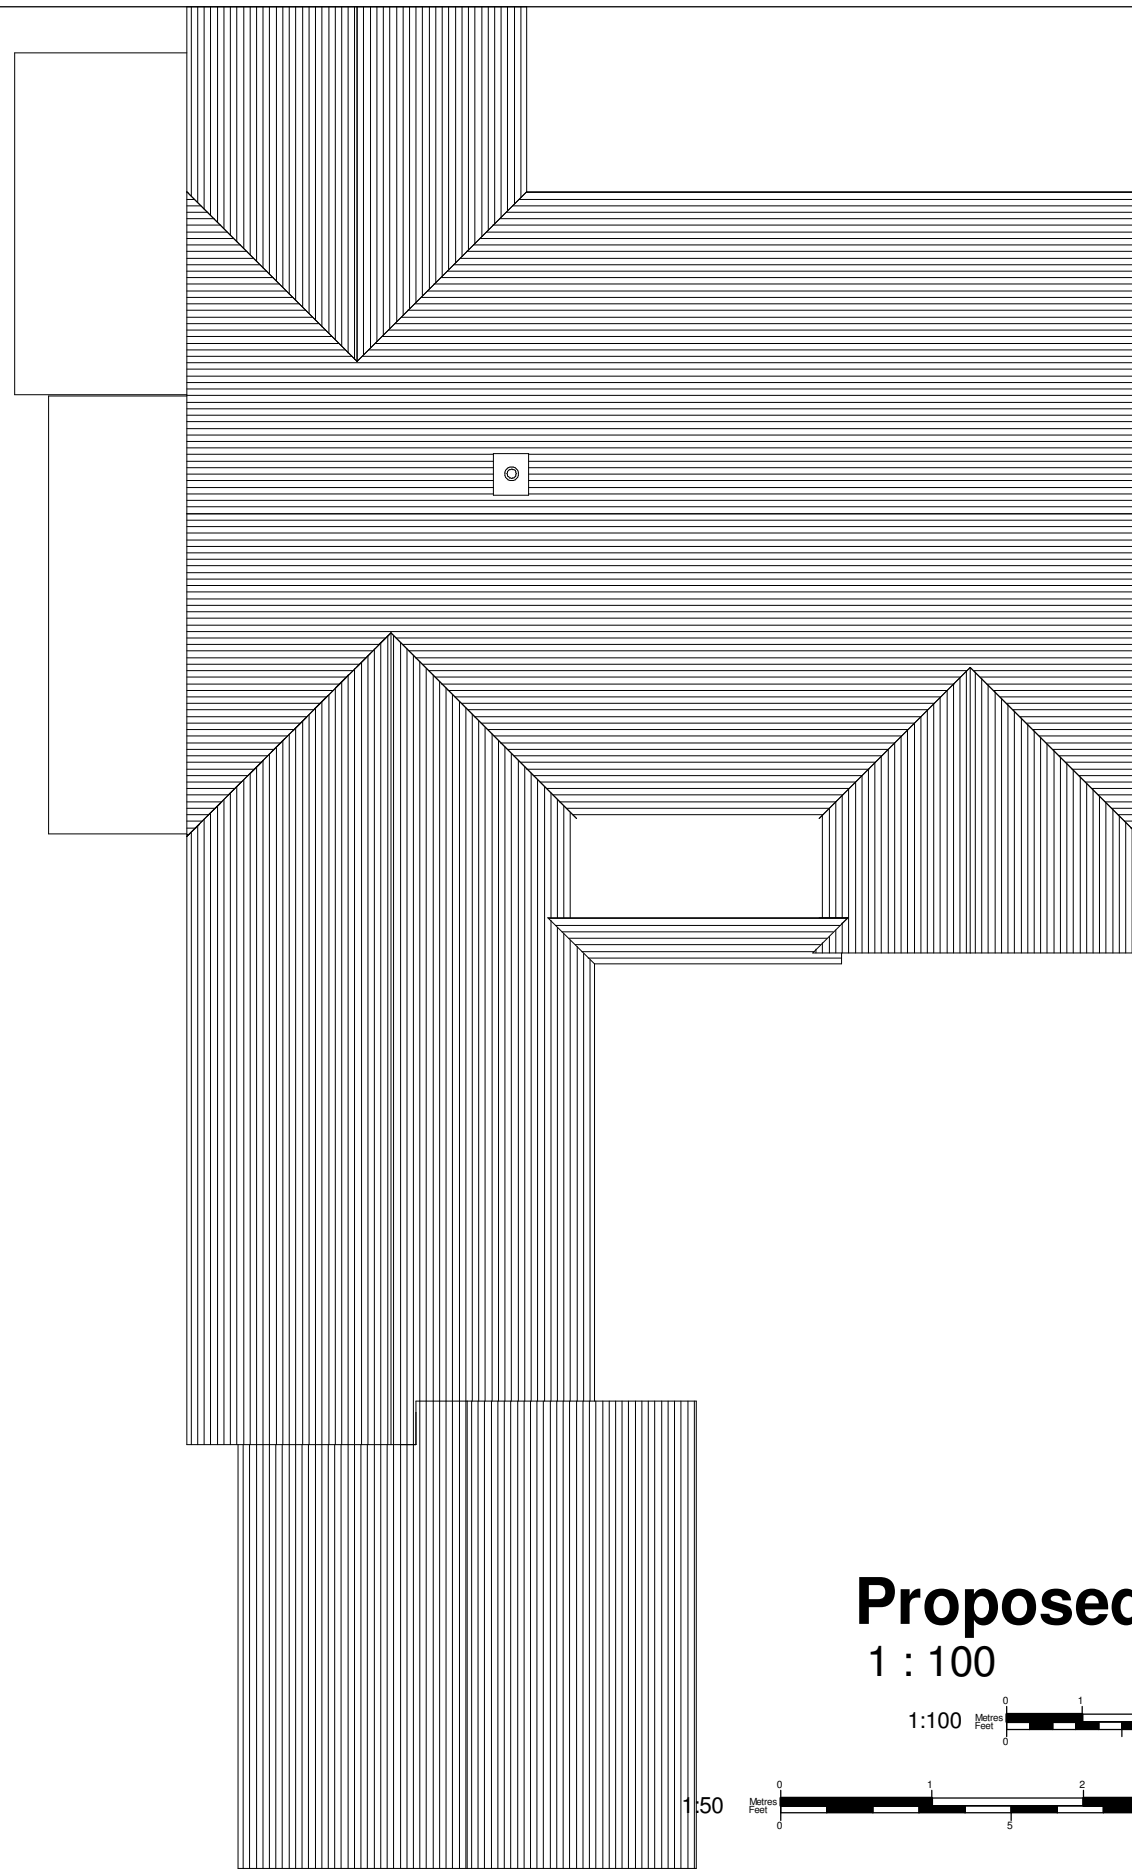

Proposed Roof Plan
1 : 100

  

Tel: 0800 6127 664
www.yourhomeplans.co.uk

Your Home Plans



These drawings are for approval purposes. Materials and products should not be ordered based on scaling from drawings as errors may occur along existing building lines. All measurements and supporting elements are to be checked on site. Refer to Your Home Plans if any discrepancies are found.

Mr & Mrs Burlinson
9 Colts Bay
Bognor Regis
West Sussex
PO21 4EH

Roof Plans

Project number	9COL-20	A104
Date	19th February 2020	
Drawn by	JG	
Checked by	Checker	Scale 1 : 100