




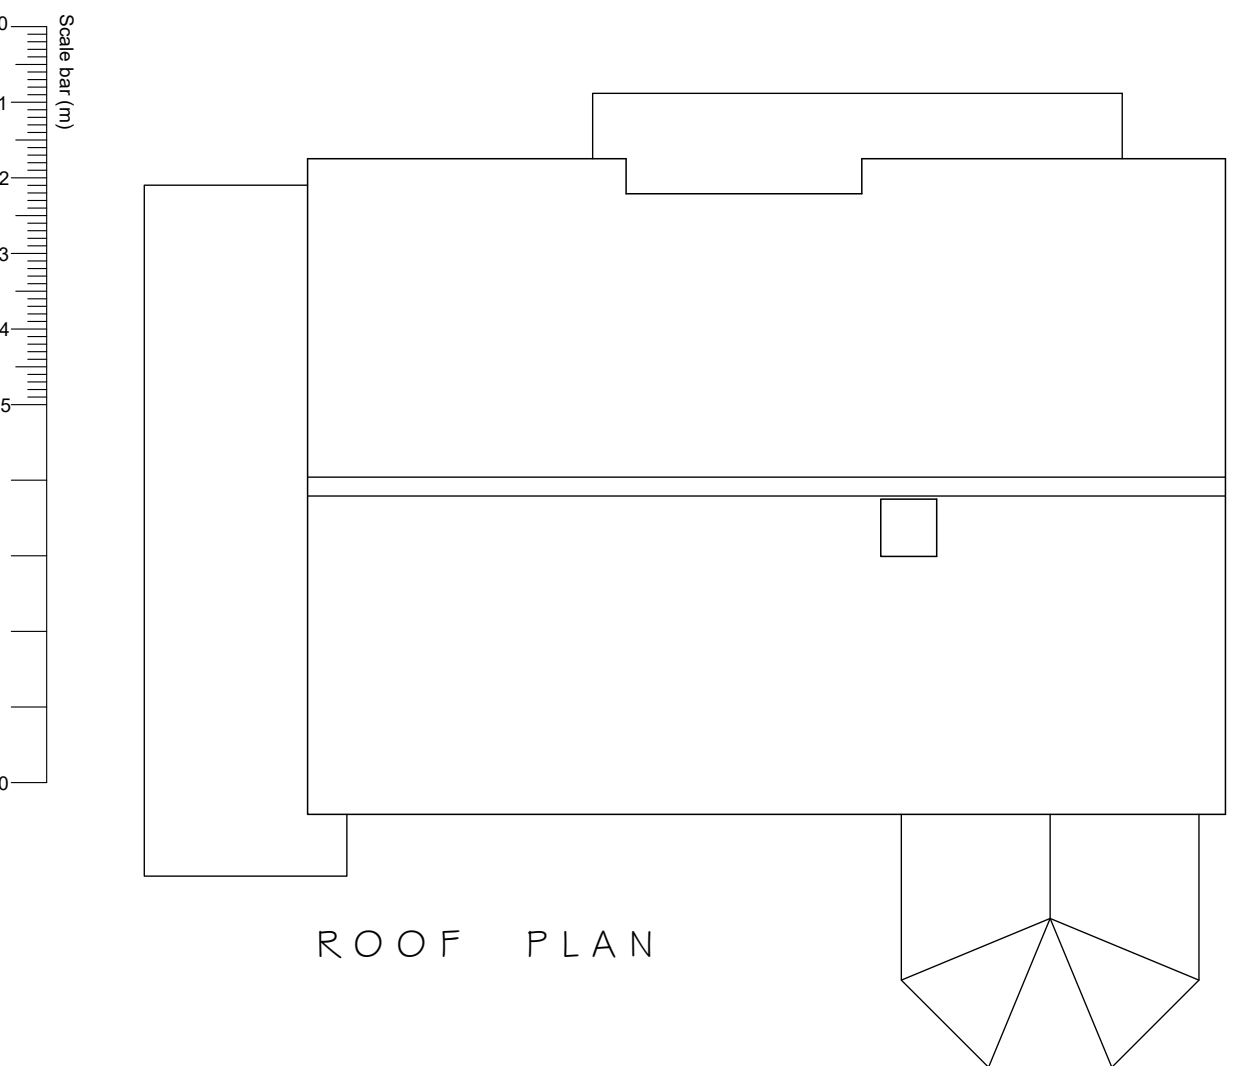


ROOF PLAN

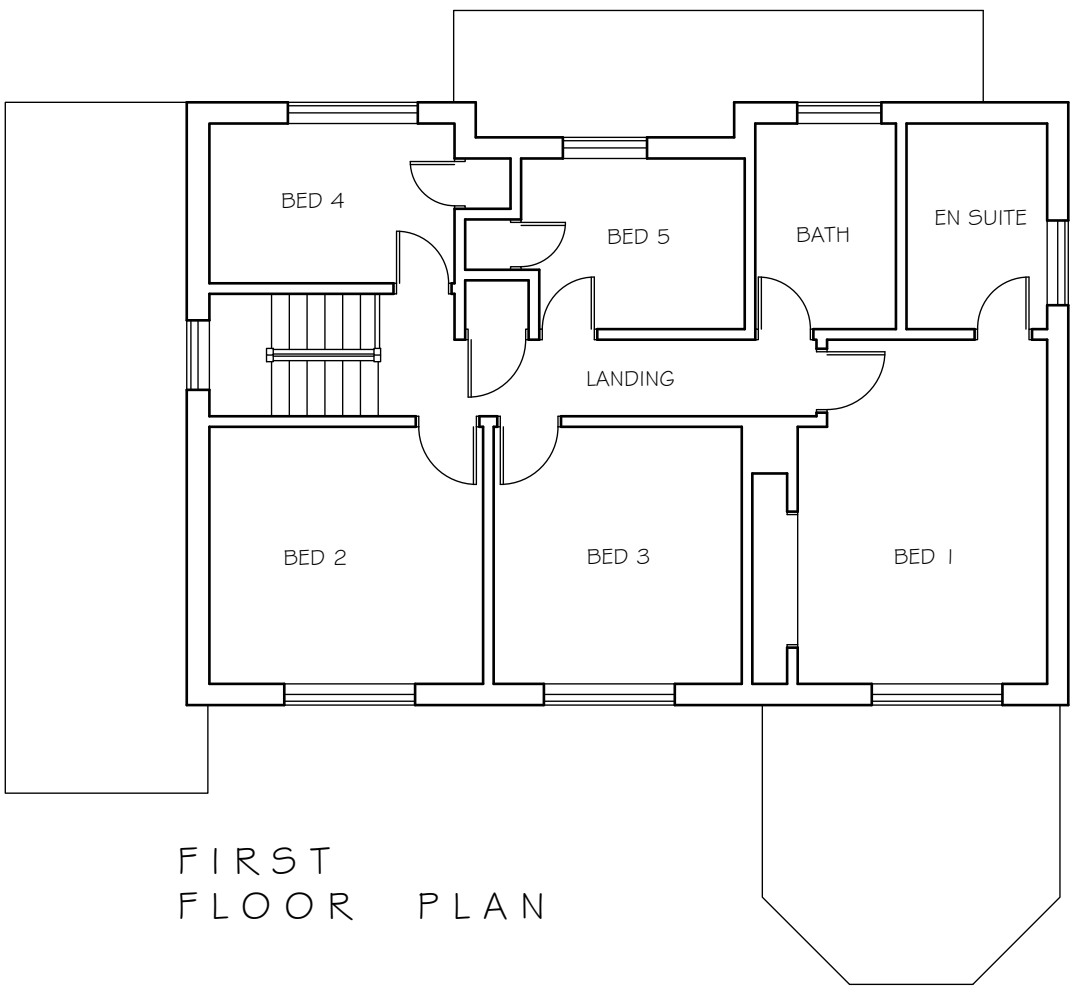


FIRST FLOOR PLAN

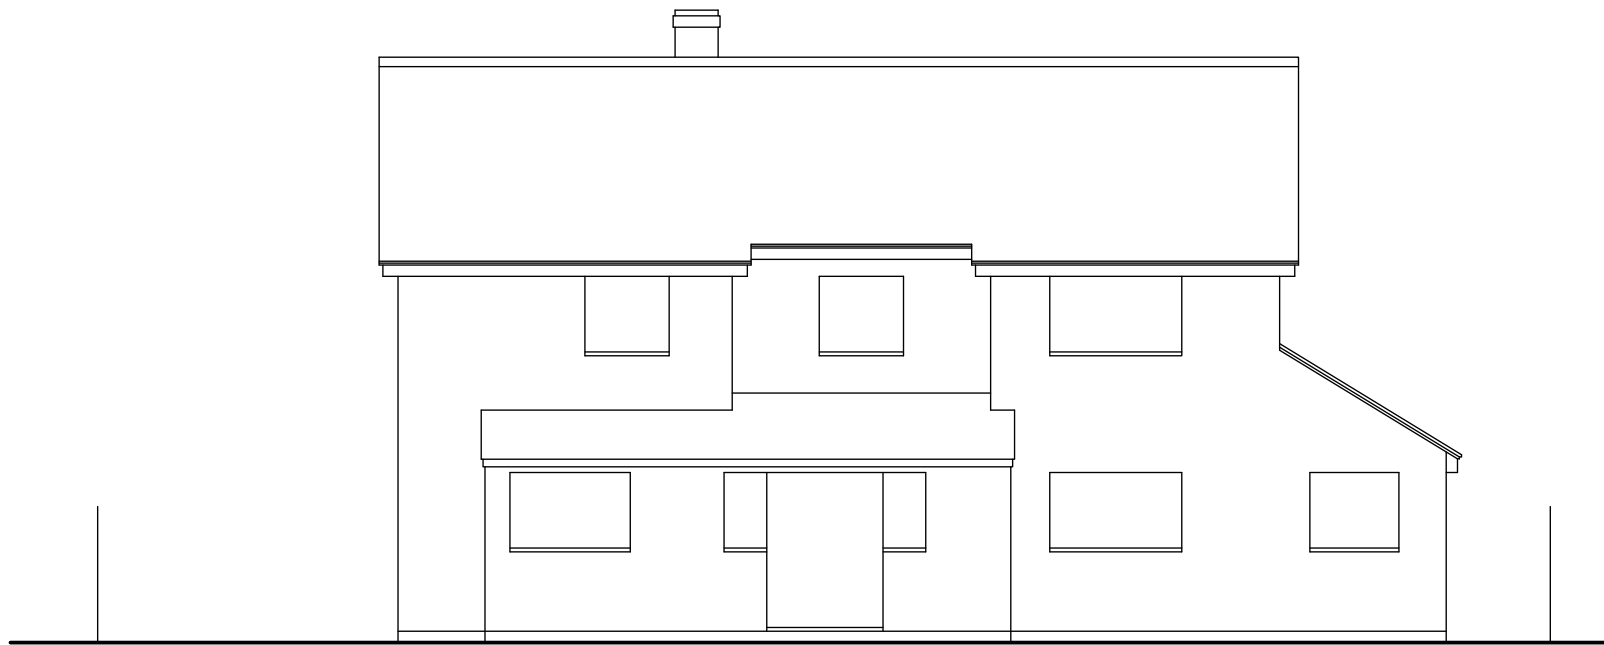


NORTH (REAR) ELEVATION

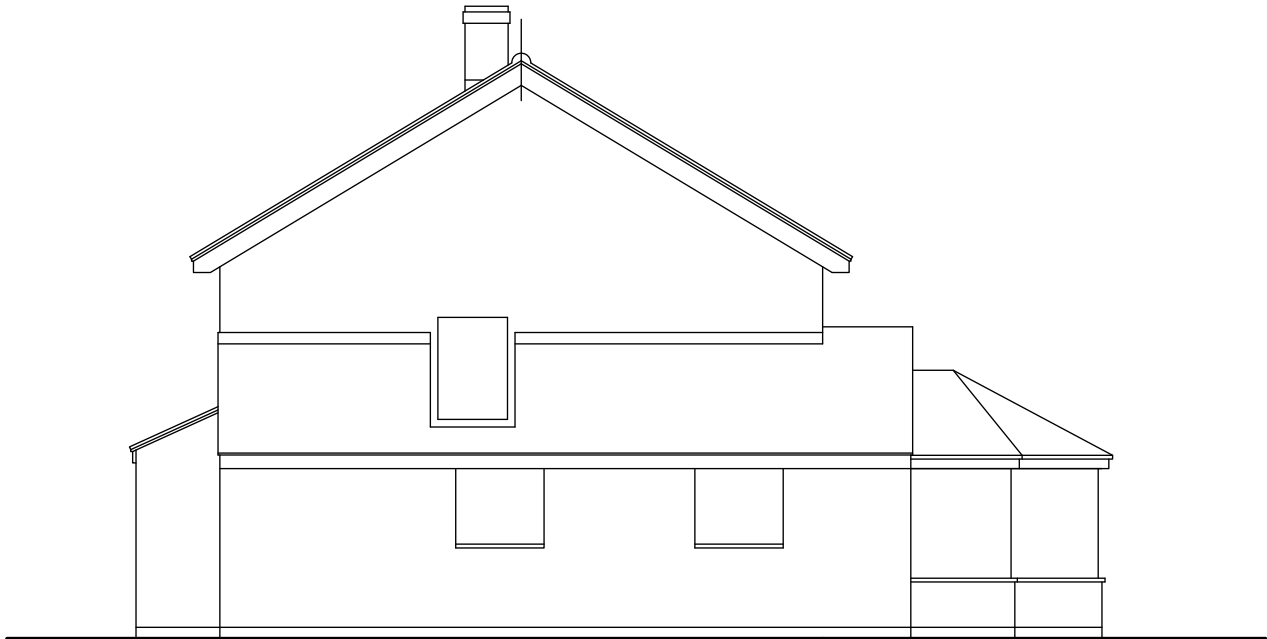


WEST (SIDE) ELEVATION

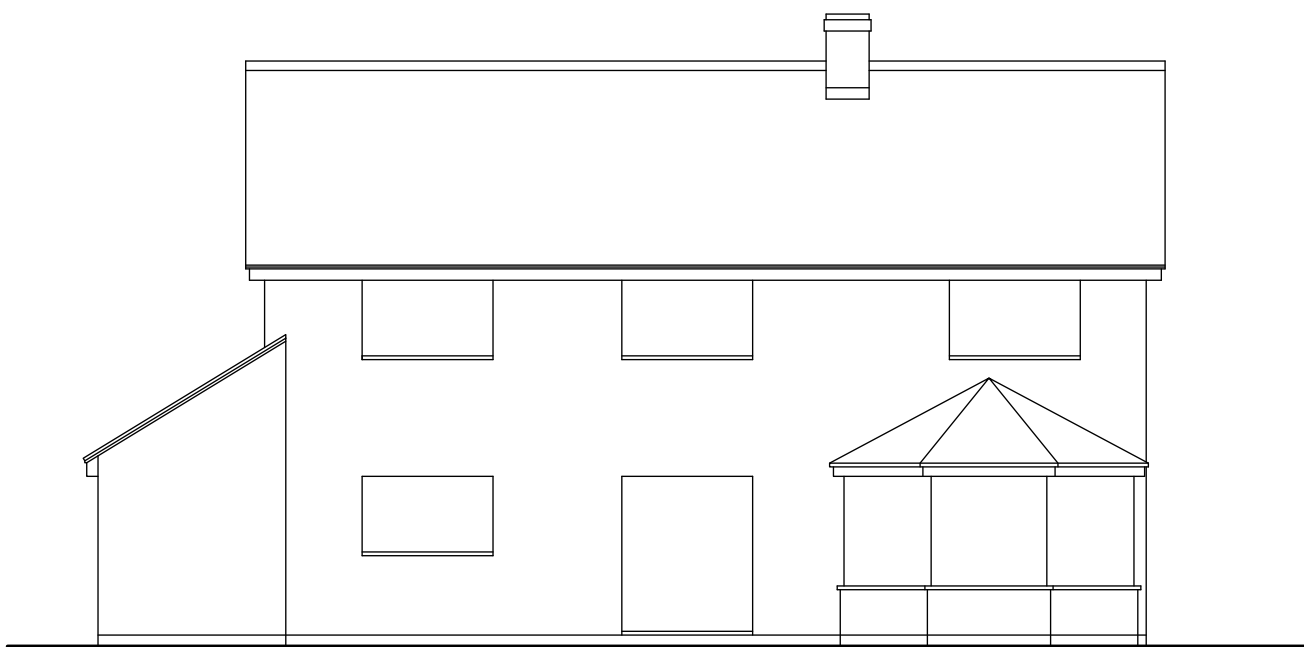


SOUTH (REAR) ELEVATION

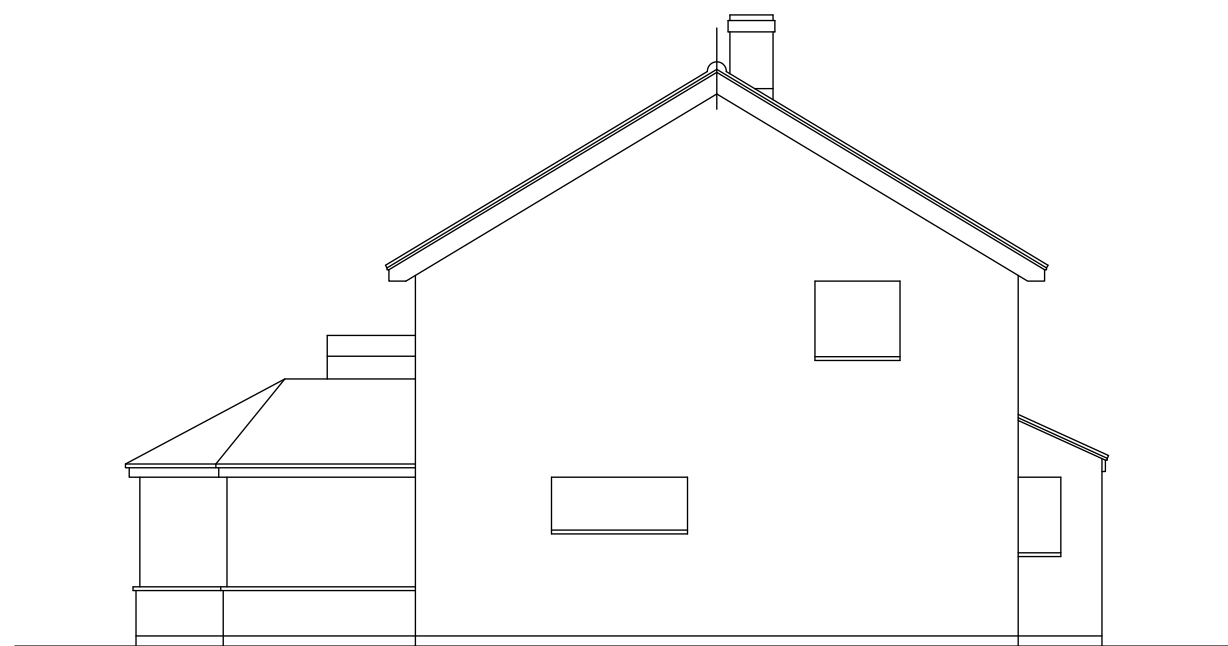


EAST (SIDE) ELEVATION

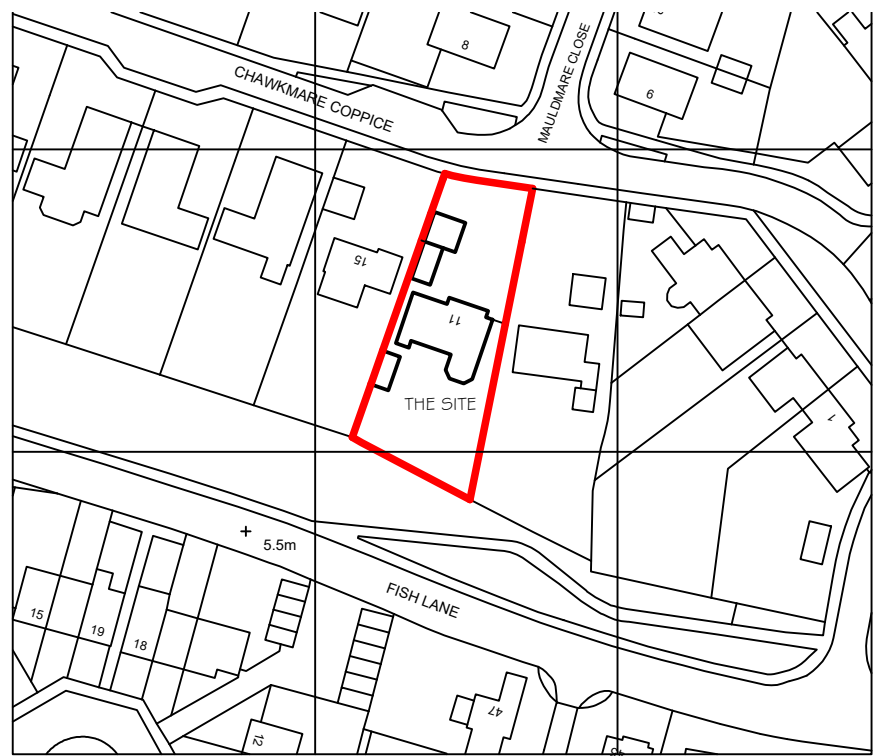


LOCATION PLAN 1:1250

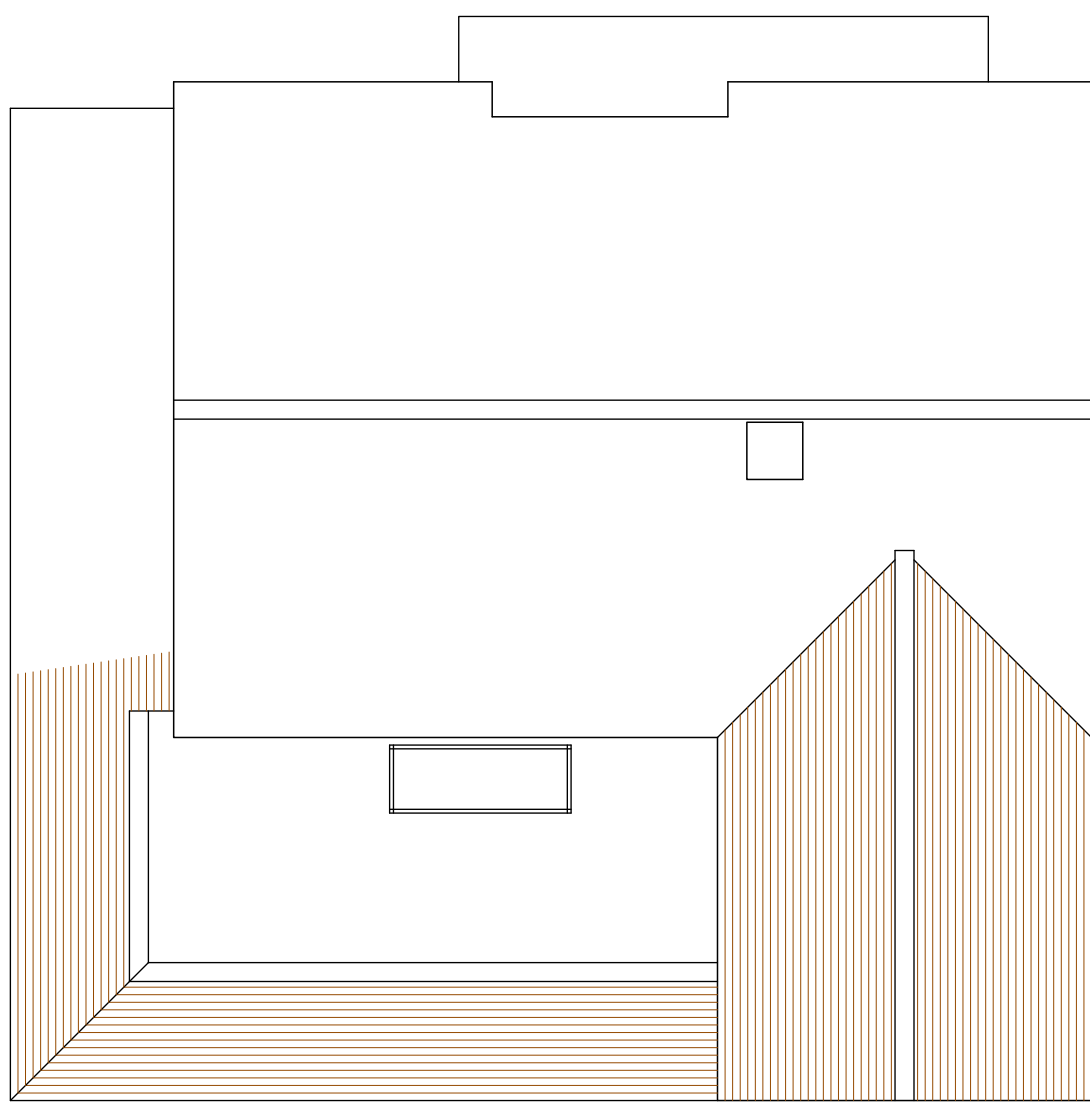

ROOF PLAN

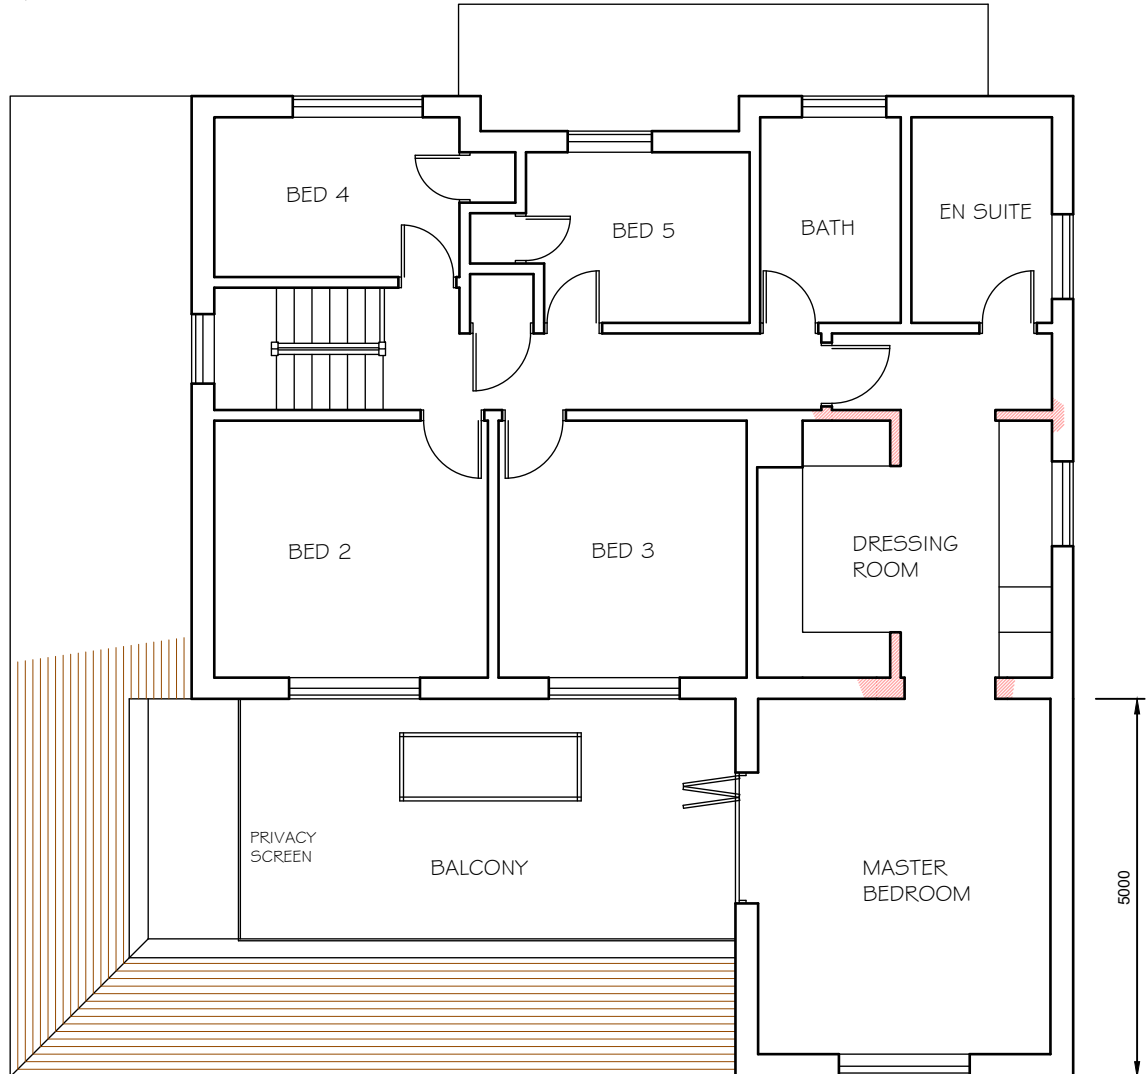


PROPOSED FIRST FLOOR PLAN

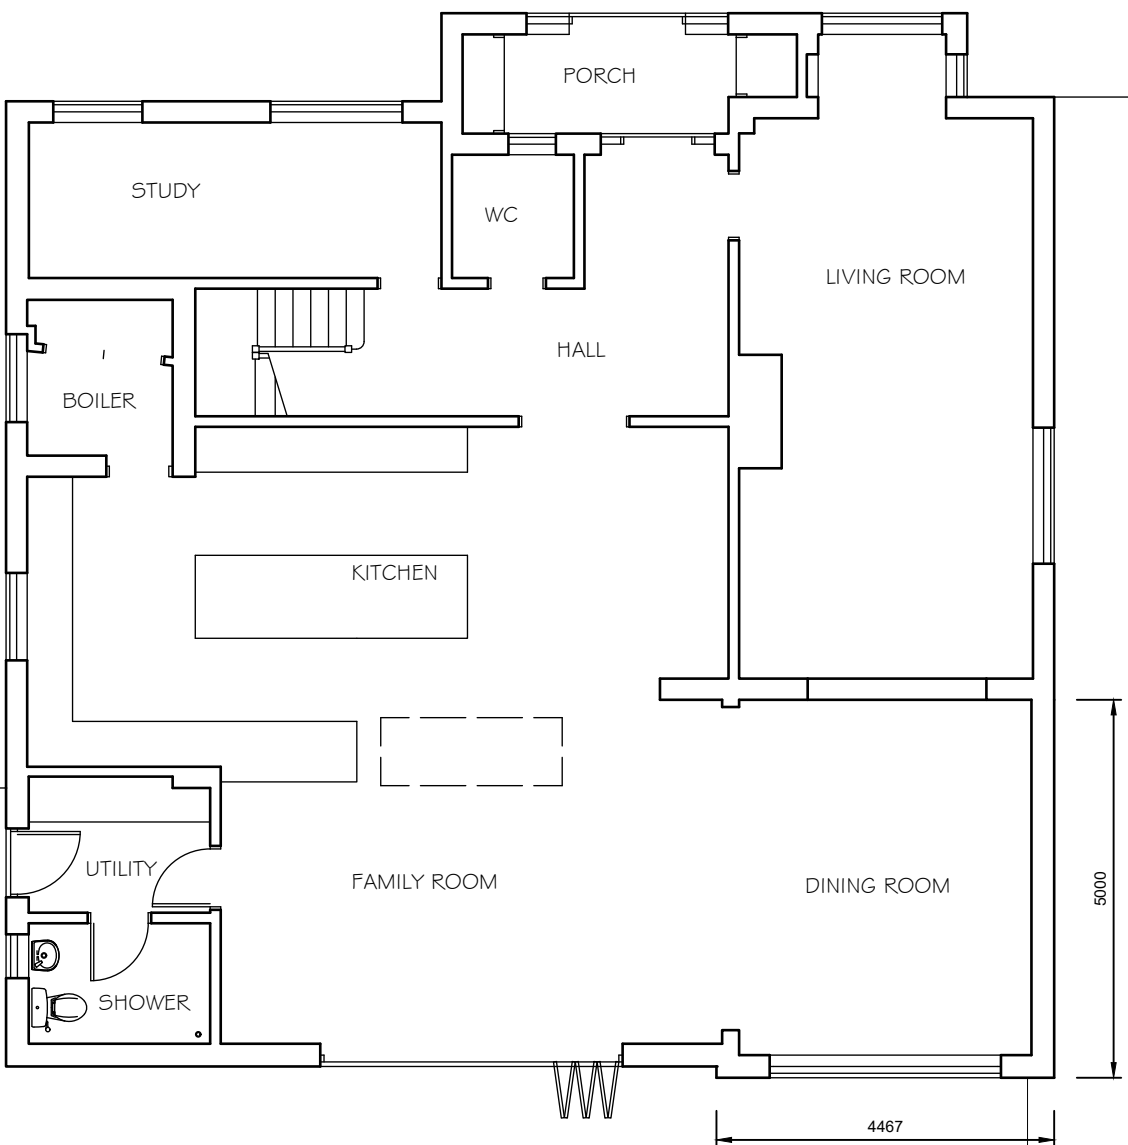


PROPOSED GROUND FLOOR PLAN

PROPOSALS

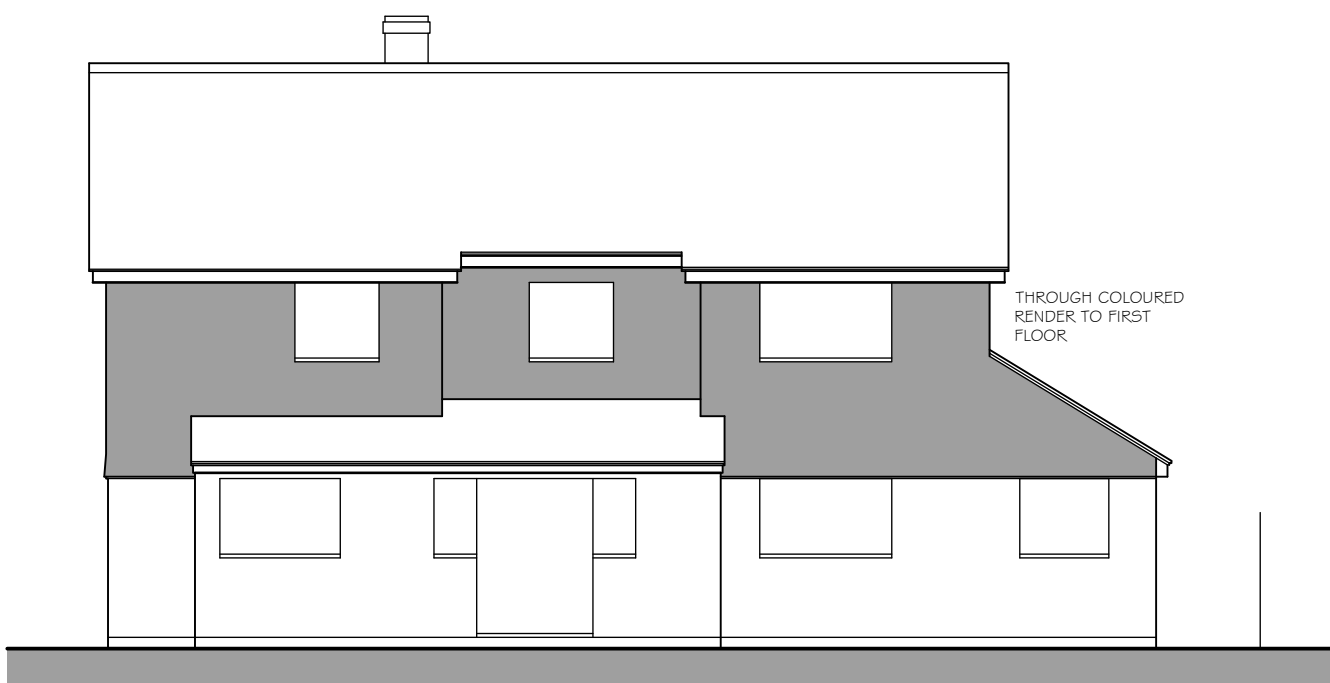


PROPOSED NORTH (FRONT) ELEVATION

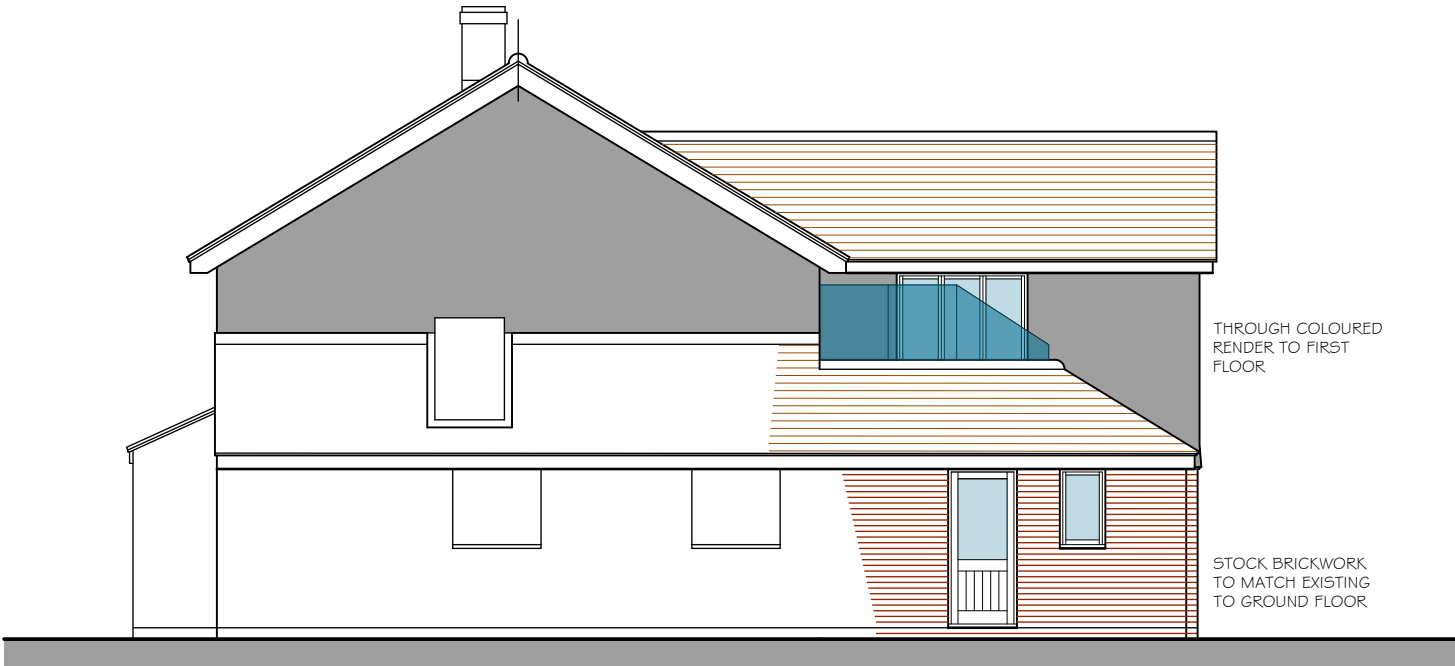


PROPOSED WEST (SIDE) ELEVATION



PROPOSED SOUTH (REAR) ELEVATION

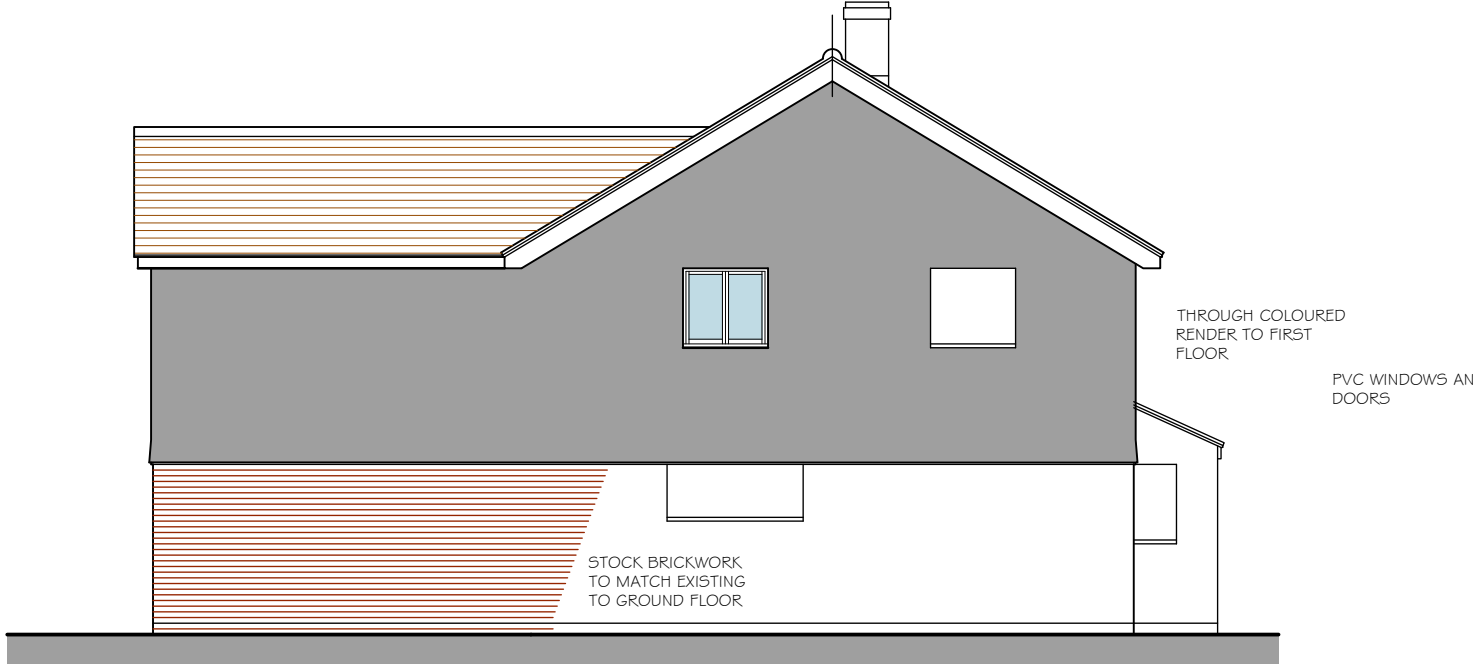

PROPOSED EAST (SIDE) ELEVATION

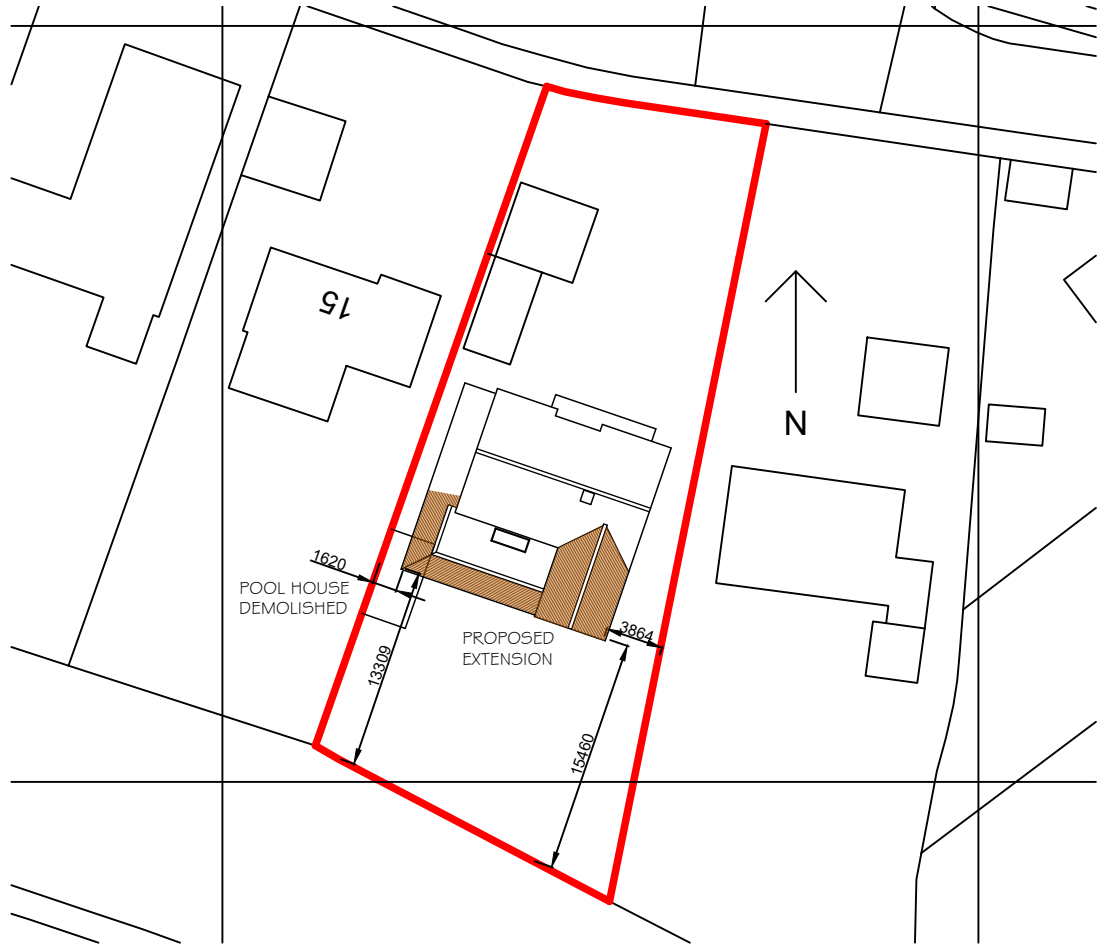

BLOCK PLAN 1:500

NOTES
WRITTEN DIMENSIONS TO BE TAKEN IN PREFERENCE TO SCALE, AND ARE TO BE CHECKED ON SITE PRIOR TO COMMENCING WORK.
THIS DRAWING IS TO BE READ IN CONJUNCTION WITH ALL OTHER DOCUMENTS RELATING TO THIS PROJECT.
ANY DISCREPANCIES ARE TO BE REFERRED IMMEDIATELY TO THE PROJECT DESIGNER.
THIS DRAWING IS COPYRIGHT, AND SHOULD NOT BE USED OR REPRODUCED WITHOUT PERMISSION.
IT IS THE CONTRACTOR'S RESPONSIBILITY TO ENSURE COMPLIANCE WITH THE BUILDING REGULATIONS.

PROJECT TITLE:
11 CHAWKMARE COPPICE
ALDWICK
BOGNOR REGIS

DRAWING TITLE:
REAR EXTENSION TO EXISTING
DWELLING
EXISTING & PROPOSALS

Drawn by: MJW
DWG No: CC.PL001
REV No: C
Date: JANUARY 2019
A1 - 1:100

REVISIONS:
REV C: Finishes amended, rear extension enlarged, balcony
added at first floor